


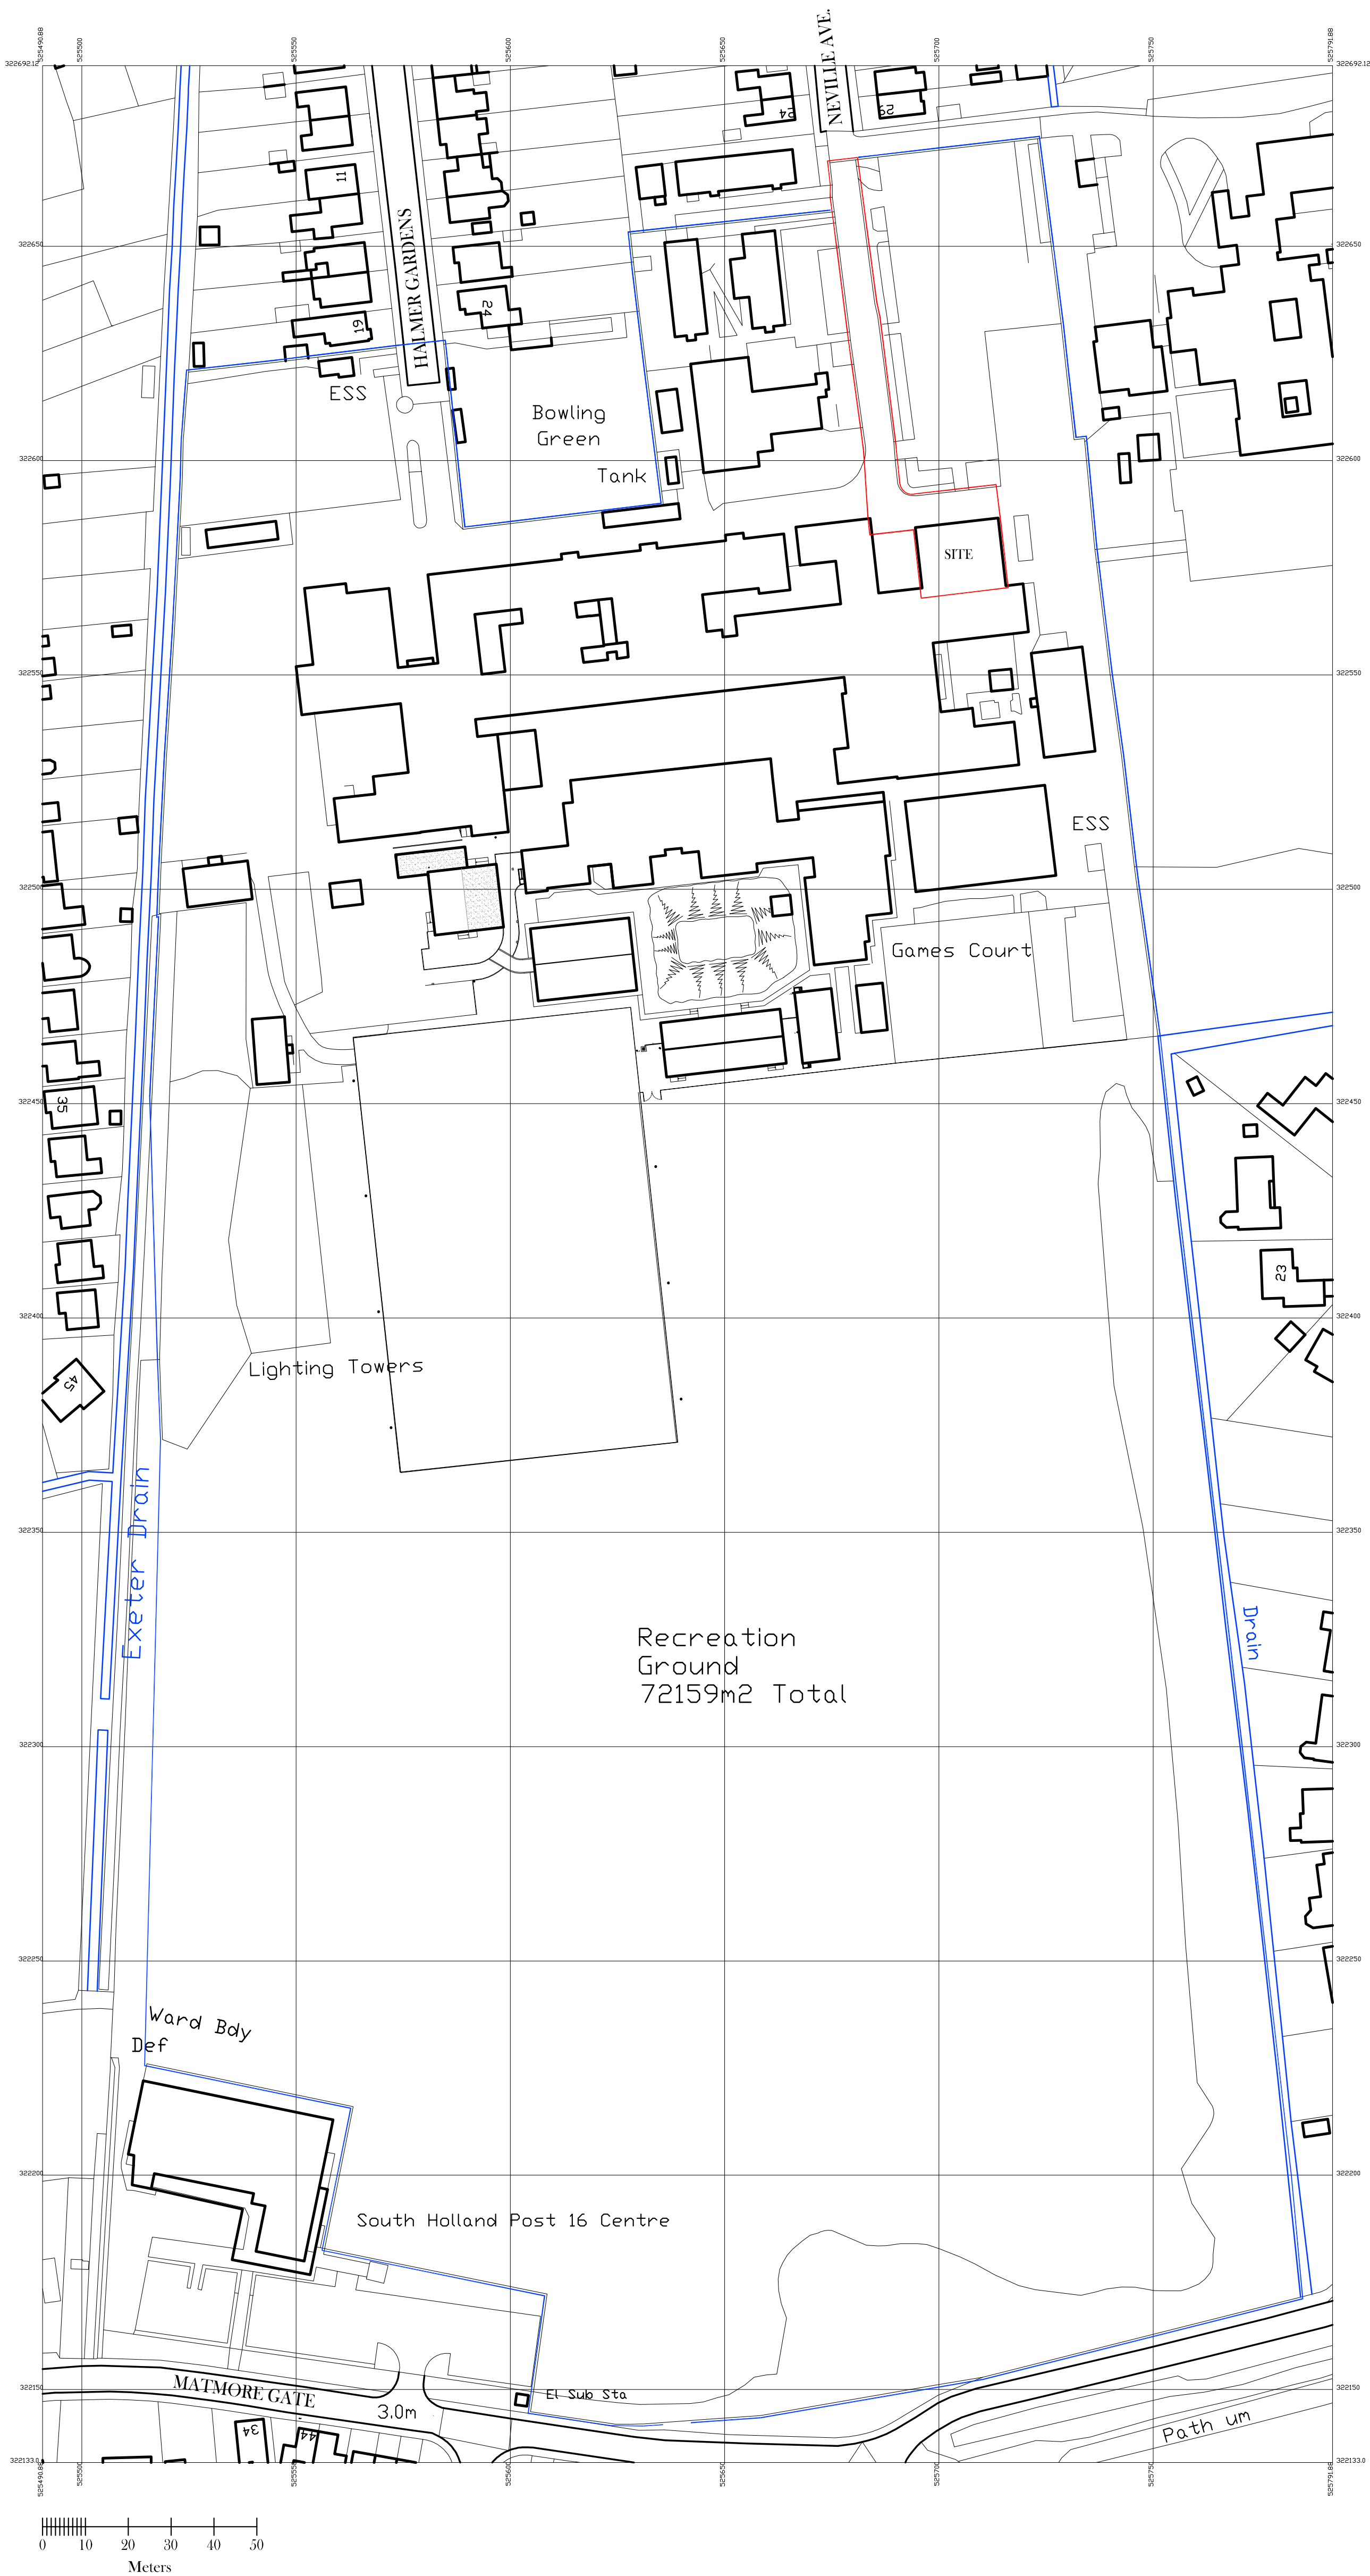


Crown copyright 2015. Supplied by mapserve.co.uk a licensed Ordnance Survey partner number 100053143. Reproduction in whole or part is prohibited without the prior permission of Ordnance Survey.
Richard Walk Building Design Services Ordnance Survey License No. AR 100050957.

SITE LOCATION PLAN - 1:1250



NORTH ELEVATION - 1:100

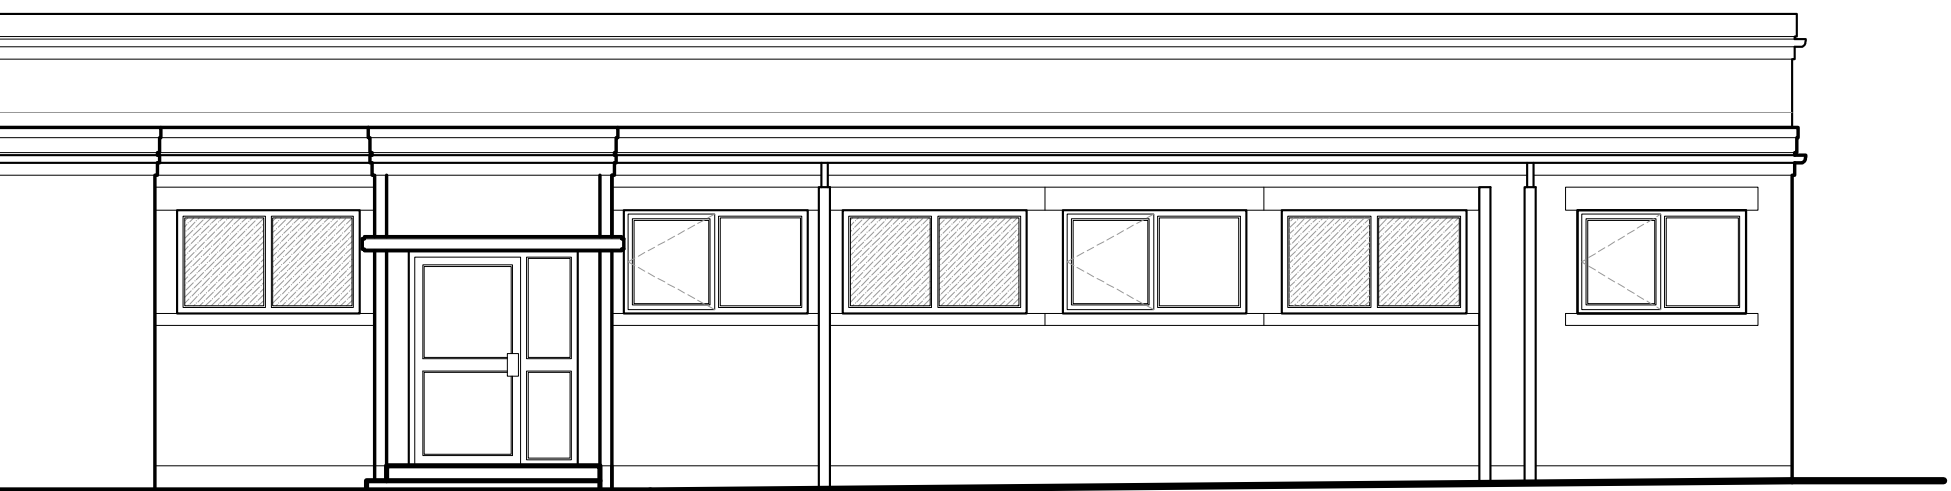

EAST ELEVATION - 1:100

NOTES:
All dimensions to be checked on site. Do not scale from this drawing.


A	01/02/2024	East elevation as existing added.
	Date	Revisions

© Copyright

Client
SPALDING ACADEMY.

Job Title
PROPOSED INTERNAL ALTERATIONS TO STAFF WING AT SPALDING ACADEMY, NEVILLE AVENUE, SPALDING.

Drawing Title SITE LOCATION PLAN & EXISTING ELEVATIONS.		
Scale @ A1: AS SHOWN	Date: Dec '23	Drawn: RW

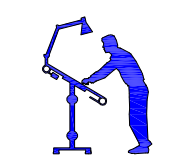 **Building Design Services**
Surveying, Design, Planning & Building Regulations
12 King Edward Street, Sheffield, Lancs. NG3 4 7NF. TEL: 07930 733278.

Dwg No. 1107/1	Rev. A
-------------------	-----------