




EAST ELEVATION - 1:100



NORTH ELEVATION

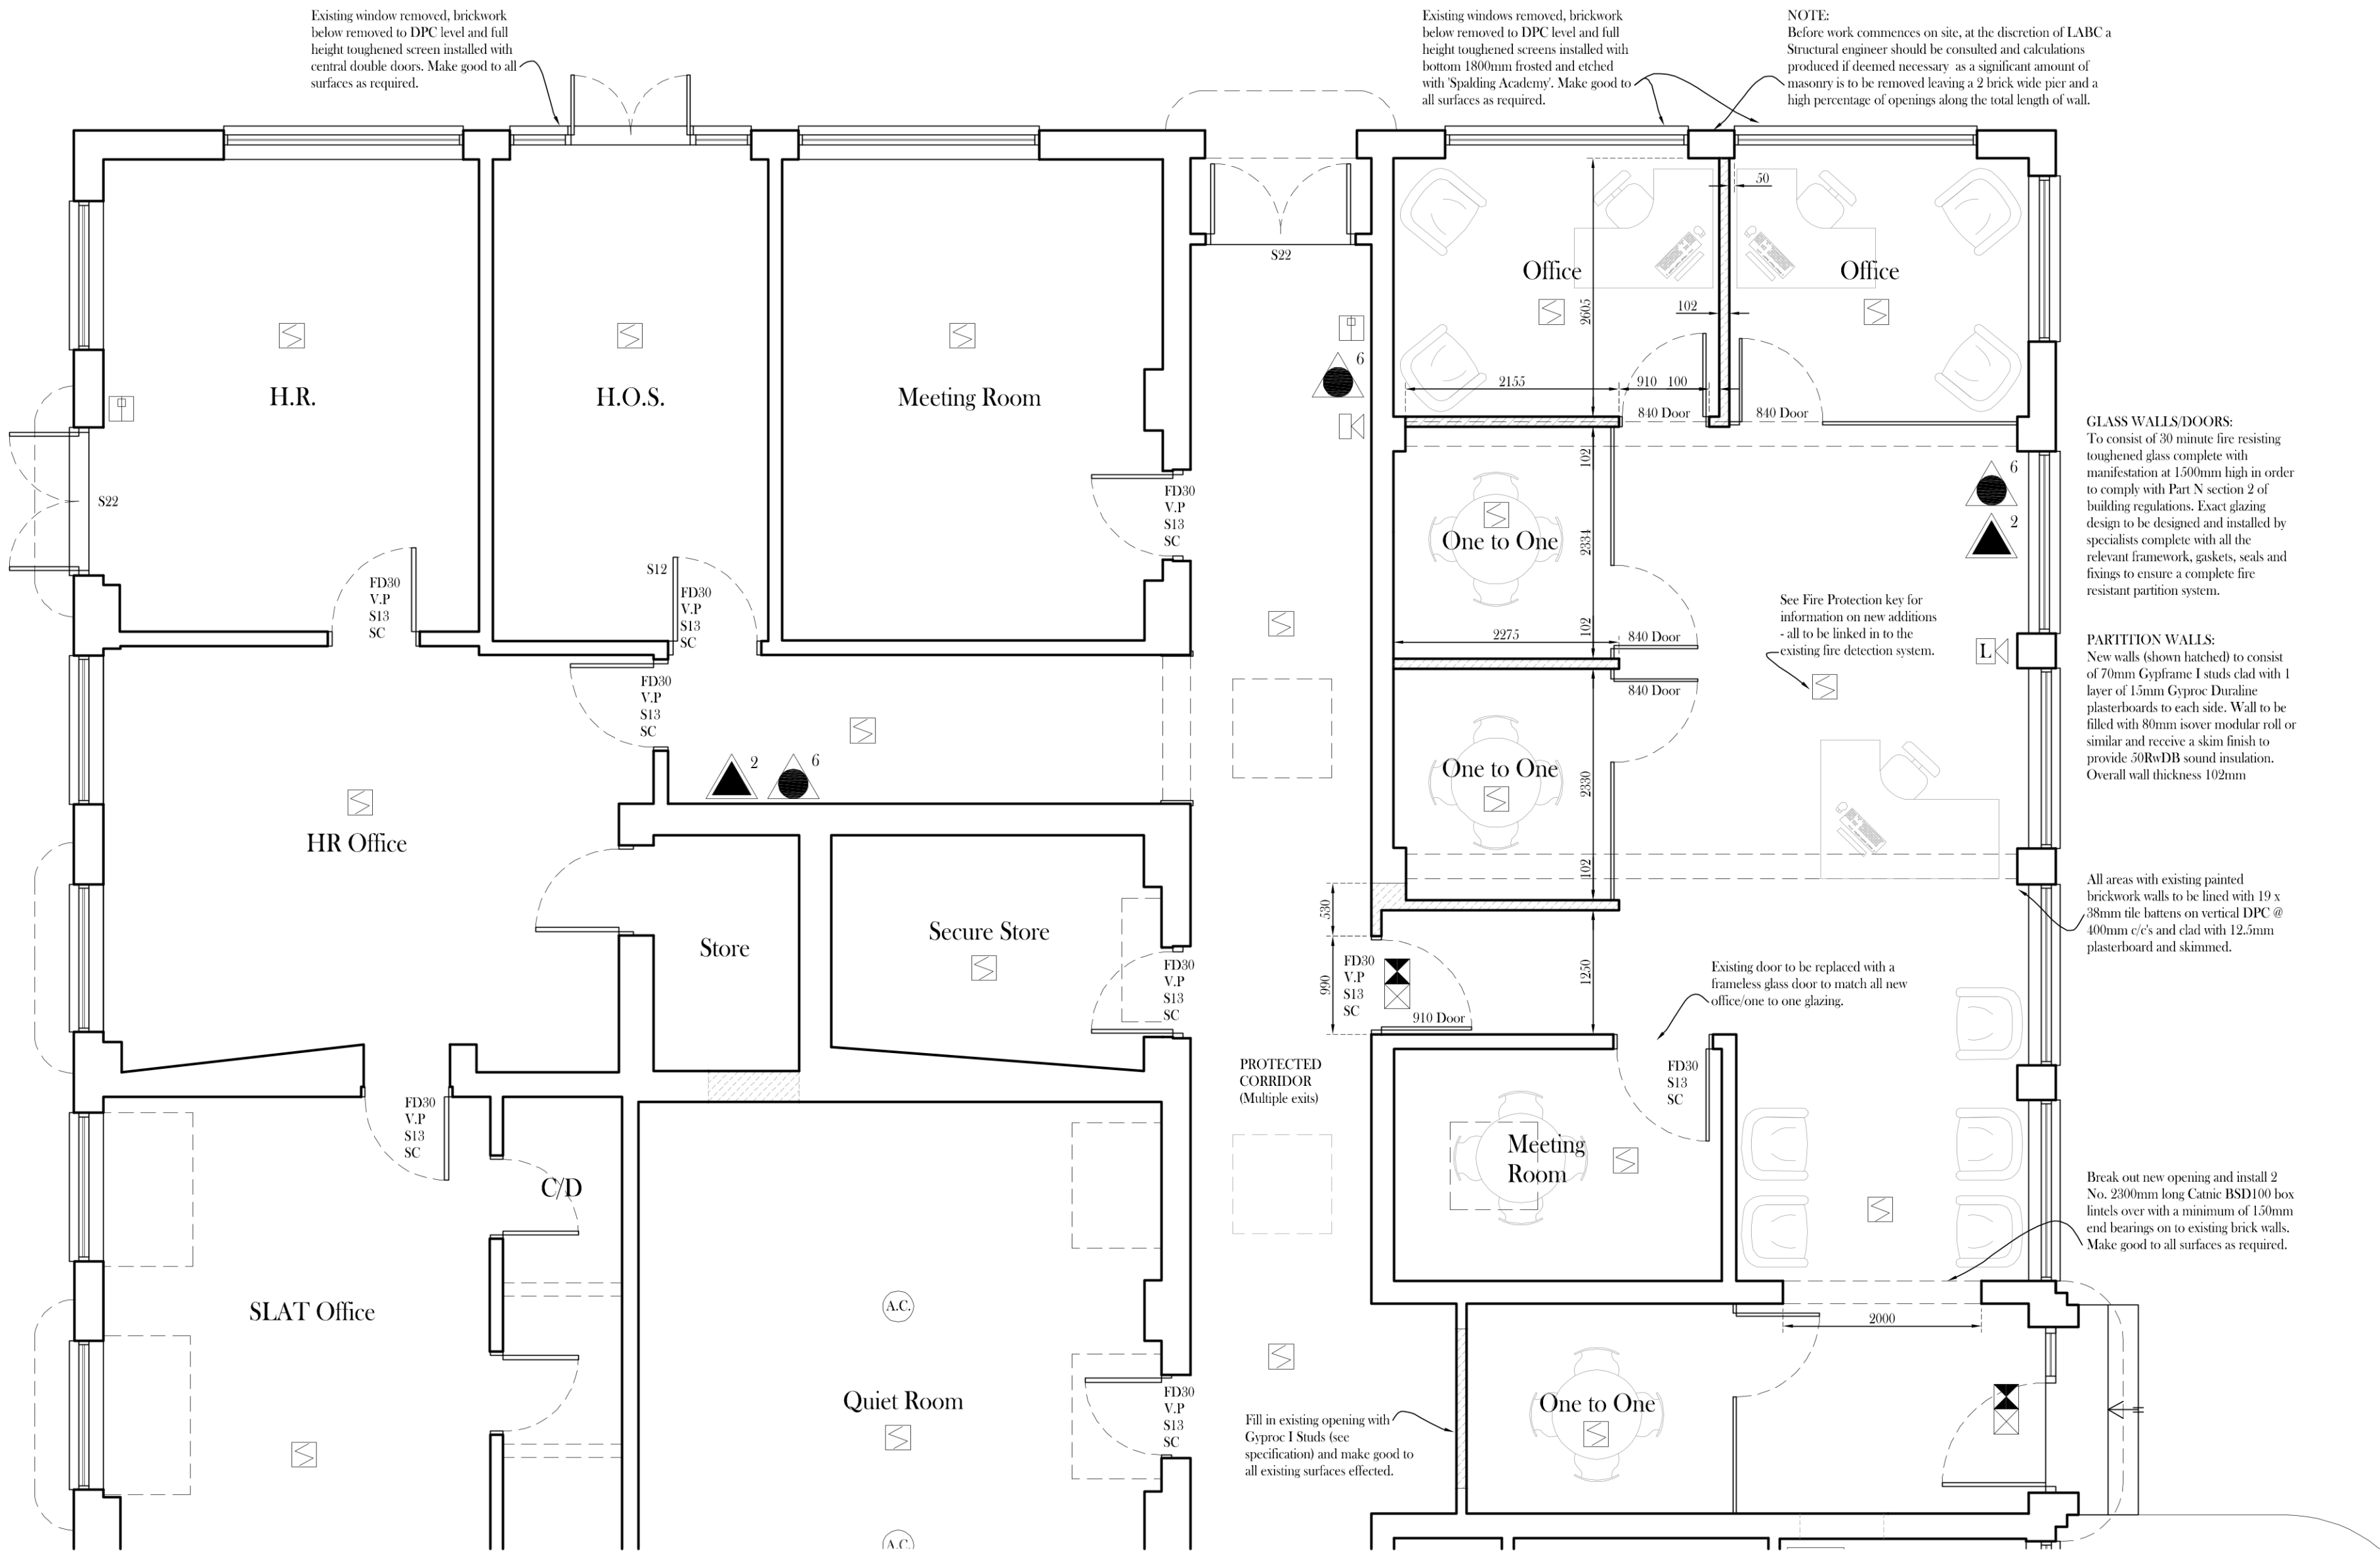

NOTES:
All dimensions to be checked on site. Do not scale from this drawing.

KEY

Fire Safety Signs

S12 - Fire Action Notice	S20 - Fire Exit Keep Clear
S13 - Fire Door Keep Shut	S22 - Fire Exit
S14 - Fire Door Keep Locked	S25 - Push Bar To Open
SC - Briton 2003 self closer	

Fire Extinguishers
(adjacent no. indicates capacity in litres or weight in kg.)

	Water
	Foam (AFFF)
	Carbon Dioxide (CO ₂)
	Powder
	Fire Blanket

Fixed

	Fixed Reel
--	------------

Escape Lighting

	Emergency Self Contained Luminaires
	Internal Illuminated Exit Signs
	Vision Panel (wired glass in fire doors)

Alarms

	Break Glass Call Point
	Smoke Detector
	Heat Detector
	Alarm Sounder
	Alarm c/w flashing luminaire
	Emergency Assistance Alarm

A	01/02/2024	Cell heights to East elevation windows reduced.
	Date	Revisions

© Copyright

Client
SPALDING ACADEMY.

Job Title
PROPOSED INTERNAL ALTERATIONS TO STAFF WING AT SPALDING ACADEMY, NEVILLE AVENUE, SPALDING.

Drawing Title
PROPOSED FLOOR PLAN & FRONT ELEVATION.

Scale @ A1: 1:50 & 1:100	Date: Dec '23	Drawn: RW
-----------------------------	------------------	--------------