


0 Metres

5

10


SCALE BAR

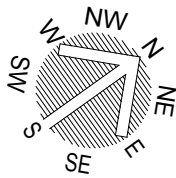

Neighbouring Property

Wall

Gas

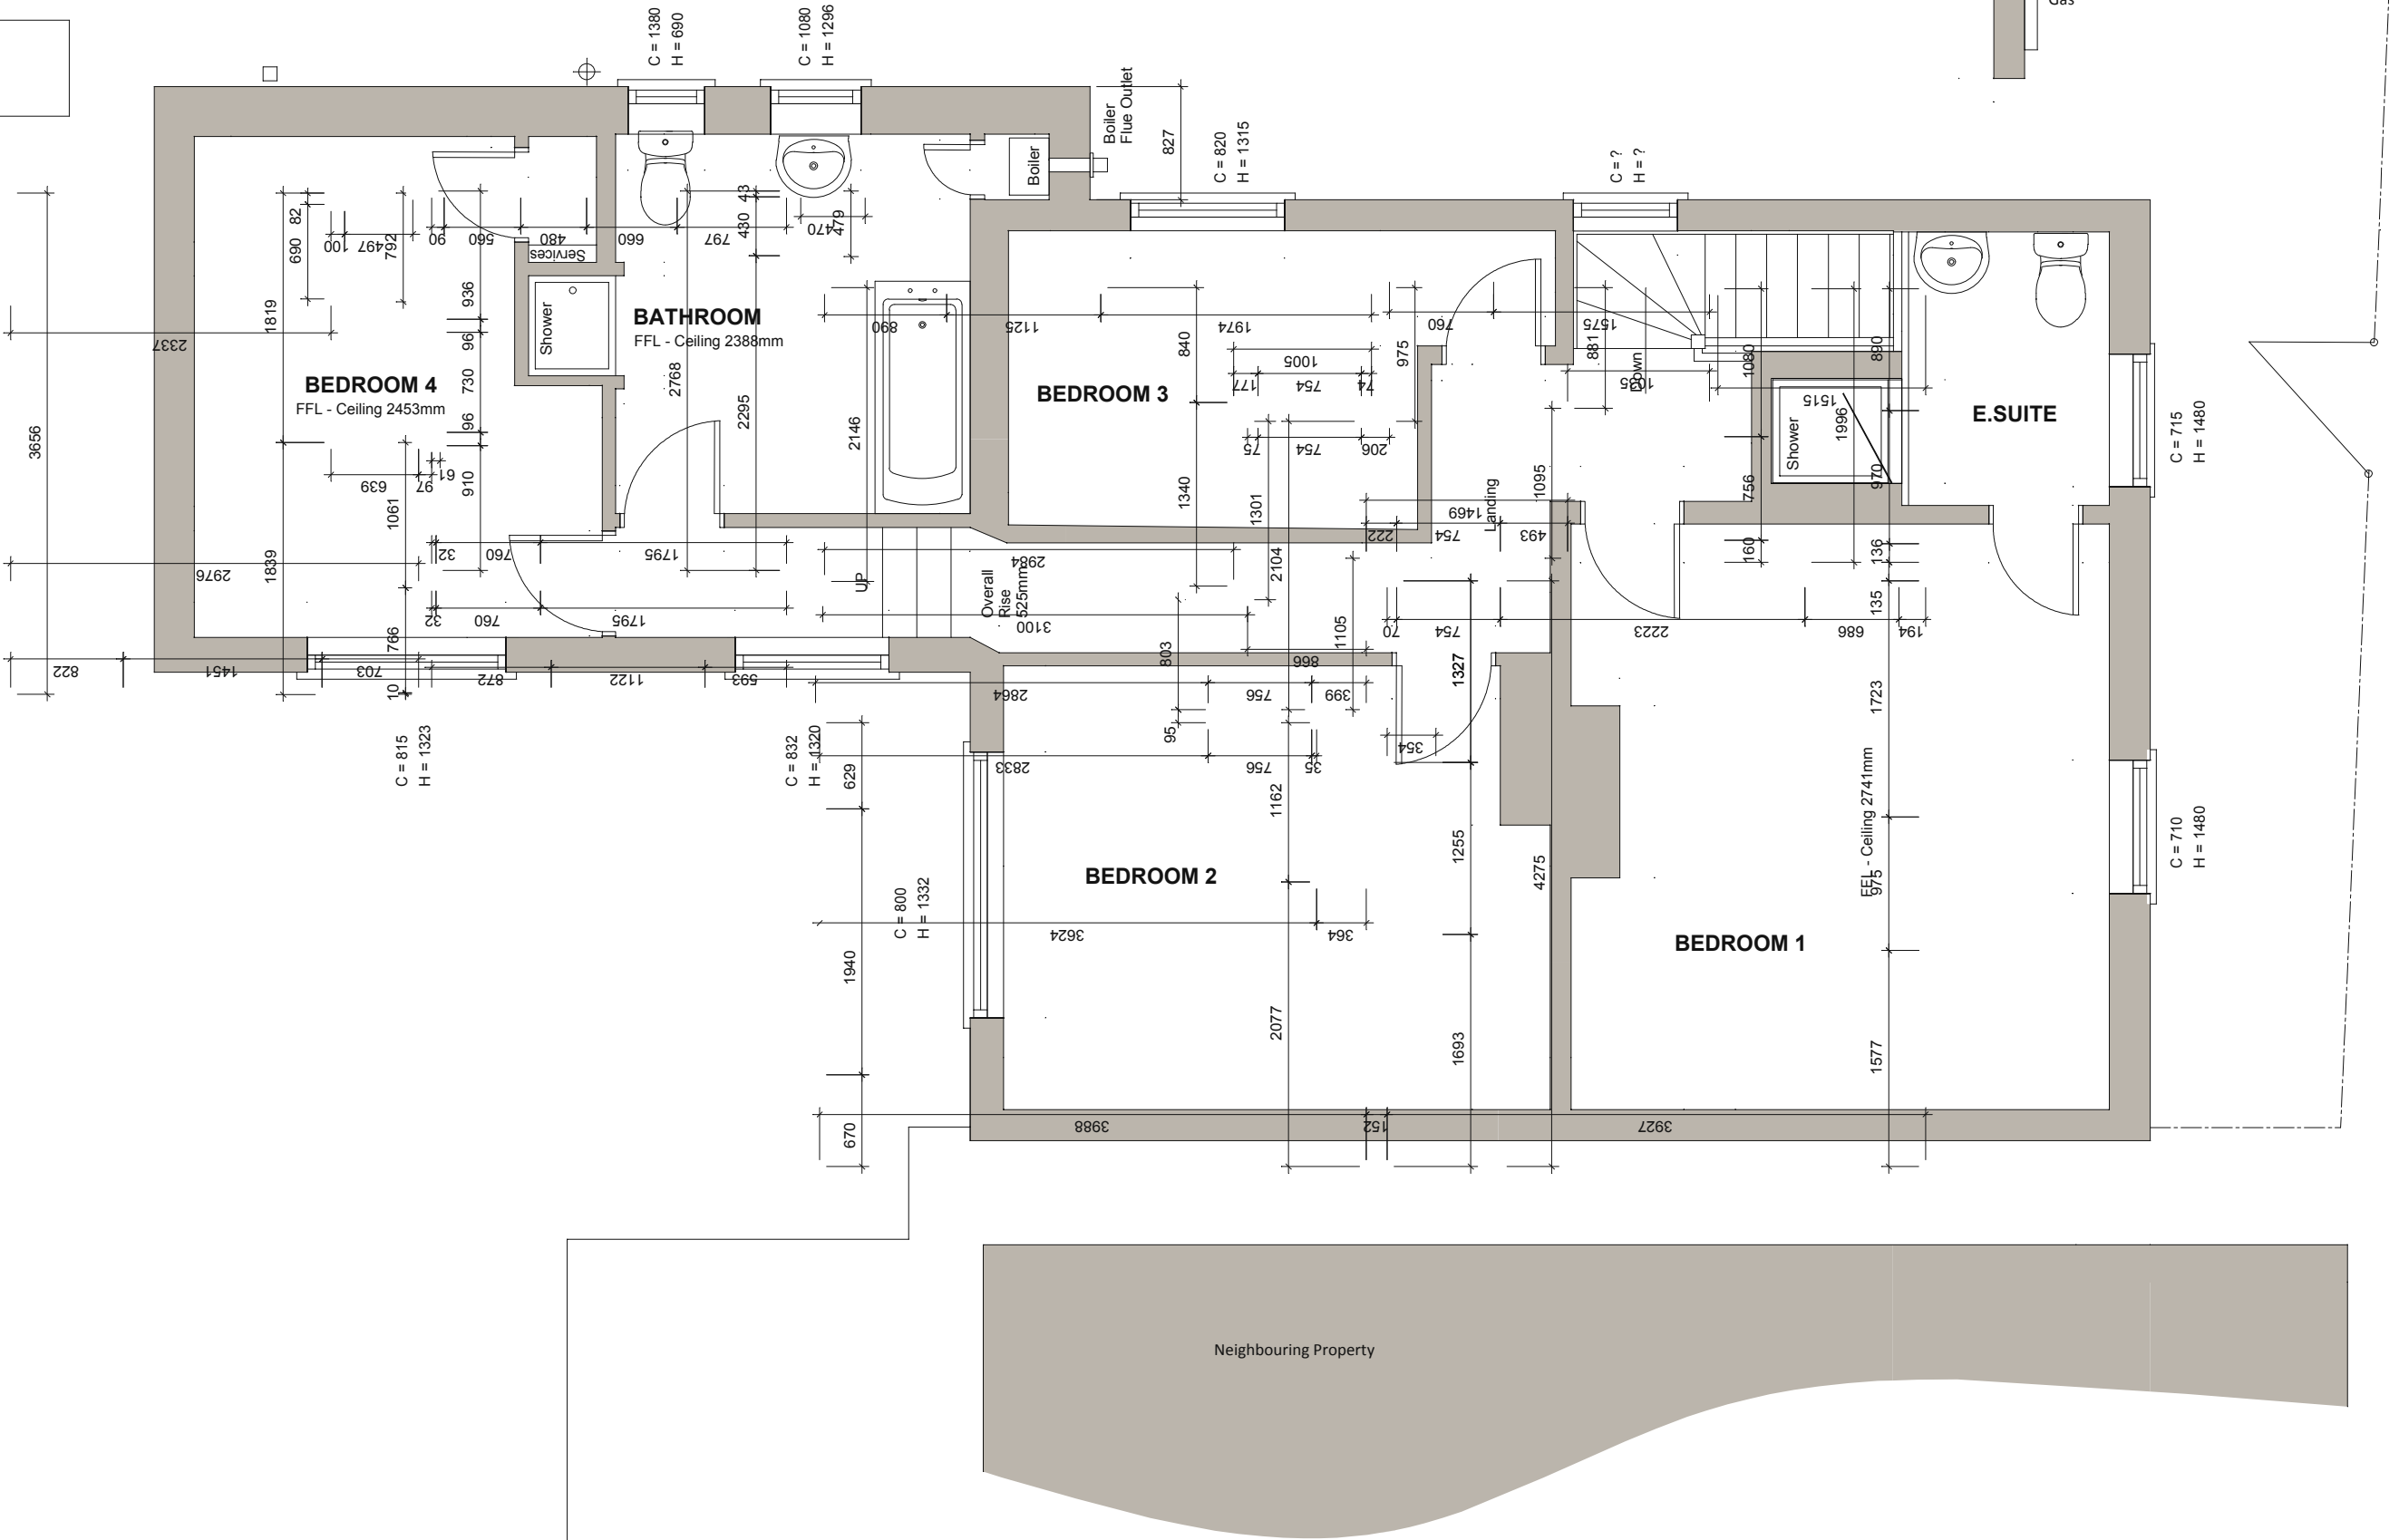

EXISTING FIRST FLOOR PLAN

HOUSE 71.70 SQ METRES

- NOTES
- 1 Do not scale from the drawings. Dimensions to be checked on site
 - 2 All work to comply with the current building regulations.
 - 3 All drawings are the copyright of sharman architecture.
 - 4 This drawing is intended to identify the main features and principal components. Construction work should be carried out and supervised by experienced and competent personnel and hence exhaustive detail is not required.

scale 1:50 Print at A2	date JUNE 2022	revision A 29/06/2022 Drawing first produced
---------------------------	-------------------	---

title
FIRST FLOOR PLAN (EXISTING)

contract
MR DALE BOWDEN

sharman architecture
OAK BARN. WILLOW DROVE. BOROUGH FEN. PETERBOROUGH. PE6 7QB

tel: 07724 529 094

email: paulsharman1@btinternet.com