


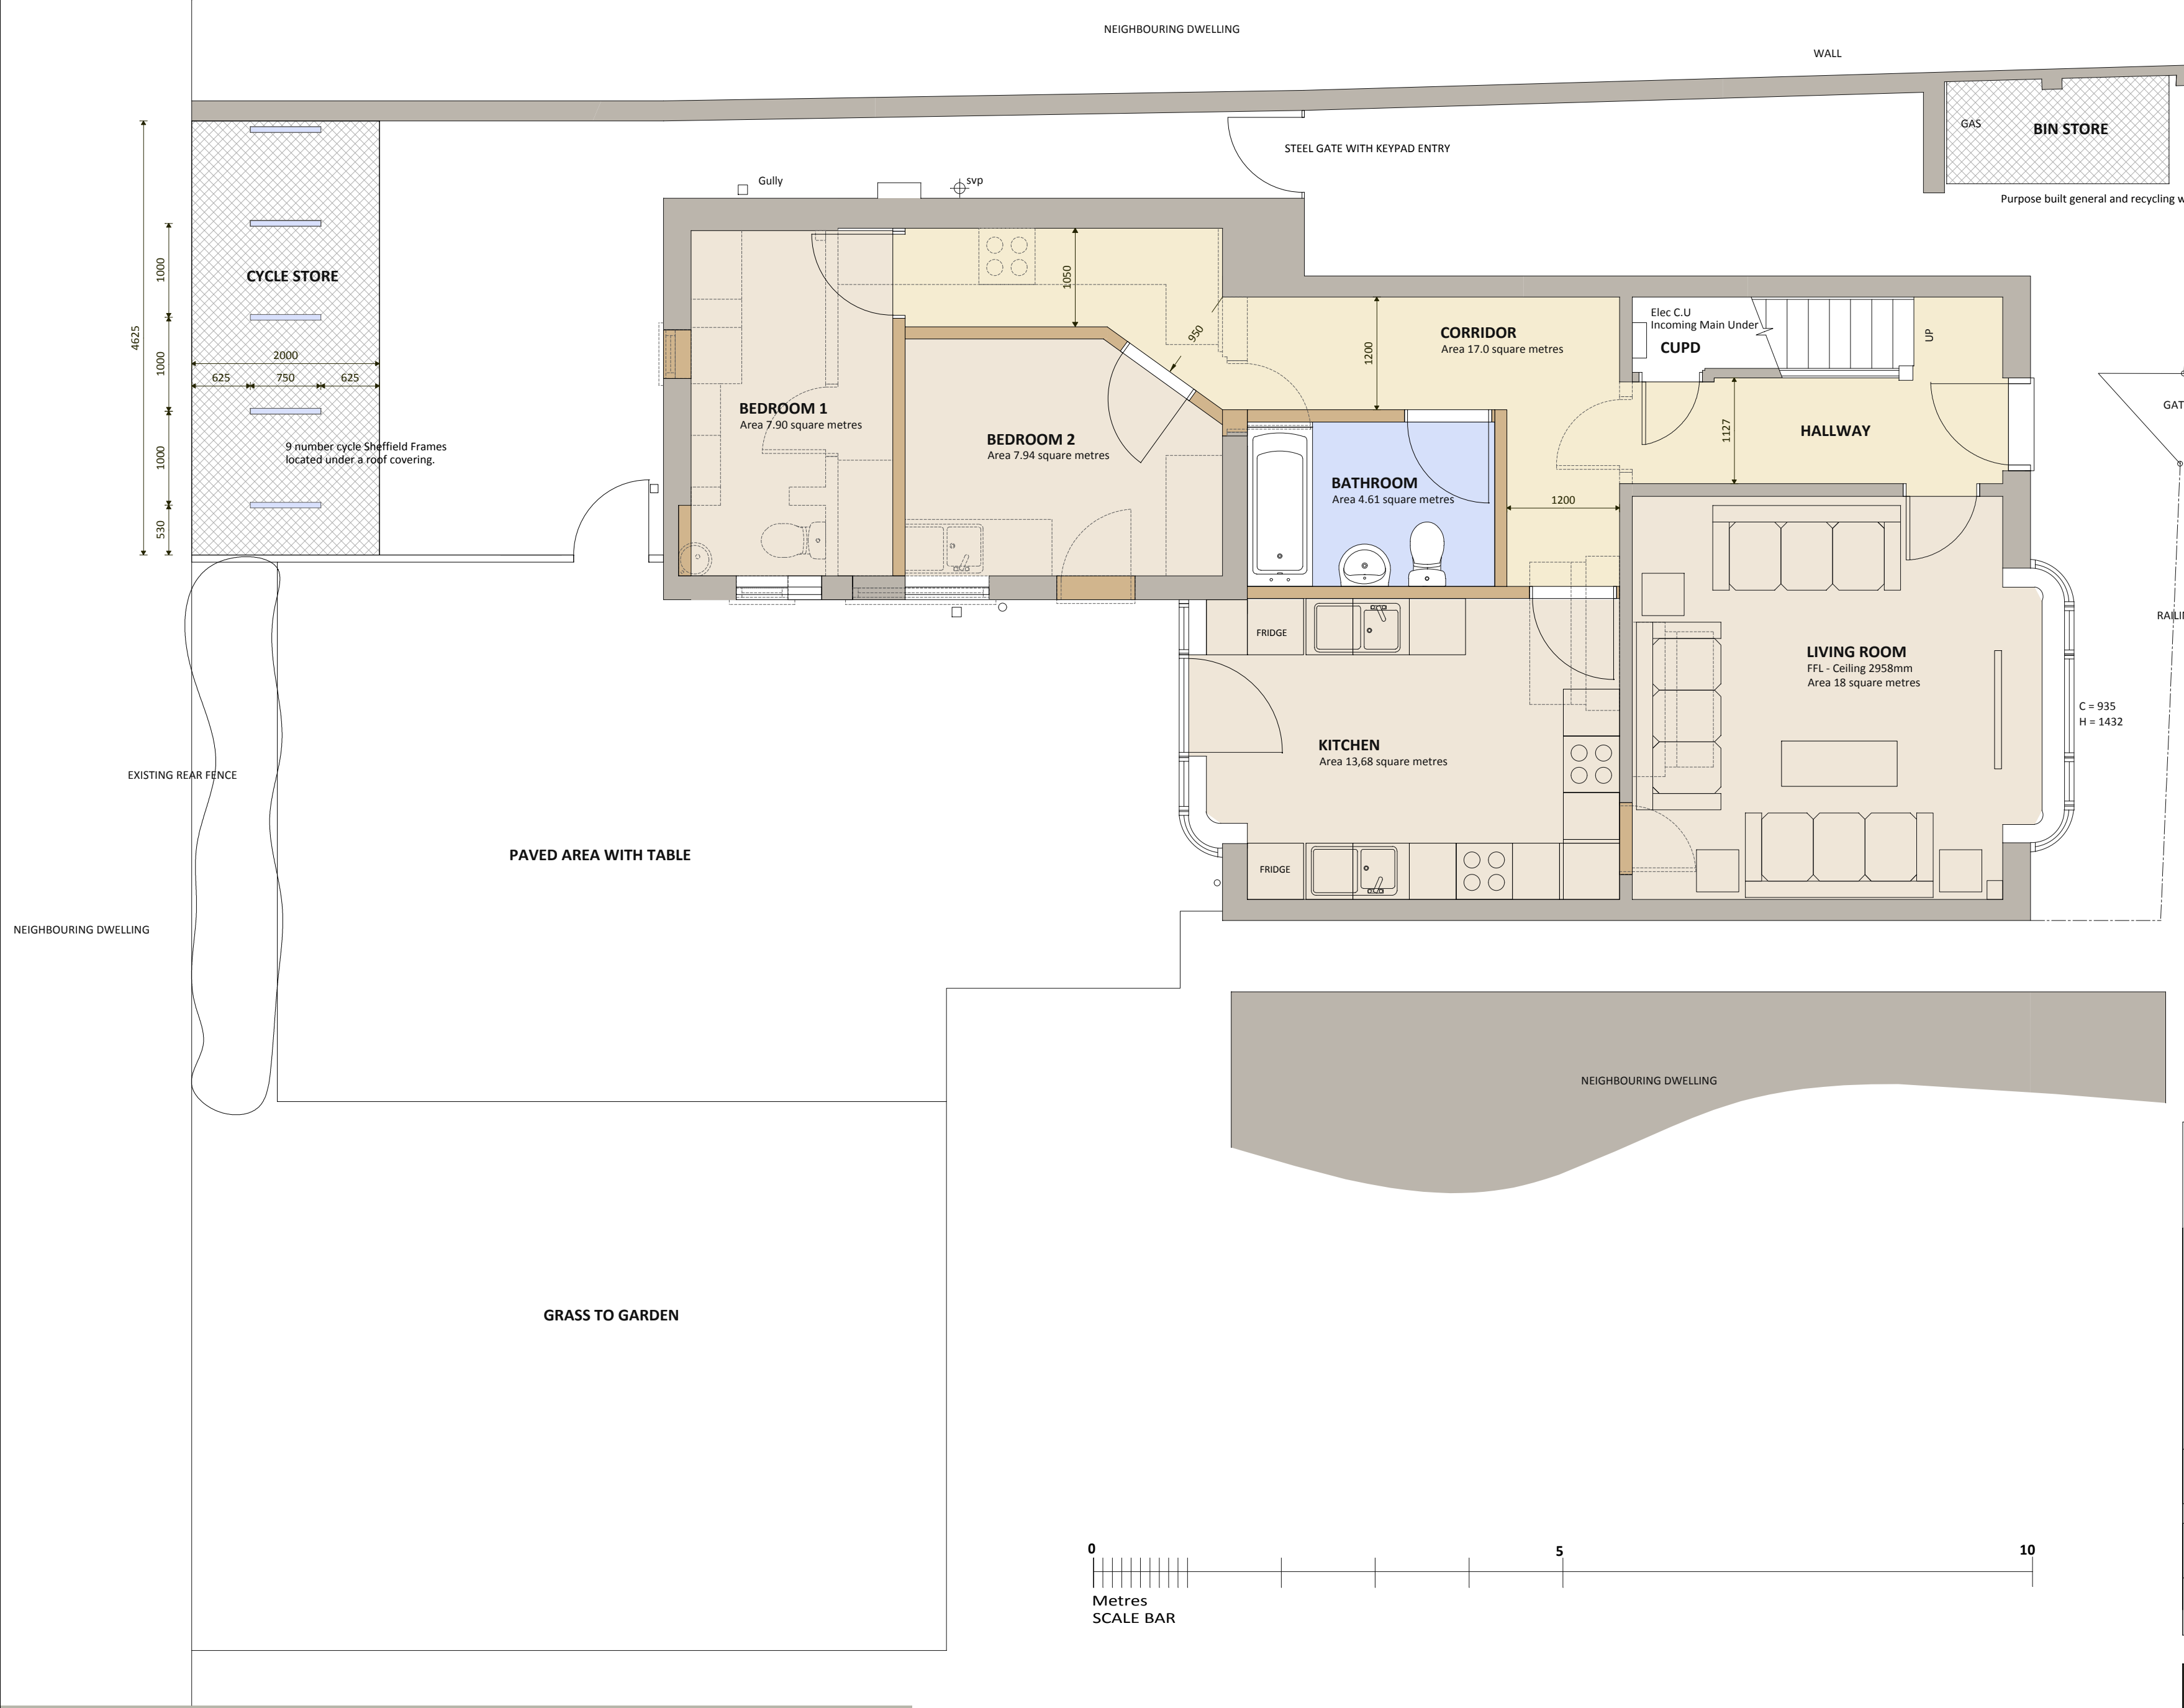

NOTES

- 1 Do not scale from the drawings. Dimensions to be checked on site
- 2 All work to comply with the current building regulations.
- 3 All drawings are the copyright of sharma architecture.
- 4 This drawing is intended to identify the main features and principal components. Construction work should be carried out and supervised by experienced and competent personnel and hence exhaustive detail is not required.

scale 1:50 Print at A2	date JULY 2022	revision A 15/07/2022 Drawing first produced
---------------------------	-------------------	---

title
PROPOSED SITE PLAN

contract

MR DALE BOWDEN