




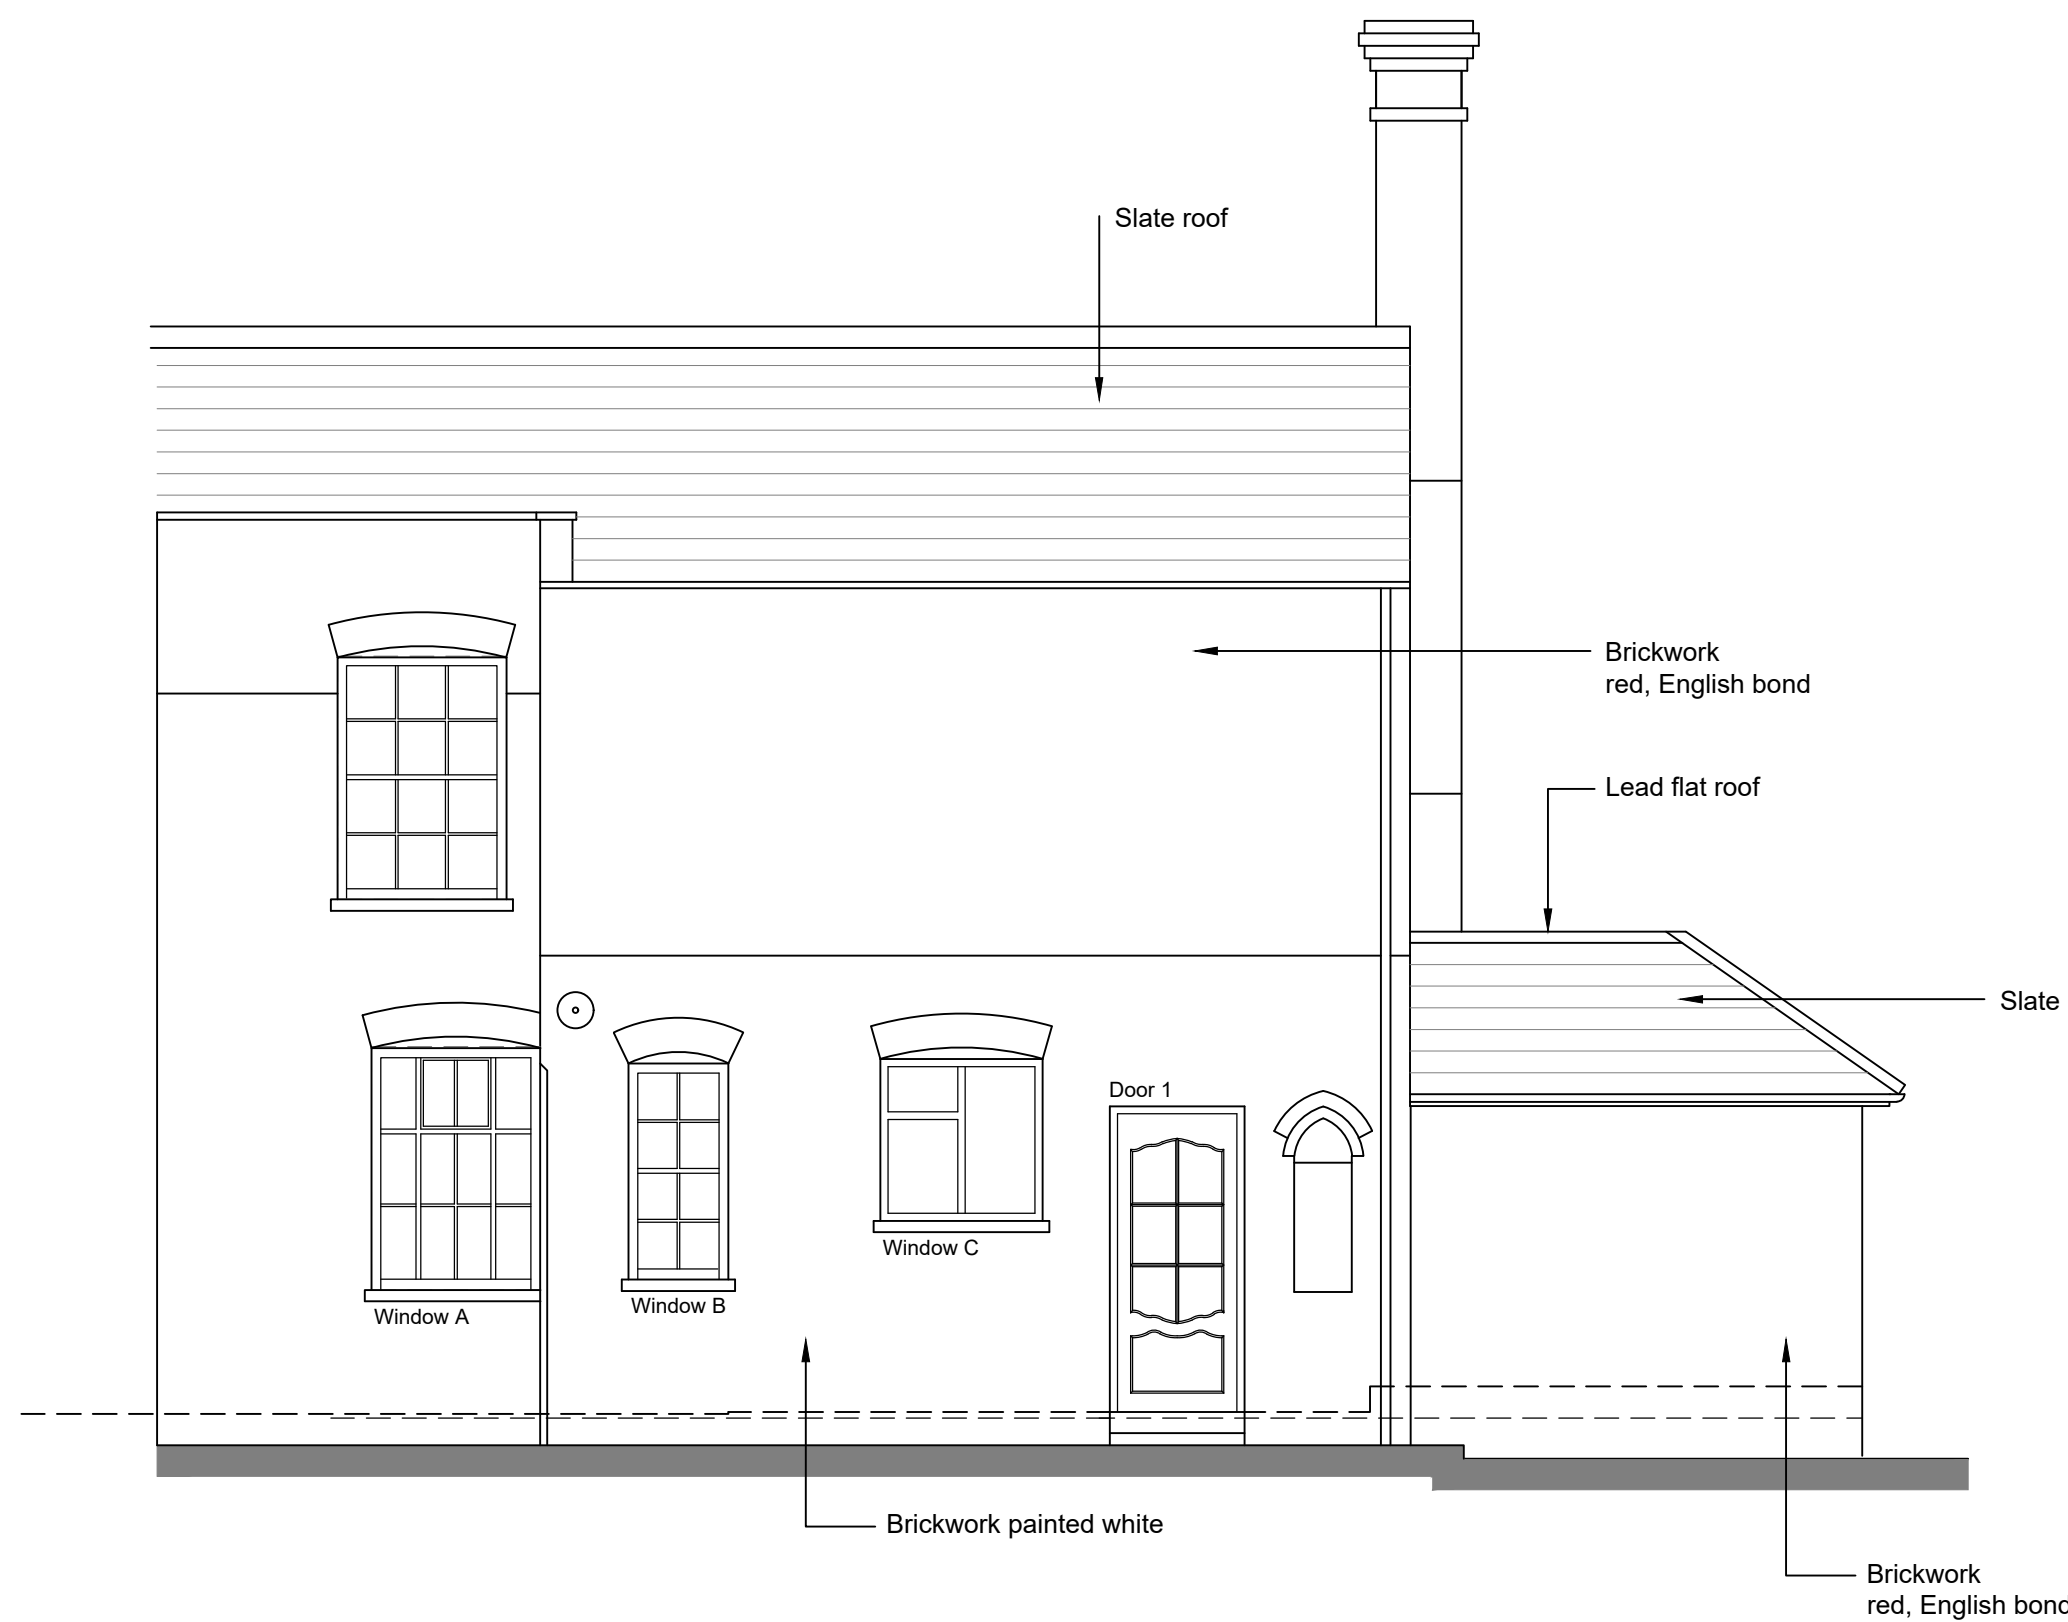


East Elevation (part)
Scale 1:50

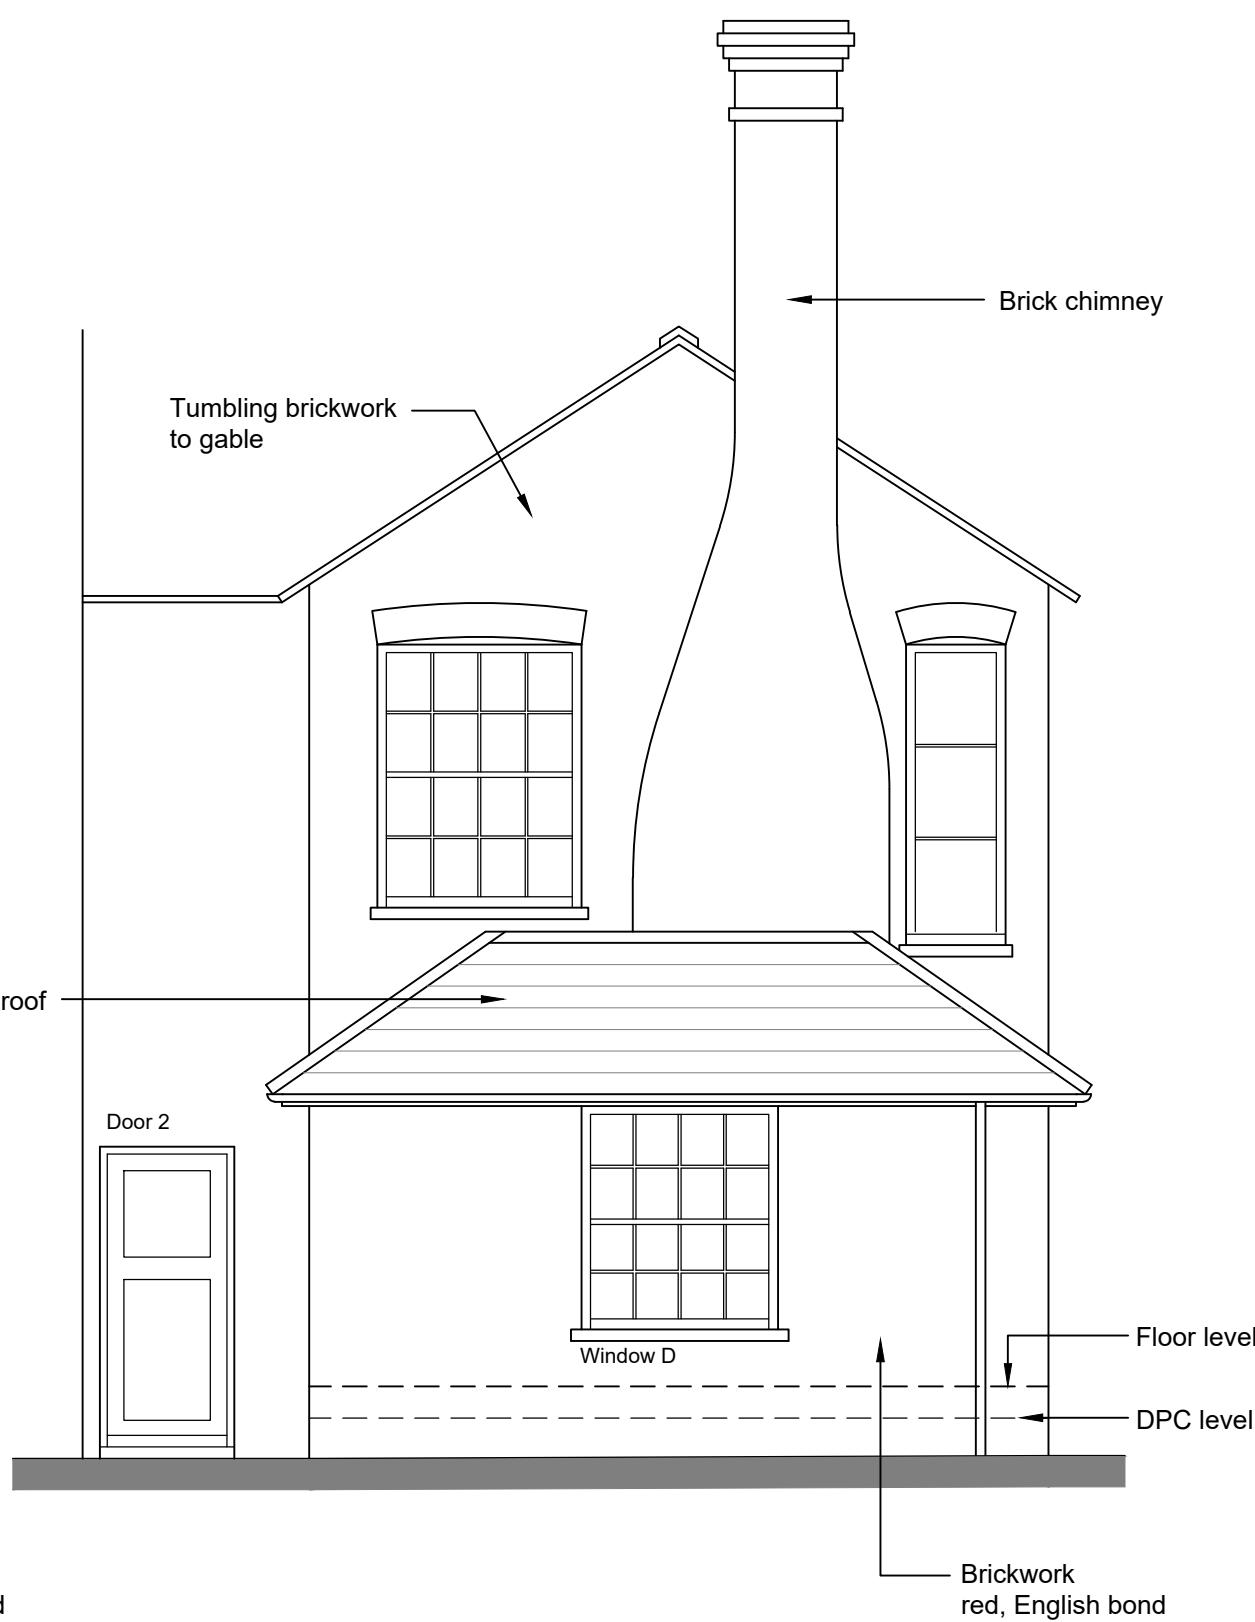


North Elevation (part)

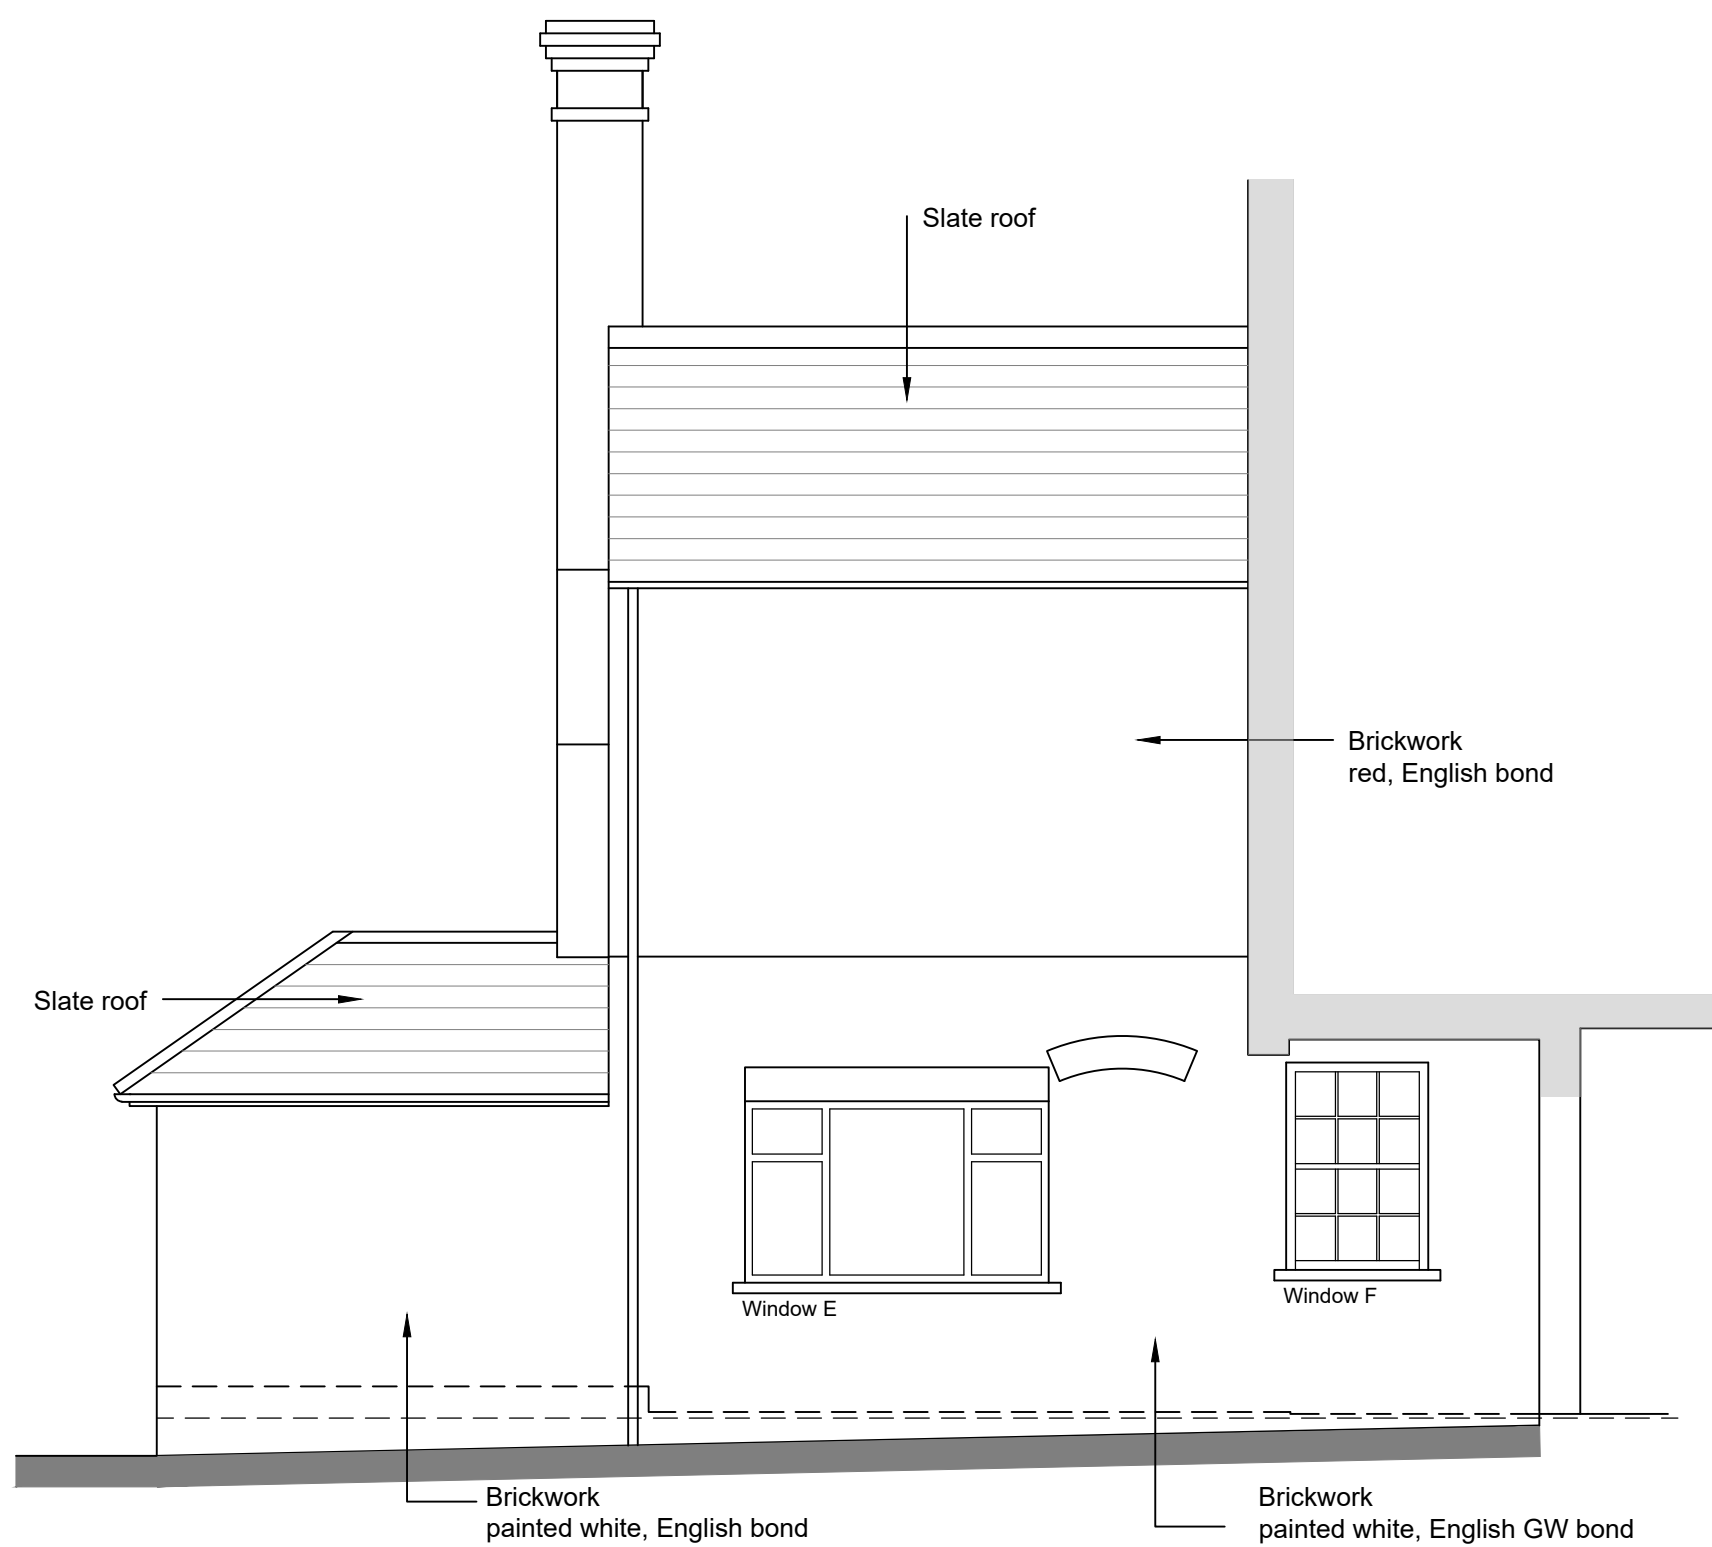


West Elevation (part)

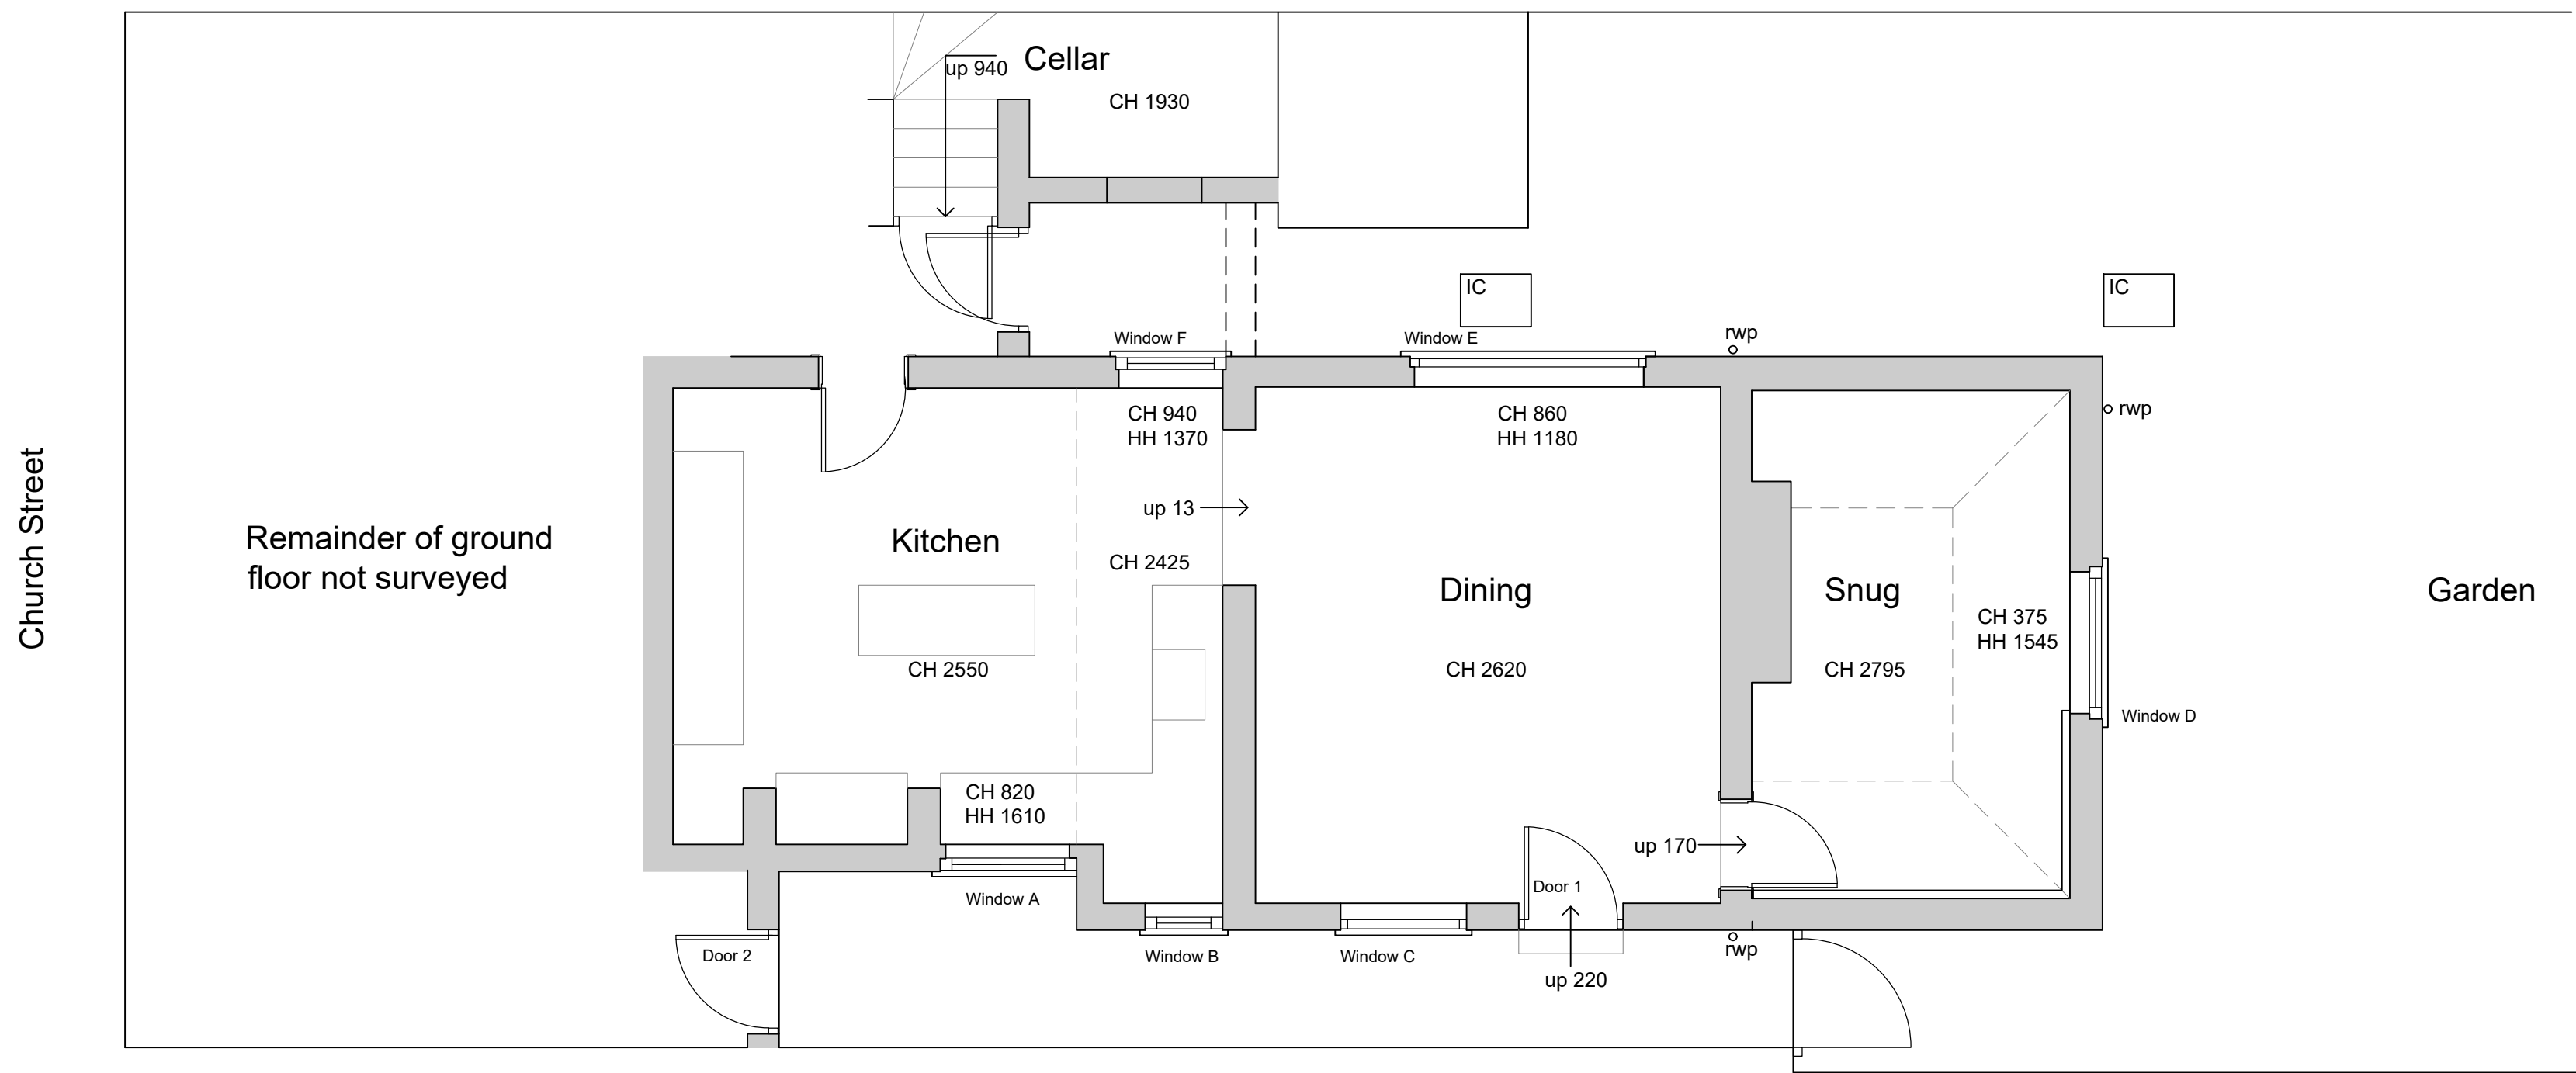

Ground Floor Plan (part)
Scale 1:50

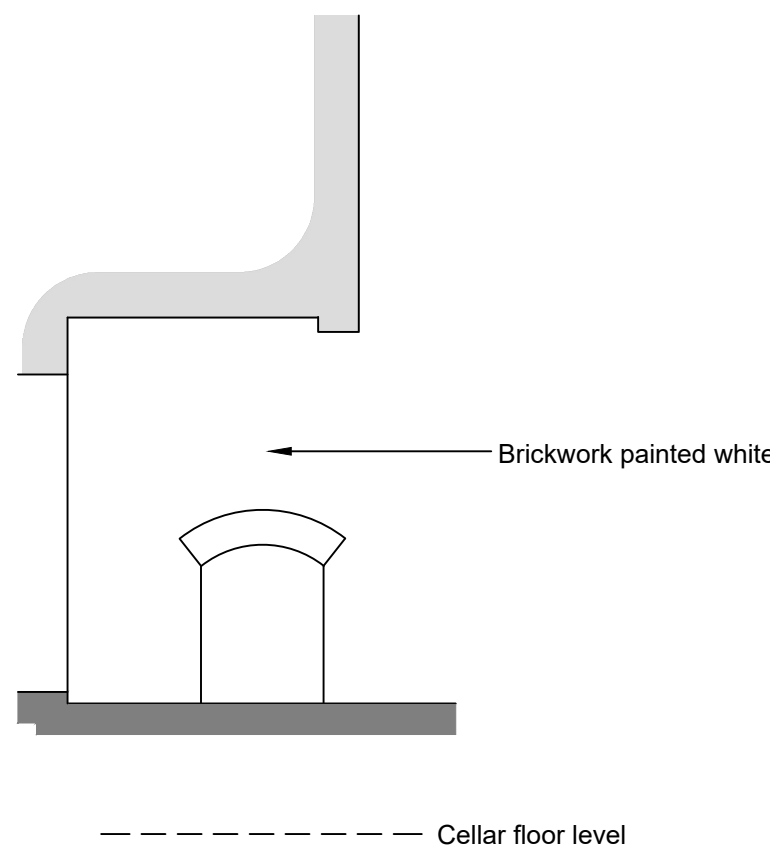

East Elevation (cellar)
Scale 1:50

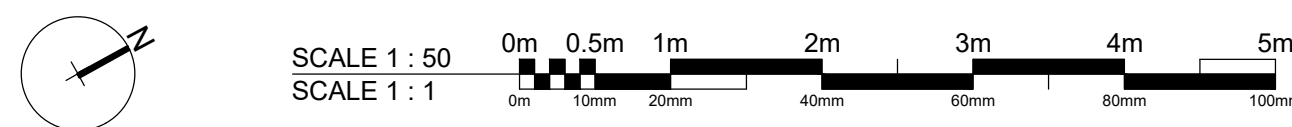

P1	19.01.26	Listed Building Application	RCW
Ref.	Date	Description	Initial

Oglesby & Limb Ltd

Chartered Architect

Suite 1 Market Chambers
12 Market Place, Spalding, Lincs
PE11 1SL
Tel: 01775 761196
e-mail: design@o-l-ltd.co.uk

O&L

Client:
Mr Nick Richings

Project:
**Alterations to dwelling
The Chantry, 7 Church Street,
Spalding, PE11 2PB**

Drawing Title:

Plan & Elevations as Existing

PRELIMINARY

Date:	26.11.25	Scale:	as shown @ A1
Drawn by:	AP	Checked by:	AJO

Drawing Number:	Rev:
A1806-02	P1