


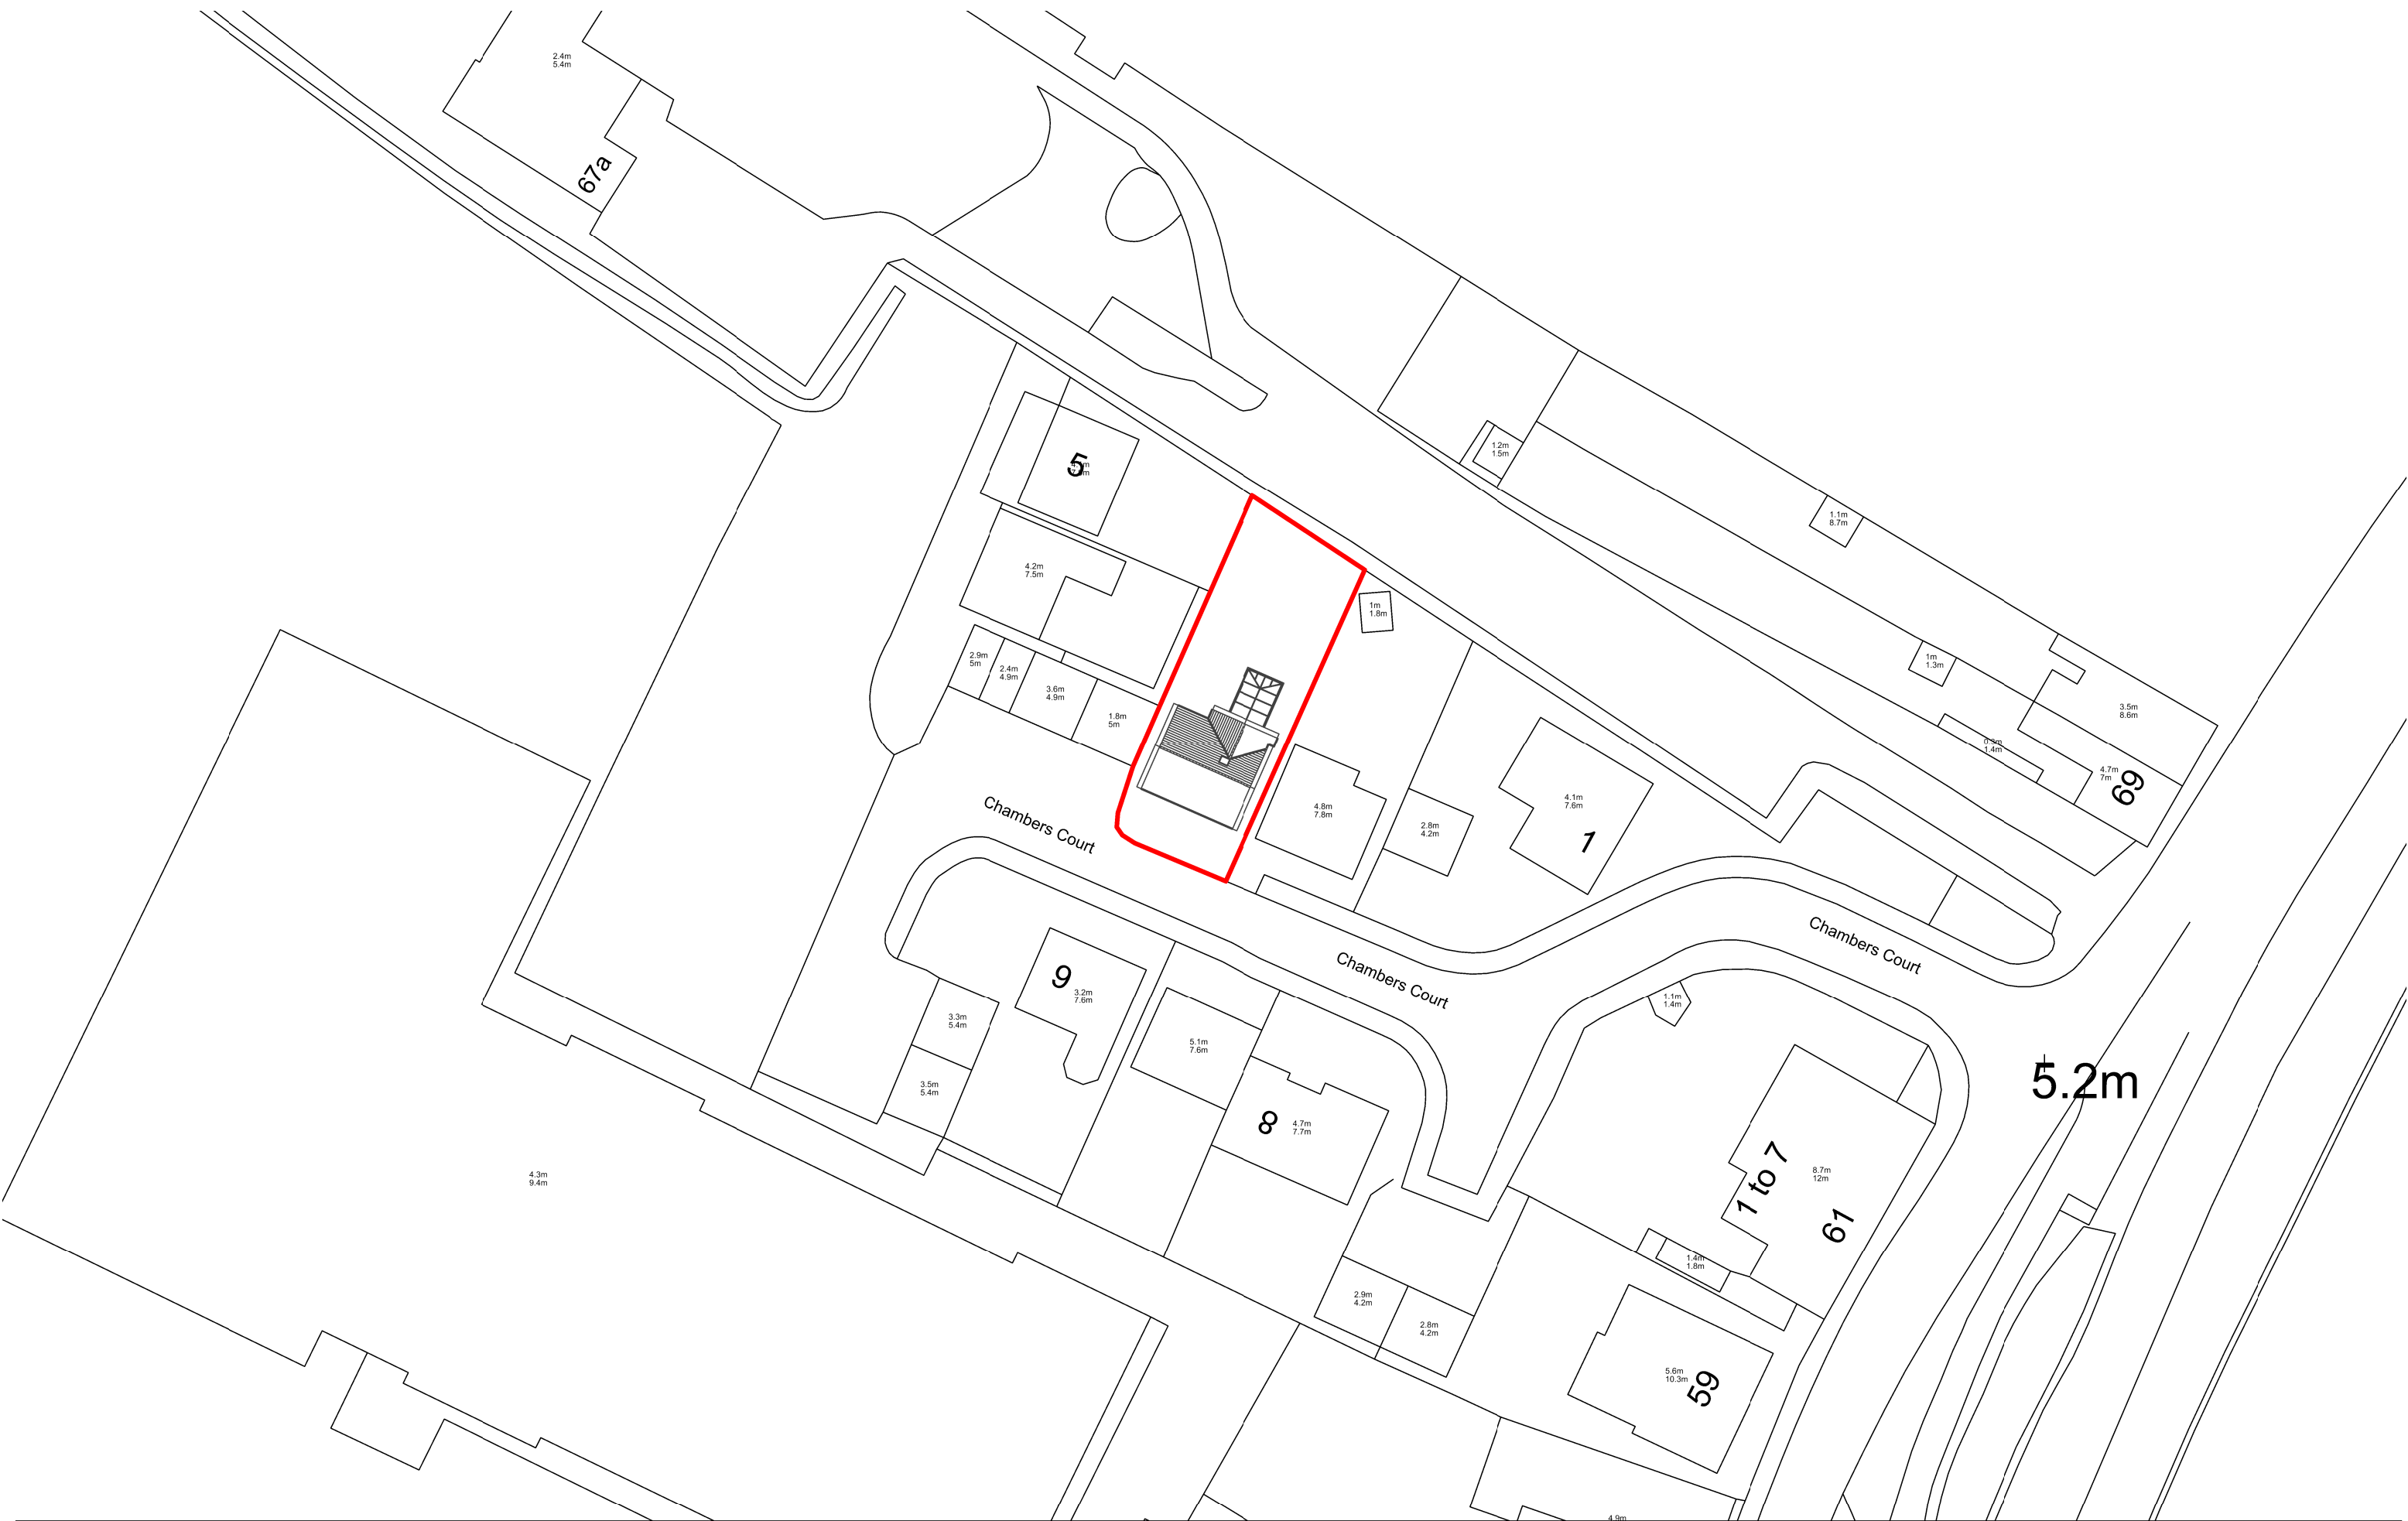

Notes
Do not scale from drawings **UNLESS FOR PLANNING PURPOSES ONLY.**
Use figured dimensions, where in doubt refer to the architect
All Dimensions to be checked and confirmed by the contractor/ builder on site

DATE	REV	DWN	Description
10/01/2025	-	KM	Issued for Planning

DATE	REV	DWN	Description

Application Site Boundary

0

1m

3m

5m

10m

15m

20m

Scale Bar - 1:500 @ A3

N

CLIENT

Mr Mark Battson

PROJECT

3 Chambers Court

ARCHITECT

Phi Architectural Design Ltd (PAD)

PHI ARCHITECTURAL DESIGN

e-mail: ken.mwaniki@phiarchitecturaldesign.com

Tel: +44 7809575090

Drawing

Existing Site Plan

Description

PLANNING

Scale(s)

1:500 @ A3

Date

January 2025

Drawn

KM

Job No

174

Drawing No

A_002

Revision

-