


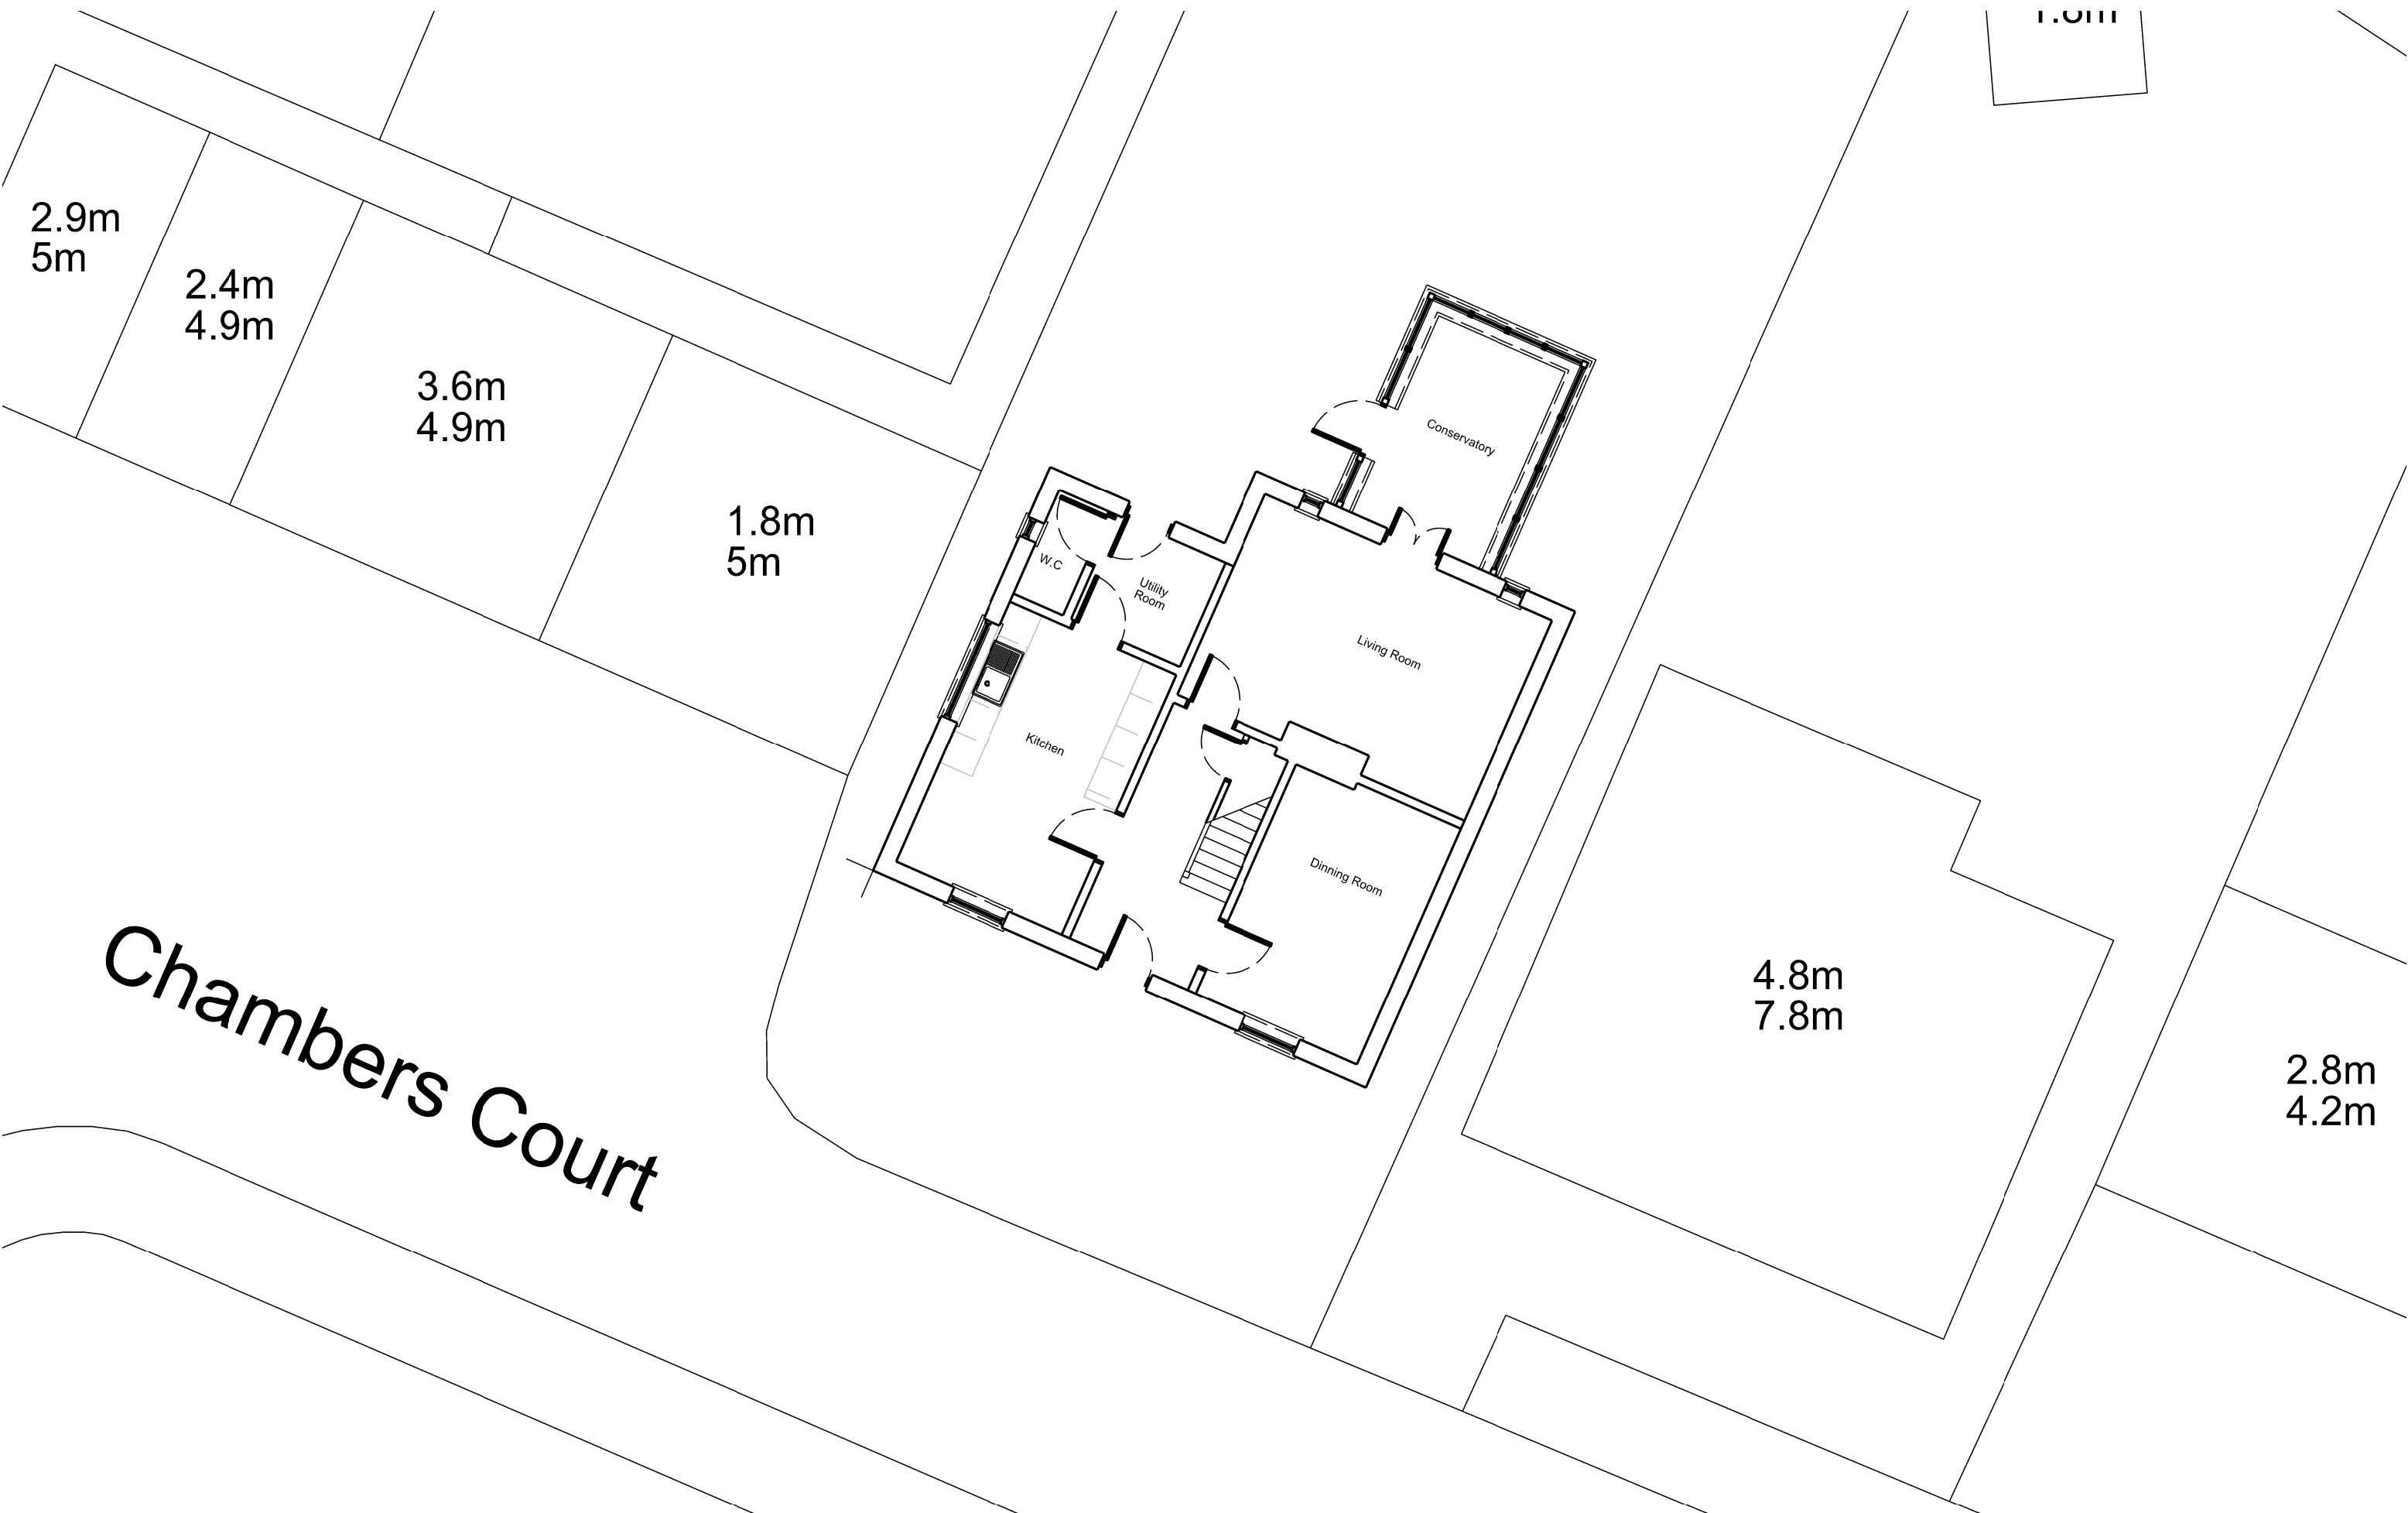

Notes

Do not scale from drawings **UNLESS FOR PLANNING PURPOSES ONLY.**

Use figured dimensions, where in doubt refer to the architect

All Dimensions to be checked and confirmed by the contractor/ builder on site

DATE	REV	DWN	Description
29/02/2024	–	KM	Issued for Discussion
10/01/2025	A	KM	Issued for Planning

DATE	REV	DWN	Description

0m

1m

3m

5m

Scale Bar - 1:100 @ A3

N

CLIENT

Mr Mark Battson

PROJECT

3 Chambers Court

ARCHITECT

Phi Architectural Design Ltd (PAD)

PHI ARCHITECTURAL DESIGN

e-mail: ken.mwaniki@phiarchitecturaldesign.com

Tel: +44 7809575090

Drawing

Existing Ground Floor Plan

Description

PLANNING

Scale(s)

1:100 @ A3

Date

February 2024

Job No

174

Drawing No

A_100

Drawn

KM

Revision

A