
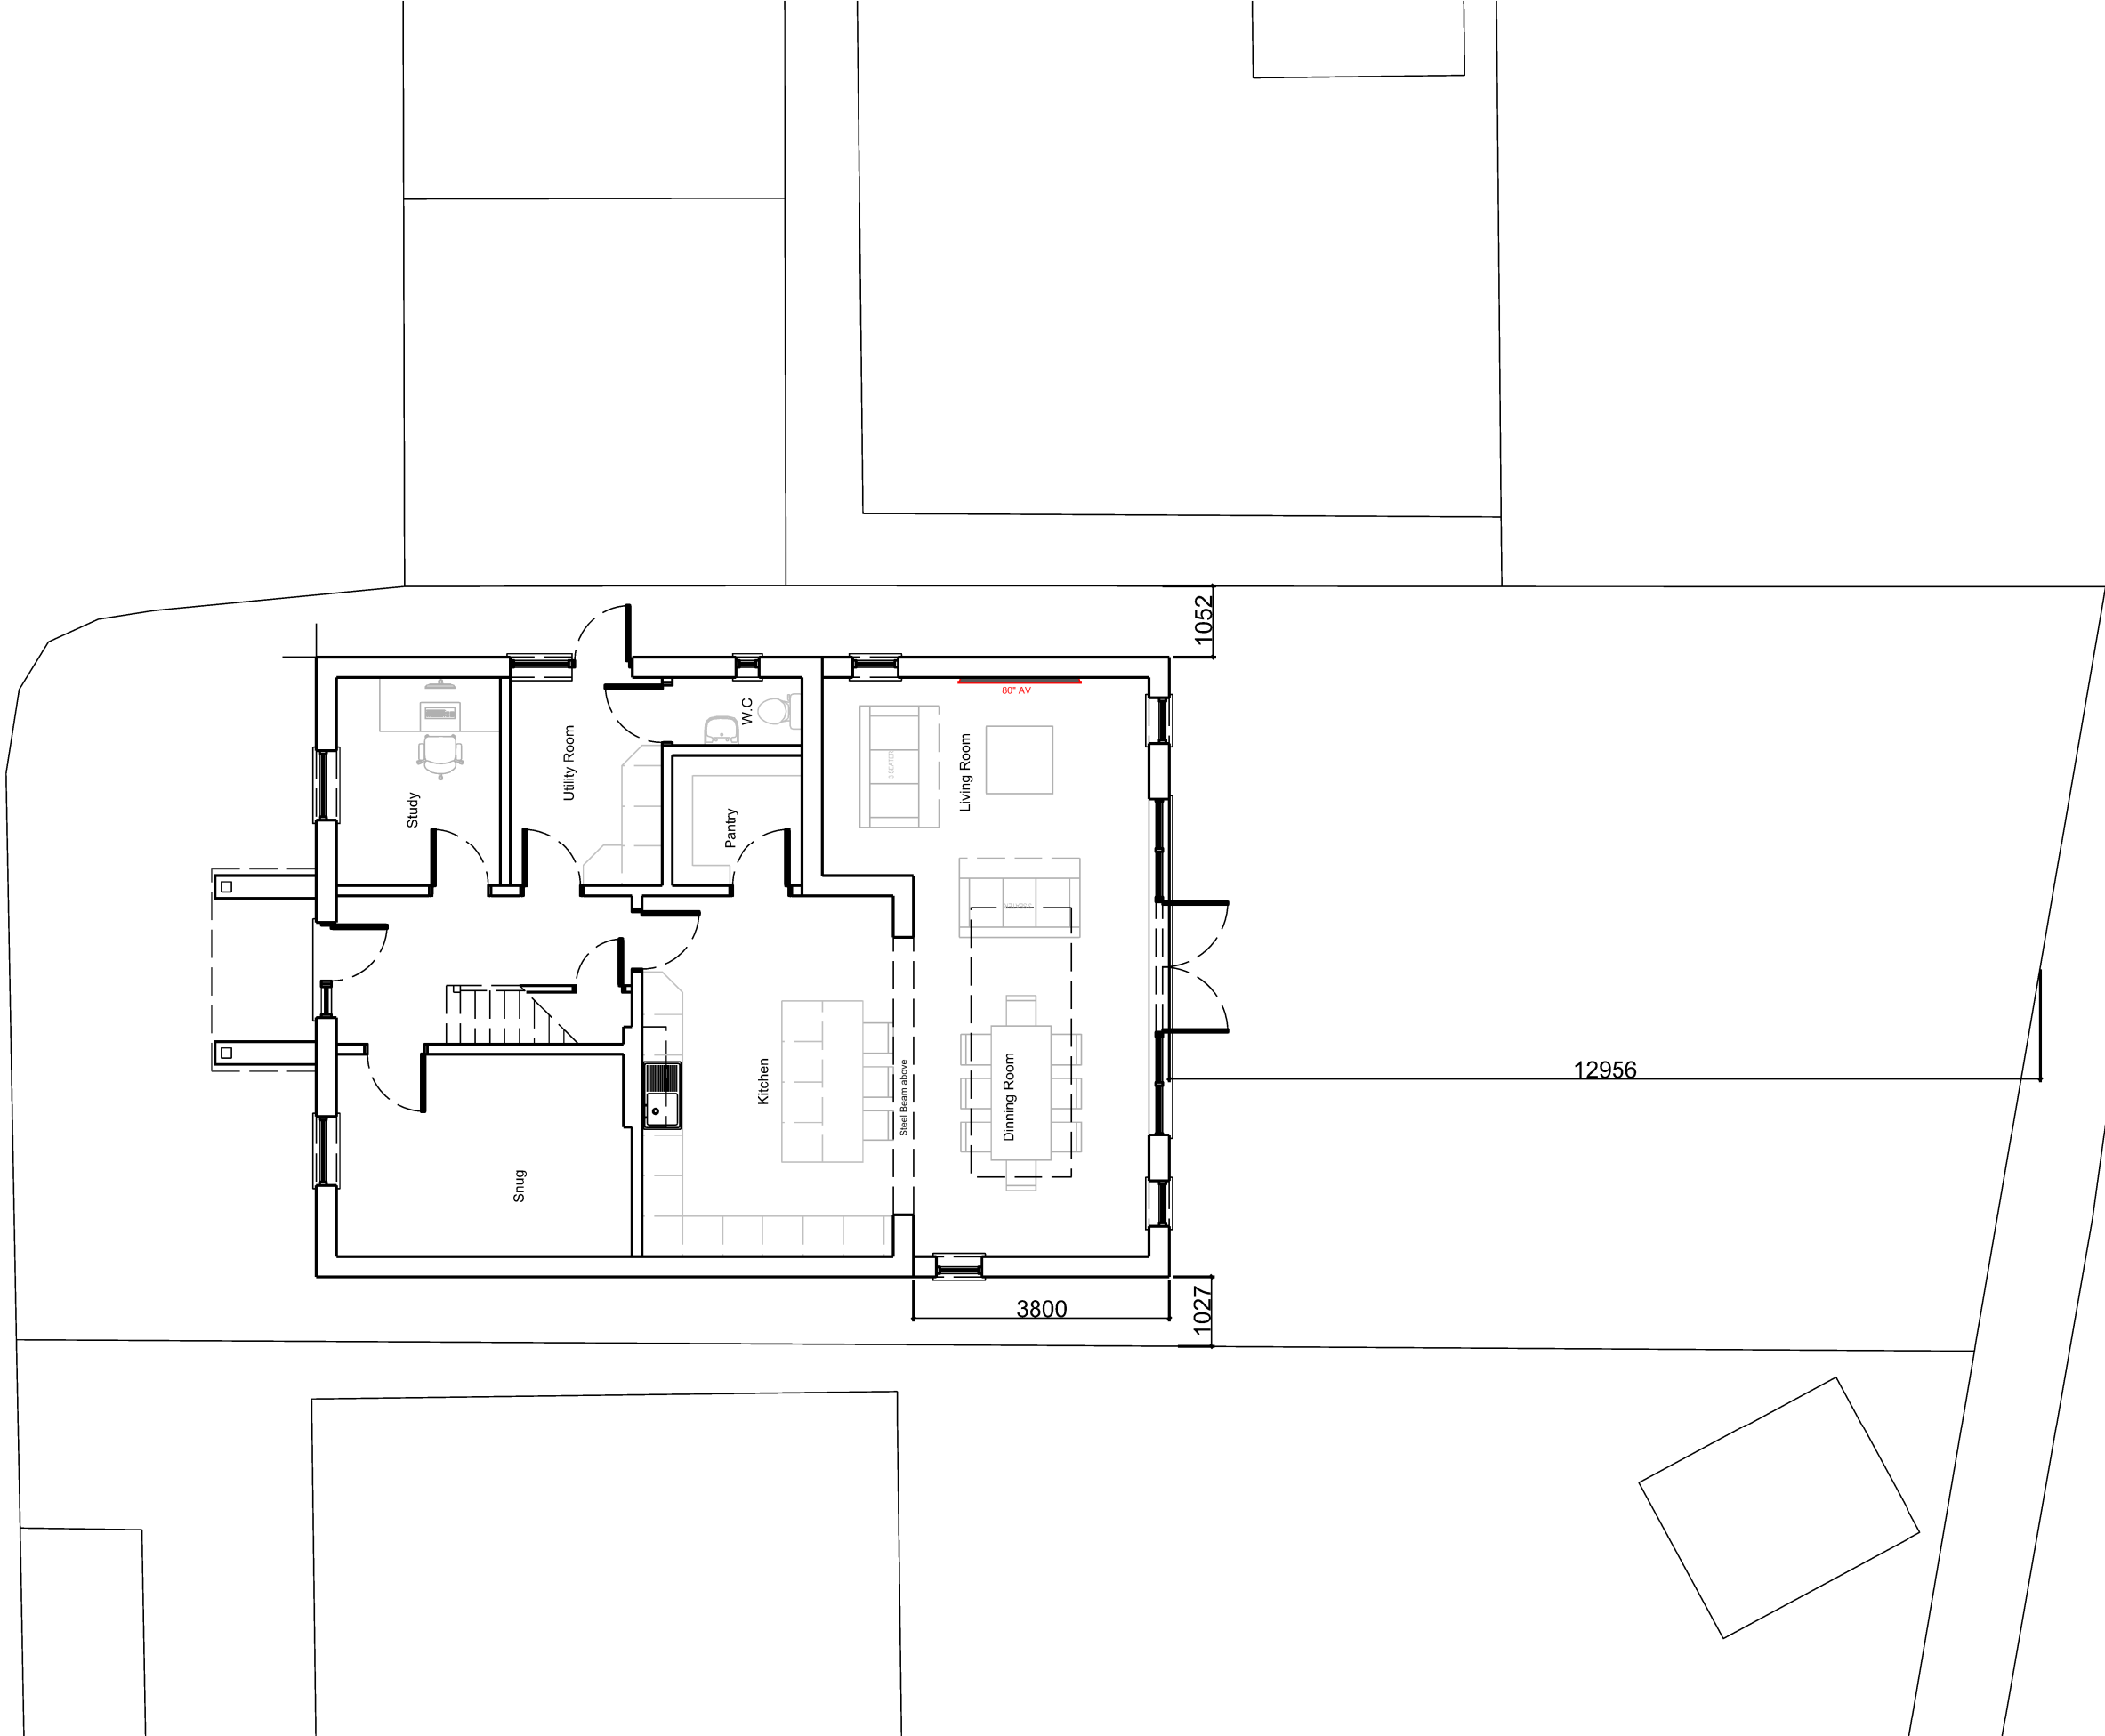


ambers Court

 

Notes Do not scale from drawings UNLESS FOR PLANNING PURPOSES ONLY. Use figured dimensions, where in doubt refer to the architect All Dimensions to be checked and confirmed by the contractor/ builder on site		DATE 10/01/2025 22/02/2025	REV G H	DWN KM KM	Description Issued for Planning Issued for Planning	DATE	REV	DWN	Description	  Scale Bar - 1:100 @ A3		CLIENT Mr Mark Battson	ARCHITECT Phi Architectural Design Ltd (PAD)  e-mail: ken.mwaniki@phiarchitecturaldesign.com Tel: +44 7809575090	Drawing Proposed Ground Floor Plan		
										PROJECT 3 Chambers Court	Description PLANNING	Scale(s) 1:100 @ A3		Date February 2024	Drawn KM	
											Job No 174	Drawing No A_101		Revision H		