


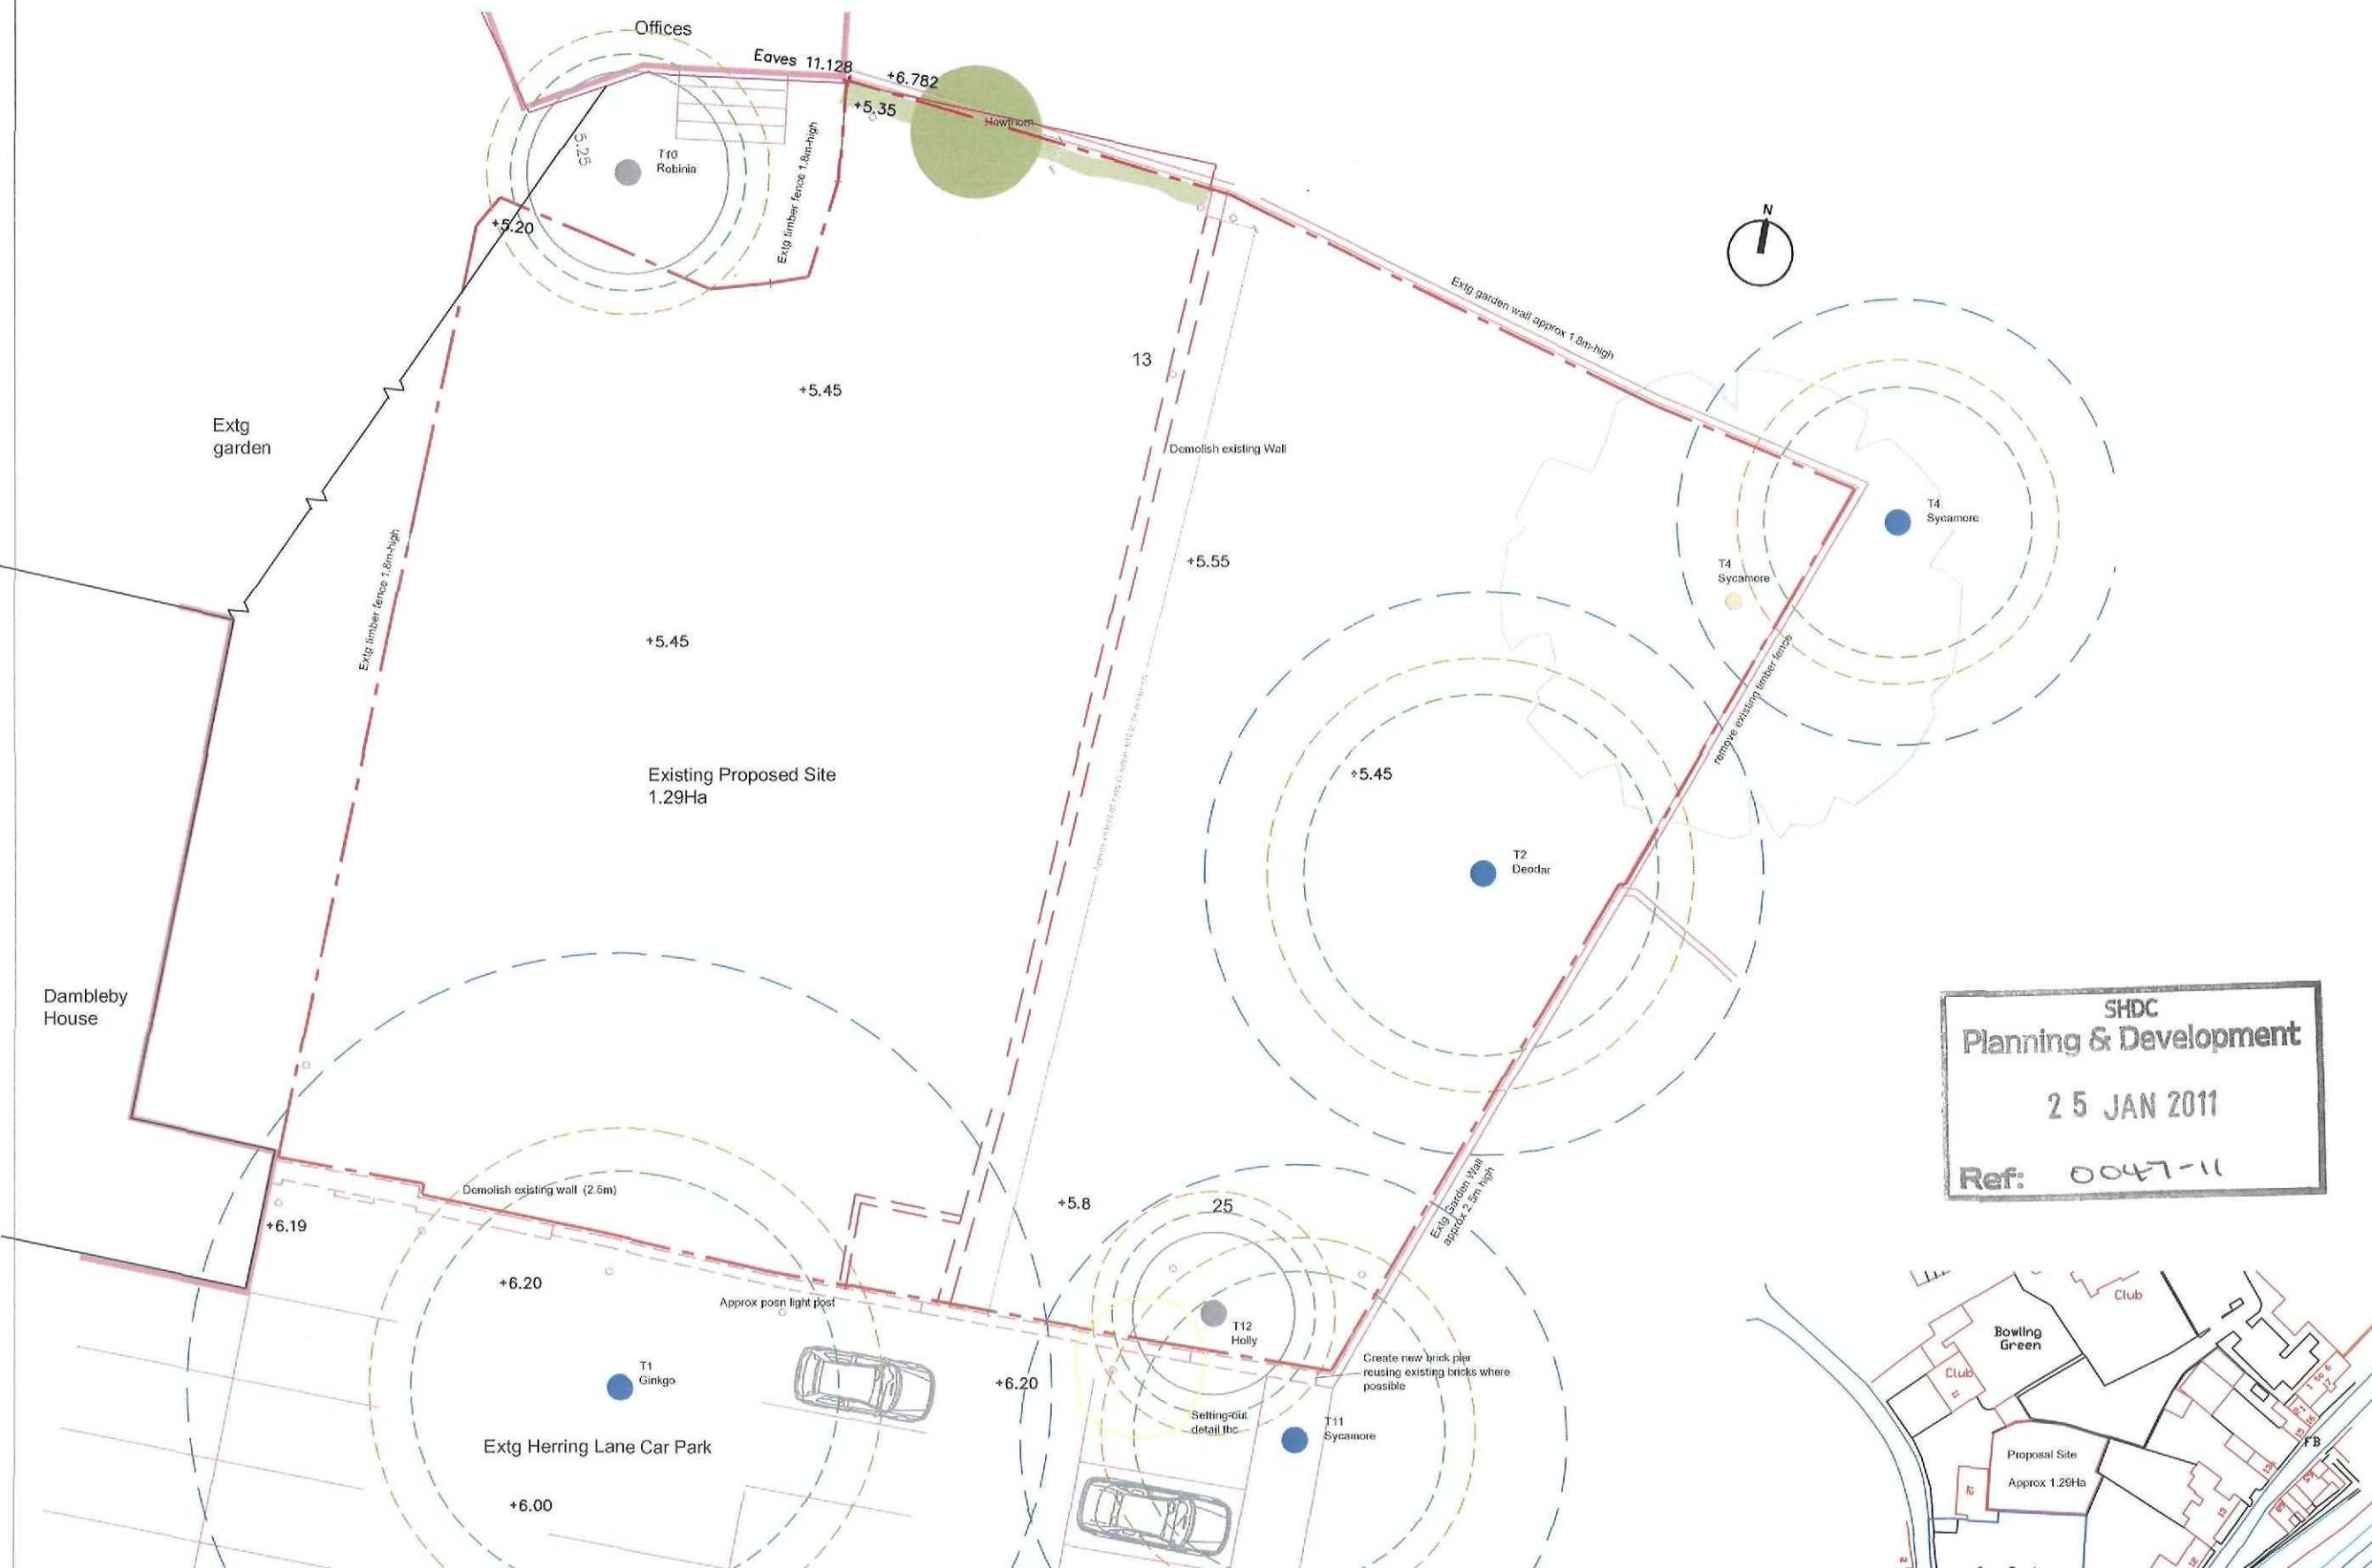

SHDC
Planning & Development
25 JAN 2011
Ref: 0047-11



1 Site Plan
1:100 mLA1

2 Location Plan
1:1250

Planning Application

FEILDEN+MAWSON
ARCHITECTS - PLANNERS - PROJECT MANAGERS
28 Osbourne Gardens London SW1W 0ED
Email: feilden@mawson.com Tel: 020 7720 8880 Fax: 020 7720 8881
www.feildenmawson.com

Client: South Holland District Council

Proposed Extension to Herring Lane Car Park, Spalding, Lincs

Existing Site Plan

Scale	1:100 x 1:1250	Date	01/11
Prepared by	AM	Checked	CAD/SL
Drawn by	AM	Approved	SL
6890AE	15		
Copyright Feilden + Mawson LLP			

