




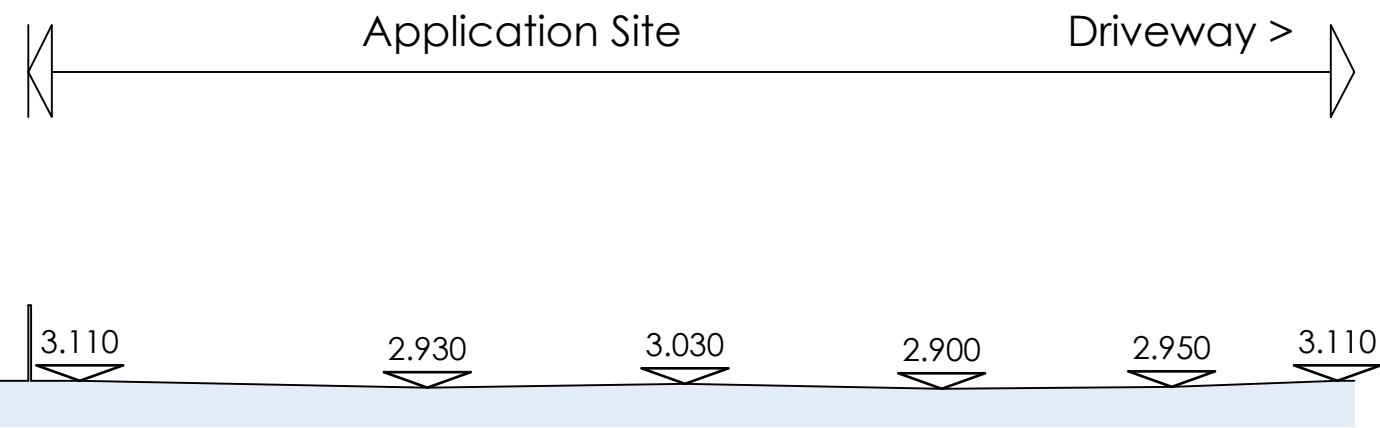


Existing Site Section **A-A** 1:200

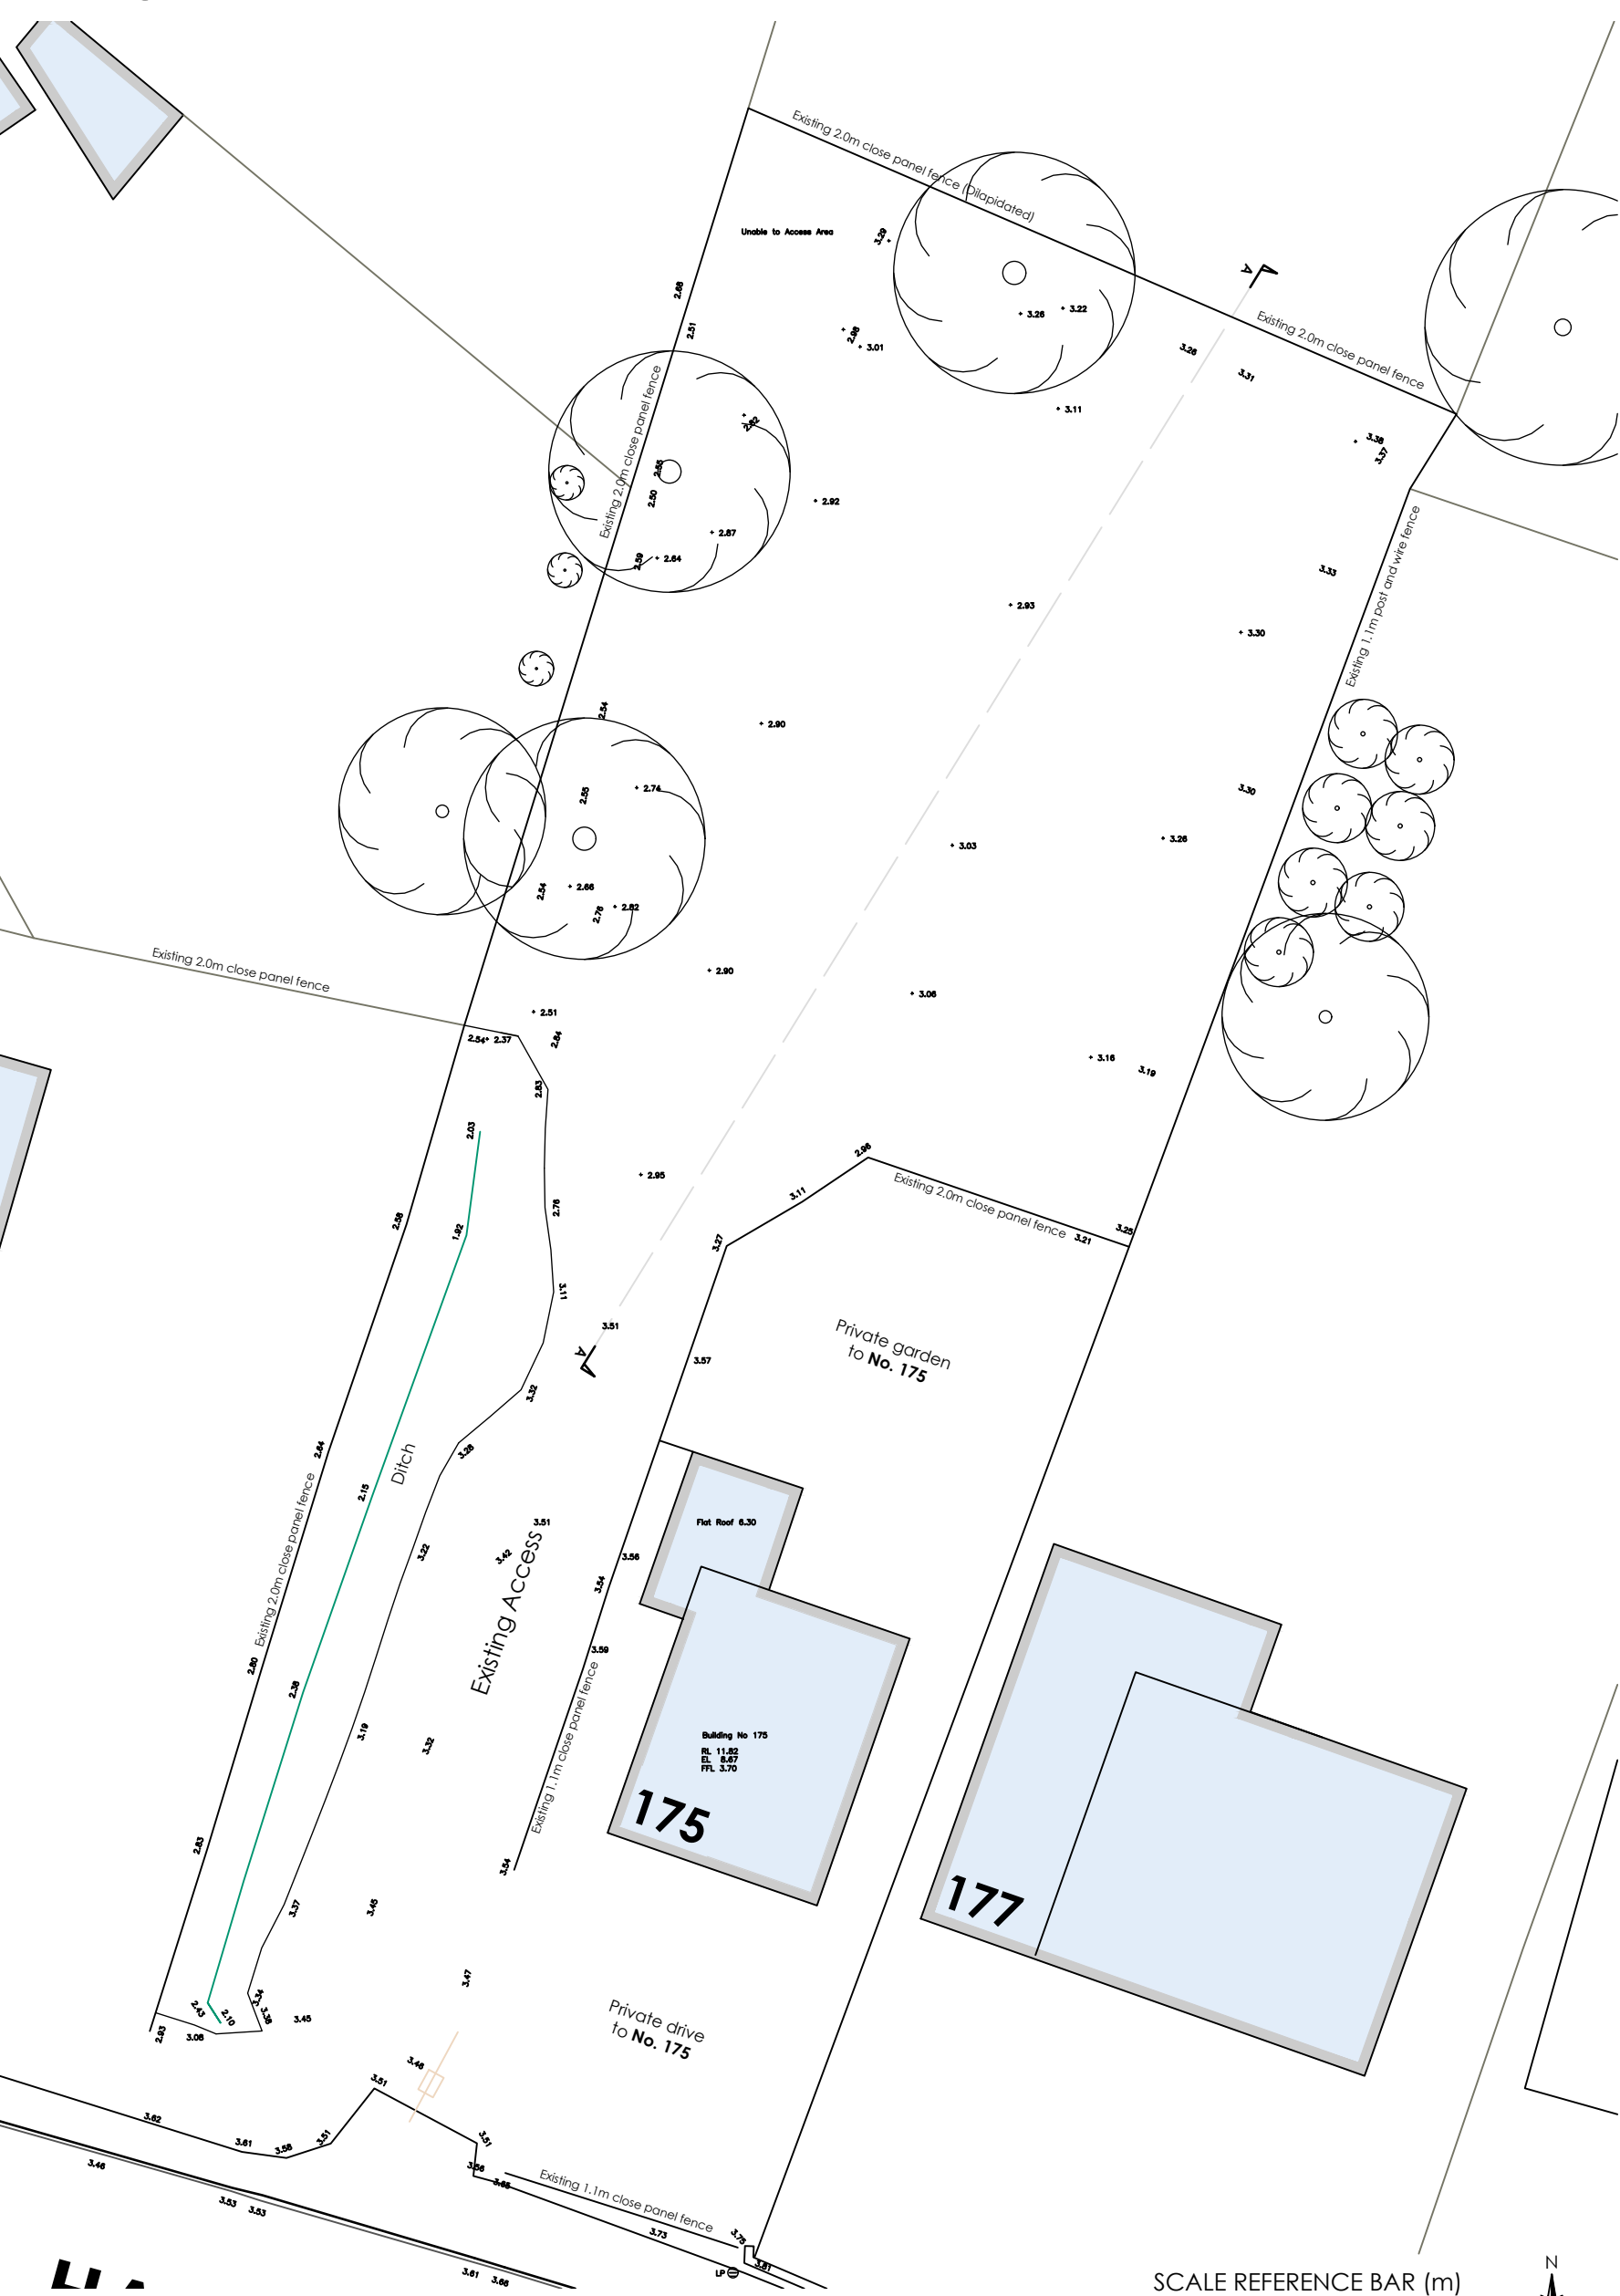

Existing Site Plan 1:200

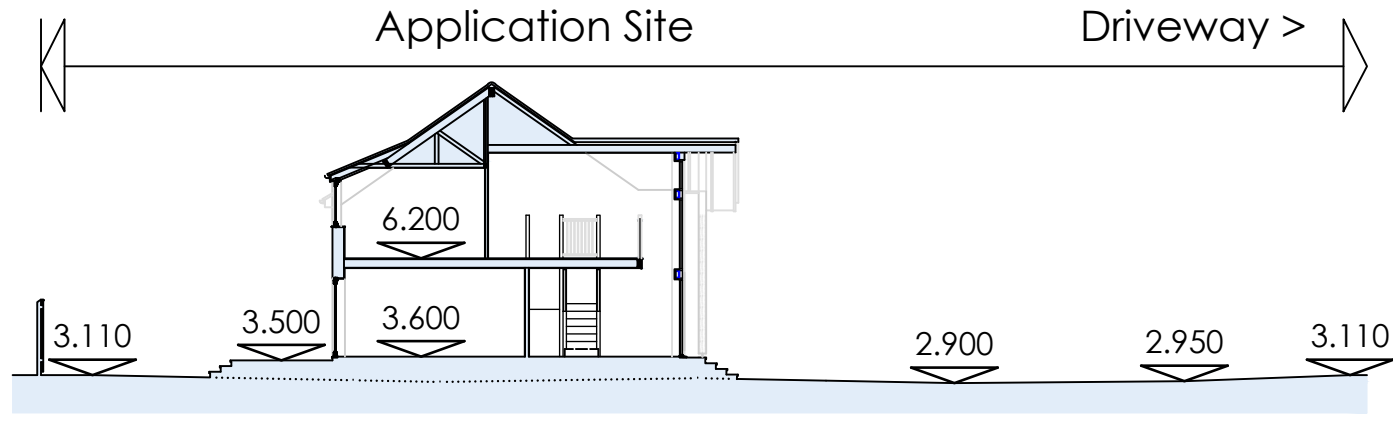

Proposed Site Section **A-A**

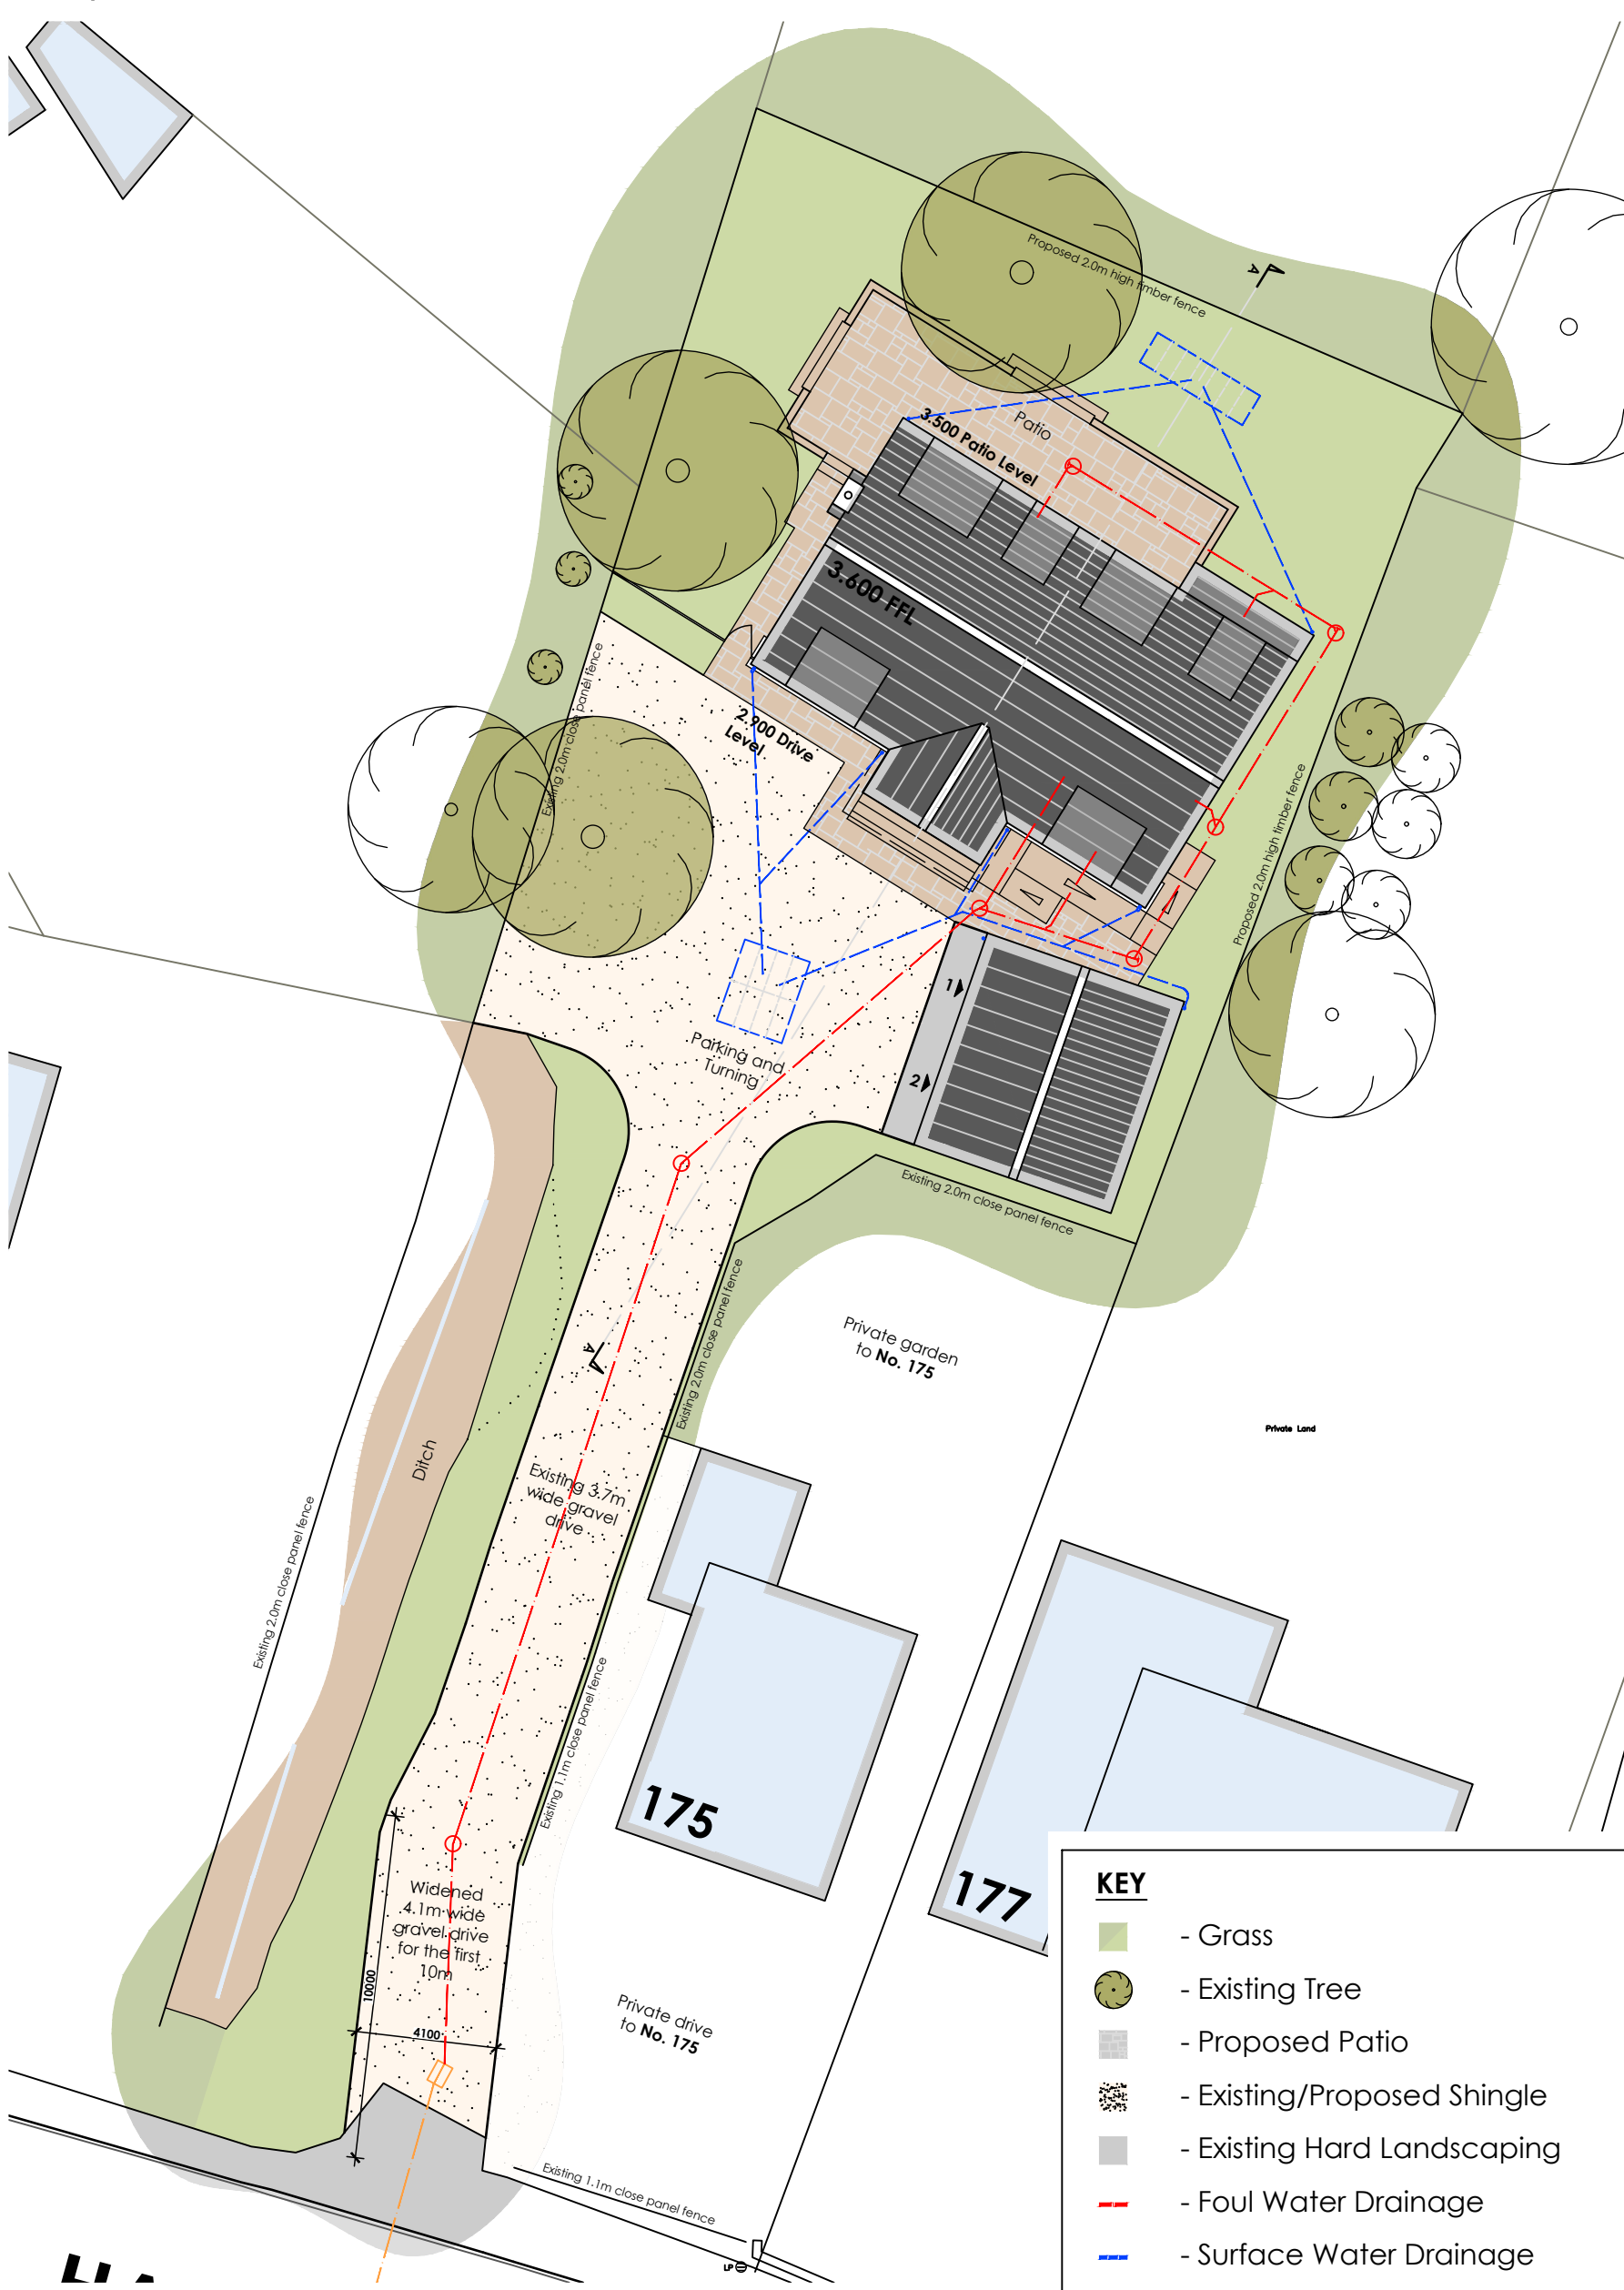

Proposed Site Plan

Notes

- The copyright of this drawing is the property of Ian H Bix Associates Ltd and must not be copied without their consent.
- Measurements to be checked on site by the Contractors prior to commencement of works and any discrepancies brought to the attention of the Designer.

LEVEL NOTE
FFL to be in accordance with FRA.

Revisions

Rev	Date	Description
A	10/01/2023	Dormers changed to cat-slide type and front projection pitch reduced to match main dwelling.

IAN · H · BIX
Associates Ltd

M · C · F · A · T
ARCHITECTURAL AND
BUILDING CONSULTANTS

SANDPIPER HOUSE, LEETE WAY, WEST WINCH
KING'S LYNN, NORFOLK PE33 0ST
TEL: 01553 844077 FAX: 01553 844078
EMAIL: mail@ianbix.co.uk WEB: www.ianbix.co.uk

Project
**Proposed Development
on Land Rear of
175 Hawthorn Bank
Spalding**

Drawing Title
**Existing and Proposed
Site Plans and Site Sections**

Scale 1:200 @ A2

Date November 2022

Drawn AW

Drawing No. **2474-07A**