




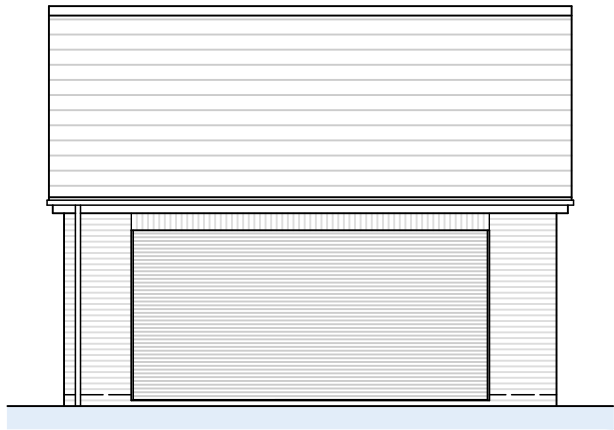


West Elevation 1:100

 


North Elevation

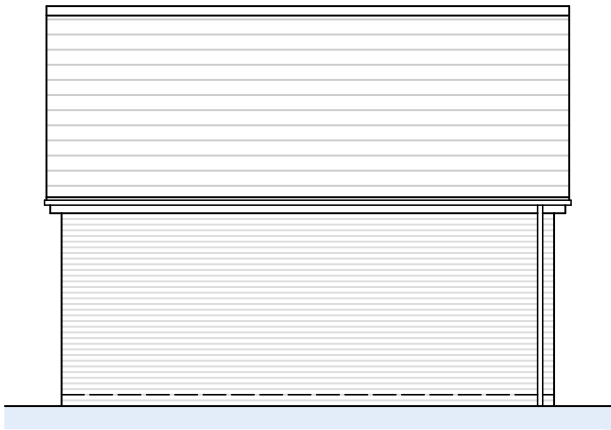



East Elevation

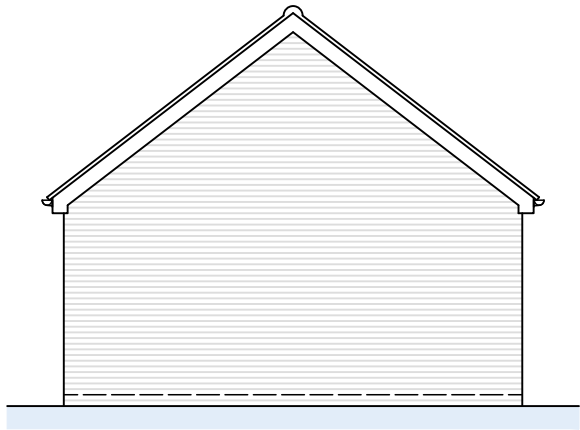

South Elevation

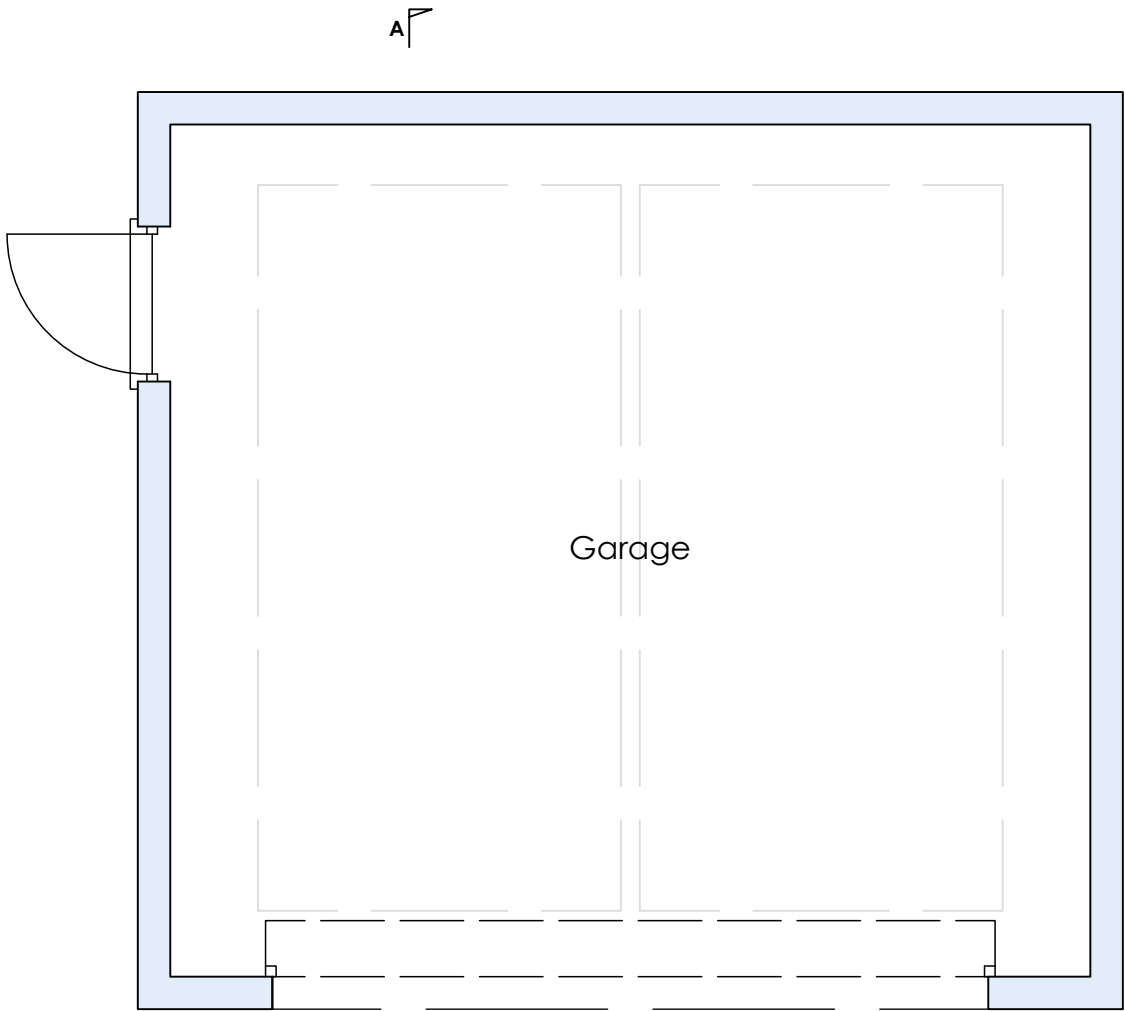

Garage Floor Plan 1:50

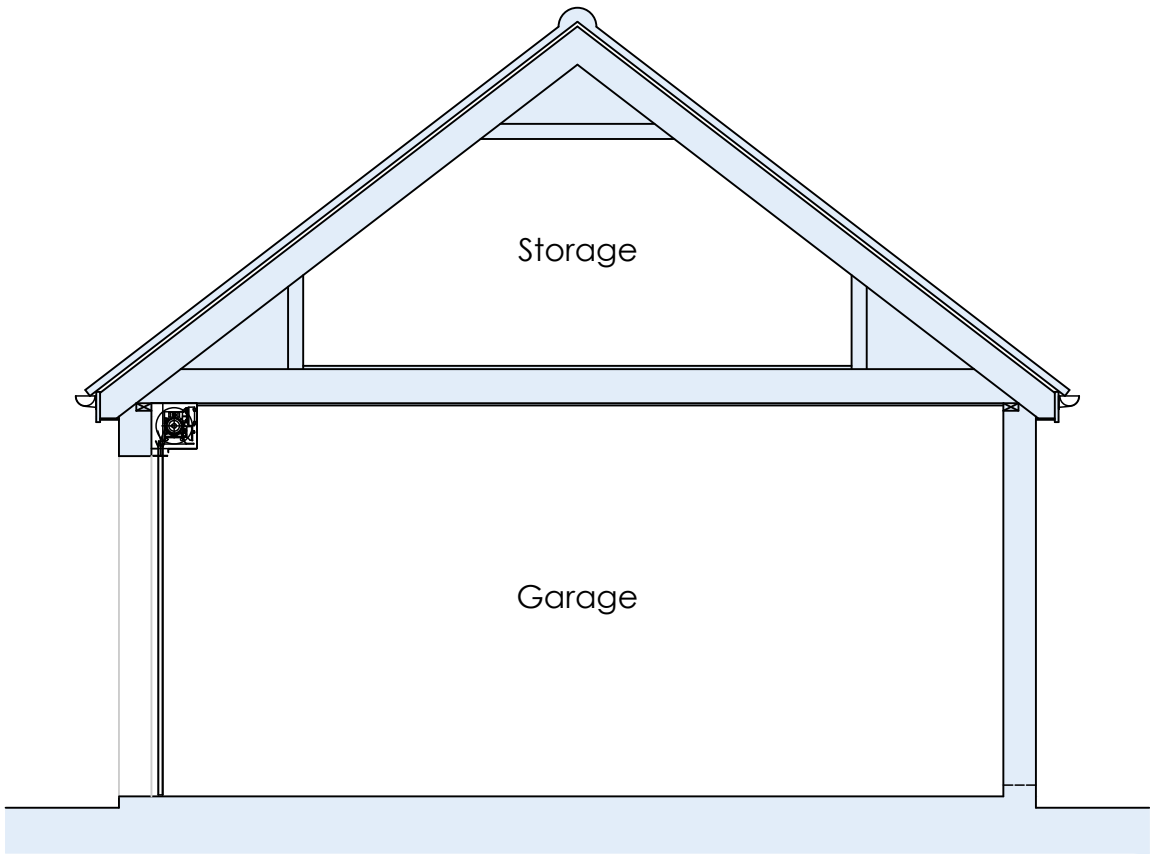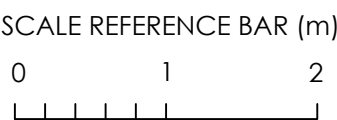

Section **A-A** 1:50

- Notes**
1. The copyright of this drawing is the property of Ian H Bix Associates Ltd and must not be copied without their consent.
 2. Measurements to be checked on site by the Contractors prior to commencement of works and any discrepancies brought to the attention of the Designer.

Revisions		

IAN · H · BIX
Associates Ltd

M · C · F · A · T
ARCHITECTURAL AND
BUILDING CONSULTANTS

SANDPIPER HOUSE, LEETE WAY, WEST WINCH
KING'S LYNN, NORFOLK PE33 0ST
TEL: 01553 844077 FAX: 01553 844078
EMAIL: mail@ianbix.co.uk WEB: www.ianbix.co.uk

Project
Proposed Development
on Land Rear of
175 Hawthorn Bank
Spalding

Drawing Title
Proposed Garage Floor Plan
Elevations and Sections

Scale 1:50 & 1:100 & A3

Date November 2022

Drawn AW

Drawing No.
2474-08

Level Notes

FFL to be in accordance with FRA.