

Town and Country Planning Act 1990

Advertisement Consent

Reference: H16/0050/94

Received: 13-JAN-94 Type: ADVERTISEMENT

Name: Alliance & Leicester BS
Oadby Administration
Oadby
Leicester
LE2 4PF

Agent: Excelda Signs Ltd
Eckersall Road
Kingsworth
Birmingham
B38 8SS

Description: Internally part illuminated projecting box sign

Location : 3 Market Place Spalding
Lincs

South Holland District Council hereby give notice that CONSENT HAS BEEN GRANTED for the display of advertisements in accordance with the application and plans submitted, subject to the following conditions:

- 1 (a) All advertisements displayed and any land used for the display of advertisements, shall be maintained in a clean and tidy condition to the reasonable satisfaction of the Local planning Authority;
- (b) Any structure or hoarding erected or used principally for the purpose of displaying advertisements shall be maintained in a safe condition.
- (c) Where any advertisement is required under the Regulations to be removed, the removals shall be carried out to the reasonable satisfaction of the Local Planning Authority;
- (d) No advertisement is to be displayed without the permission of the owner of the site or any other person with an interest in the site entitled to grant permission.
- (e) No advertisement shall be sited or displayed so as to obscure, or hinder the ready interpretation of, any road traffic sign, railway signal or aid to navigation by water or air, or so as otherwise to render hazardous the use of any highway, railway, waterway (including any coastal waters) or aerodrome (civil or military).
- (f) This consent shall be for a period of five years.

Reason: Required by the Town and Country Planning (Control of Advertisements) Regulations 1989.

- 2 The proposed projecting box sign shall be fixed to the fascia sign so that its horizontal centre line aligns with the horizontal centre line of the existing fascia sign.

Reason: In the interests of amenity in the Conservation Area.

- 3 The brightness of the advertisement hereby granted consent shall not exceed 510 candelas/sq metre.

Reason: In the interests of the visual amenity of the locality.

This permission is granted in accordance with the application submitted as revised by the amended drawing no: 1580-B received by the Local Planning Authority 21 February, 1994.

Director of Planning and Building Control Services
03-MAR-94 H16/0050/94

This decision refers only to that required for the purposes of the Town and Country Planning Act and not for Building Regulations or any other legislation. See enclosed notes relating to rights of appeal.

ADVERTISEMENT APPLICATION

For office use only

Application No. H16/0080/94
 Date Registered 13.1.94
 Grid Reference

1. Please complete in block letters

NAME AND ADDRESS OF APPLICANT

ALLIANCE 2 LEICESTER BUILDING SOCIETY
 600 BY ADMINISTRATION
 600 BY
 LEICESTER
 LE2 4PF
 Tel. No. 0533 717272

NAME AND ADDRESS OF AGENT

(if form completed by agent)

EXCELSA SIGNS LTD
 EXCELSA ROAD
 KINGS NORTON
 BIRMINGHAM B28 835
 Tel. No. 021 458 3251
 (Personal contact name) G. SMITH

Please complete in block letters

FULL POSTAL ADDRESS OF THE APPLICATION SITE

ALLIANCE 2 LEICESTER, 3 MARKET PLACE, SPALDING, LINCOLNSHIRE, PE11 1SE

Please complete in block letters

BRIEF DESCRIPTION OF ADVERTISEMENT PROPOSED

(e.g. fascia sign, projecting box sign)

INTERNALLY LIGHT ILLUMINATED PROJECTING BOX SIGN

Please complete

I attach the necessary plans and I enclose the fee of £ ⁴⁰ 33-00

Signed G. Smith (Applicant/Agent) Date 12-1-94

Please complete **all** the sections below

2. SITE DETAILS

State the present use of the land or buildings:

BUILDING SOCIETY

What is the applicant's interest in the site? (e.g. owner, tenant)

TENANT

Has a planning application also been submitted for related proposals?

State Yes or No

NO

If so, please describe the proposal or give planning reference.

3. ADVERTISEMENT DETAILS

Will the advertisement be illuminated?

State Yes or No

YES

If so, describe the type of illumination (e.g. internal):
 state whether static or intermittent:

STATIC, INTERNAL ILLUMINATION
 TEXT & LOGO ONLY TO ILLUMINATE

State height of advertisement above ground level:
 dimensions of advertisement:
 size of letters or symbols:
 colours of letters and background:

APPROX 2500mm TO UNDERSIDE
 1060mm X 730mm PORTRAIT
 70mm TEXT, LOGO SQUARES 90mm
 WHITE LETTERS, ORANGE (BLUE LOGO, ORANGE
 GREY BACKGROUND

4. DURATION

Please state period consent is required for (max. 5 yrs).

MAXIMUM

DC INSTRUCTION SHEET

APPLICATION REF: H16 | 0050 | 94

Directions

Art 7

☐

RM checklist

Previous
Current
Required

Sit

Des

Ext

Acc

Land

EA Reg4 -

☐
☐

Scale dwg:

Highway S/W:

Agric appraisal:

LB Advt

☐
☐

Details
needed:
(Non-std only)

Other.....

Direction authorised by Senior Officer.....

Date.....

Revalidation after Direction

Information satisfactory

Signed.....

Date.....

Valid date:

Amended description

Superseded plans
indicated

☐

Unsatisfactory -
Further direction:

Signed.....

Senior Off.....

Precise details:

Extra Consultations/Publicity Required

☐

None
identified
initially

P2118-1

RECONSULTS
(revalidated)

All

☐

Publicity: >>

Consultations:

Departure

Setting of LB

Public Right of Way

Discretionary

.....

.....

.....

.....

County

E Heritage

Societies

.....

.....

..... G ROW

Extra Consultations:

Transport

TRA

D/Transp A15

D/Transp A18

B Rail

..... G* T15

.....

.....

Environment/

Drainage

WAT

Env Services

NRA

IDB

Env Assess

.....

.....

.....

☐ G ENV (See separate sheet)

Conservation

LB

LB Demolish

Archaeology

Eng Heritage

Consultant

Other

..... G* DEM

..... G ARC Specify:

.....

.....

.....

Order No:

Specify:

Hazards

HSC Group

Specific

..... G* HAZ

.....

.....

Specify:

Specify:

Other PLA

Case Officer :

Senior Officer Confirmed

Date.....19/1

Recorded DC....

Press
PC
WM
Residents

APPLICATION ASSESSMENT

Notes for Case Officer

Pete this looks a bit big (1m + deep)
May need to negotiate smaller sign.

Site Inspection

Accuracy :
Neighbours :
Boundaries :
Site Features :

Inspected by POU
Date 1-2-93

Site Notice posted by GS
Date 26/1/94
Expiry 16/2/94

Individual Resident Notices required:

Addresses to be
sent to -

Addresses
delivered to -

Telephone/Visitor Record

Date	Conversation with	Conclusion
2-2	Agent	A bit big but illuminates as would want, phone agent after 16-2-94

Case Officer Conclusions

Sign to be located to right hand side of
faua as look from road. Colours as per
existing faua. Sign to match. A bit big but
otherwise
OK

RECOMMENDATION/DECISION

NON-DETERMINATION

Permitted Dev (or equiv)
Non Development (or equiv)
Non Response after Direction

Senior Officer confirmed

Withdrawn

COMMITTEE

Confirmed as agenda

SUB-COMMITTEE

Confirmed as agenda

DPBCS AUTHORISED

Decision Issue confirmed

DELEGATED DECISION

Case Officer

Approve
(or equiv)

Refuse
(or adverse)

Signed *PM* Date *25-2*

Notes:

☐
☐
☒

Disabled

Prev conditions

Amended plans -

Dwg no: 1580 - B

Received: 21-2-04

CONDITIONS/REASONS:

~~centrally located on facade~~

The proposed projecting base sign shall be fixed to the facade sign so that ~~the difference between their respective heights is equally distributed above and below the projecting base sign.~~

its horizontal centre line
~~passes~~ lines through with the horizontal centre line of the existing facade sign.

Reason In the interests of safety in the conservation area

Sc 6) 510 candles

Condition monitoring:

non-std expiry
prior submission
prior siteworks

.....

☐
☐

Determined plans indicated

Departure approval confirmed

Flag for on-site review

☒☐☐

ADMIN RECORD SHEET

Initials

Registration

Submitted Fee £ 40

Reference H16/0050/94

Receipt No P3736

Cross-Ref

Date first Rec'd 13 JAN 1994

Date 13/1/94

Validation

Site area
No of dwellings
Floorspace

Earlier permission - Ref:
New/Redevelop/Use/Ext/Alt/Works

TYPE ADUERT

Description
to be recorded

--

Invalid

Site plans
Certificate

--

Fee
Fee (not free)

--

Inaccurate
Incomplete
Unclear

--

Fees

Correct fee £40

Nil fee

--

Previous app - ref:
Type of app
Reason:

Discounted

Additional £
Refund £

Receipt No
Voucher No

Date
Date

Information

Index sheet 301 OS Plots
Grid ref 524780320630

Ward P Parish SPALDING

Inside IBD YES Inside LP area YES

Constraints:

CA Cons Area

LB Listed - Grade:
ARC Archaeology
AM Ancient Mon
SSI Special Int

TR Rural
BP TR proposed 67m
LC Level Cross
FP Footpath

TPO Tree Pres

Hazards -

Linked to site

Ref

Dist Bound

Linked to property

Ref

Other:

HAZ Site
AIR Safeguard
LIN Elect
PIP Pipe
CON Waste/contamin

Planning Records:
Earlier apps

738/93
760/86

B Reg Records:
Already submitted - Ref:
Request needed
Requested

Town and Country Planning Act etc

DRAFT PERMISSION

Reference: H16/0050/94

Received: 13-JAN-94 Type: ADVERTISEMENT

Name: Alliance & Leicester BS
Oadby Administration
Oadby
Leicester
LE2 4PF

Agent: Excelda Signs Ltd
Eckersall Road
Kingsworth
Birmingham
B38 8SS

Description: Internally part illuminated projecting box sign

Location : 3 Market Place Spalding
Lincs

South Holland District Council hereby give notice
that permission has been granted (or equiv)
on the following condition(s):

- 1 (a) All advertisements displayed and any land used for the display of advertisements, shall be maintained in a clean and tidy condition to the reasonable satisfaction of the Local planning Authority;
- (b) Any structure or hoarding erected or used principally for the purpose of displaying advertisements shall be maintained in a safe condition.
- (c) Where any advertisement is required under the Regulations to be removed, the removals shall be carried out to the reasonable satisfaction of the Local Planning Authority;
- (d) No advertisement is to be displayed without the permission of the owner of the site or any other person with an interest in the site entitled to grant permission.
- (e) No advertisement shall be sited or displayed so as to obscure, or hinder the ready interpretation of, any road traffic sign, railway signal or aid to navigation by water or air, or so as otherwise to render hazardous the use of any highway, railway, waterway (including any coastal waters) or aerodrome (civil or military).
- (f) This consent shall be for a period of five years.

Reason: Required by the Town and Country Planning (Control of Advertisements) Regulations 1989.

- 2 The proposed projecting box sign shall be fixed to the fascia sign so that its horizontal centre line ~~lines through with~~ *aligns with* the horizontal centre line of the existing fascia sign.

Reason: In the interests of amenity in the Conservation Area.

- 3 The brightness of the advertisement hereby granted consent shall not exceed 510 candelas/sq metre.

Reason: In the interests of the visual amenity of the locality.

This permission is granted in accordance with the application submitted as revised by the amended drawing no: 1580-B received by the Local Planning Authority 21 February, 1994.

28-FEB-94

AD check.....*A 28/2*.....

Authorised to issue (inc Delegation).....*M 2/3*.....

Excelda Signs Ltd
Units 1-4
Eckersall Road
Kings Norton
Birmingham
B38 8SS

Mr P J Udy

PJU/LAC
H15/0050/94

7 February 1994

F.A.O. G Smith.

Dear Sir


Internally Illuminated Projecting Sign For The Alliance and
Leicester Building Society, 3 Market Place, Spalding.

I refer to the above advertisement consent application and write following your telephone conversation with my Planning Assistant on the 2 February 1994.

Having considered the application further I write to request you consider reducing the size of the sign to a depth of approximately 600 mm. The width of the sign may need to be reduced in order to keep proportions. The sign is in the Conservation Area for Spalding and I consider the proposed sign is too large and would detract from the character of the Conservation Area.

I look forward to your comments within the next 14 days and I enclose amendment forms and a standard letter which I would be grateful if you would complete and return with your altered drawings.

Yours faithfully

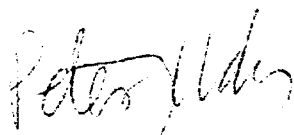

P.P.
N R Midlen
Principal Planning Officer
Development Control

Enc

*Amended plans, forms to come in. Advised that deal
anticipate 8 weeks needed to sort out application. If
don't accept it we will by carter off as submitted.*

BRIAN SMITH Dip TP MRTPI
Dir of Planning & Building Control Services
Planning & Building Control Department,
Council Offices,
Priory Road, Spalding,
Lincolnshire. PE11 2XE
Telephone: (0775) 761161
Fax: (0775) 710772



H16/0050/94
ADVERTISEMENT

Applicant: Alliance & Leicester BS
Tel: 0533 717272

Agent: Excelda Signs Ltd
021 458 3251 G Smith

Description: Internally part illuminated
projecting box sign

Location: 3 Market Place
Spalding
Lincs

Valid date: 13-JAN-94
Target dates:
To case officer 20-JAN-94
Inspected by 27-JAN-94
Extra contacts 03-FEB-94
Report if not clear by 17-FEB-94

Terminal date: ~~10-MAR-94~~ 18 APR 94
Target Committee: 08-MAR-94
Report deadline: 22-FEB-94
Agreed TD Ext:
Case Officer:
P J UDY

DEVELOPMENT/CONSTRAINTS

Size:
Category: Misc works
Listed building:
Conservation Area: SPALDING


Other Constraints:

CONSULTATIONS CARRIED OUT

	Sent	Expiry
Site/Press Advert CSA	25-JAN-94	16-FEB-94
Mr Hawkins	19-JAN	26-JAN.

L.C.C. - No objection for 20/1/94

BRIAN SMITH Dip TP MRTPI
Director of Planning & Building Control Services
Planning & Building Control Department,
Council Offices,
Priory Road, Spalding,
Lincolnshire. PE11 2XE
Telephone: (0775) 761161
Fax: (0775) 710772

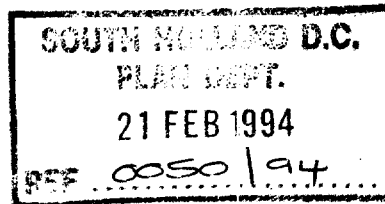

Dear Sir/Madam

Suggested Amendment to Application - Request for Further Time

It has been suggested that changes to your proposal are desirable. Because we may need to repeat certain procedures as a result of the amendment, should you agree to it, the period which the Authority has to determine the application will need to be extended, based on the date of receipt of the amendment. It may not necessarily take that length of time to reach a decision, of course.

Should you submit amended details, please complete the attached amendment forms so that we may process the submission without delay; and at the same time return this letter indicating your agreement to the extra period. If I do not hear from you within two weeks, I shall have to determine the application as originally submitted, so if there may be a delay in supplying the amended details, please let me know.

On the other hand, if you do not agree to making the changes suggested, or to the extension of time, please let me know by returning this letter with the reply section completed appropriately, and your application will then be determined as originally submitted.

Yours faithfully

B SMITH MRTPI
Director of Planning & Building Control Services

*I agree to an extension of time to eight weeks after the date of submission of amended details.

or

~~*I do not agree to the amendment suggested or to an extension of time.~~

(*Please delete whichever does not apply)

Signed Brian Smith Date 18-2-94

Application reference:

BRIAN SMITH Dip TP MRTPI
Director of Planning & Building Control Services
Planning & Building Control Department,
Council Offices,
Priory Road, Spalding,
Lincolnshire. PE11 2XE
Telephone: (0775) 761161
Fax: (0775) 710772



Application no: H16/0050/94

Applicant: Alliance & Leicester BS
Oadby Administration
Oadby
Leicester
LE2 4PF

Agent: Excelda Signs Ltd
Eckersall Road
Kingsworth
Birmingham
B38 8SS

Description: Internally part illuminated
projecting box sign

Location: 3 Market Place
Spalding
Lincs

Amendment: Reduce size of projecting sign and overhanging sign
(drawing number 1580/B)

24-FEB-94

Dear Sir/Madam

ACKNOWLEDGEMENT OF AMENDMENT

I acknowledge receipt of the amended details in respect of the above proposal. These have been incorporated into the application which will now only be considered in its amended form.

The terminal date for dealing with the application has now been extended to 18-APR-94, based on the date of receipt of the amendment, and your rights of appeal remain as explained on the original acknowledgement.

You are reminded that revision to any submission made under the Building Regulations may also be necessary.

Yours faithfully

A handwritten signature in black ink, appearing to read 'B. Smith'.

Director of Planning and Building Control Services

AMENDMENT RECORD SHEET - LIVE APPLICATION

Admin

Validation:

Inadequate/Inappropriate

☐

Clarification/Details required:

Appears valid

☒

Registered

.....

Terminal date/committee
updated

.....

DC Procedural Assessment

Is the information given correct?

Yes/No ~~(If No, state above what
details are needed)~~

Has this amendment been requested?
If Yes, is it what was asked for?

Yes/No*
Yes/No*

Who do you need to reconsult as a
result of this amendment?

FC
WM
Press
Residents
Other -

None ☒

Is it an amendment in principle?

Yes/No

Is it the same character/description
for fee purposes?

Yes/No ~~(Refer to Admin ?)~~

If No, but Yes to (*) requested :-

Do development objectives outweigh
financial objectives?

Yes/No

Confirmed.....

REJECTED as an amendment - new
application needed

Confirmed:

Notes/Advice/Rejection Reason:

☐ Tick if you wish this note to be
a paragraph in the Rejection Notice

AUTHORISED to treat as amendment

Confirmed: *DM*

Superseded details removed

☒

Give a revised description if
the details accepted are
different to the submission:

Acceptance issued:
Public register updated:

DC Professional Assessment

NOTES:

PLANNING AMENDMENT

For office use only

Application No. H16/0050/94
Date Registered 21 FEB 1994
Case Officer *pu*

1. Please complete in block letters

NAME AND ADDRESS OF APPLICANT

ALLIANCE & LEICESTER BUILDING SOCIETY
OADBY ADMINISTRATION
OADBY
LEICESTER, LE24PF
Tel. No. 0533 717272

NAME AND ADDRESS OF AGENT

(if form completed by agent)
EXCELSA SIGNS LTD.
ECKERSALL ROAD
KINGS NORTON
BIRMINGHAM B38
Tel. No. (Contact)

OFFICE
COPY

Please complete in block letters

FULL POSTAL ADDRESS OF THE APPLICATION SITE

ALLIANCE & LEICESTER, 3 MARKET PLACE, SPALDING, LINCOLNSHIRE, PE11 1SE

Please complete

APPLICATION No.

This amendment cannot be considered unless the relevant reference is stated

PJU/LAC
H16/0050/94

Building Regulation reference relating to same development (if any)

2. Please tick **one** box only

Amendment is proposed where permission already granted

If yes, submit two forms and two plans.

A

☐

or

Amendment is to a proposal currently being considered

If yes, submit four forms and four plans.

B

☒

Please complete

I attach the necessary plans and request that the changes described below be accepted as an amendment. I understand that the Council may require a fresh application, together with fee if appropriate. If the amendment relates to a current application, I agree to an extension of the terminal date.

Signed *[Signature]* Date 10/2/94

3. Please complete in block letters

FULL DESCRIPTION OF DEVELOPMENT IN ORIGINAL APPLICATION

ADDITIONAL PART ILLUM DOUBLE SIDED PROJECTING SIGN TO EXISTING FASCIA

State details of amendments proposed

(Give a full detailed list of the changes, and also mark these clearly on the accompanying plans. Only the changes listed here will be considered.)

REDUCTION IN SIZE OF PROJECTING SIGN

O/A SIGN REDUCED FROM 1060mm x 730mm TO 670mm x 600mm

State drawing no's of the current submission

1580/B

Has this amendment been requested by the Council? (If so, state Officer dealing with the application)

YES / NO

Describe any part of the original development which is excluded by virtue of the amendment, and state any alteration to plot numbers

Has a similar amendment been submitted under Building Regulations?

Yes / No

USE YOUR MONEY TO FURTHER

£E (or less!)

**Household Goods
LEATHER JACKETS**
99. OUR PRICE just

£55
Shoes and Boots from £10
SHING GOES
t Street, Crowland

10KcWVN 9319

**BLINDS
INTER SALE**

**10% VERTICALS VENETIAN
PLEATED & ROLLERS**
OFF

MEASURING & FITTING
ST LOCAL SERVICE

r Spalding and Holbeach
phone (0406) 423266

10W 9AM-9PM IF NO REPLY RING 0800 212532



**15% DISCOUNT
JANUARY ONLY SO FOR
CARPETS AT A MAGIC PRICE
IE CALL CARPETS**

our carpets in the comfort of your own home
EE FITTING, UNDERLAY ETC
tras. Prices all inclusive Also CARPET AND UPHOLSTERY CLEANING
406 364900/ 0860 200565

**BARKWITH
WINDOWS & DOORS**

es from Horncastle, 18 miles from Boston

**WINDOWS AT
BELIEVABLE PRICES**

do we do it? Why not call
and see at

**BARKWITH WINDOWS
& DOORS**

Monday-Saturday 9.00 am-5.30 pm.
Closed Sundays

Telephone 0526 398108.
After hours Tel: 0673 858462

QUEEN STREET, BARDNEY, LINCOLN

DOORS OF HARDWOOD DOORS FROM £45

age Windows - 10 different styles to choose
ft wide £65, 6ft wide £55, 4ft wide £35, 3ft wide
£30, 2ft wide £23

IN BOW WINDOWS. All sizes and top openers
ft wide £140, 8ft wide £105, 6ft wide £80

LAIN WINDOWS. Pick your own style
£65, 8ft wide £45, 5ft wide £45, 4ft wide £35, 3ft
wide £30

**YPES OF BEADING, SKIRTING BOARD AND
ARCHITRAVE**

oor frames £25. Garage doors, £75. Georgians
£90

ows starting at 2ft high going up in 6in to 5ft

**DOWS NOW MADE-TO-MEASURE -
PLAIN AND GEORGIAN**

Most windows are without fittings
7, 7.9, 10, 12 and 13 risers, £60 to £195. Open
plan £295

ge style hardwood Windows now in stock
/WINDOWS ARE NEW AND WILL TAKE
DOUBLE GLAZING

Discount on 10 windows or more
see telephone for a brochure or a quote
DELIVERY CAN BE ARRANGED

today for details: Paul
Taylor, BJE Ltd, Winsover
Road, Spalding 722786.
NEW - Roofing Sheets:
Galvanised and plastic, 4ft
to 12ft from £2.80; PVC
from £5 per 10ft sheet,
ridges. Spalding 750433.

PHILIPS Video Camera,
good working order. Takes
1 to 4-hour tapes, battery
charger, light and carrying
case, £280. Tel Spalding
761840.

**FOAM CUT TO
SHAPE**

**Your chair/settee
cushions filled
professionally.
Discount Foam
Offers
DIY UPHOLSTERY
SUPPLIES**
Mon-Fri 9-1 & 2-5
Sat 9-12

JACKSONS
Unit 11 Victor Way,
Cherryholt Road,
Bourne
0778 425711

DSP9292

each: crystal chandelier
price negotiable; 3 pine
alcoves price negotiable.
Tel Spalding 761898 or
712623.
WEDDING DRESS, for tall
bride, beaded ivory satin
with bustled net underskirt
and ¾ length veil. £350
ono. (0775) 769137.
WORD PROCESSOR Pan-
asonic W1500, as new condition,
£99. Tel: (0406)
422446 after 6pm.
3-PIECE Suite, dark
brown, cut dralon, wood
frame, vgc, £100. Tel
05295/316.

**COMPUTER
TRAINING**

Training on DOS, windows, and
most popular software packages.
Personal tuition daytime or
evening.
Competitive rates
**D&I COMPUTER
SERVICES**
ELSON HOUSE, BROAD
ST. SPALDING
Tel: (0775) 768287

sscWVN 5924

**FARFISA
BLENHEIM 2
KEYBOARD**

Electric organ, pedals,
rhythm section, Leslie
speaker, etc, very good
condition. Any
reasonable offer
considered
0406 370012

4K9121

**CREDA
HALLMARK
DOUBLE OVEN
ELECTRIC
COOKER**

Very good
condition
£150
Tel: 0775 767189
after 6 pm

10K1582

**KITCHEN
SPECIALISTS**

Solid wood replacement
kitchen door and drawer fronts
Complete new look to your
present kitchen
10 year guarantee
Worktops - Sinks -
All built-in appliances.
Any make and model. Best prices
Phone for FREE colour brochure
TRANSFORM ANGLIA
(0553) 840734

04637

**SEGA MEGA
DRIVE**

Two controls, three
games. £100
**FISHER
MIDI
STEREO**
Turntable, tuner,
twin cassettes. £65
0775 723969

DSP9122

BABY GOODS

Cots, Prams, High
Chairs, Buggy's.
New & Secondhand.
Main Showroom:
**Baby Wise at
Playwise**
Open 10 - 5
**Suttons Lane,
Deeping Gate
(0778) 342115**
or 5 Pled Caff Yard,
Spalding
(0775) 713267

DSP8786

beds, singles and
doubles.
**FREE DELIVERY
AND PICK-UP**
Cheapest available.
UVA Loton available
Tel 0945 76482
0831 811091

DSP8190

COMPUTERS

APEX REPAIR SERVICE
for guaranteed, rapid ex-
pert and friendly upgrades
and repairs to computer,
consoles, drives, monitors,
printers and faxes. Wel-
come to Apex, your King's
Lynn High Street Computer
Store. (0553) 692669.

MACHINERY

3 PHASE convector run
industrial motors from
240AC household supply.
Elevators to compressors.
Phone John (0775) 762283
after 6pm 722675.

OUR 91,000 readers could
be your customers, adver-
tise your special event in
our Entertainment Columns
and make it a success. Tele-
phone Zoe, on 0775 725484.

**SELF DRIVE
MINI
DIGGERS
for hire
PELJOB
EB12**

On rubber tracks. Free
delivery and pick up.
Tel Holbeach 351394 or
mobile 0850 882393
DST5587

MUSICAL

LARGE SELECTION of
guitars, amplifiers, key-
boards, etc. Tuition. We
also buy for cash. Portass &
Carter, Music Shop, Sutton
Bridge. Telephone (0406)
350407 or 350266.

PIANO TUNER Techni-
cian, surveys, repairs,
overhauls. New pianos at
massive discount. — Tel
Tony Addy, CGLI and Dip
NTCMIMIT. (0205 369927.

Stix

KEYBOARDS - MIDI
GUITARS - DRUMS
THE MODERN MUSIC STORE
603 Lincoln Road,
Peterborough PE1 3HA
Telephone 0733 52357.
Fax: 0733 346418

5h8299

PIANOS

New and reconditioned
instruments.
Part exchanges.
Quality restorations.
White & Sentance
(Est 1867)
15c Southgate,
Sleaford
(0529) 302037
Open Sats until 4pm
Weekdays - please ring
DSP8984

PLANNING APPLICATIONS

NOTICE IS HEREBY GIVEN that application has
been made to the Council in respect of the
following proposals:

H03/0029/94
Gallaher Pension Fund
Erection of ten dwellings (renewal of
H03/0427/89)
OS8321, Counter Drain Drive, Tongue End,
Spalding, Lincs.
PERMISSION RENEWAL
H13/0030/94

Mr and Mrs Price
Residential development
Rear 30 Seas End Road, Moulton Seas End,
Spalding, Lincs.
H16/1229/93

Brookhouse Partnership
Residential development comprising of 21
dwellings
Land off Park Road, Spalding, Lincs.

The following application(s) do not accord with
the provisions of the relevant Development
Plan.

H14/0032/94
Mr J. G. Sneath

Convert disused Chapel to residential
accommodation
Money Bridge Lane, West Pinchbeck, Spalding,
Lincs.

H14/0033/94
Mr J. G. Sneath

Convert and extend stables building to
residential accommodation
Money Bridge, West Pinchbeck, Spalding,
Lincs.

H14/0045/94
Broadgate Blds (Spalding) Ltd

Food processing including offices and
distribution (B1, B2 and B6)
Enterprise Way, Pinchbeck, Spalding, Lincs.

H16/0469/93
Mr S. H. Freir and Simons Estates

Development of housing and retail foodstore
Land at Pinchbeck Road, Spalding, Lincs.

The following proposals involve, or affect the
setting of, a building listed by the Secretary of
State for the Environment as a building of
special architectural or historic interest, and/or
affect the character of a Conservation Area.

H08/1227/93
Mr and Mrs D. Brooks

Residential development
33-37 Salem Street, Gosberton, Spalding,
Lincs.

H11/0002/94
Johnson Fry Properties

Alterations to property and partial demolition
26 Market Street, Long Sutton, Spalding, Lincs.

H14/0032/94
Mr J. G. Sneath

Convert disused Chapel to residential
accommodation
Money Bridge Lane, West Pinchbeck, Spalding,
Lincs.

H14/0033/94
Mr J. G. Sneath

Convert and extend stables building to
residential accommodation
Money Bridge, West Pinchbeck, Spalding,
Lincs.

H16/0050/94
Alliance & Leicester BS

Internally part illuminated projecting box sign
3 Market Place, Spalding, Lincs.

H16/1197/93
Messrs George Adams & Sons

Continuation of temporary planning consent
for car parking
Crescent Gardens, Spalding, Lincs.

H16/1210/93
David Parker Homes

Erection of 12 flats and 1 house
Abbey Print Site, High Street, Spalding, Lincs.

Applications and plans showing the above
proposals can be inspected at the Planning
Department, Priory Road, Spalding during
normal office hours. Any comments should be
sent to me within 21
days of this notice,
quoting the relevant
reference number.

S O U T H

H O L L A N D

DISTRICT COUNCIL

January 25, 1994.

ITEMS WANTED

BOOKS BOUGHT and
sold, also old prints and
maps. Picture framing ser-
vice. Shop open 10-6
Monday-Sunday

**HOUSE
CLEARANCE**
Established Friendly
Family Business
Single items —
Complete Houses
EVERYTHING CLEARED
CALL US FIRST

8KcWVN 9296 187/507 LF21

MALE 28, vari-
terests, tall, hu-
suave, sophisti-
tendency to ex-
vgsoh. Desperate
a cool and crazy u-
female 23-33 (n-
mums please) re-
ship with prospec-
reply guaranteed
writing to Box
50281, Newspape-
Priory House, The
Spalding PE11 1A
SPIRITUALIST
and clairvoyant.
tings. Tel 0775 81

TELE-DA
24 HOUR LOCAL PHON-
- 5.0 LfD box 45.
Telephone Dating - Just
MEN CALL
0336 411 253
WOMEN CALL
0336 411 254
GAYLINE
0336 411 255
To make a free recording
& enquires ring (0754)
CALLS COST 36p/min
48p/min OTHER

FRENCH
require ca-
and surrou

13th-26th
Children f

Tel: Rosem

PETS

AMBERSTAR
Cattery. Insured
licensed cattery.
heated cabins.
outdoor runs.
breeder. Kitten S-
able. Holbeach 3-
ARE you Plann-
Boot Sale, Juma-
Dance? Then yu-
telephone Darre-
725484, to dis-
advertising.

COVERING
Sutton
HOME
for dogs
rabb

Te

0205

CAMBRID

COLLE

AGRICU

HORTIC

A choice

to take

based C

K9

super

Gui

For furt

PLANNING APPLICATION

Notice is hereby given that application has been made to the Council in respect of the following:

PROPOSAL IN CONSERVATION AREAS

The proposal may affect the character or appearance of the Conservation Area of SPALDING .

Reference No: H16/0050/94


Description: Internally part illuminated
projecting box sign

Location: 3 Market Place
Spalding
Lincs

Applications and plans showing the proposal(s) may be seen during office hours at the Planning Department, Council Offices, Priory Road, Spalding. Any observations should be sent to me by 15-FEB-94 quoting the above reference number.

B Smith
Director of Planning and Building Control Services

25-JAN-94

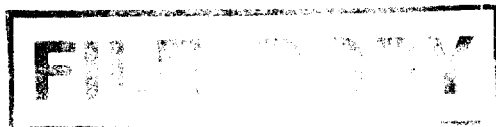

BRIAN SMITH Dip TP MRTPI
Dire of Planning & Building Control Services
Planning & Building Control Department,
Council Offices,
Priory Road, Spalding,
Lincolnshire. PE11 2XE
Telephone: (0775) 761161
Fax: (0775) 710772



VAT Reg No 121 5277 01

OFFICIAL RECEIPT - APPLICATION FEES

Receipt No : P3736
Date received : 13-JAN-94

Received from

Excelda Signs Ltd.

Address


3 Market Place
Spalding

Fee paid	£	40.00
VAT	£	0.00

Total received £ 40.00

Cash/Cheque : Cheque

Signed.....*K. Lowe*.....
(Authorised Collector)

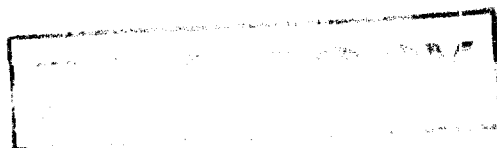

EXCELDA SIGNS
UNITS 1-4
ECKERSALL ROAD
KINGS NORTON
BIRMINGHAM B38 8SS
Tel 021 458 3251
Fax 021 459 5866

Client
ALLIANCE
LEICESTER

Project
3 MARKET PLACE
SPADING

Drawing Title
PROPOSED
ADDITIONAL
SIGNAGE


Date Drawn
20-12-93

Drawn By
m

Scale
1:50

DRAWING No.
94/598 A

Checked & Signed By

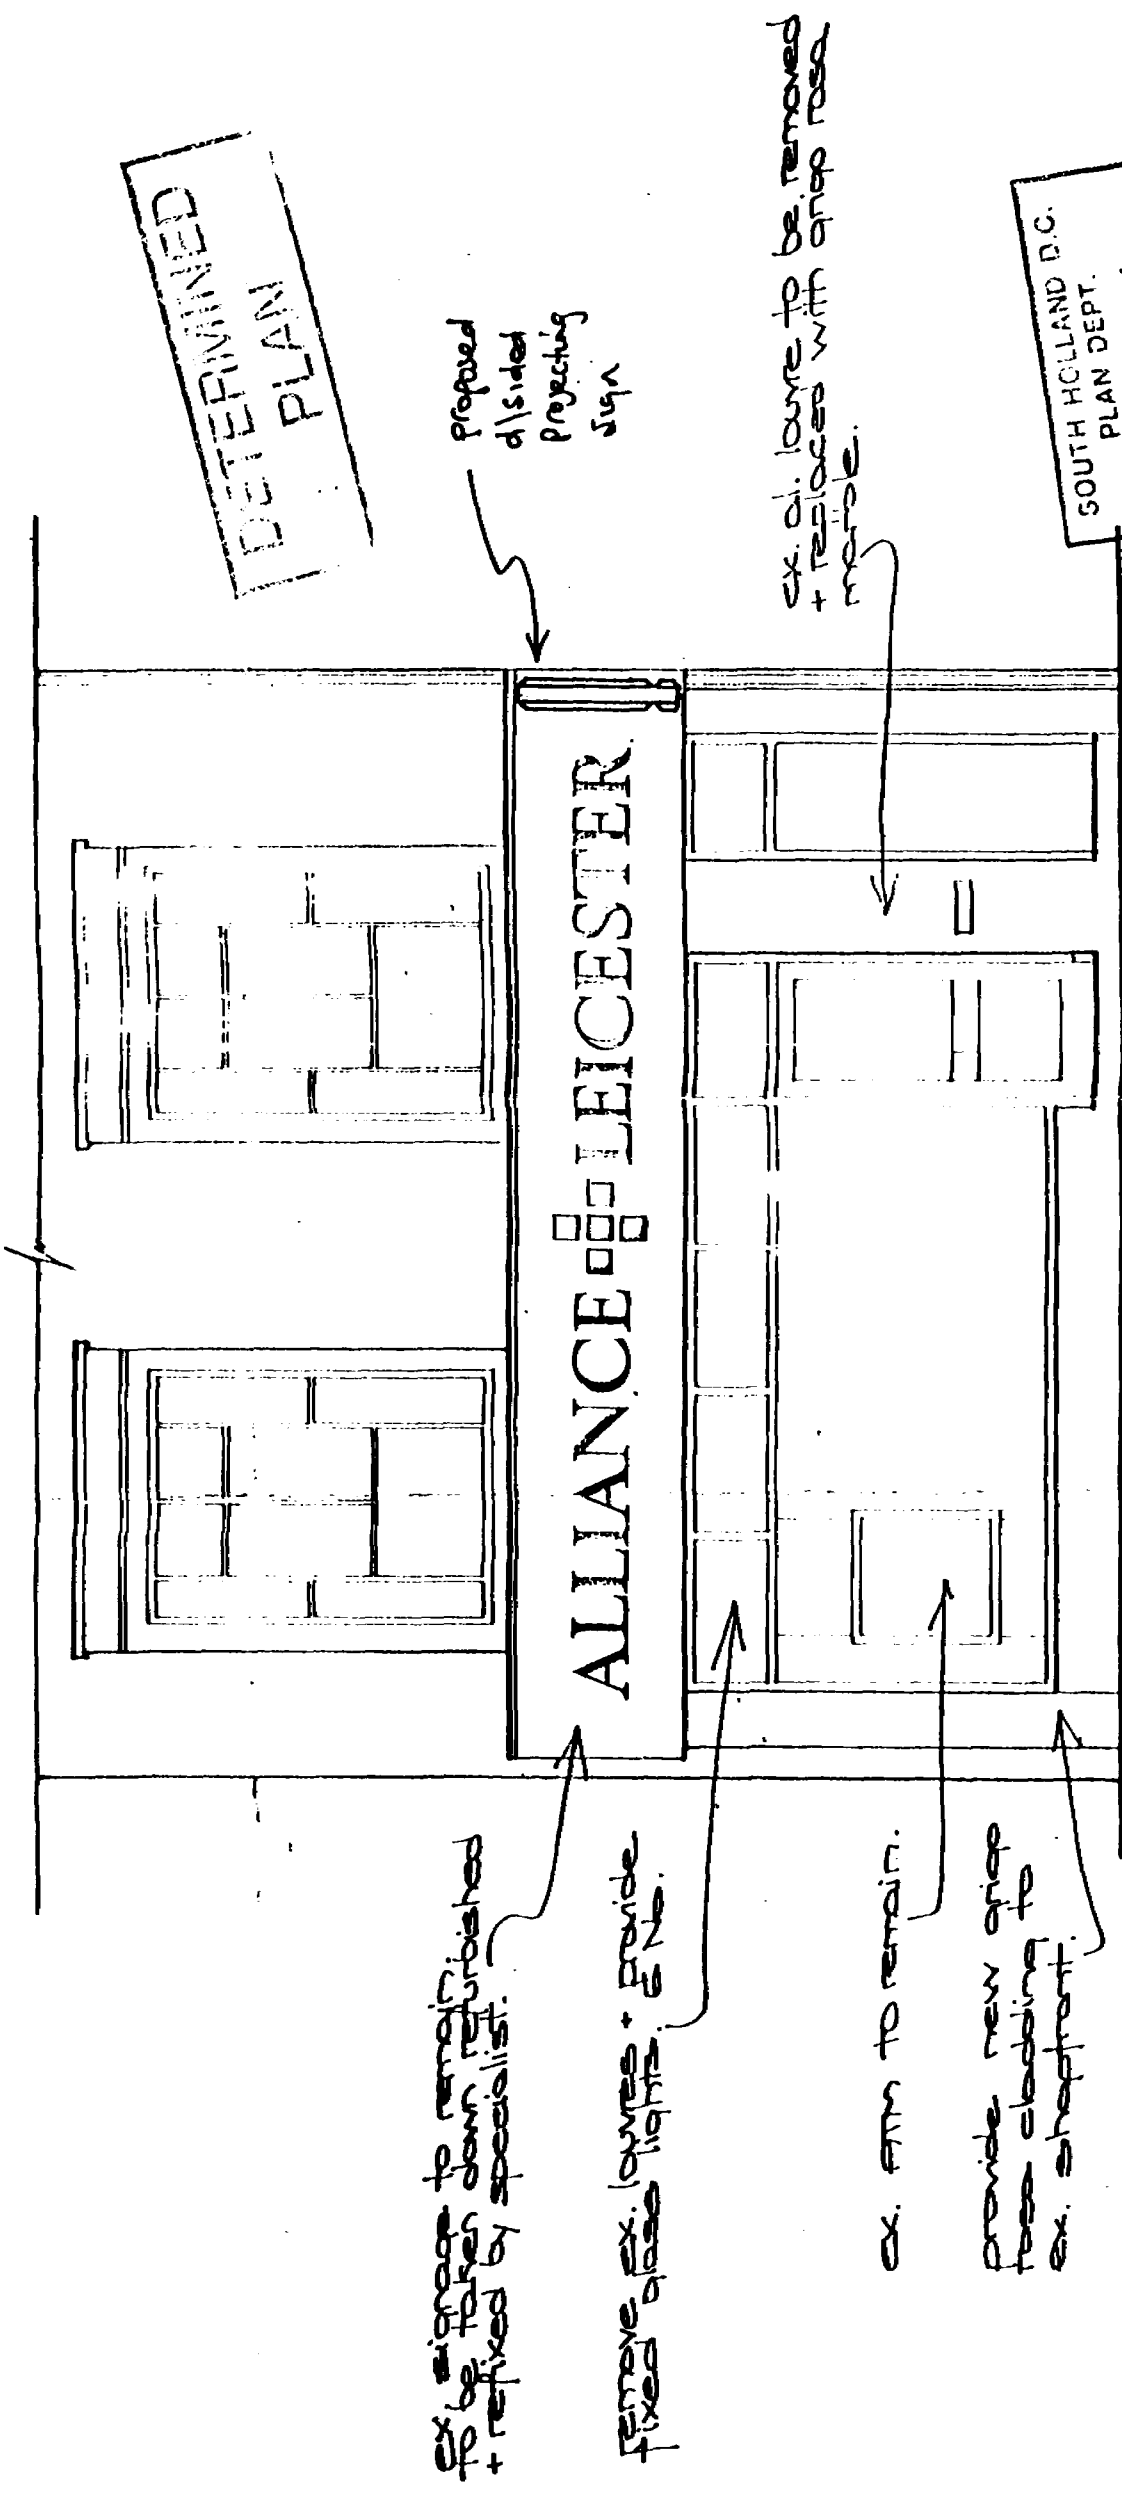

SOUTH HOLLAND D.C.
PLAN DEPT.
13 JAN 1994
OFF H16/0050/94...

EXCELDA SIGNS
 UNITS 1-4
 ECKERSALL ROAD
 KINGS NORTON
 BIRMINGHAM B38 8SS
 Tel 021 458 5251
 Fax 021 459 5866

Client
 ALLIANCE
 LEICESTER

Project
 3 MARKET PLACE
 SPALDING

Drawing Title
 PROPOSED
 ADDITIONAL
 SIGNAGE


Date Drawn
 20-12-93

Drawn By
 M

Scale
 1:50

DRAWING No.
 94/598 A

Checked & Signed By

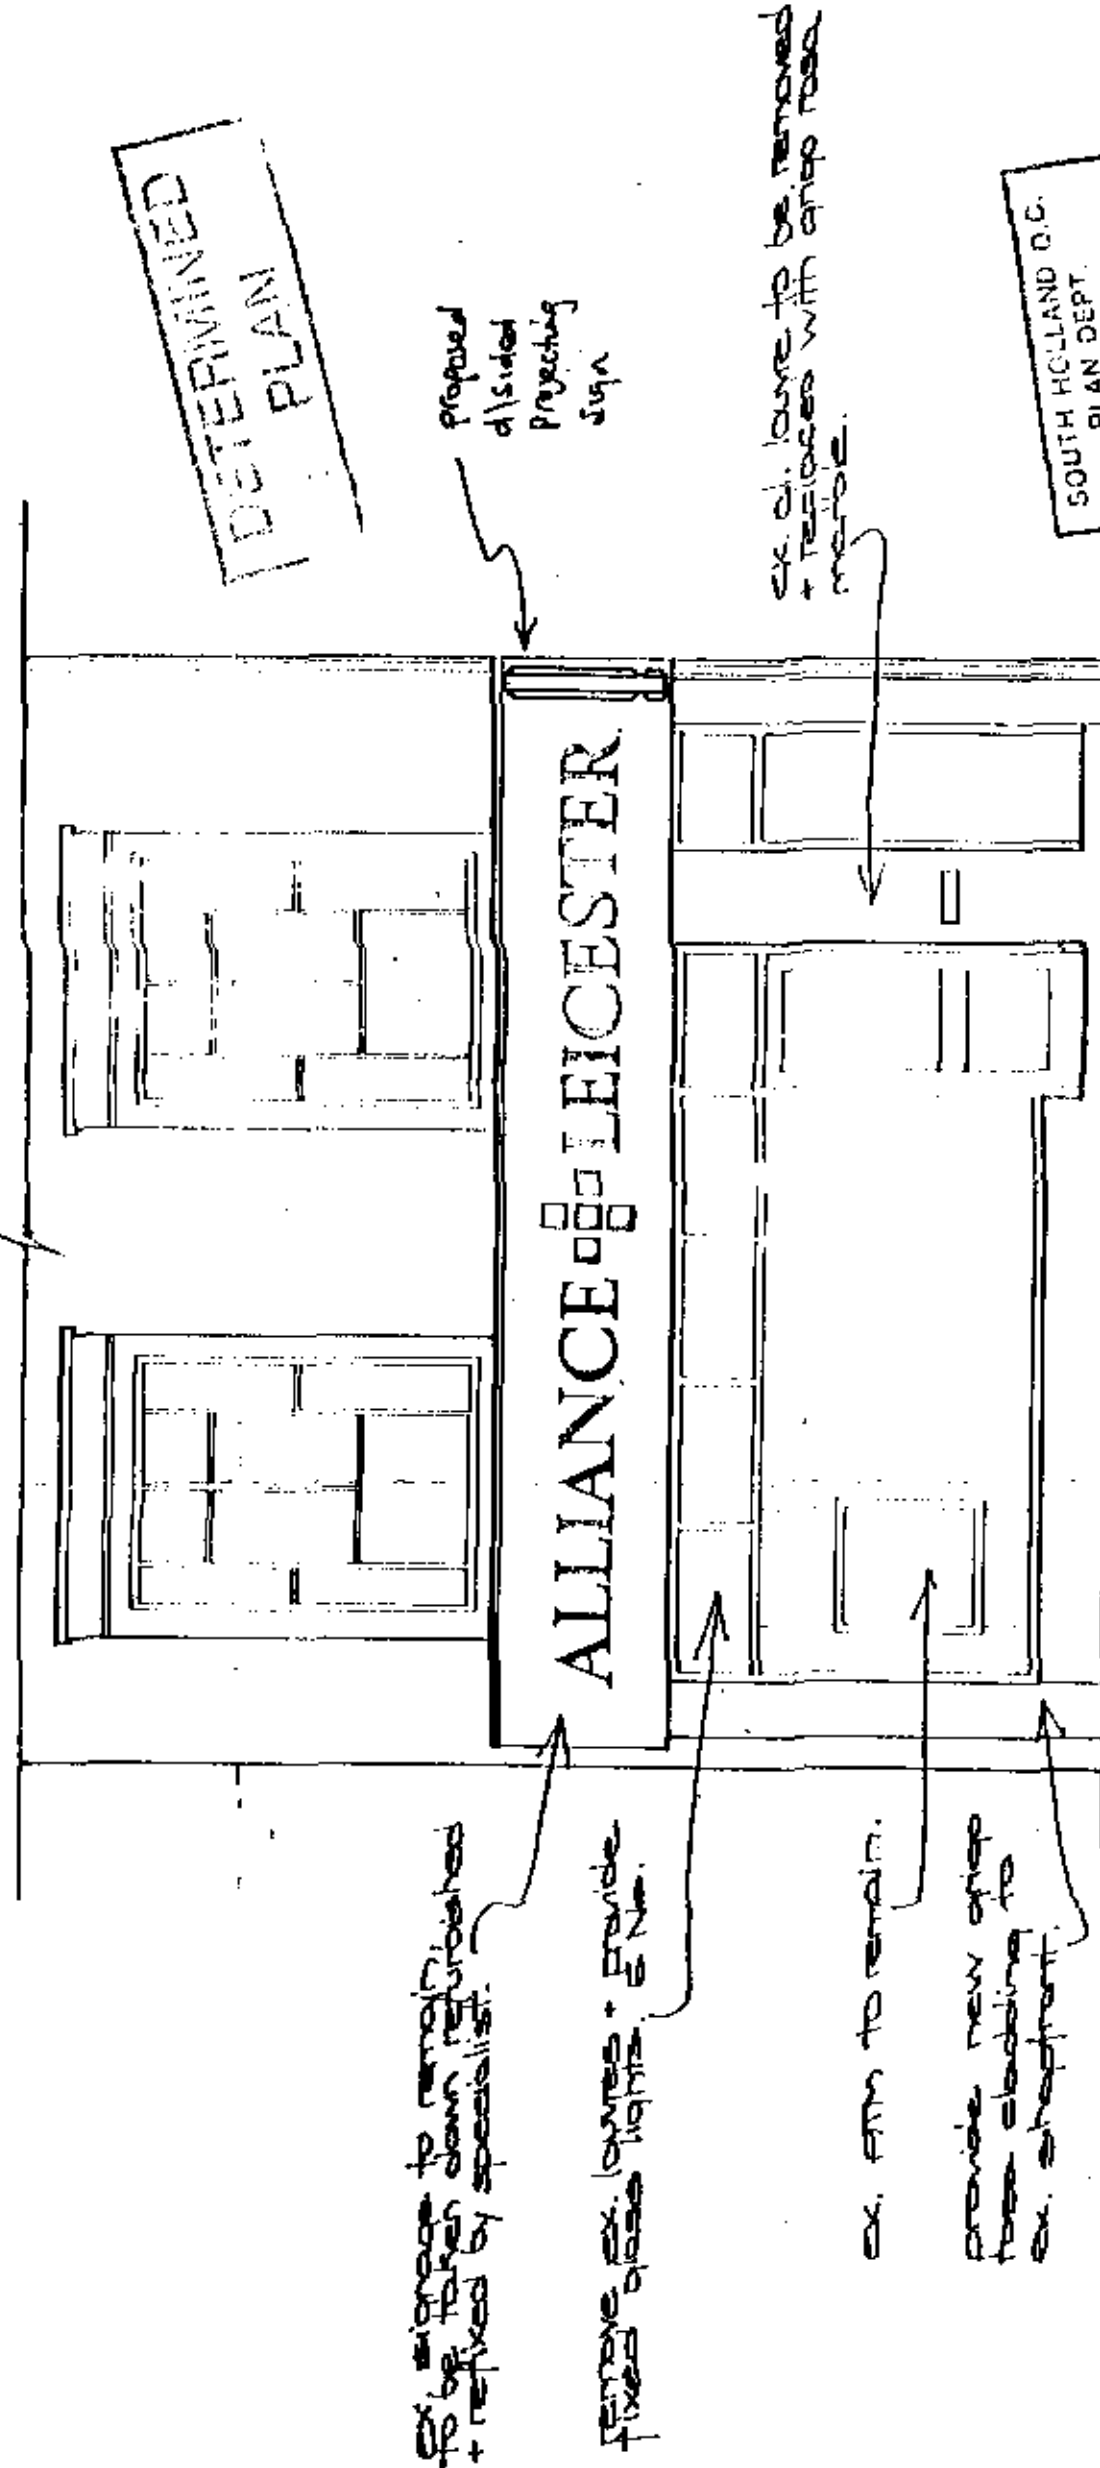

FRONT ELEVATION



FROM: SA J. H. BRYAN
 TO: SAC, NEW YORK
 SUBJECT: MURDER OF MARTIN LUTHER KING, JR.
 RE: NEW YORK TELETYPE TO BUREAU, APRIL 11, 1968.

2017

2007-05-01
2007-05-01
2007-05-01

**Review of Title
Insurance**

1 2 1 2 3 
---	---

1	2	
---	---	---	---	---	---	---	---	---	----	----	-----	-----	

[illegible]

100

ALLIANCE OF MEXICANS

E

10/11/20

55 A.M. "ALLIANCE LECTURE".
(OPAL ILLUMINATED)

ADVANCE

HEMICHSTER

СЕКРЕТ

230
M.M.
O/A
LOBO
HEIGHT.
ASKED
OUT,
SPANNED
& TO
REVIEW
REVEALED
2 M.M.
ACRYLIC.)

BOTTOM VISUAL 100 n.m. HIGH AREA
REMARKED WITH 80 n.m. HIGH
"LINK" LOGO.

Box 2


ILLUMINATION DETAIL:-

4-OFF (HORIZONTAL)
2-O' T8 FLUORESCENT
TUBES.

SAVED SATIN
GIVEN BS DOAOS).

TOP-WAT' DETAIL :-

* 14 S.W. 2. FOLDED
ALUMINUM TOP HAT.
EXTENSIBLE
FIXING BRACKET:—

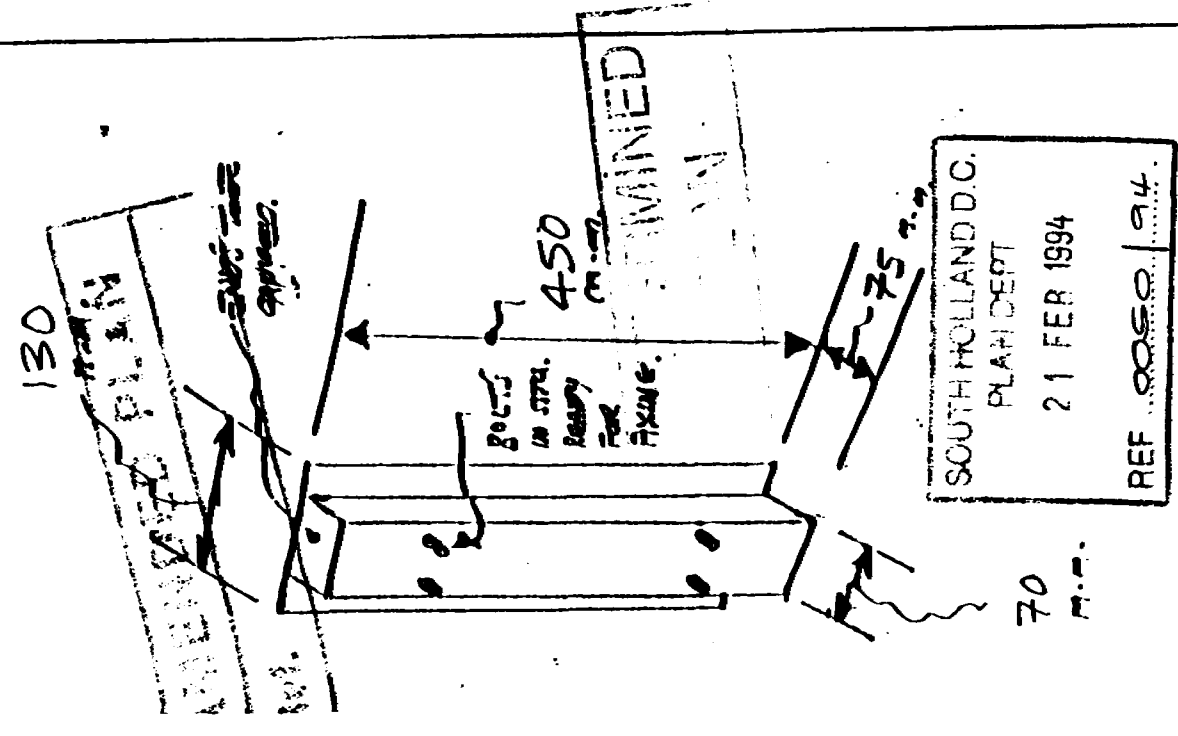

Notes REVISED SPECIFICATION FOR DOUBLE SIDED PLASTERING
SIGN - 2 SURFACED DRAWING 90/190

Client	ALVAREZ + LEICESTER
Job Title	MARKET PLACE SPAWNING LINGS

Drawing Title		NON-STANDARD PROTECTIVE SIGN	
Scale	N/A	Date	8-2-94
Drawing No.		1580	
Drawing		Rev B	
			

EXCELDA SIGNS

Units
Exceda Signs (Midlands) Limited
44 Ekersall Road Kings Norton Birmingham B38 8SS
Telephone 021-458 3251 Fax 021-459 5866

EXCELDA SIGNS
Excelda Signs (Midlands) Limited
Units 4, Eversall Road Kings Norton Birmingham B38 8SS

100

2017

1

THE

Dr. J. C. H. de Vries

DATE	
TIME	
BY	
REMARKS	
NO.	
NAME	
ADDRESS	
CITY	
STATE	
ZIP	

[illegible]

100

THESE

1



THE

RESUME

1997

Excel 2010

[illegible]

2500


100

150

1

Q

1

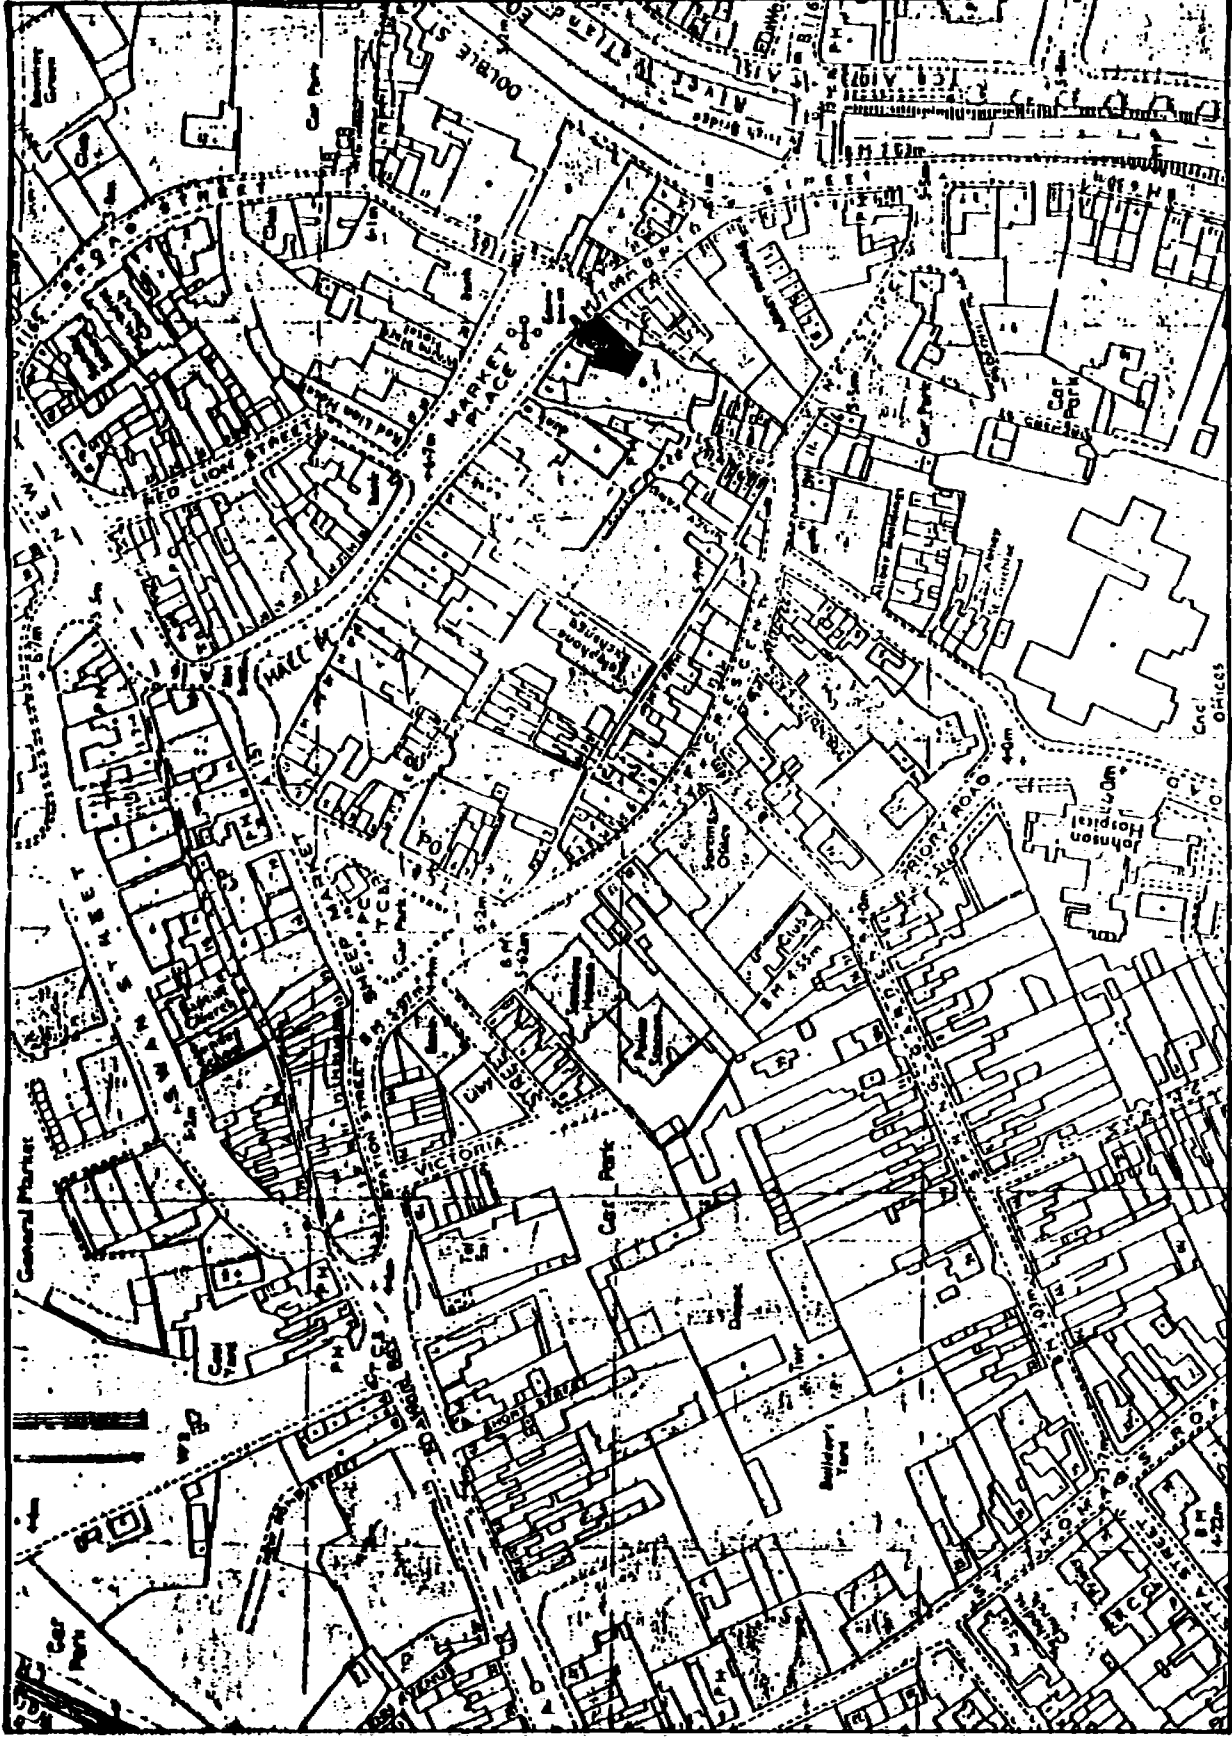

BCE
EXCELEDA SIGNS
UNITS 1-4
ECKERSALL ROAD
KINGS NORTON
BIRMINGHAM B38 8SS
Tel 021 498 3251
Fax 021 499 5066

Client
ALAN & LENCER
Project 3 MARKET PLACE
SPALDING

Drawing Title
PROPOSED ADDITIONAL SIGNAGE
Date Drawn
20-12-93

Drawn By
M


Scale
1:2500


DRAWING No.
94/398 B.
Checked & Signed By



EXCELSA SIGNS UNITS 1-4 ECKERSALL ROAD KINGS NORTON BIRMINGHAM B38 8SS Tel 021 459 3218 Fax 021 459 5866	Client ALAN & J. LEICESTER Project 3 MARKET PLACE SPADING	Drawing Title PROPOSED ADDITIONAL SIGNAGE	0 1 2 3 4 5 Scale 1:2500	DRAWING No. 94/598 B
	Date Drawn 20-12-93	Drawn By [Signature]	Checked & Signed By [Signature]	

B
A
E

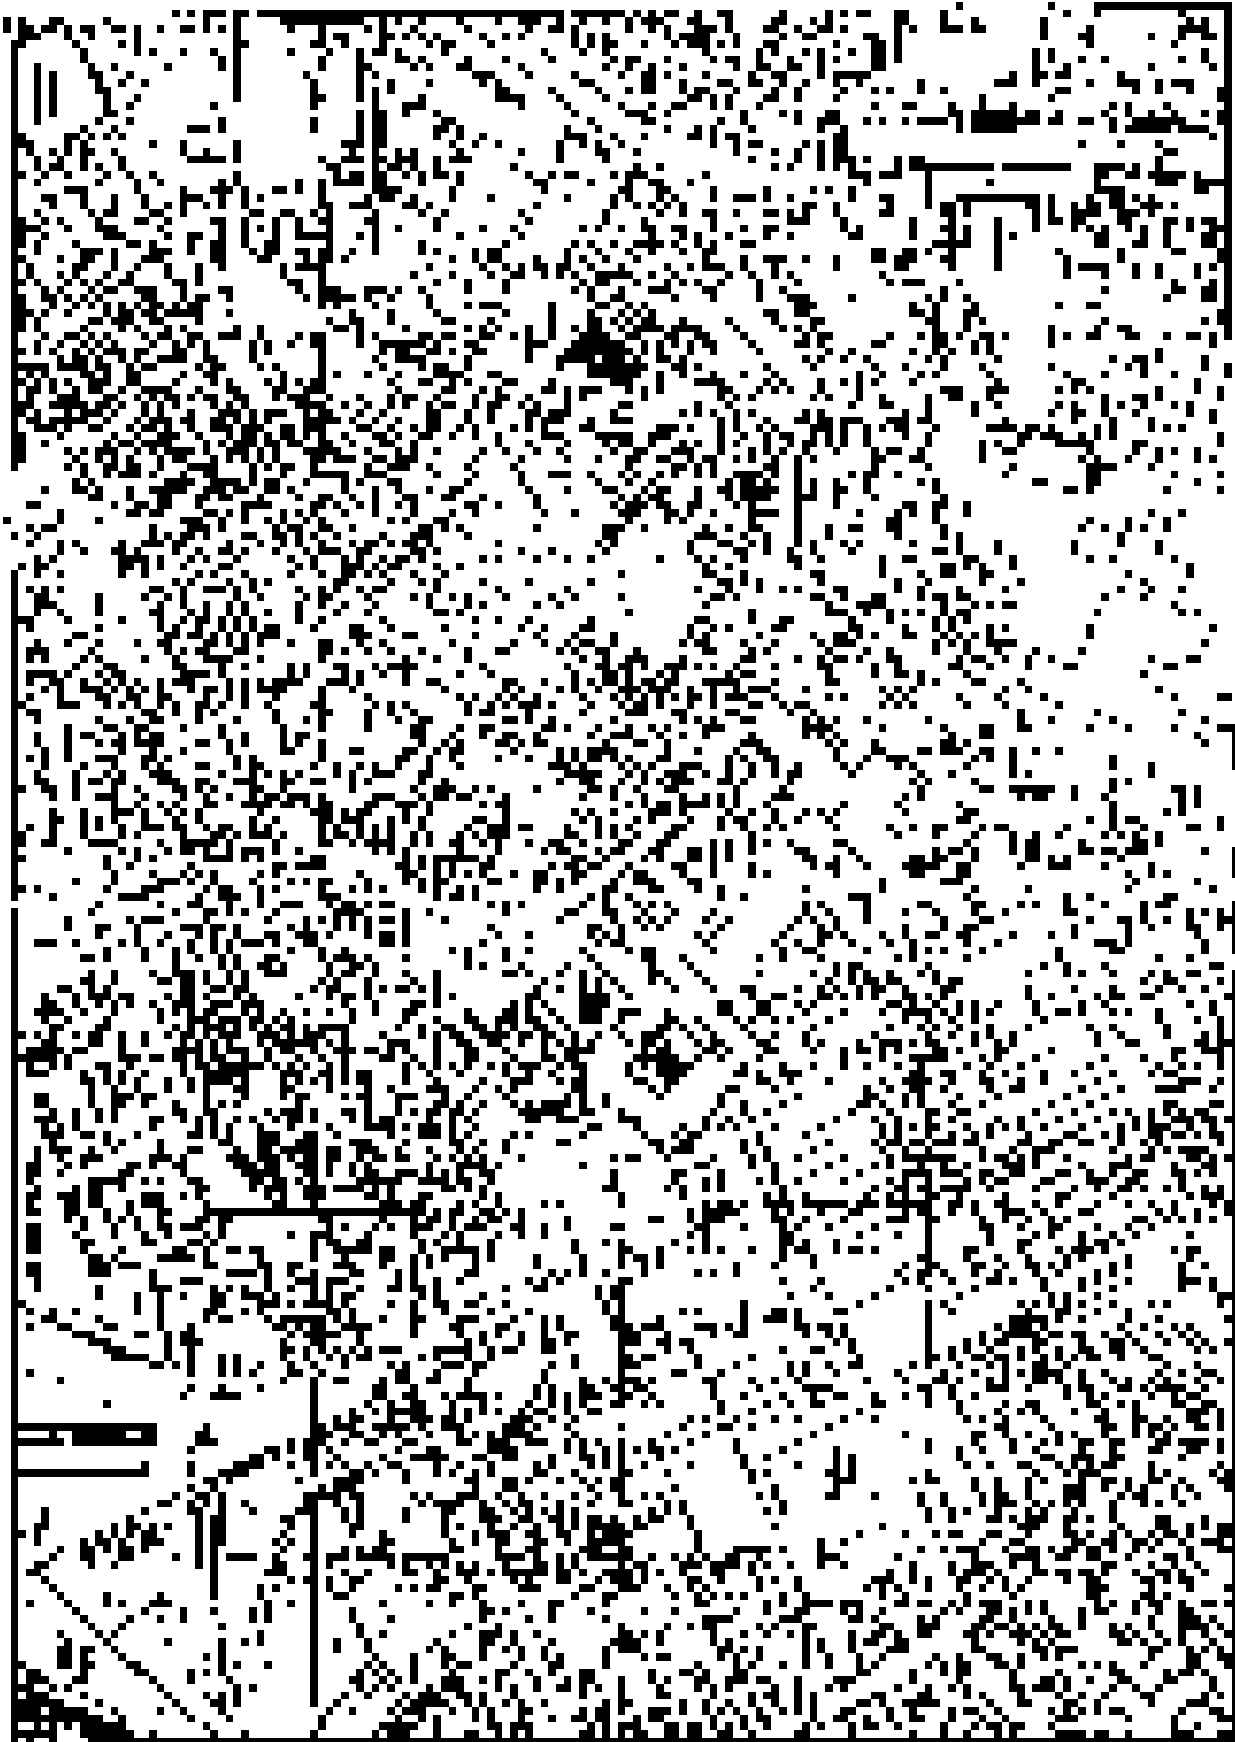

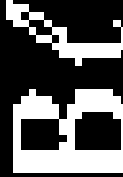
 BUREAU OF PRISONS
 DEPARTMENT OF JUSTICE
 FEDERAL BUREAU OF INVESTIGATION
 WASHINGTON, D.C. 20535

[] 2025 RELEASE UNDER E.O. 14176
 100-442811-1000
 100-442811-1000
 100-442811-1000
 100-442811-1000

[] 2025 RELEASE UNDER E.O. 14176
 100-442811-1000
 100-442811-1000
 100-442811-1000
 100-442811-1000

[] 2025 RELEASE UNDER E.O. 14176
 100-442811-1000
 100-442811-1000
 100-442811-1000
 100-442811-1000

[] 2025 RELEASE UNDER E.O. 14176
 100-442811-1000
 100-442811-1000
 100-442811-1000
 100-442811-1000