
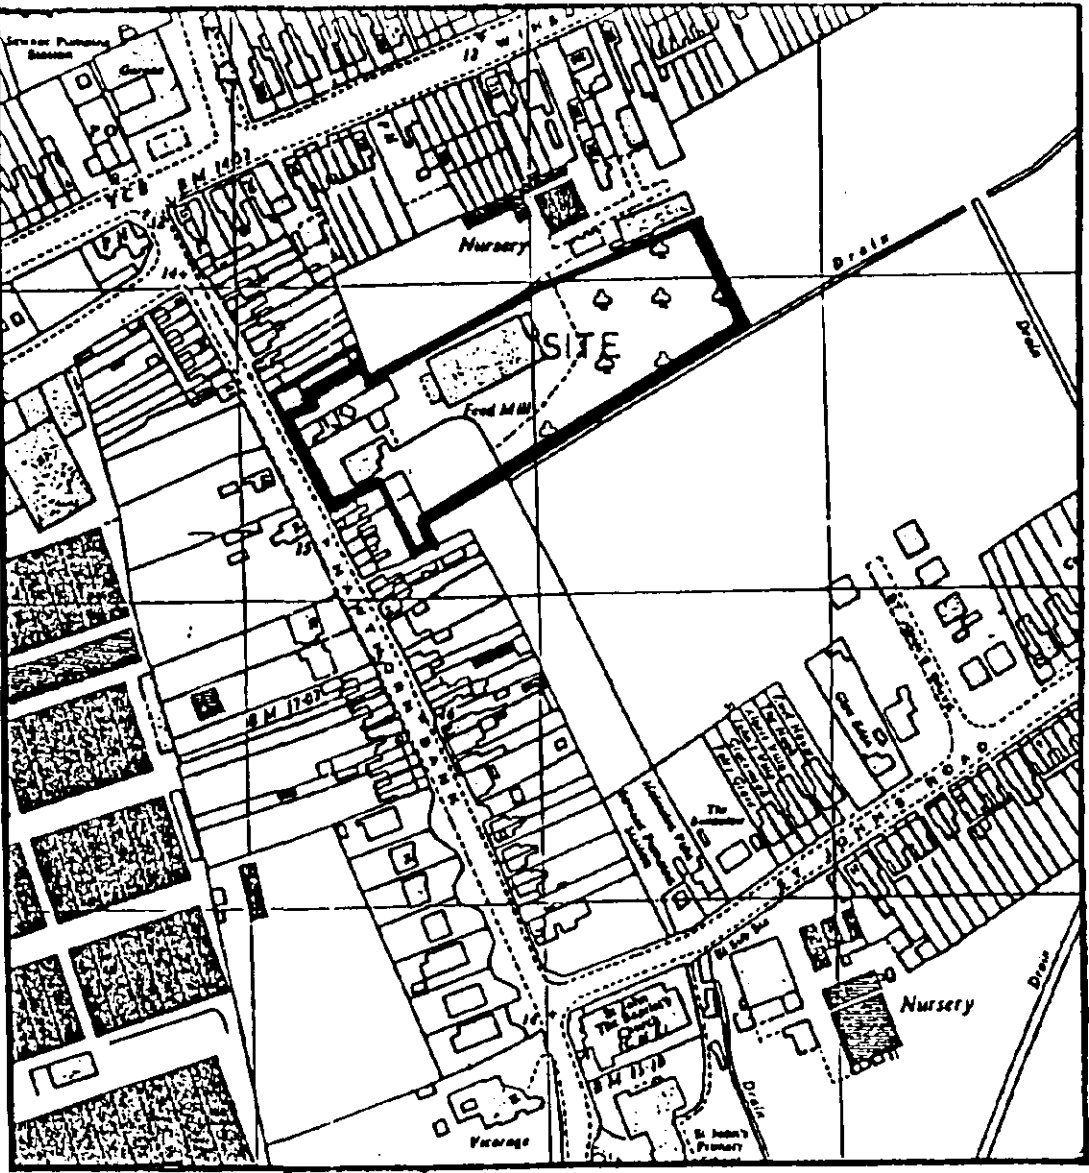


Site plan 1:500

- 1) 30 Bed nursing home
- 2) Single dwelling plot
- 3) 18 Sheltered housing units
- 4) 28 Parking spaces.

Site area 0.73 Hectares

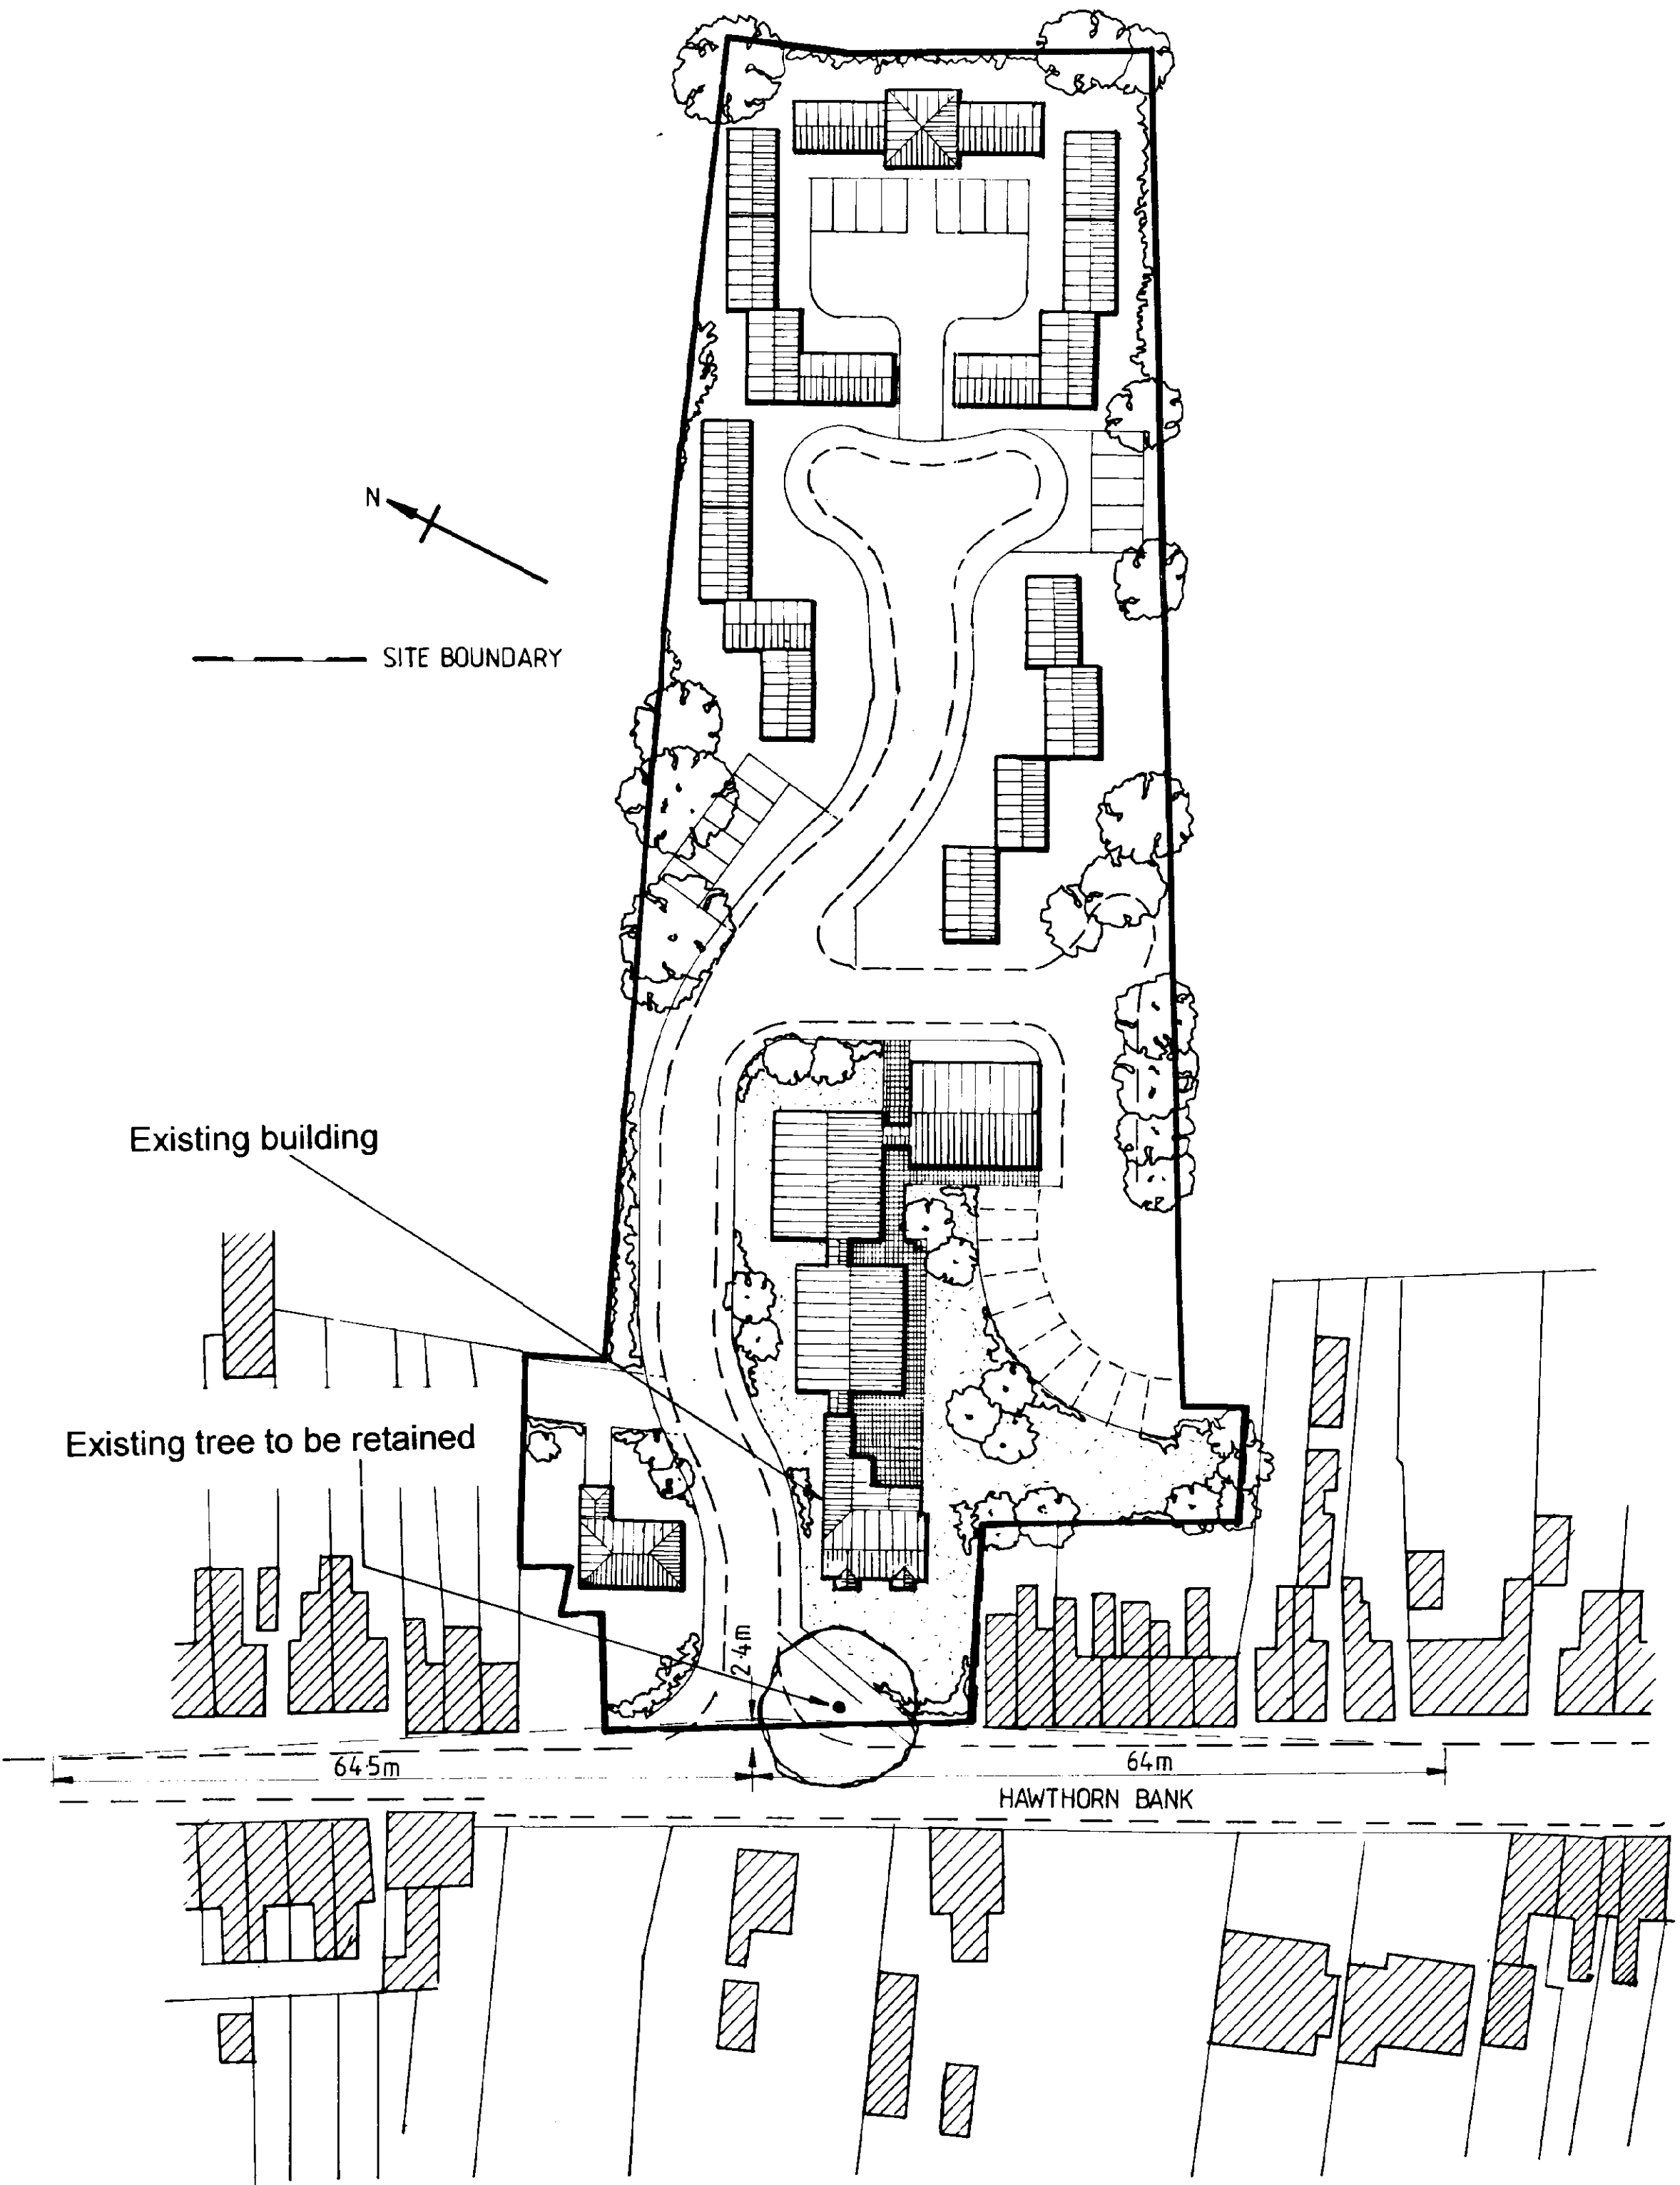

Location plan 1:2500



Typical perspective

Do not scale from this drawing

This drawing is copyright and may not be altered, traced, photocopied or used for any purpose other than that for which it is issued without permission from John D Lynch Partnership

The General Contractor is to check all dimensions on site and report discrepancies to the Architect

All details shown in this drawing including foundations are based upon typical site conditions related to the area. No responsibility can be accepted for abnormal conditions which may be discovered during construction unless reported to the Architects so that design amendments may be considered. Site and survey are recommended in respect of foundations to establish specific site conditions before foundation work is undertaken

REVISIONS date

SOUTH HOLLAND LC
HOUSING PLANNING
21 JAN 1999
Ref: 0054/99

JOHN D LYNCH
partnership
CHARTERED
ARCHITECTS

SUPERSEDED

project / drawing
NURSING HOME & SHELTERED
ACCOMMODATION AT HAWTHORN BANK

scale	date	drawn
1:500, 1:2500	OCT 98	MF
project no.	drawing no	
1422	AB/1	
revisions		

Do not scale from this drawing

This drawing is copyright and may not be altered, traced, photographed or used for any purpose other than that for which it is issued without permission from John D Lynch Partnership.


The details and information shown herein relating to existing underground drains, main services, cables, etc. and existing structural details, are as obtained by normal survey observation methods, by reference to available records and by enquiry at Local Authorities and Public Service Undertakers.

Although all reasonable effort has been made, no guarantee can be made or given for the completeness or accuracy of this information.



Specific care should be taken when excavating and request should be made for positive information relating to special circumstances.

revision

date

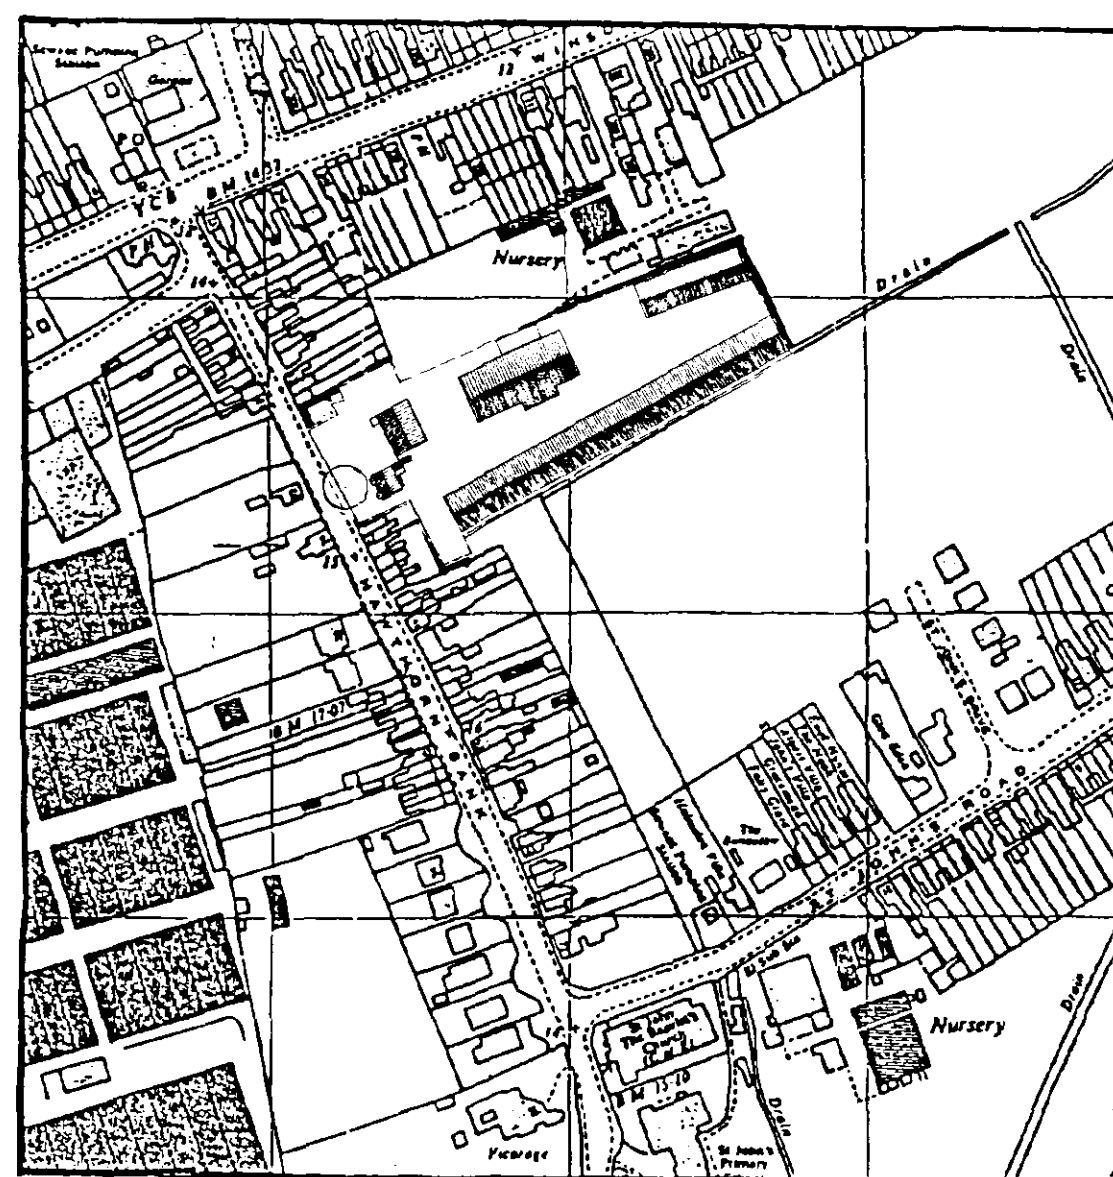

LOCATION PLAN 1: 2500

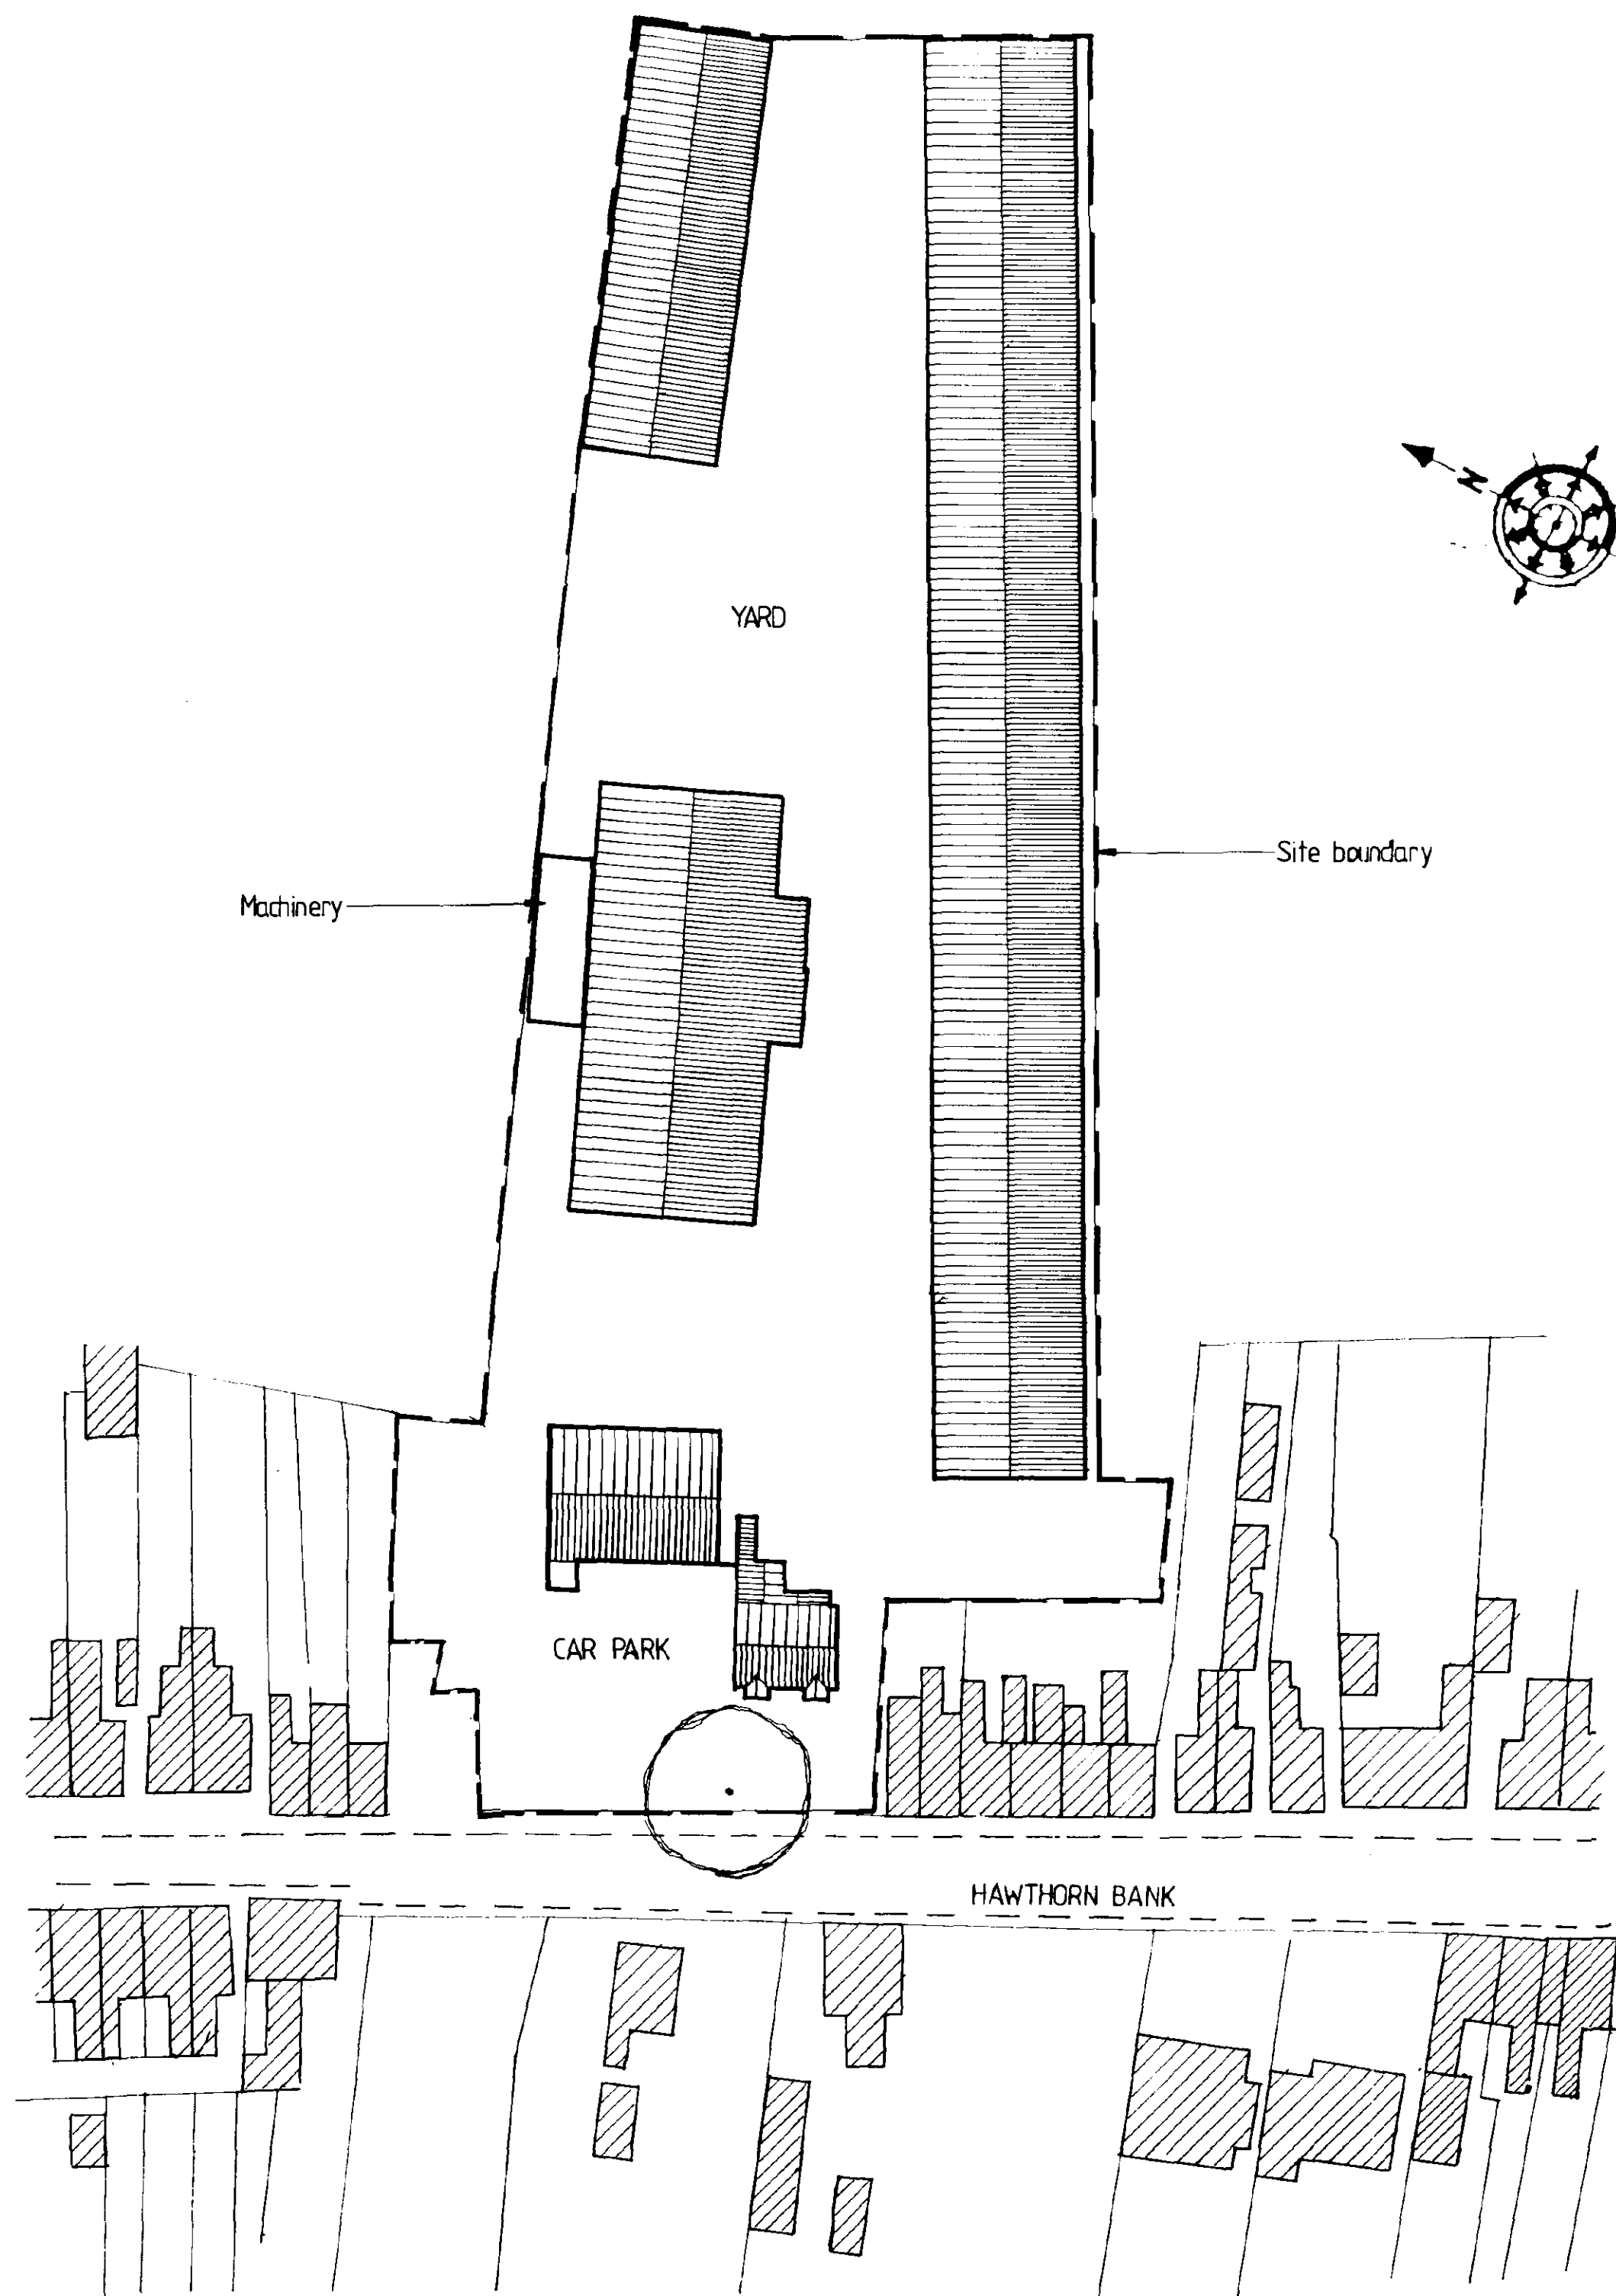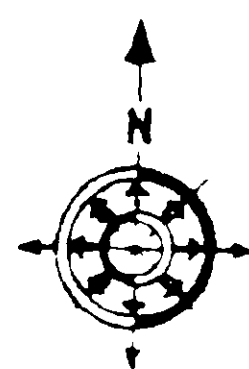

SITE PLAN 1:500

**DETERMINED
PLAN**



JOHN D LYNCH
partnership
CHARTERED
ARCHITECTS

project / drawing
DRAWING SHOWING SITE BOUNDARIES AT
GUTTRIDGE SERVICES LTD, HAWTHORN BANK,
SPALDING, LINCOLNSHIRE


<i>scale</i>	<i>date</i>	<i>drawn</i>
1 : 500 1 : 2500	FEB 99	NBS
<i>project no.</i>	<i>drawing no.</i>	
1421/1422	AS/2	
<i>revisions</i>		

Site plan 1:500

Site area 0.73 Hectares

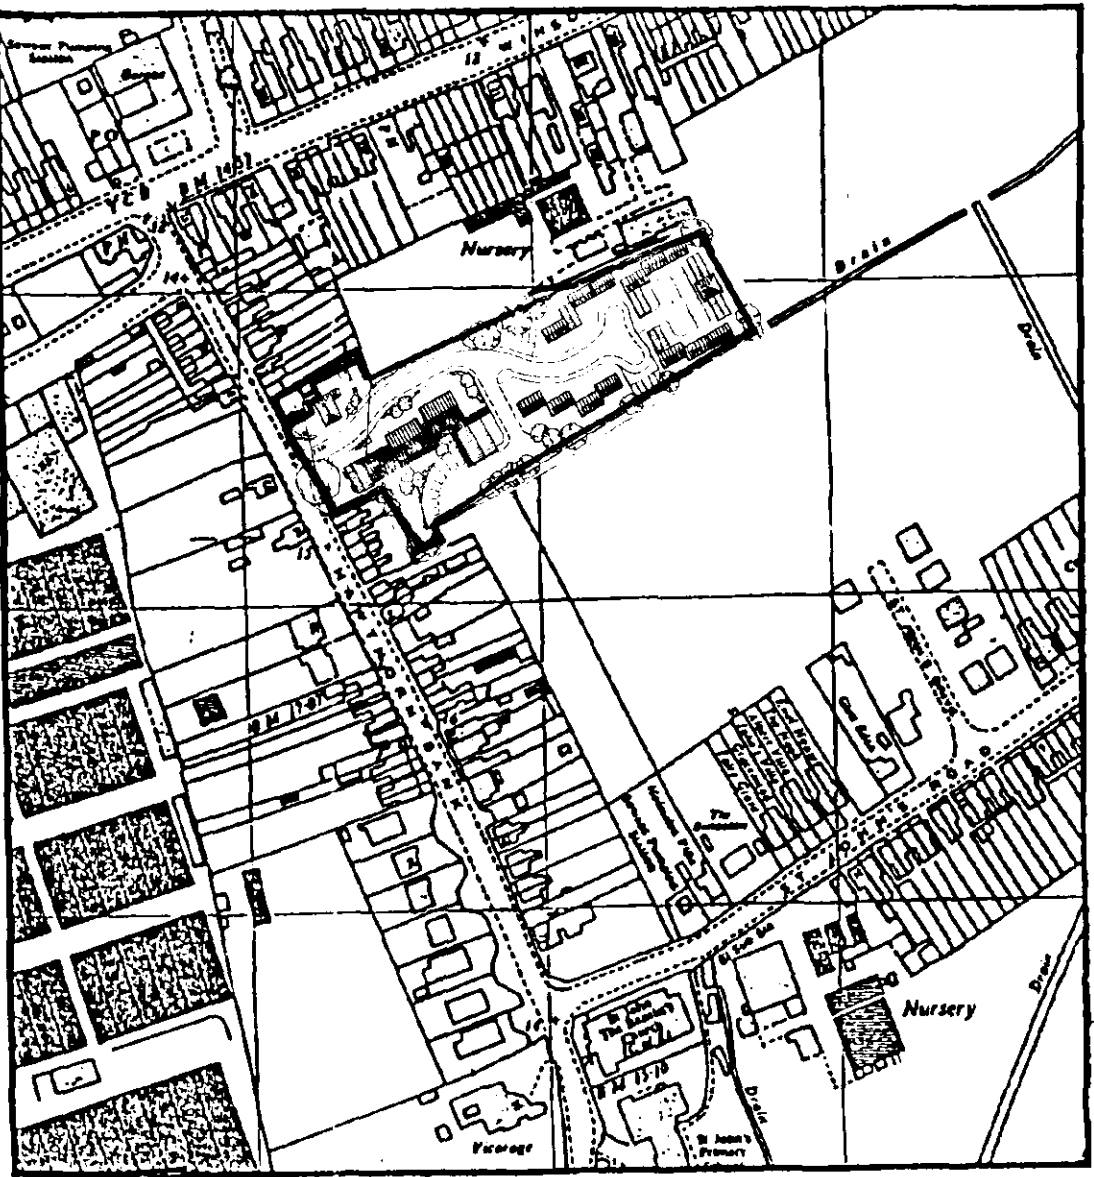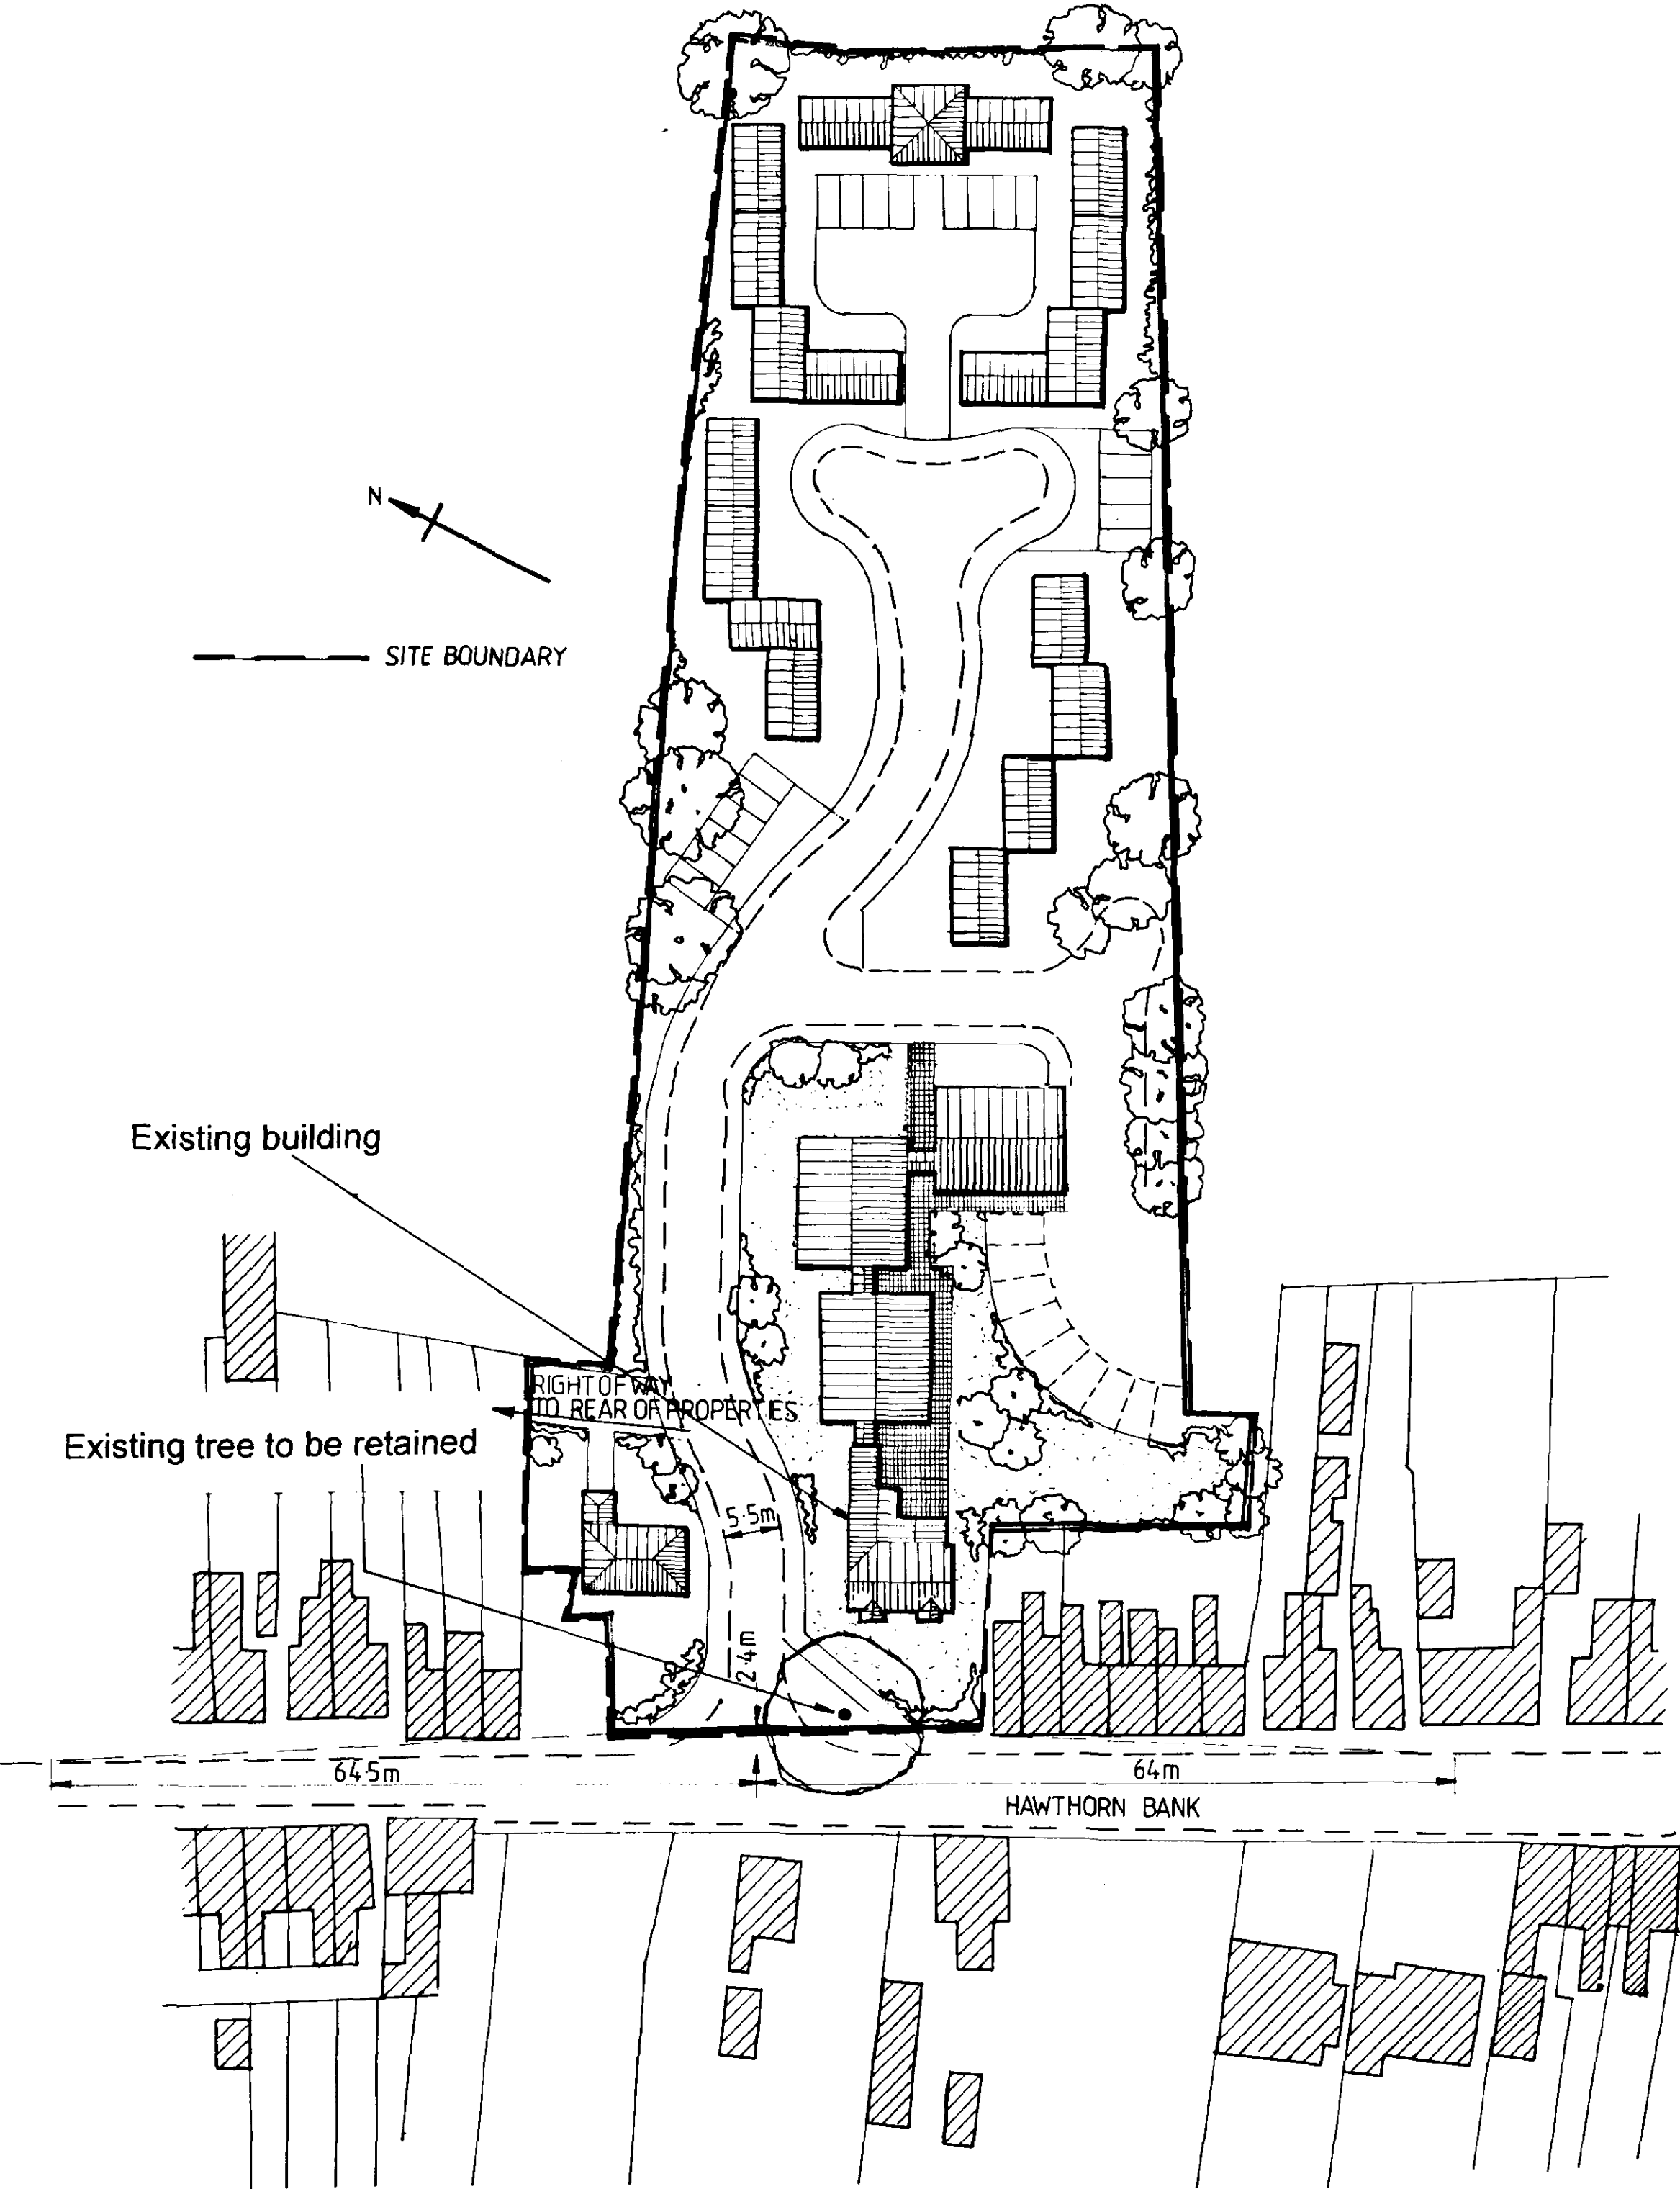

Location plan 1:2500

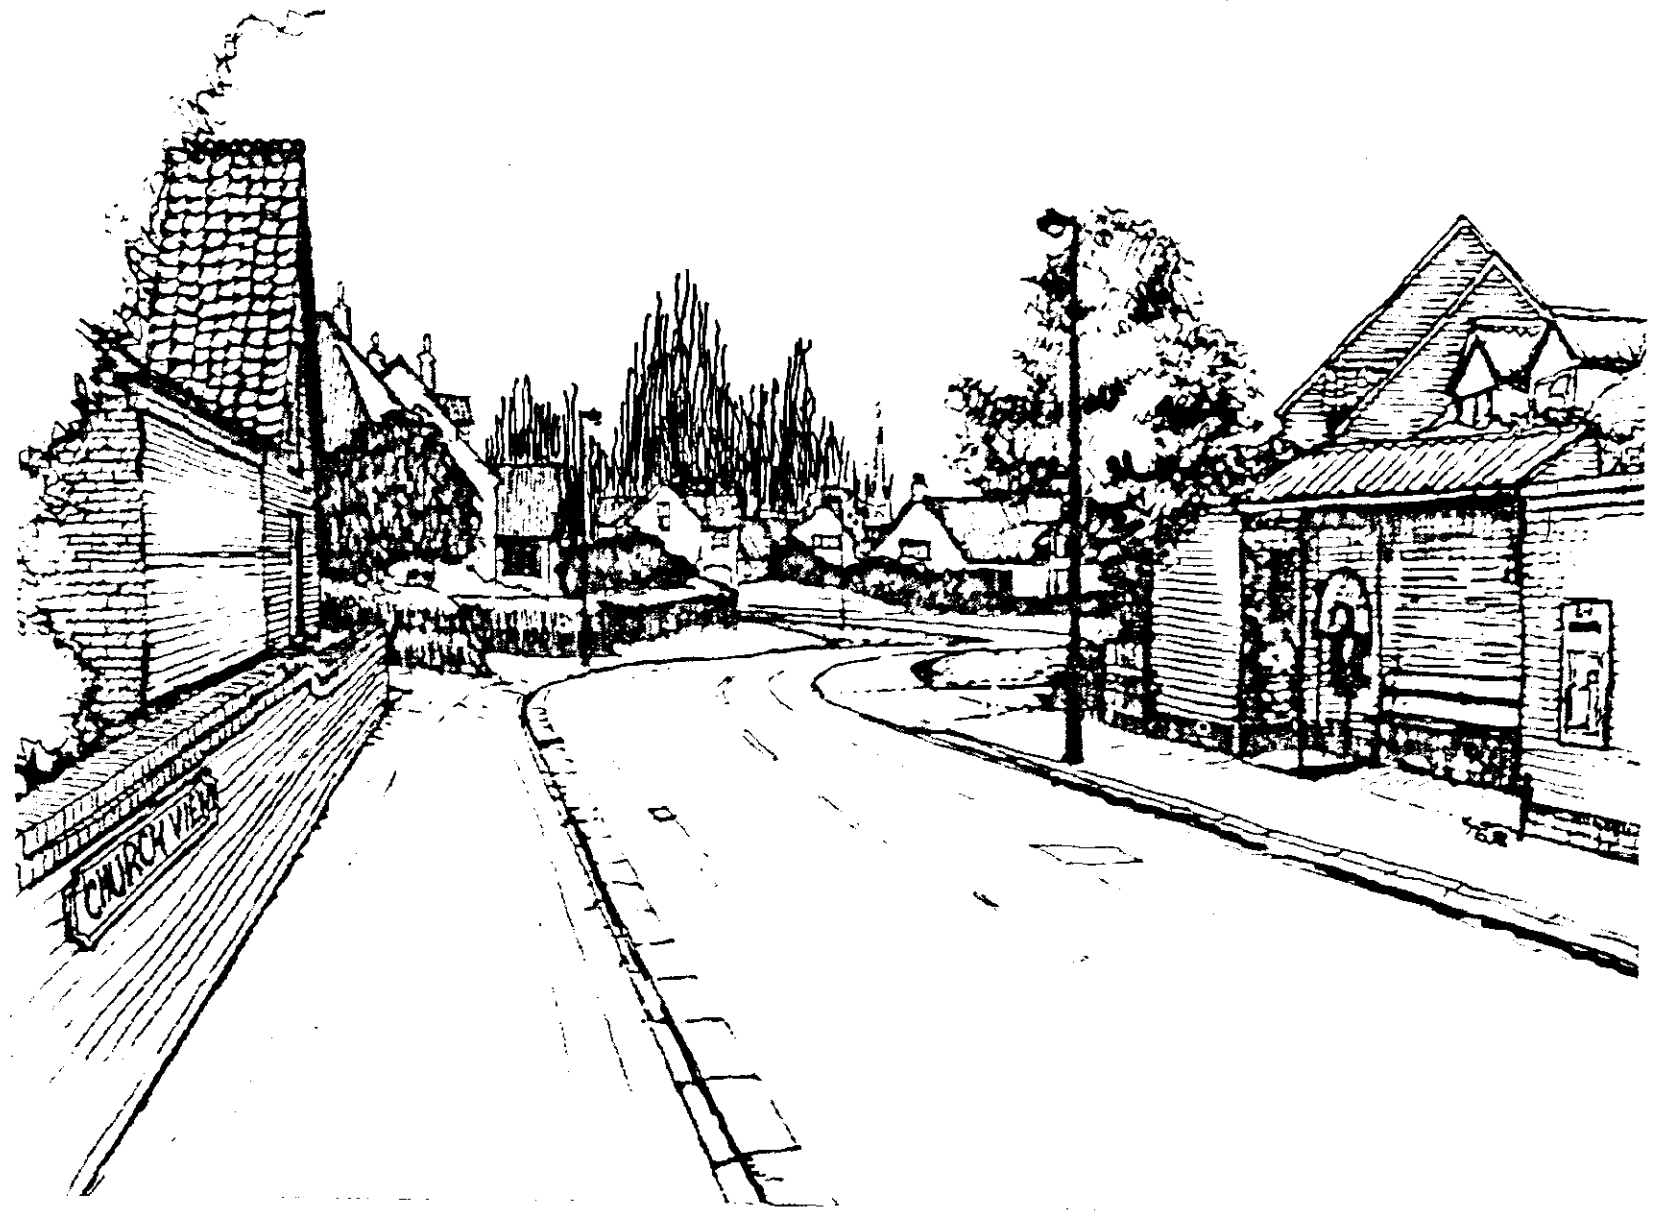

Typical perspective

Notes


Do not scale from this drawing

This drawing is copyright and may not be altered, traced, photographed or used for any purpose other than that for which it is issued without permission from John D Lynch Partnership.

The General Contractor is to check all dimensions on site and report discrepancies to the Architect.

All details shown in this drawing including foundations are based upon typical site conditions related to the area. No responsibility can be accepted for abnormal conditions which may be discovered during construction unless reported to the Architects so that design amendments may be considered. Site and survey are recommended in respect of foundations to establish specific site conditions before foundation work is undertaken.

revision	date
1 No. of buildings removed+ location rev	4/3/99
2 Right of way shown to rear of properties on Hawthorn Bank	6/4/99

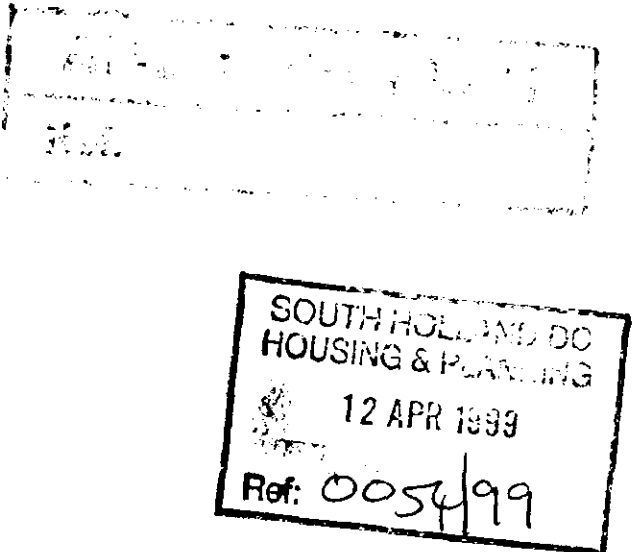

JOHN D LYNCH
partnership
CHARTERED
ARCHITECTS

project / drawing
NURSING HOME & SHELTERED
ACCOMMODATION AT HAWTHORN BANK

scale	date	drawn
1:500, 1:2500	OCT 98	MF
project no.	drawing no.	
1422	AB/1	

revisions

**DETERMINED
PLAN**