
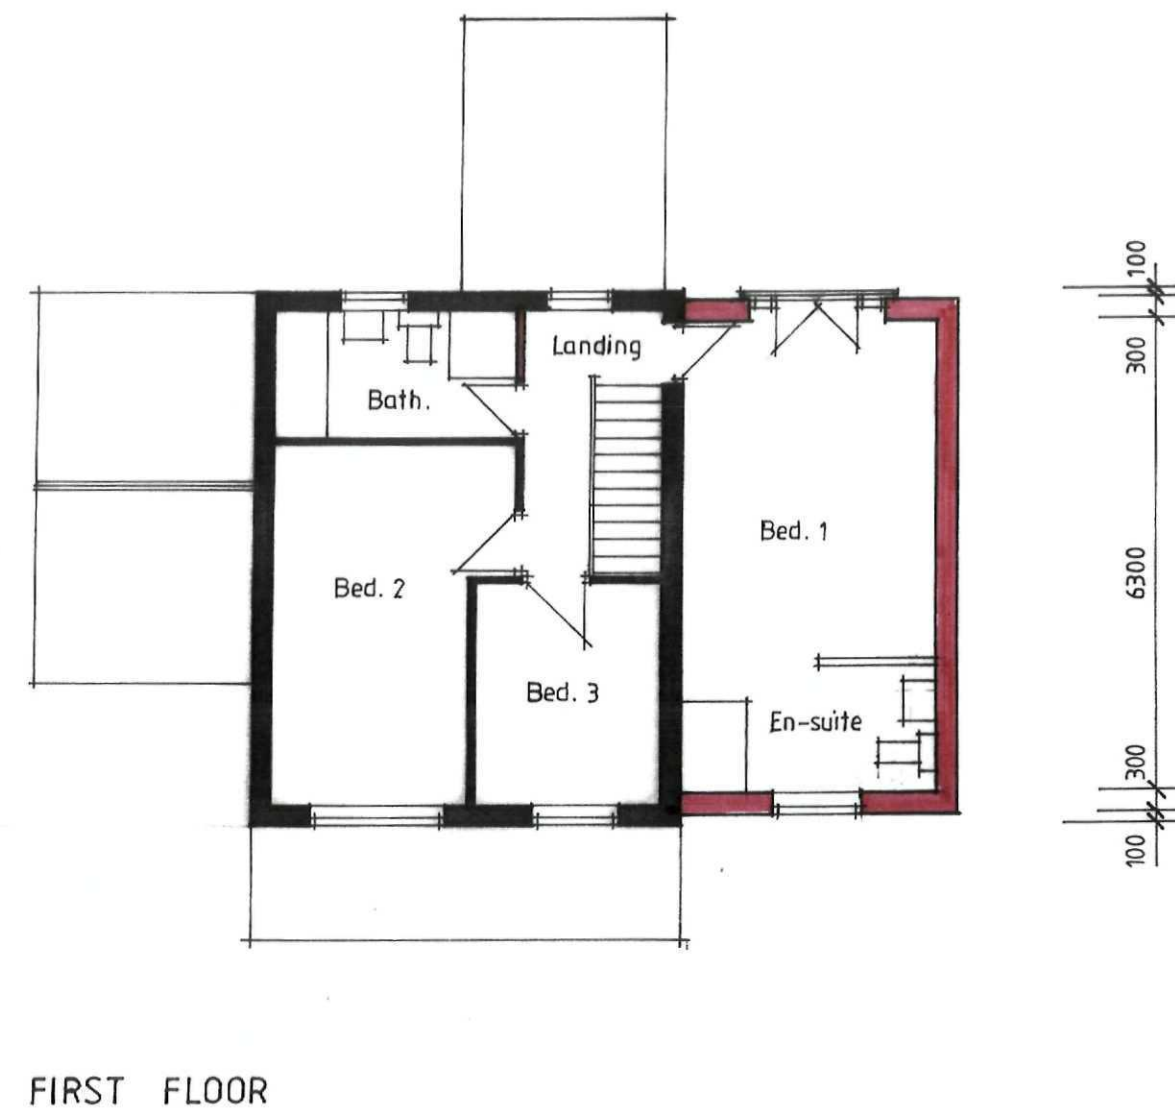


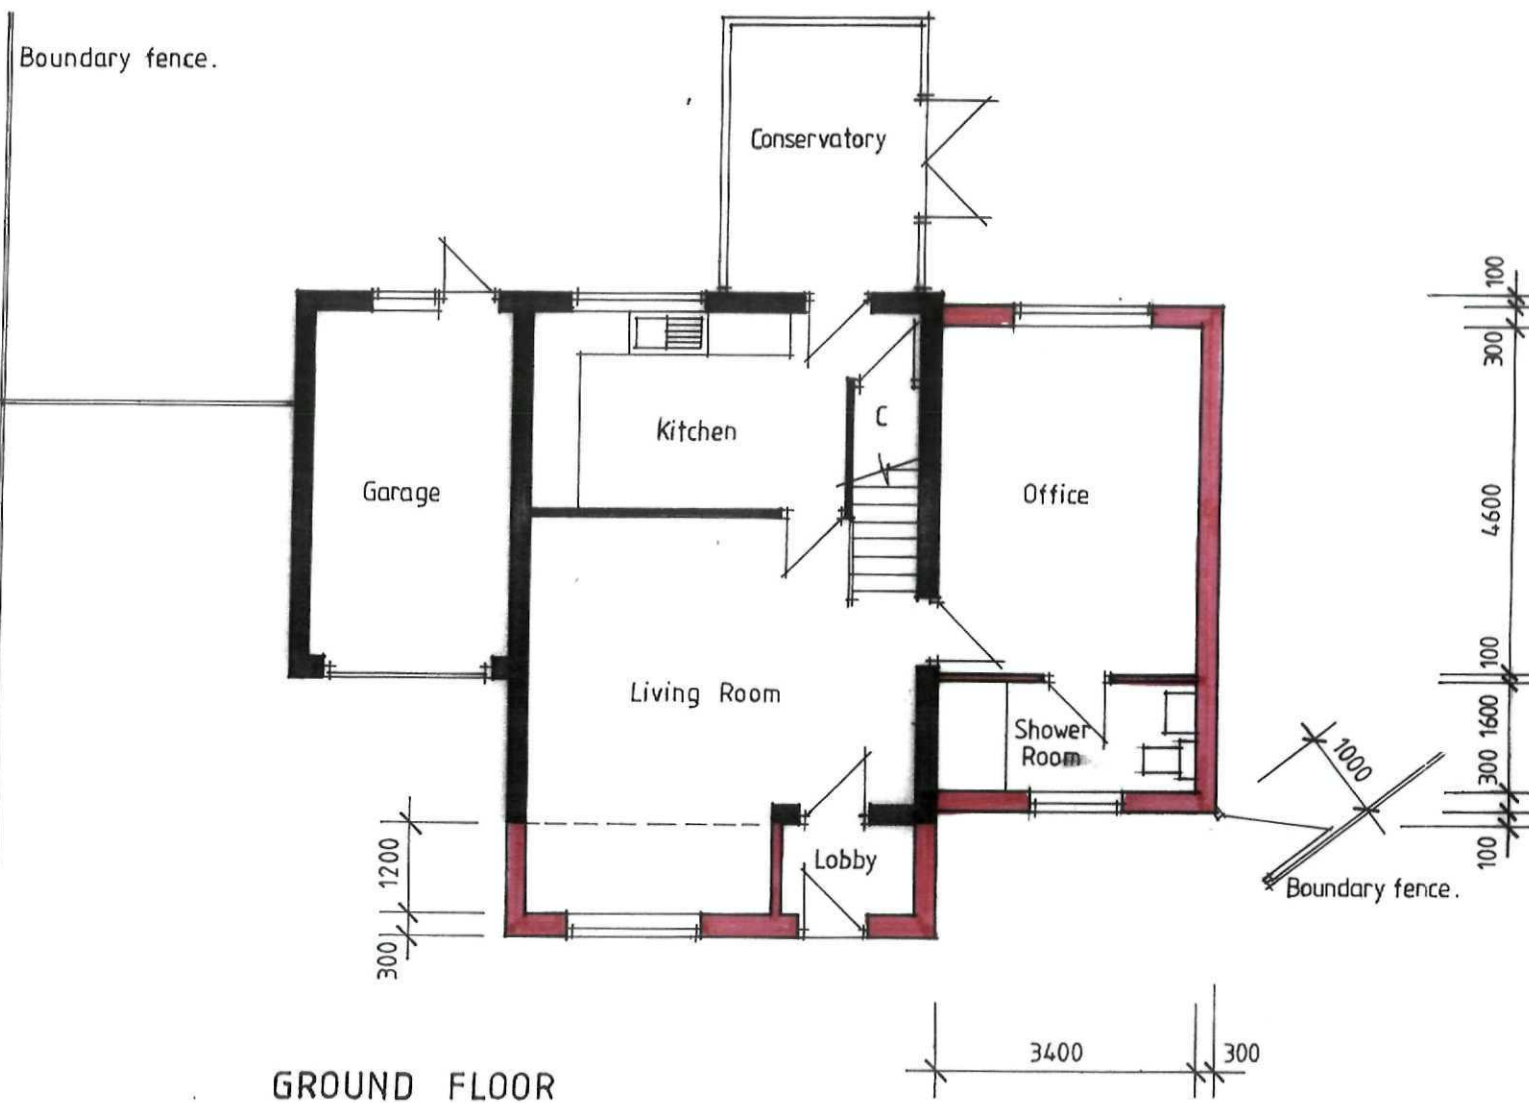

DETERMINED
PLAN

SHDC
Planning & Development
23 JAN 2009
Ref: 0057/09

SOVEREIGN		Fulney Hall, 69 Holbeach Road Spalding, Lincolnshire, PE12 6ER	
		Tel: 01775 716716 Fax: 01775 716715 Website: www.sovereignhomes.co.uk	
SITE REF			
PROPOSED EXTENSION 20 CHILTERN DRIVE - SPALDING			
DRAWING PROPOSED FLOOR PLANS			
DRAWN	SCALE	DATE	DRG NO
	1:100	Jan 2009	0A/002