




LOCATION PLAN
Scale 1:1250

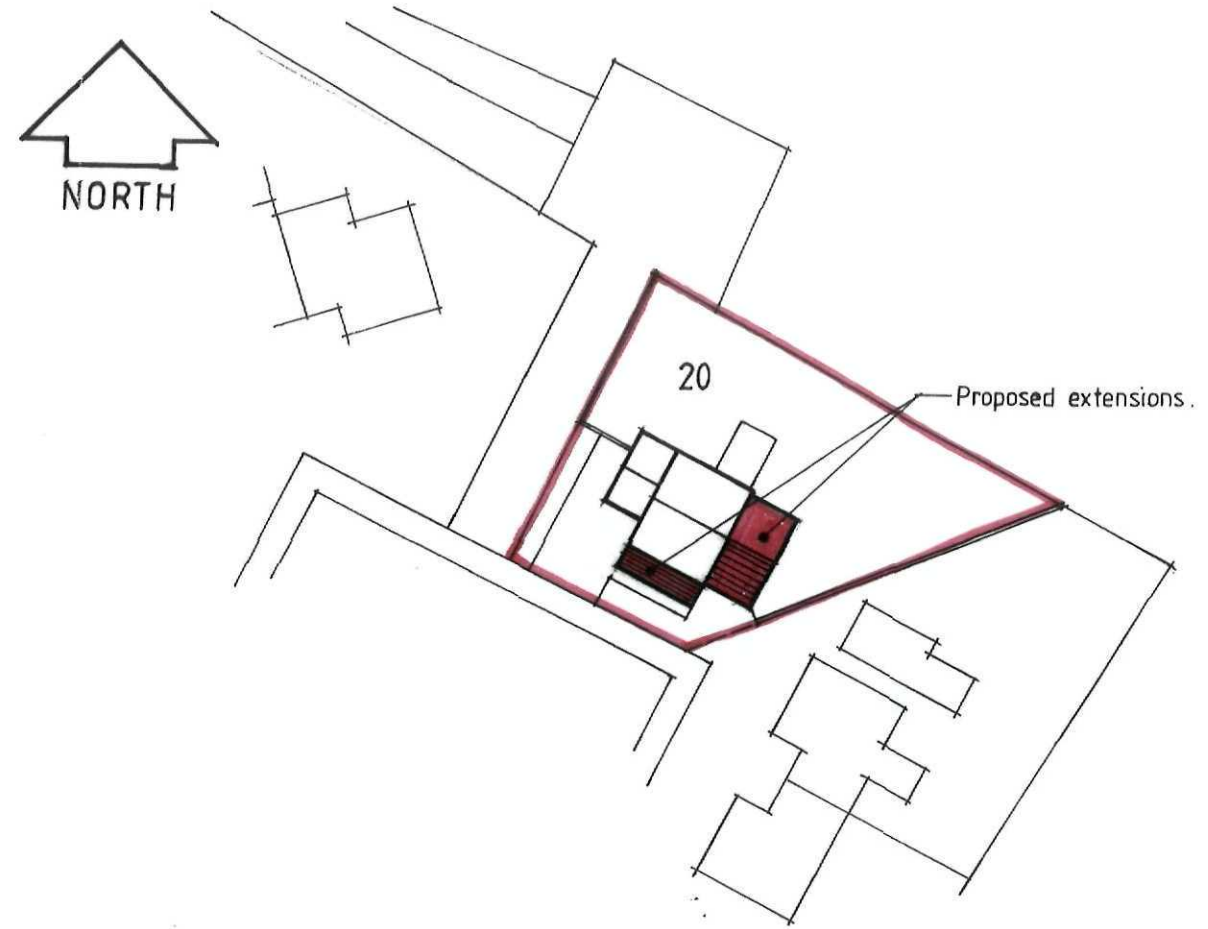

SITE PLAN
Scale 1:500



SHDC
Planning & Development
23 JAN 2009
Ref: 0057/09

SOVEREIGN		Fulney Hall, 69 Holbeach Road Spalding, Lincolnshire, PE12 6ER	
		Tel: 01775 718718 Fax: 01775 718715 Website: www.sovereignhomes.co.uk	
SITE REF			
PROPOSED EXTENSIONS 20 CHILTERN DRIVE • SPALDING			
DRAWING			
LOCATION & SITE PLANS			
DRAWN	SCALE	DATE	DRG NO
	1:1250 1:500	Jan. 2009	0A/004