




This drawing is copyright and may not be altered, traced, copied, photographed or used for any purpose other than that for which it is issued without written permission from J. J. Hartley.

revisions:

notes:

FRONT ELEVATION AS EXISTING

FRONT ELEVATION AS PROPOSED

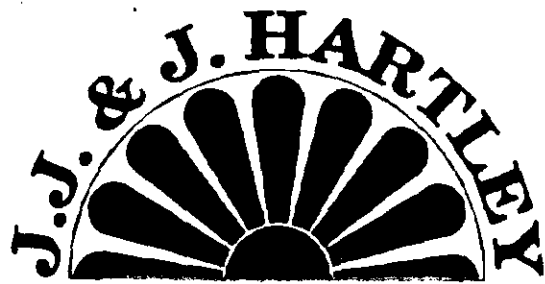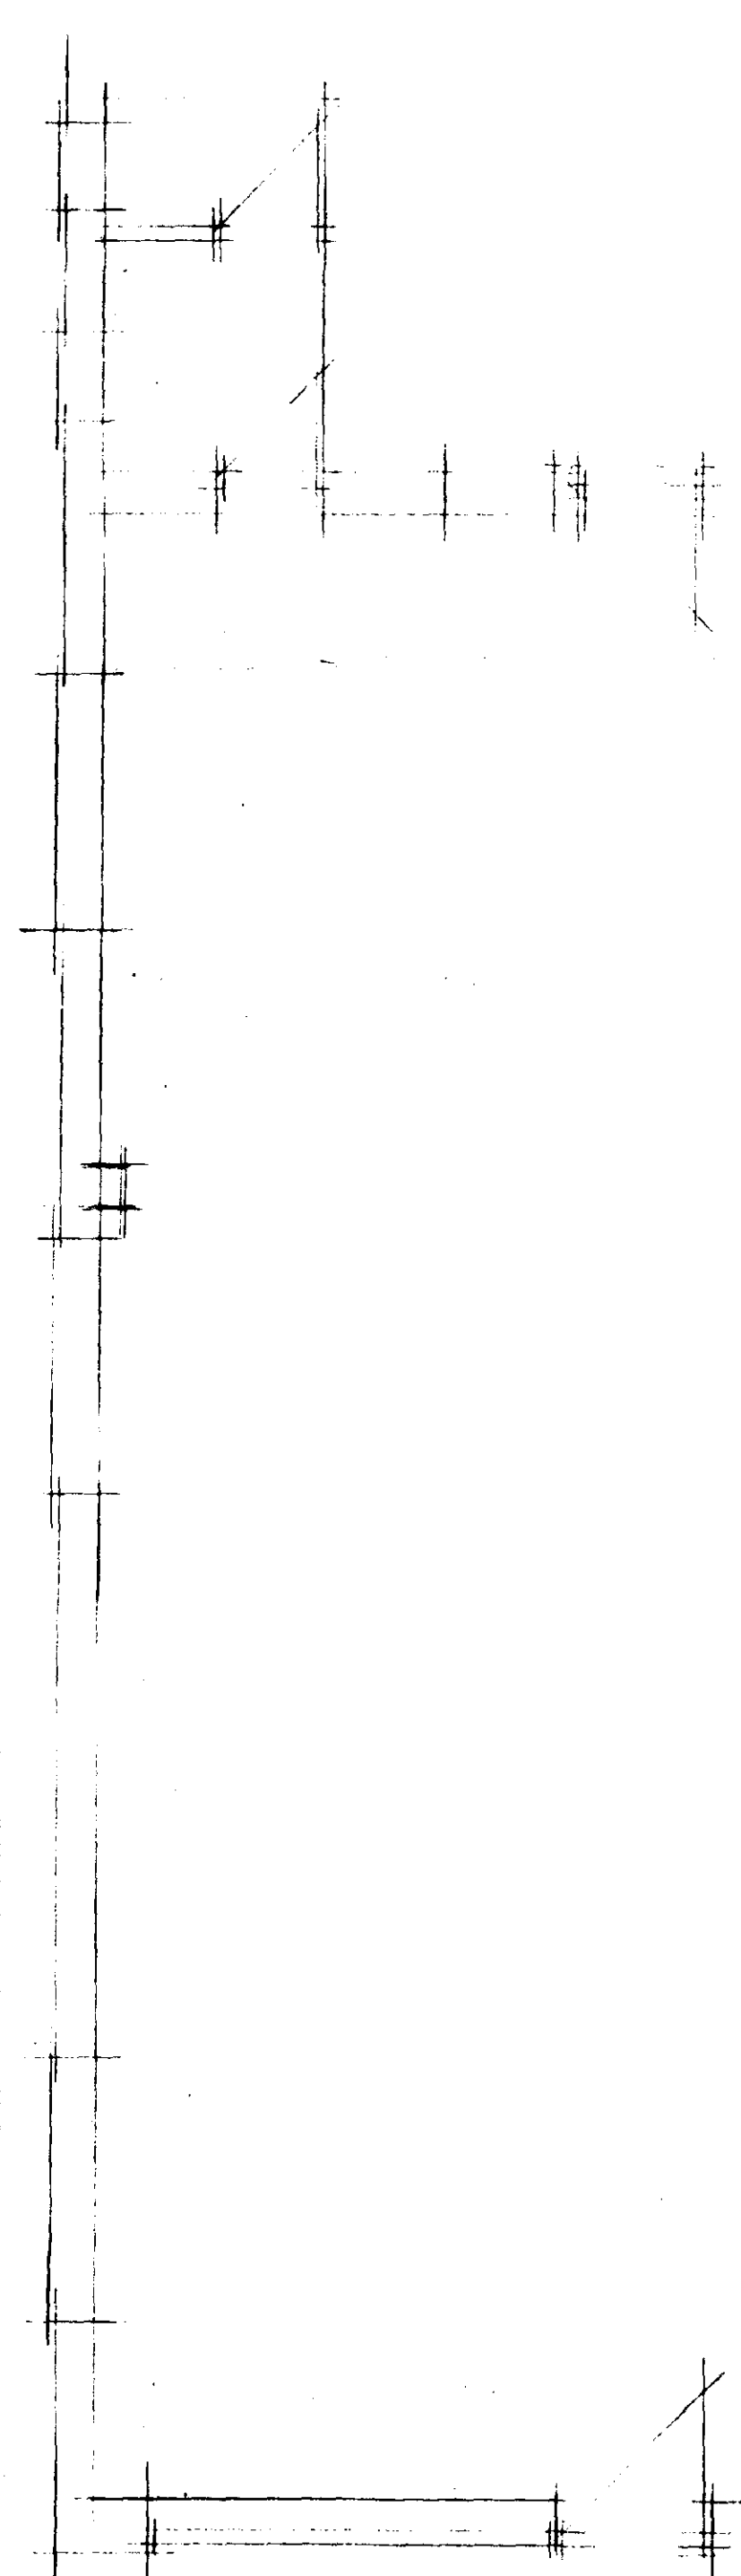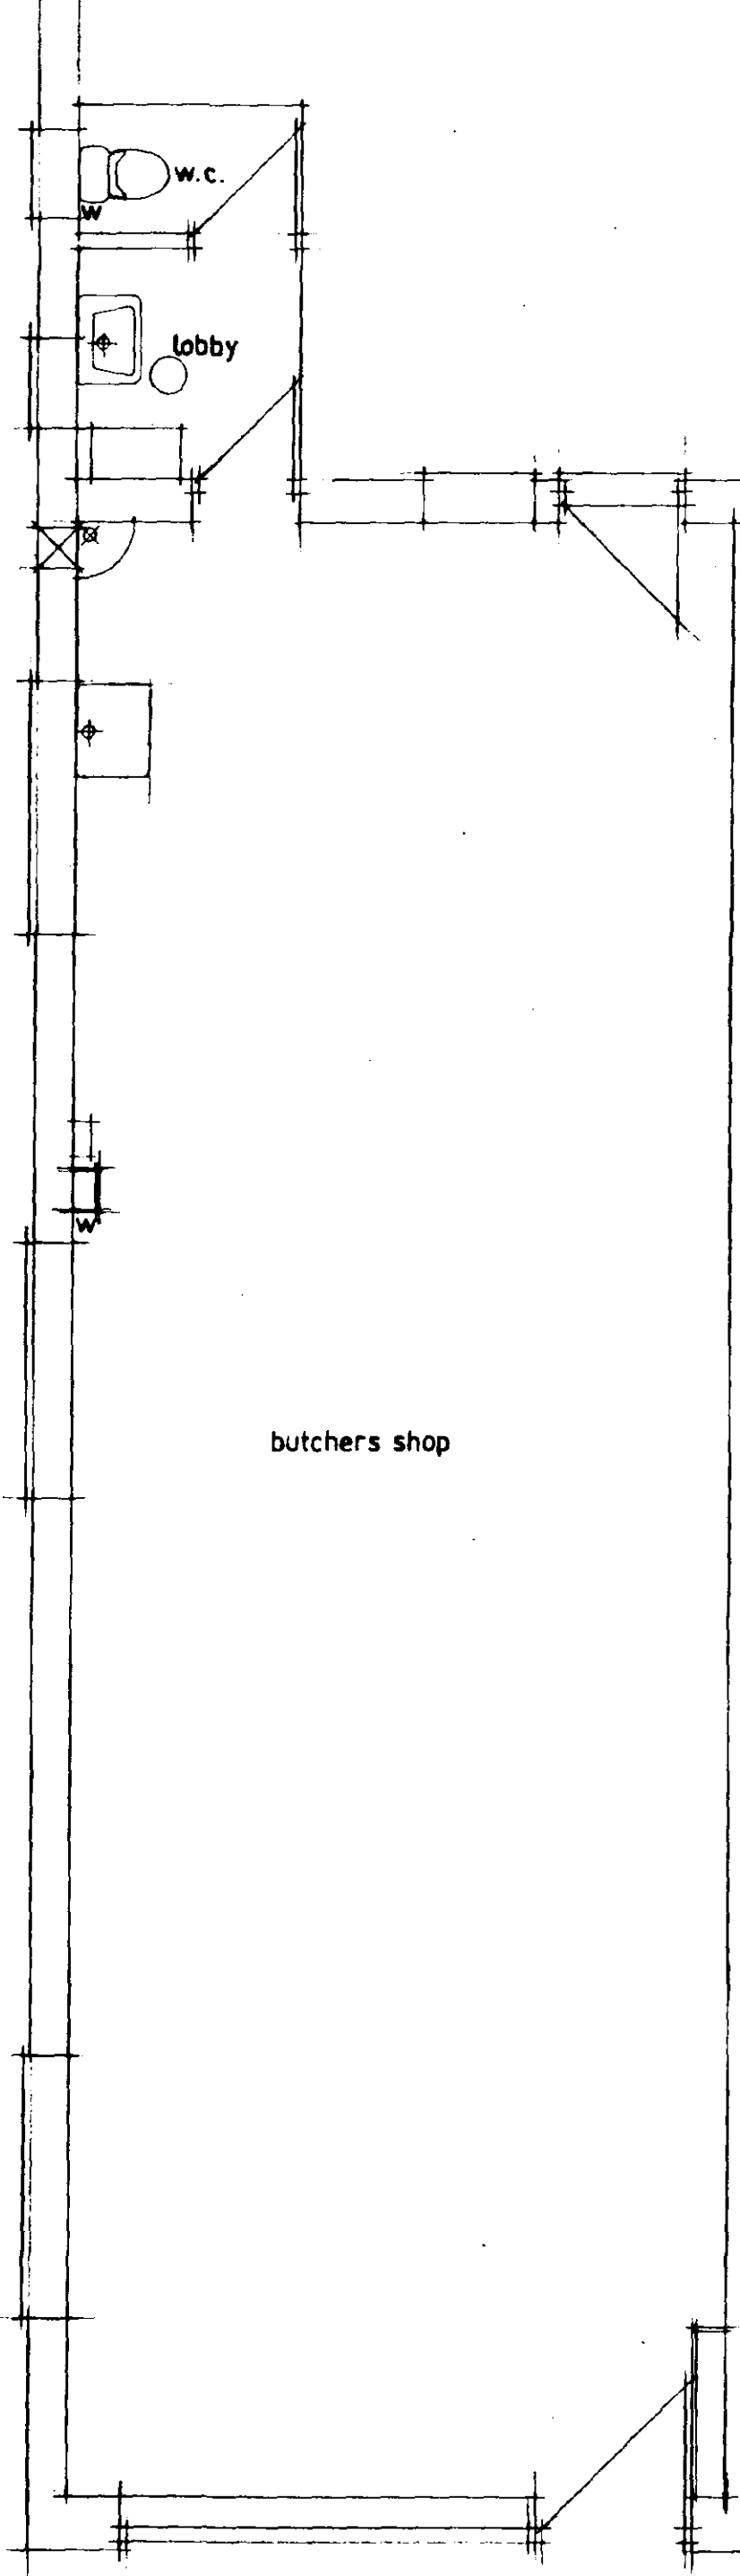

J. J. Hartley, M.B.I.A.T., M.C.I.O.B., M.B.I.M.
PRINCIPAL
Architectural and Project Management Services
Interior Design Consultants and Surveyors
109 Fulbridge Road, Peterborough, PE1 3LE
Fax/Tel: Peterborough 01733 707012

job:
S & D BOOKMAKERS
43 WINSOVER ROAD
SPALDING
LINCS
PE11 1EG

Change of use from butchers shop to
licensed betting office
**DETERMINED
PLAN**

drg:
Plans & elevations as existing and
proposed.

scale: 1/50
date: 11 January 2002
drawn by: David Hartley
drg. no.: 3582/1