

Contractor to check all Dimensions on site prior to ordering materials / commencing work.Do Not Scale from this Drawing - If in doubt then please ask



1 Front Elevation
1 : 100




2 Right Side Elevation
1 : 100



3 Rear Elevation
1 : 100



4 House Section
1 : 50

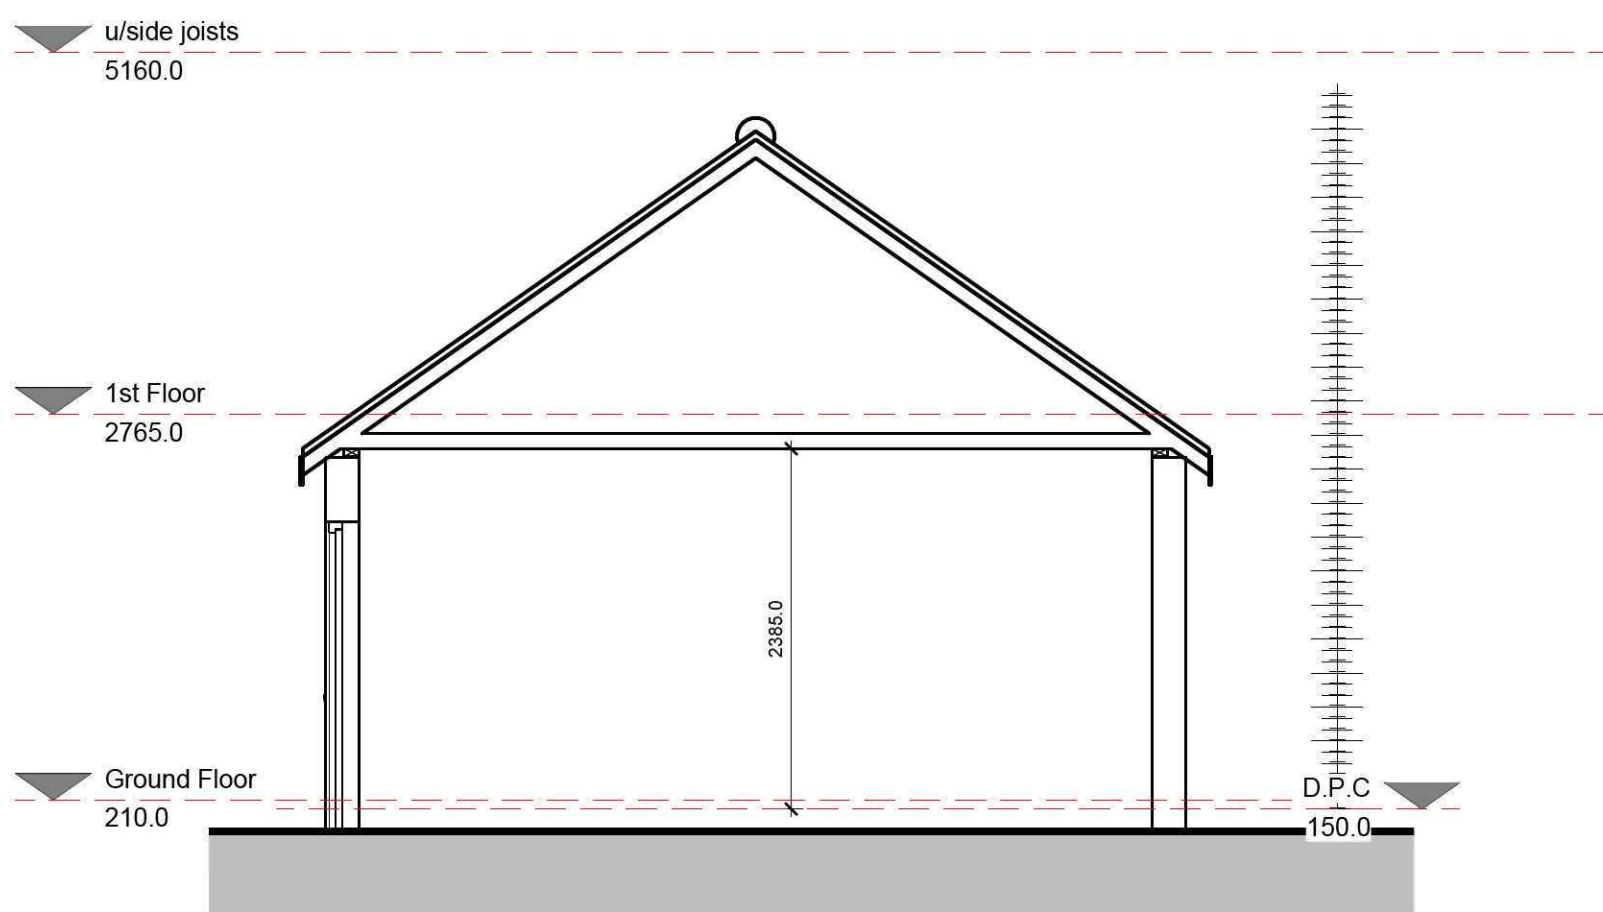


5 Garage Section
1 : 50



6 Left Side Elevation
1 : 100



7 3D View Front

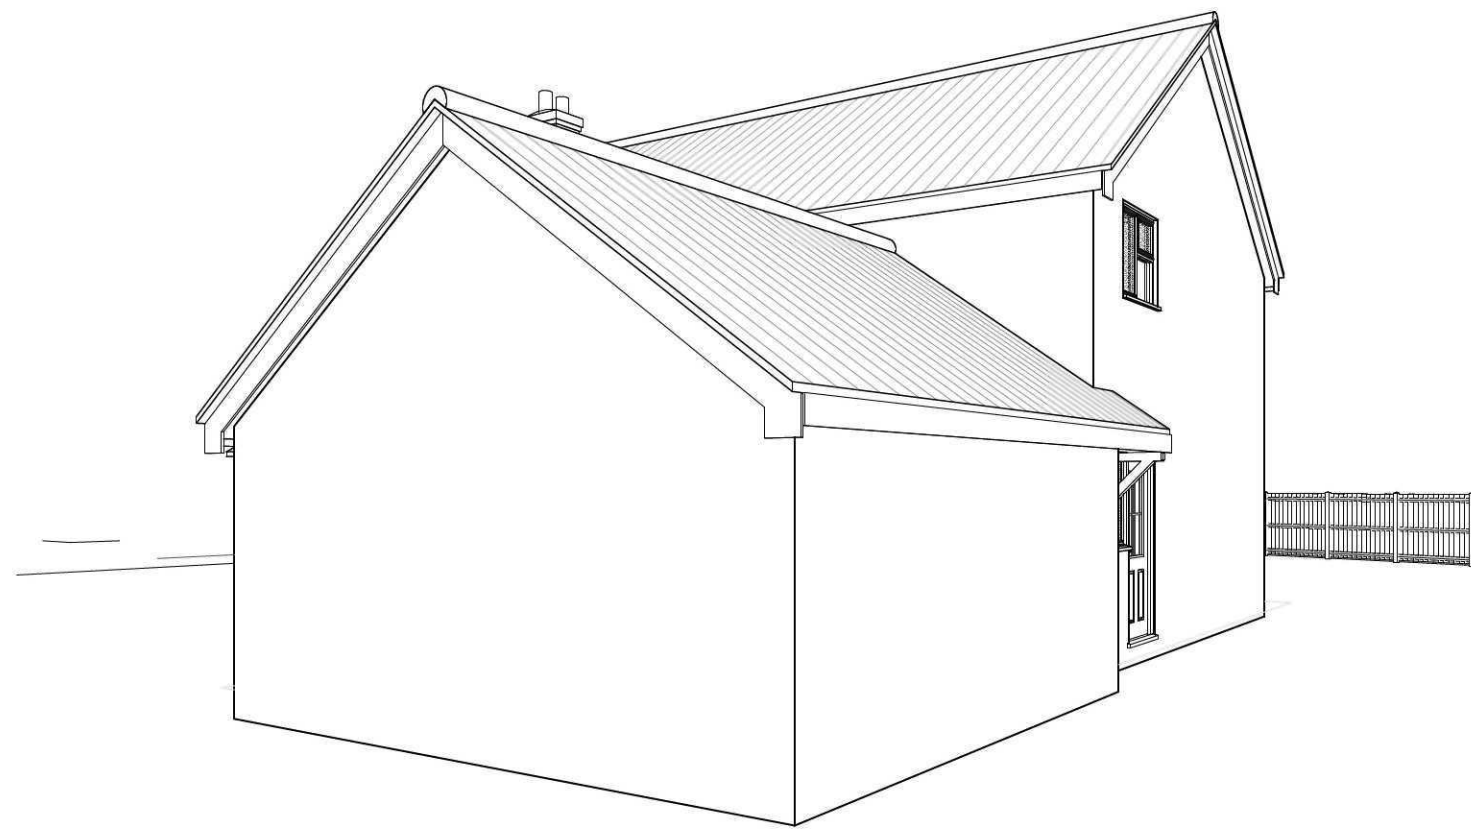

8 3D View Side



9 3D View Rear Left

GENERAL CONDITIONS
Contractors are responsible for checking all dimensions on site when work commences and before ordering any materials. Any discrepancies should be brought to the attention of the Client for remedial action before commencing further.
All materials not specified to be of a standard suitable for the work proposed and be fit for purpose. All work to be in accordance with good building practise and all necessary BS codes for Workmanship on Building Sites.

Revisions

Client: Mr R Pilvousek

Site: Proposed Granny Annexe and First Floor Extension above Existing Garage

Drg Title: Existing Elevations and Section

remway Design Ltd

"Treetops", The Raceground, Spalding
PE11 3AP
Tel : 01775 768 921
e-mail: jason@remwaydesign.co.uk

a1 Drawing Number 2066-03 Revision: