



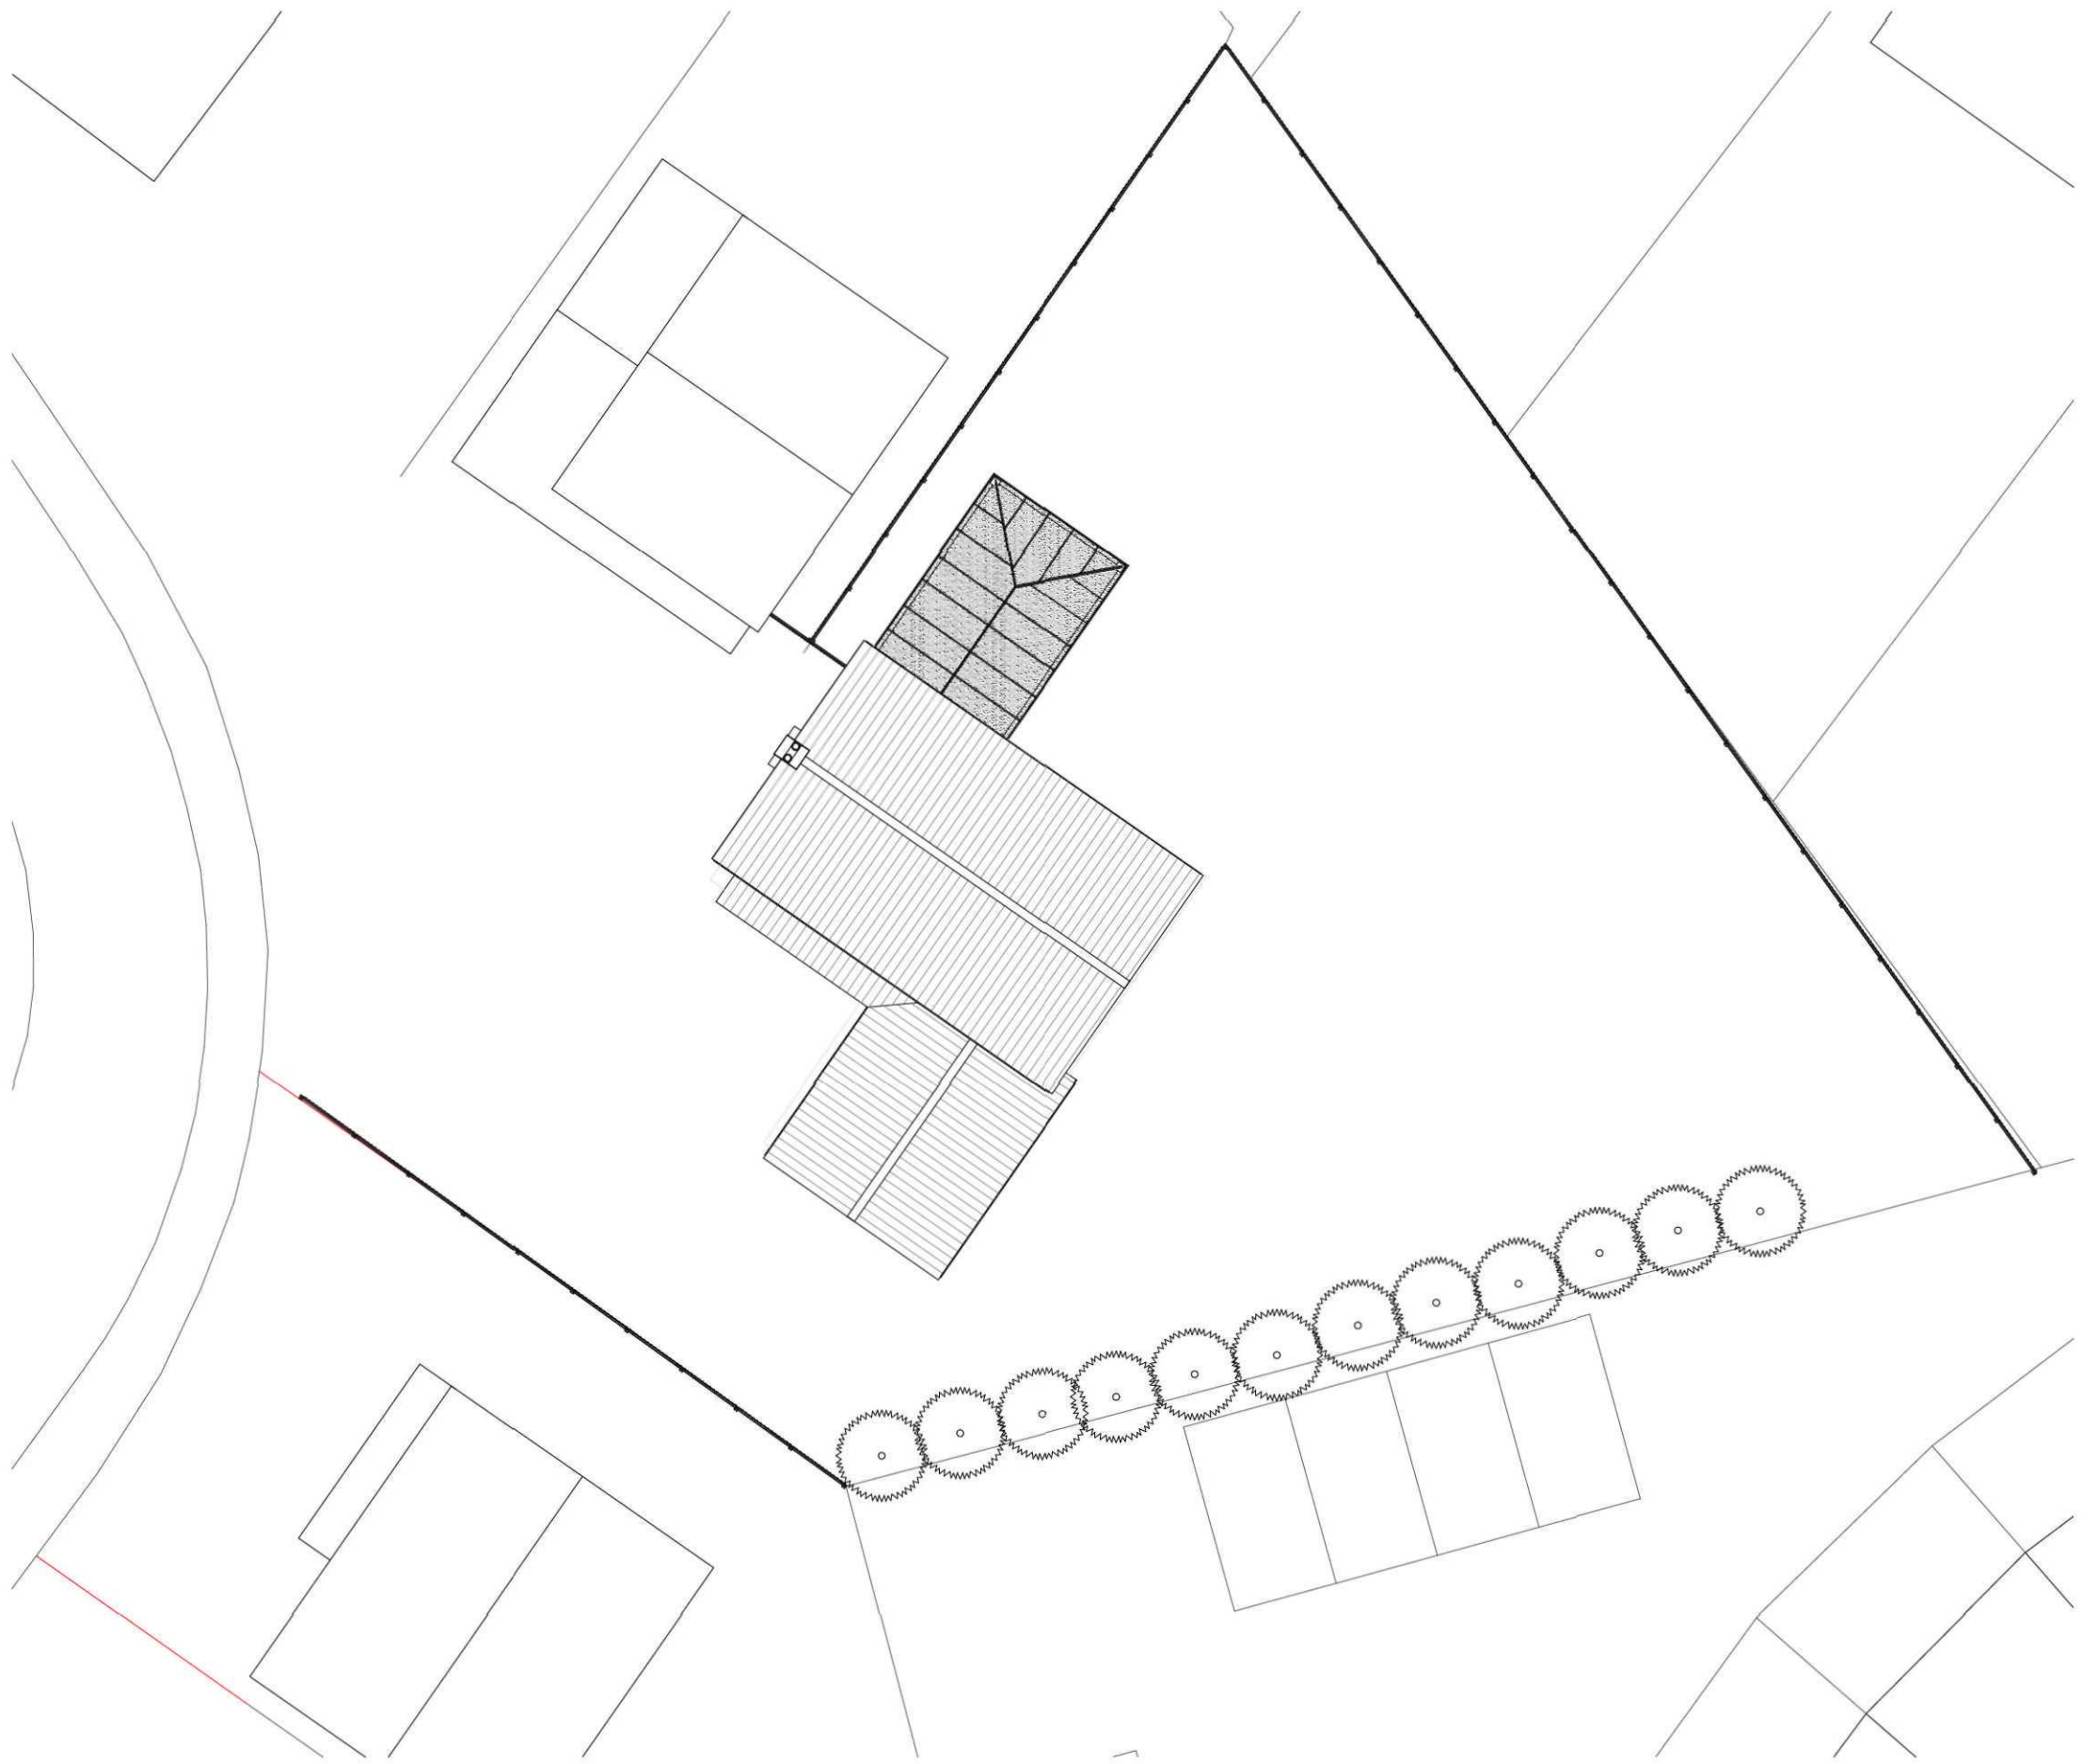


2 Site Block Plan
1 : 200

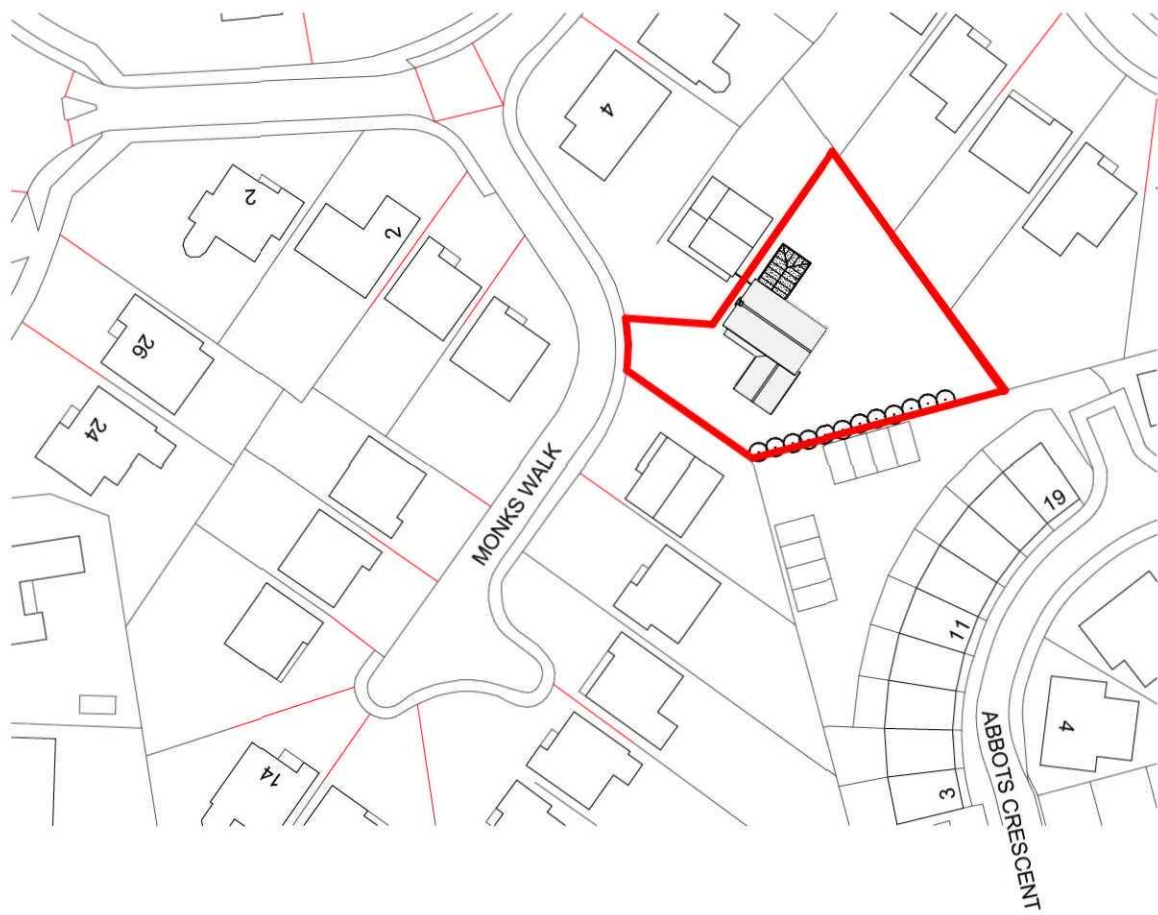

1 Site Location Plan
1 : 1000



3 Front Aerial View

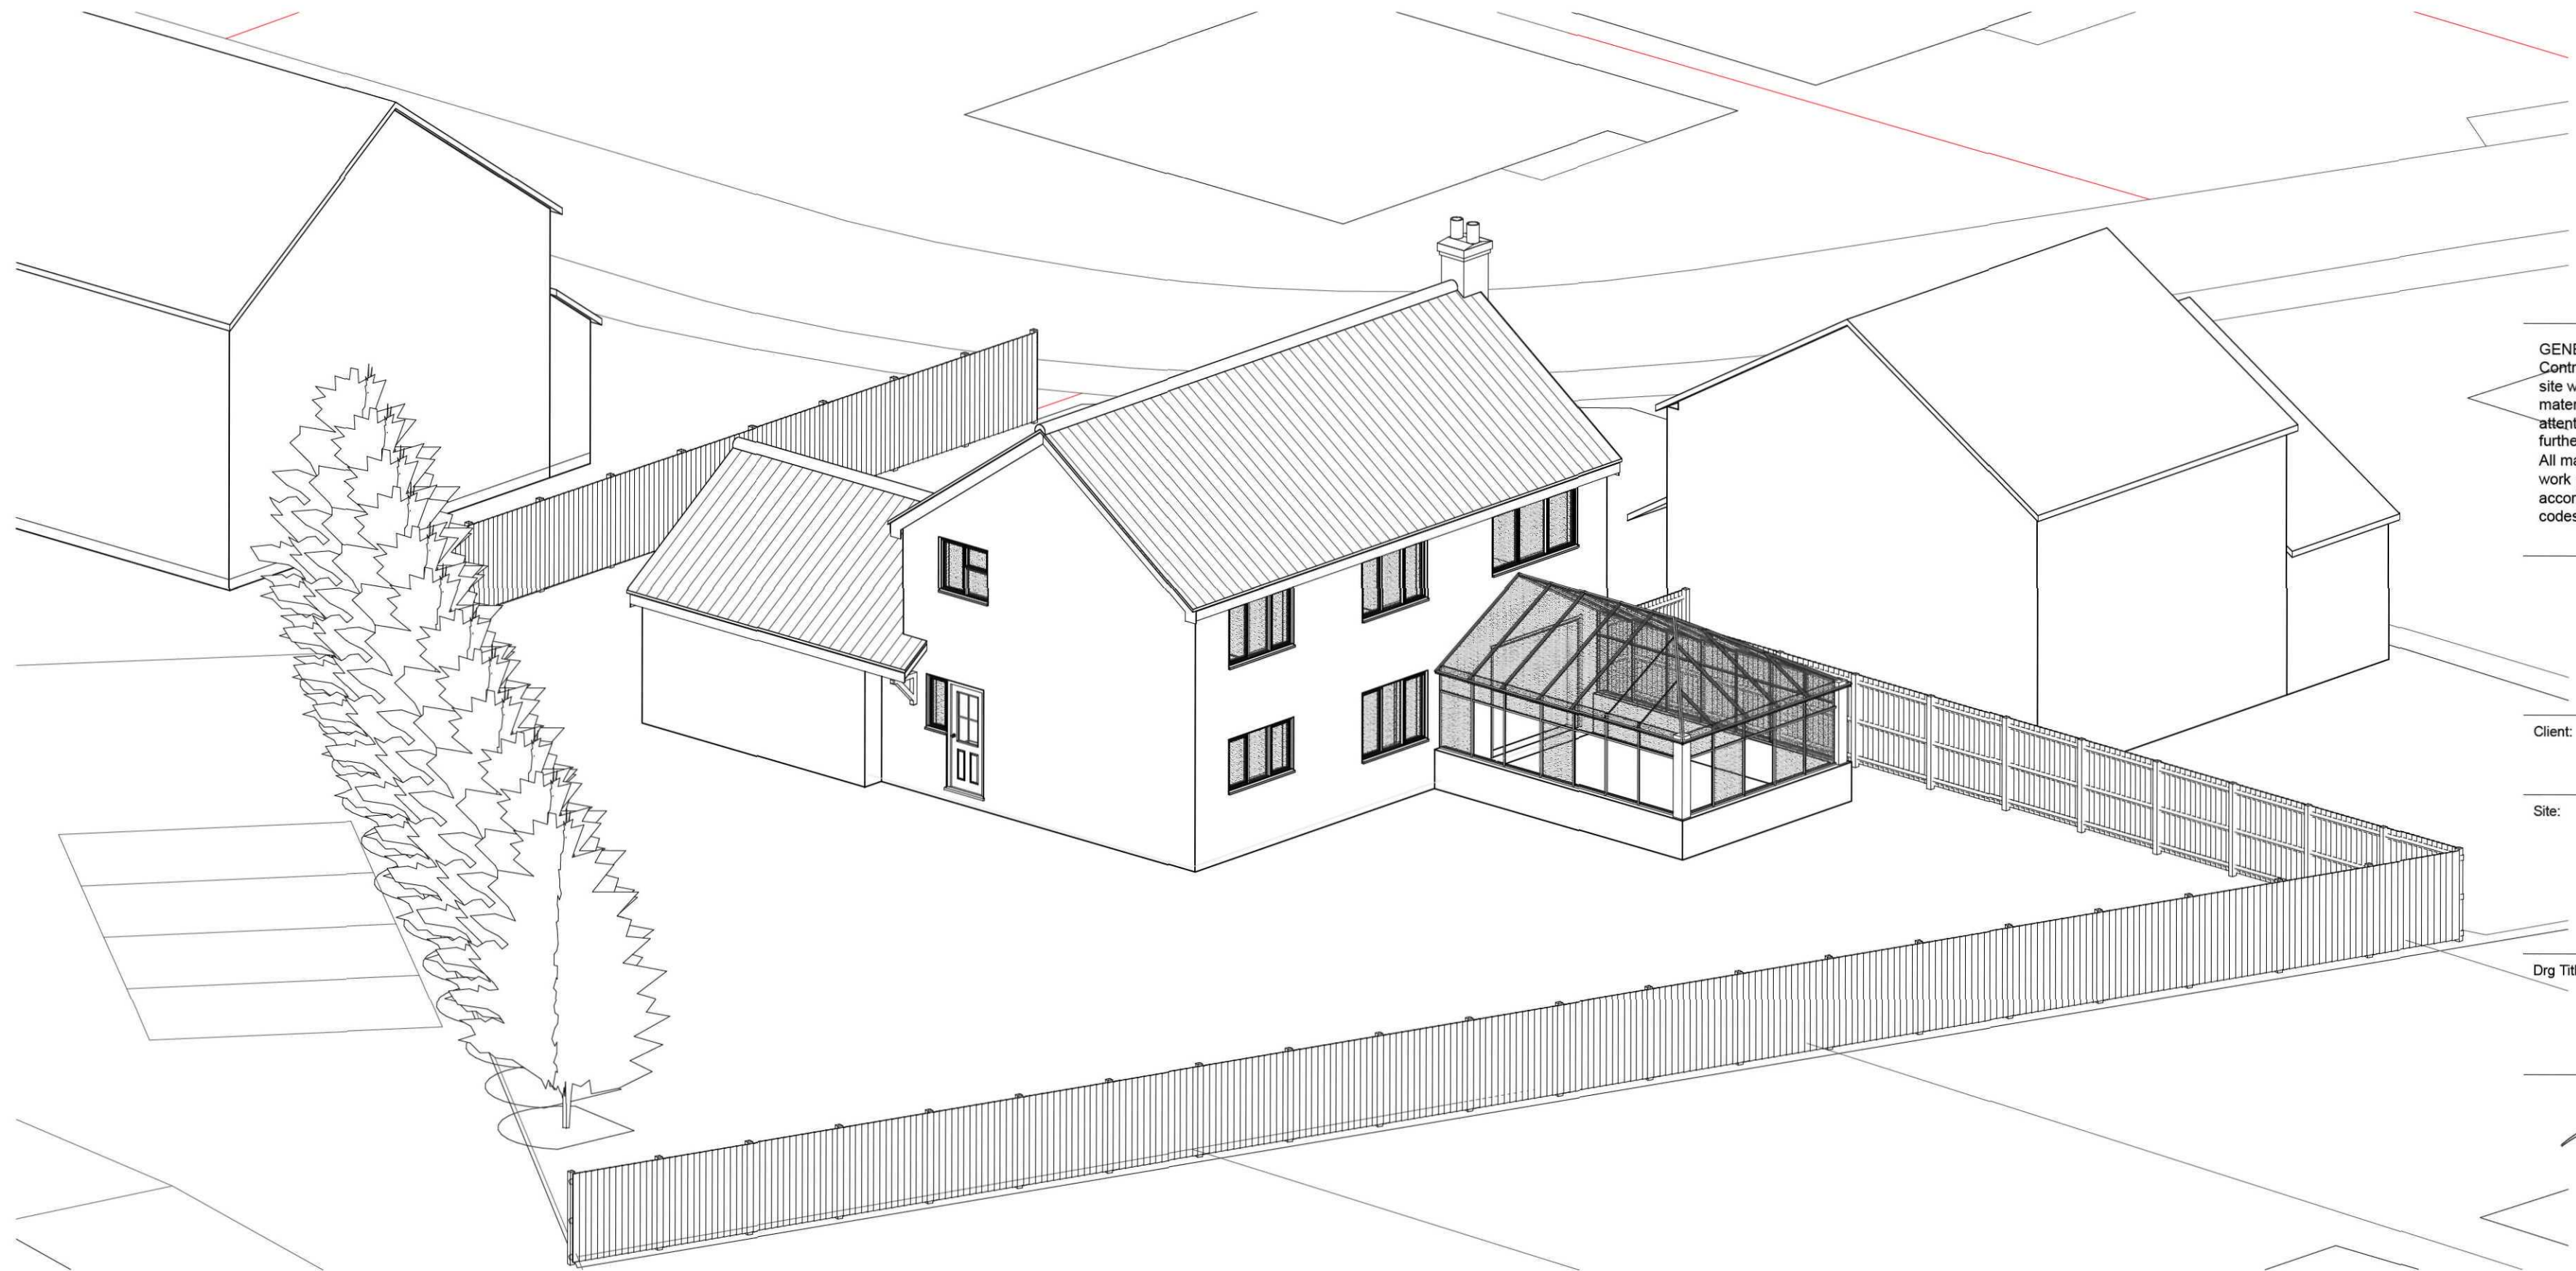

4 Rear Aerial View

GENERAL CONDITIONS
Contractors are responsible for checking all dimensions on site when work commences and before ordering any materials. Any discrepancies should be brought to the attention of the Client for remedial action before commencing further.
All materials not specified to be of a standard suitable for the work proposed and be fit for purpose. All work to be in accordance with good building practise and all necessary BS codes for Workmanship on Building Sites.

Revisions
Client: Mr R Pilvousek

Site: Proposed Granny Annexe and First Floor Extension above Existing Garage

Drg Title: Existing Site Plans

remway
Design Ltd
"Treetops", The Raceground,
Spalding
PE11 3AP
Tel : 01775 768 921
e-mail: jason@remwaydesign.co.uk

Drawing Number: a1
Revision: 2066-01