


DO NOT SCALE

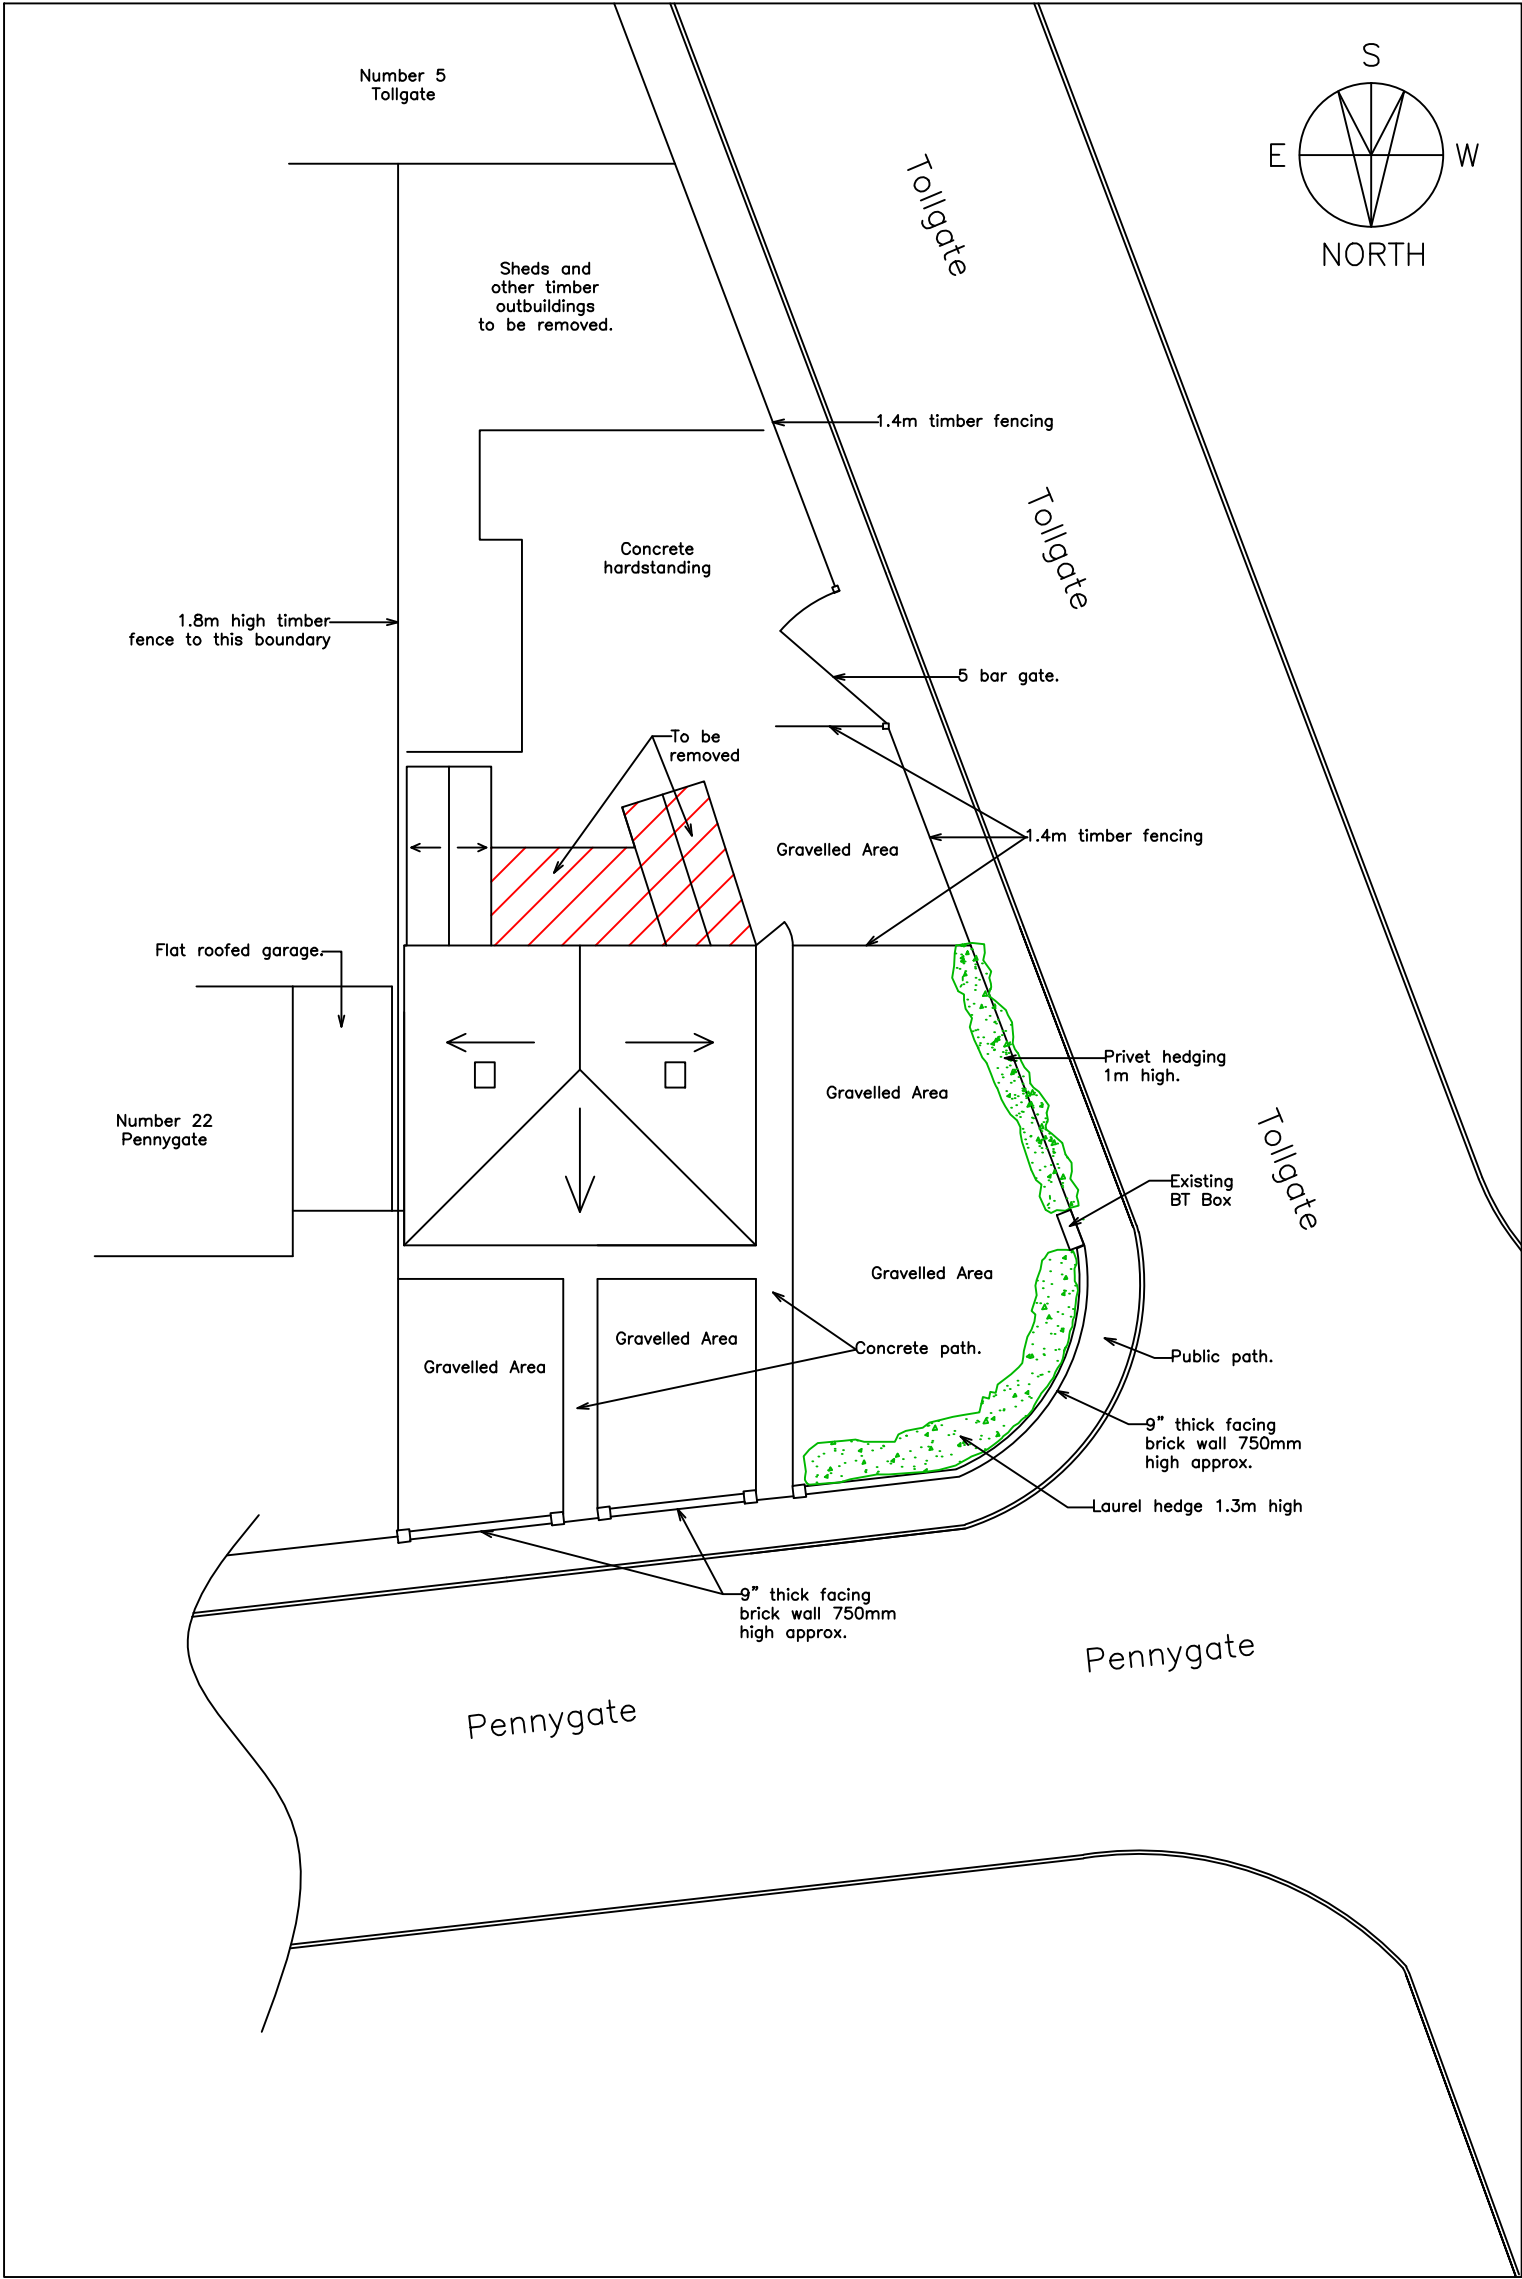

0 0.5m 1m 1.5m

1:50

0 1m 2m 3m

1:100

0 2m 4m 6m

1:200

0 5m 10m 15m

1:500

0 10m 20m 30m 40m 50m

1:1250

Client Fraylich Homes Ltd.		Project 30 Pennygate, Spalding, Lincs. PE11 1NL.		Drawing Title Existing Site Plan.	
Drawn JPT		Date 29-06-16		Check -	
Scale 1/200		Paper A3		Ref No. 2016/07	
Dwg No. PL1		Revision -		Architectural Design Services Glington, Peterborough. Jason Thomas Jason.ADServices@yahoo.co.uk 01733 252850 & 07841521271	
Rev.		Date		Amendment	
Initial		Preliminary		For Info	
		For Comment		Planning	
		Building Regs		Construction	
		As built			