


DO NOT SCALE

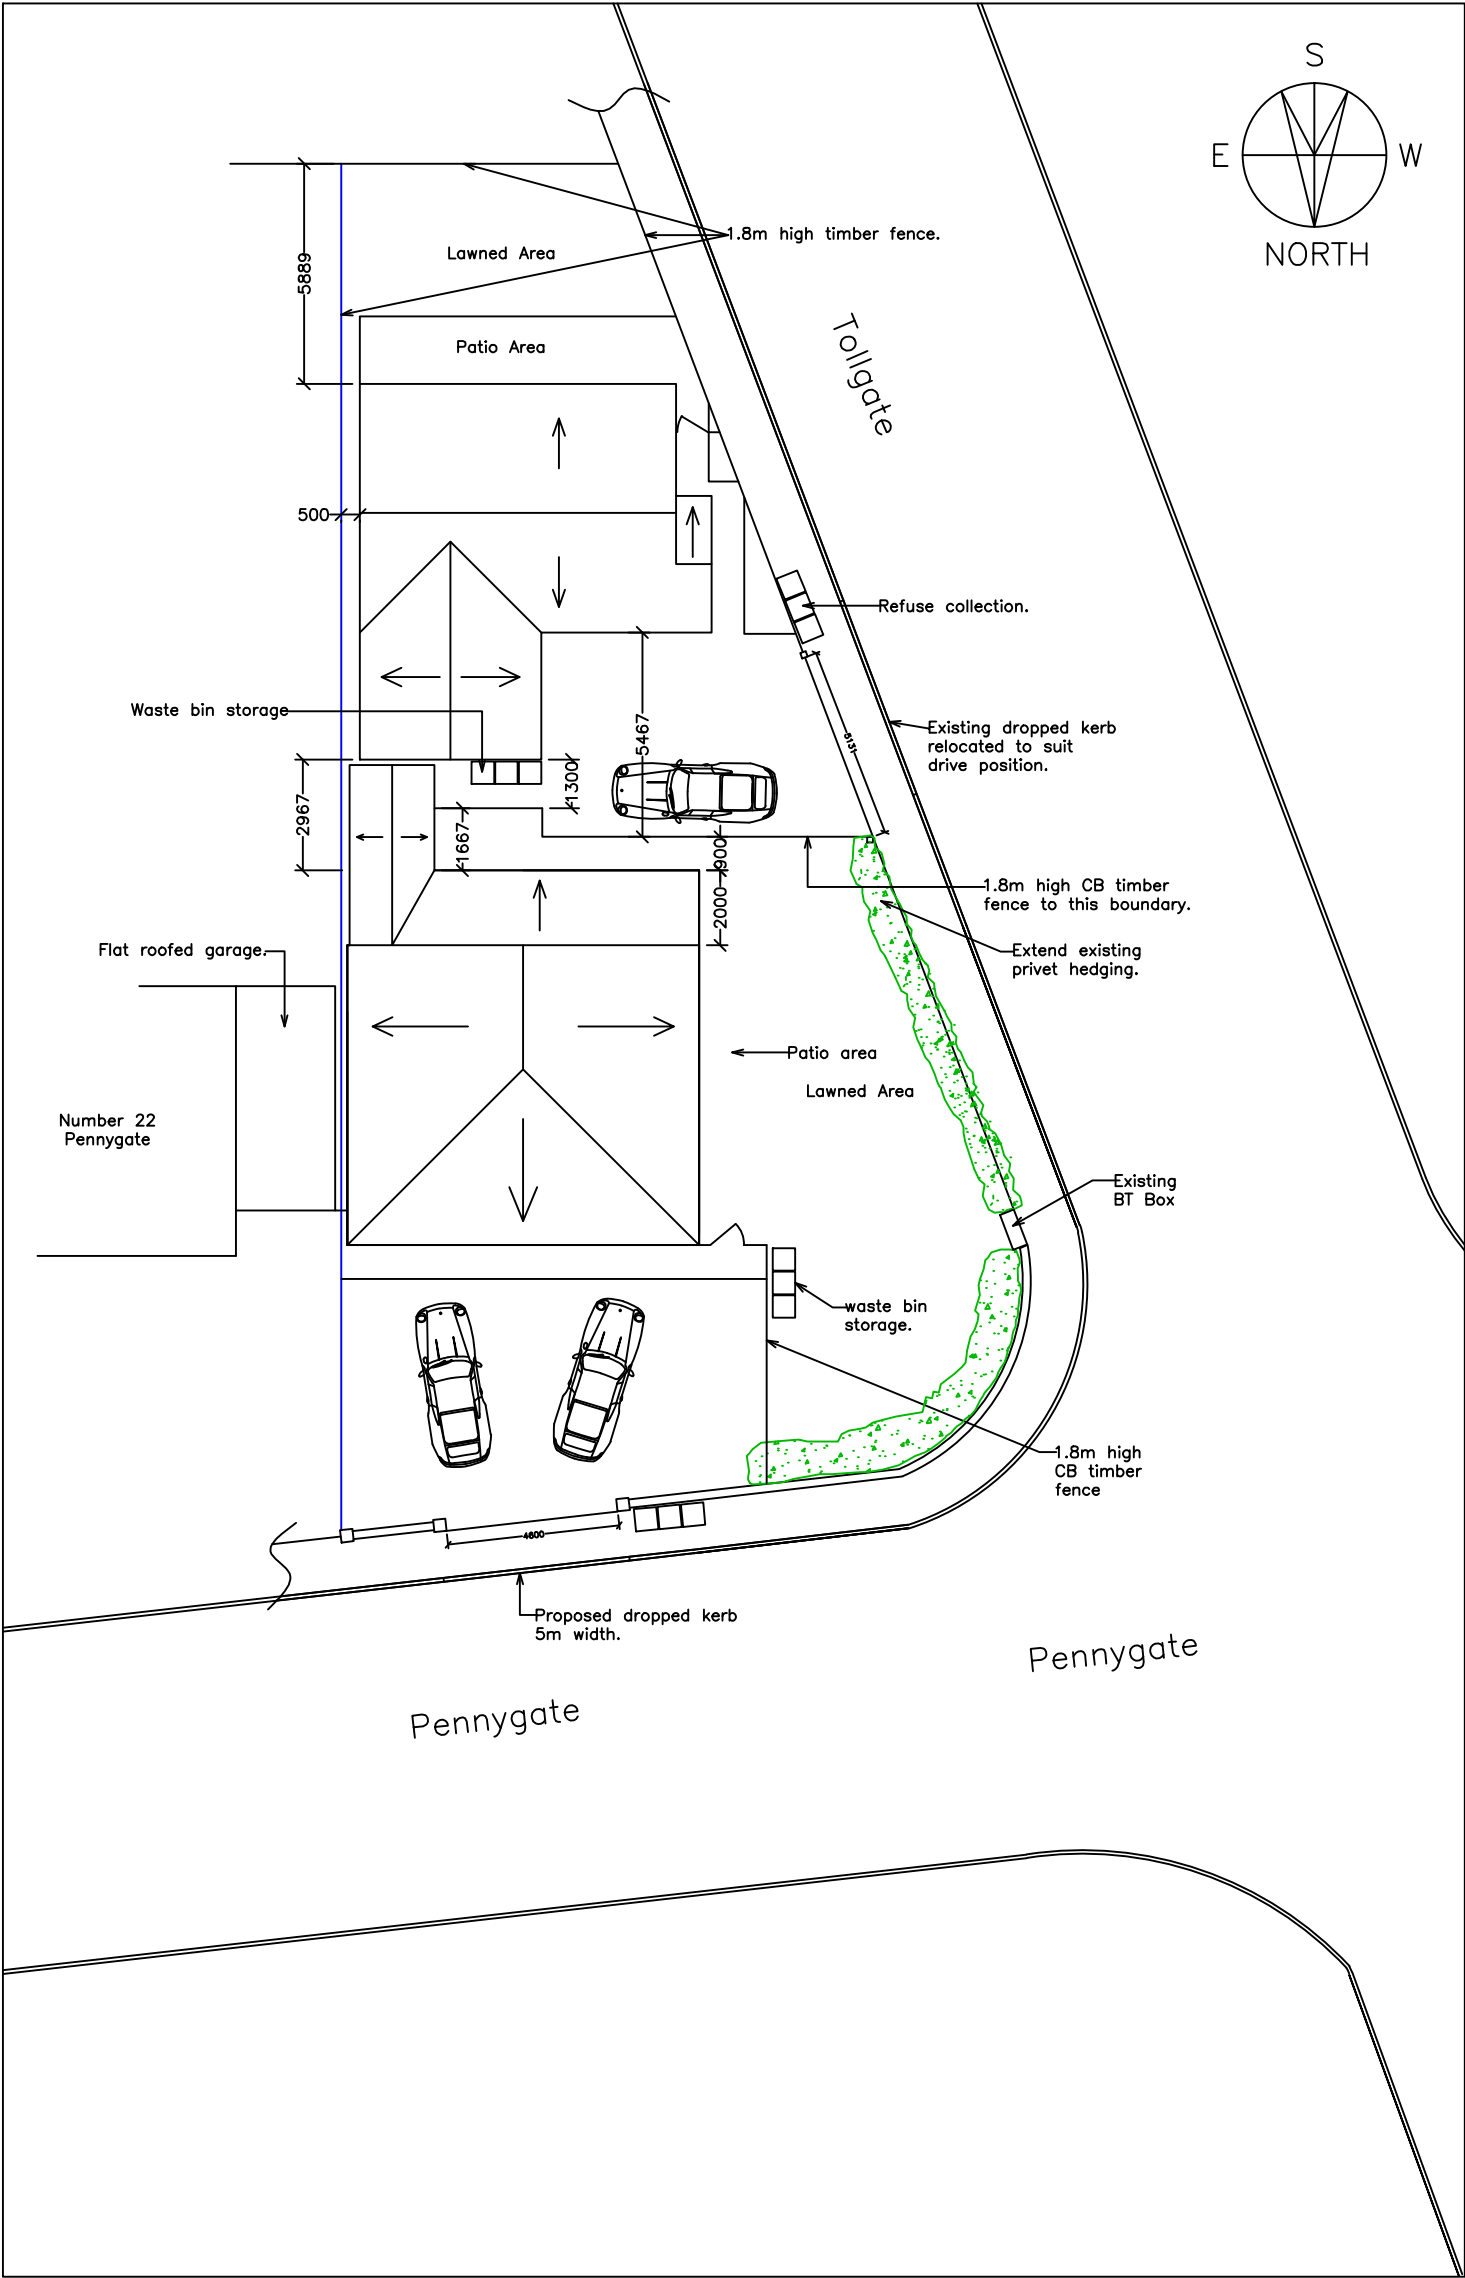

0 0.5m 1m 1.5m

1:50

0 1m 2m 3m

1:100

0 2m 4m 6m

1:200

0 5m 10m 15m

1:500

0 10m 20m 30m 40m 50m

1:1250

|                                |  |  |  |                                                        |  |  |  |   |  |  |  |
|--------------------------------|--|--|--|--------------------------------------------------------|--|--|--|---|--|--|--|
| Client<br>Fraylich Homes Ltd.  |  |  |  | Project<br>30 Pennygate, Spalding, Lincs.<br>PE11 1NL. |  |  |  | Drawing Title<br>Proposed Site Plan.                                                                                                   |  |  |  |
|                                |  |  |  | Drawn      Date<br>JPT      29-06-16                   |  |  |  | Ref No.      Dwg No.      Revision<br>2016/07      PL2      A                                                                          |  |  |  |
|                                |  |  |  | Check      Date<br>-      -                            |  |  |  |   |  |  |  |
|                                |  |  |  | Scale      Paper<br>1/200      A3                      |  |  |  | Architectural Design Services<br>Glington, Peterborough.<br>Jason Thomas<br>JasonADSservices@yahoo.co.uk<br>01733 252850 & 07841521271 |  |  |  |
| A    08-09-16    Plan amended. |  |  |  | JPT                                                    |  |  |  |                                                   |  |  |  |
| Rev.    Date    Amendment      |  |  |  | Initial                                                |  |  |  |   |  |  |  |
| Preliminary                    |  |  |  | For Info                                               |  |  |  |   |  |  |  |
| For Comment                    |  |  |  | Planning                                               |  |  |  |   |  |  |  |
| <input type="checkbox"/>       |  |  |  | <input type="checkbox"/>                               |  |  |  | <input type="checkbox"/>   |  |  |  |
| <input type="checkbox"/>       |  |  |  | <input checked="" type="checkbox"/>                    |  |  |  | <input type="checkbox"/>   |  |  |  |
| <input type="checkbox"/>       |  |  |  | <input type="checkbox"/>                               |  |  |  | <input type="checkbox"/>   |  |  |  |
| <input type="checkbox"/>       |  |  |  | <input type="checkbox"/>                               |  |  |  | <input type="checkbox"/>   |  |  |  |