
 
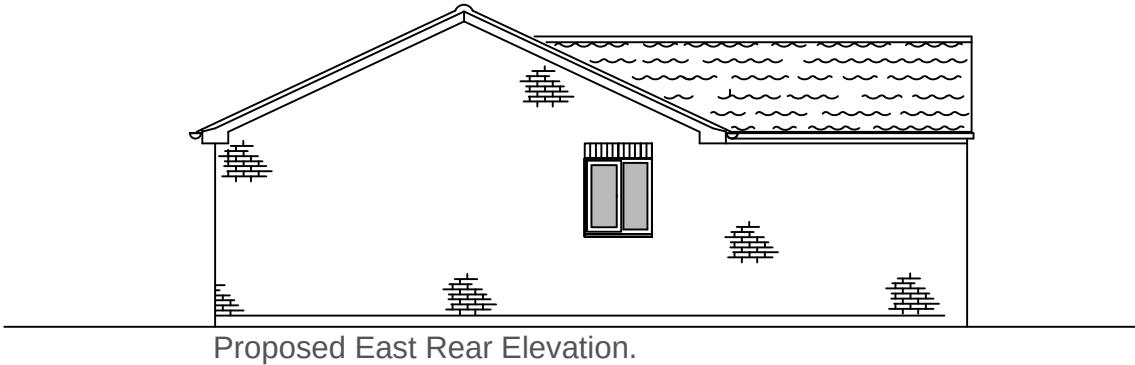
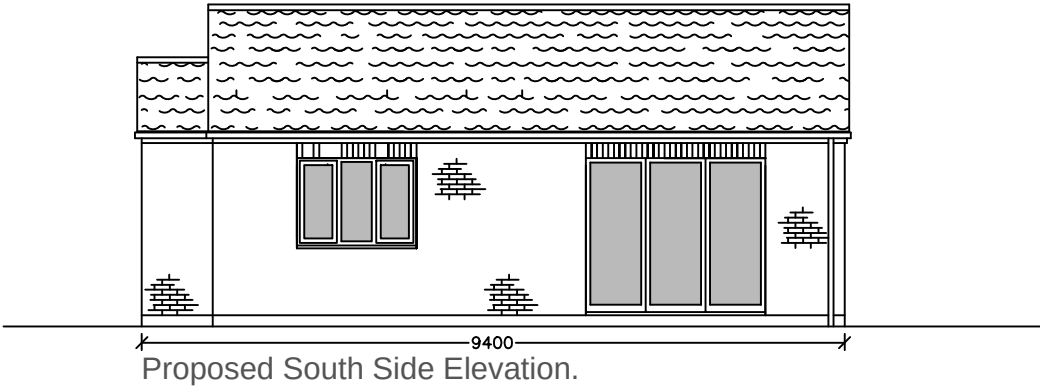
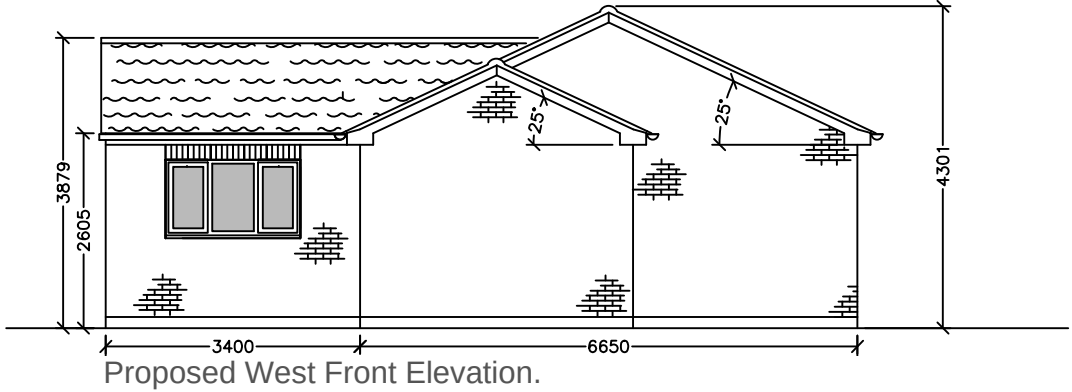


DO NOT SCALE

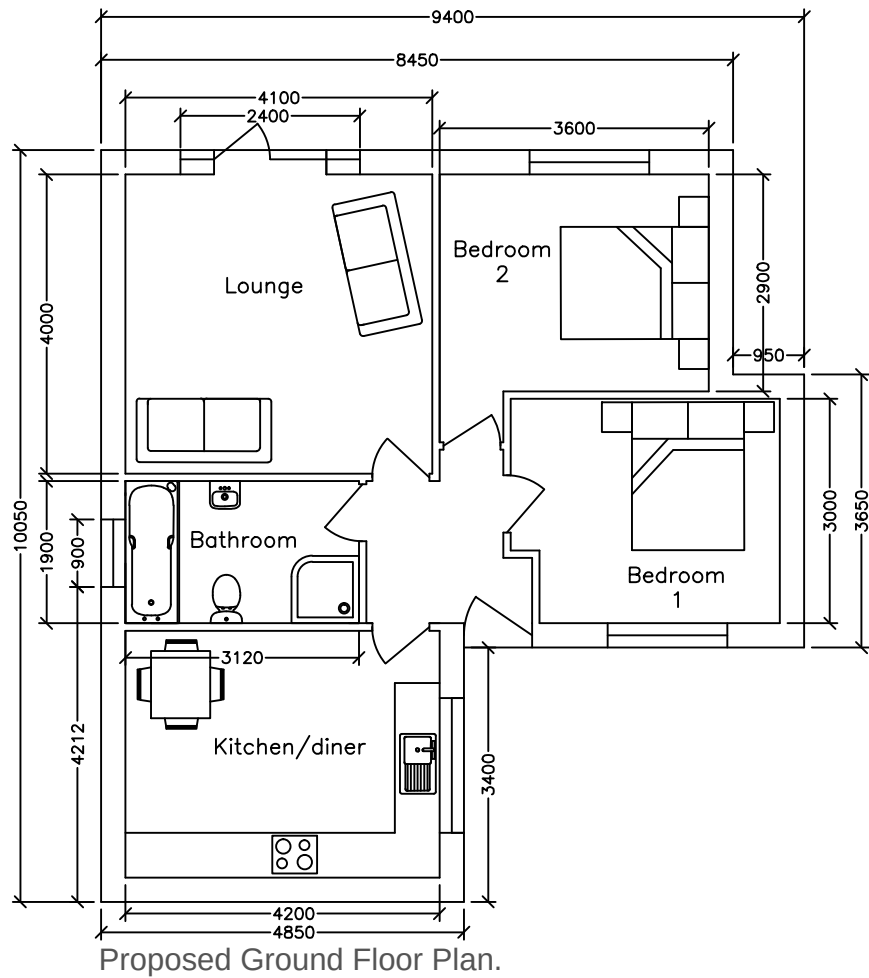

Client Fraylich Homes Ltd.				Project 30 Pennygate, Spalding, Lincs. PE11 1NL.				Drawing Title Proposed Floor Plan & Elevations for Proposed Dwelling.			
				Drawn JPT		Date 25-06-16		Check -		Date -	
				Scale 1/100				Paper A3			
B A				23-09-16 08-09-16		Plan amended. Bathroom window added to east elevation.				JPT JPT	
Rev.		Date		Amendment		Initial		Ref No. 2016/07		Dwg No. PL5	
								Revision B			
Preliminary ☐				For Info ☐		For Comment ☐		Planning ☒		Building Regs ☐	
								Construction ☐		As built ☐	
										☐	
								Architectural Design Services Glinton, Peterborough. Jason Thomas JasonADSservices@yahoo.co.uk 01733 252850 & 07841521271			
											