



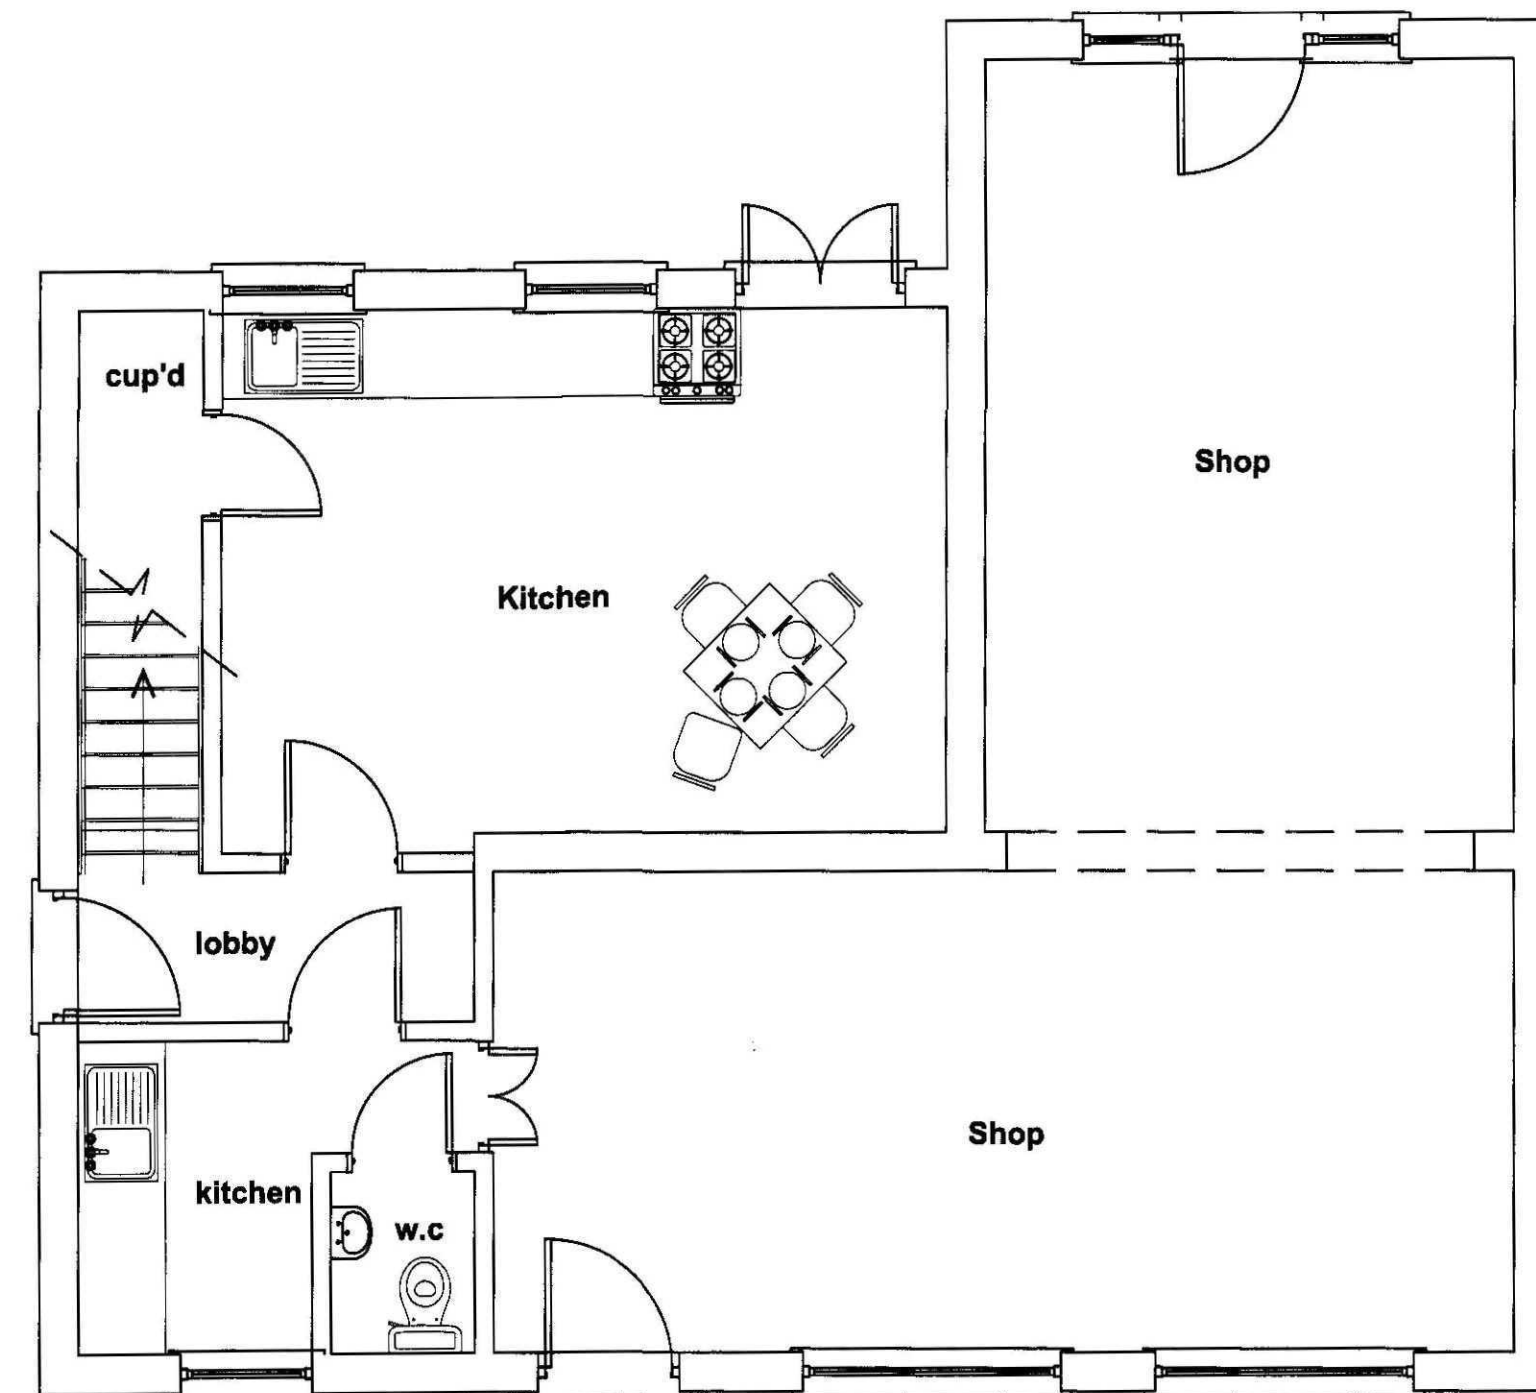


Existing Ground Floor Plan
Scale 1:50

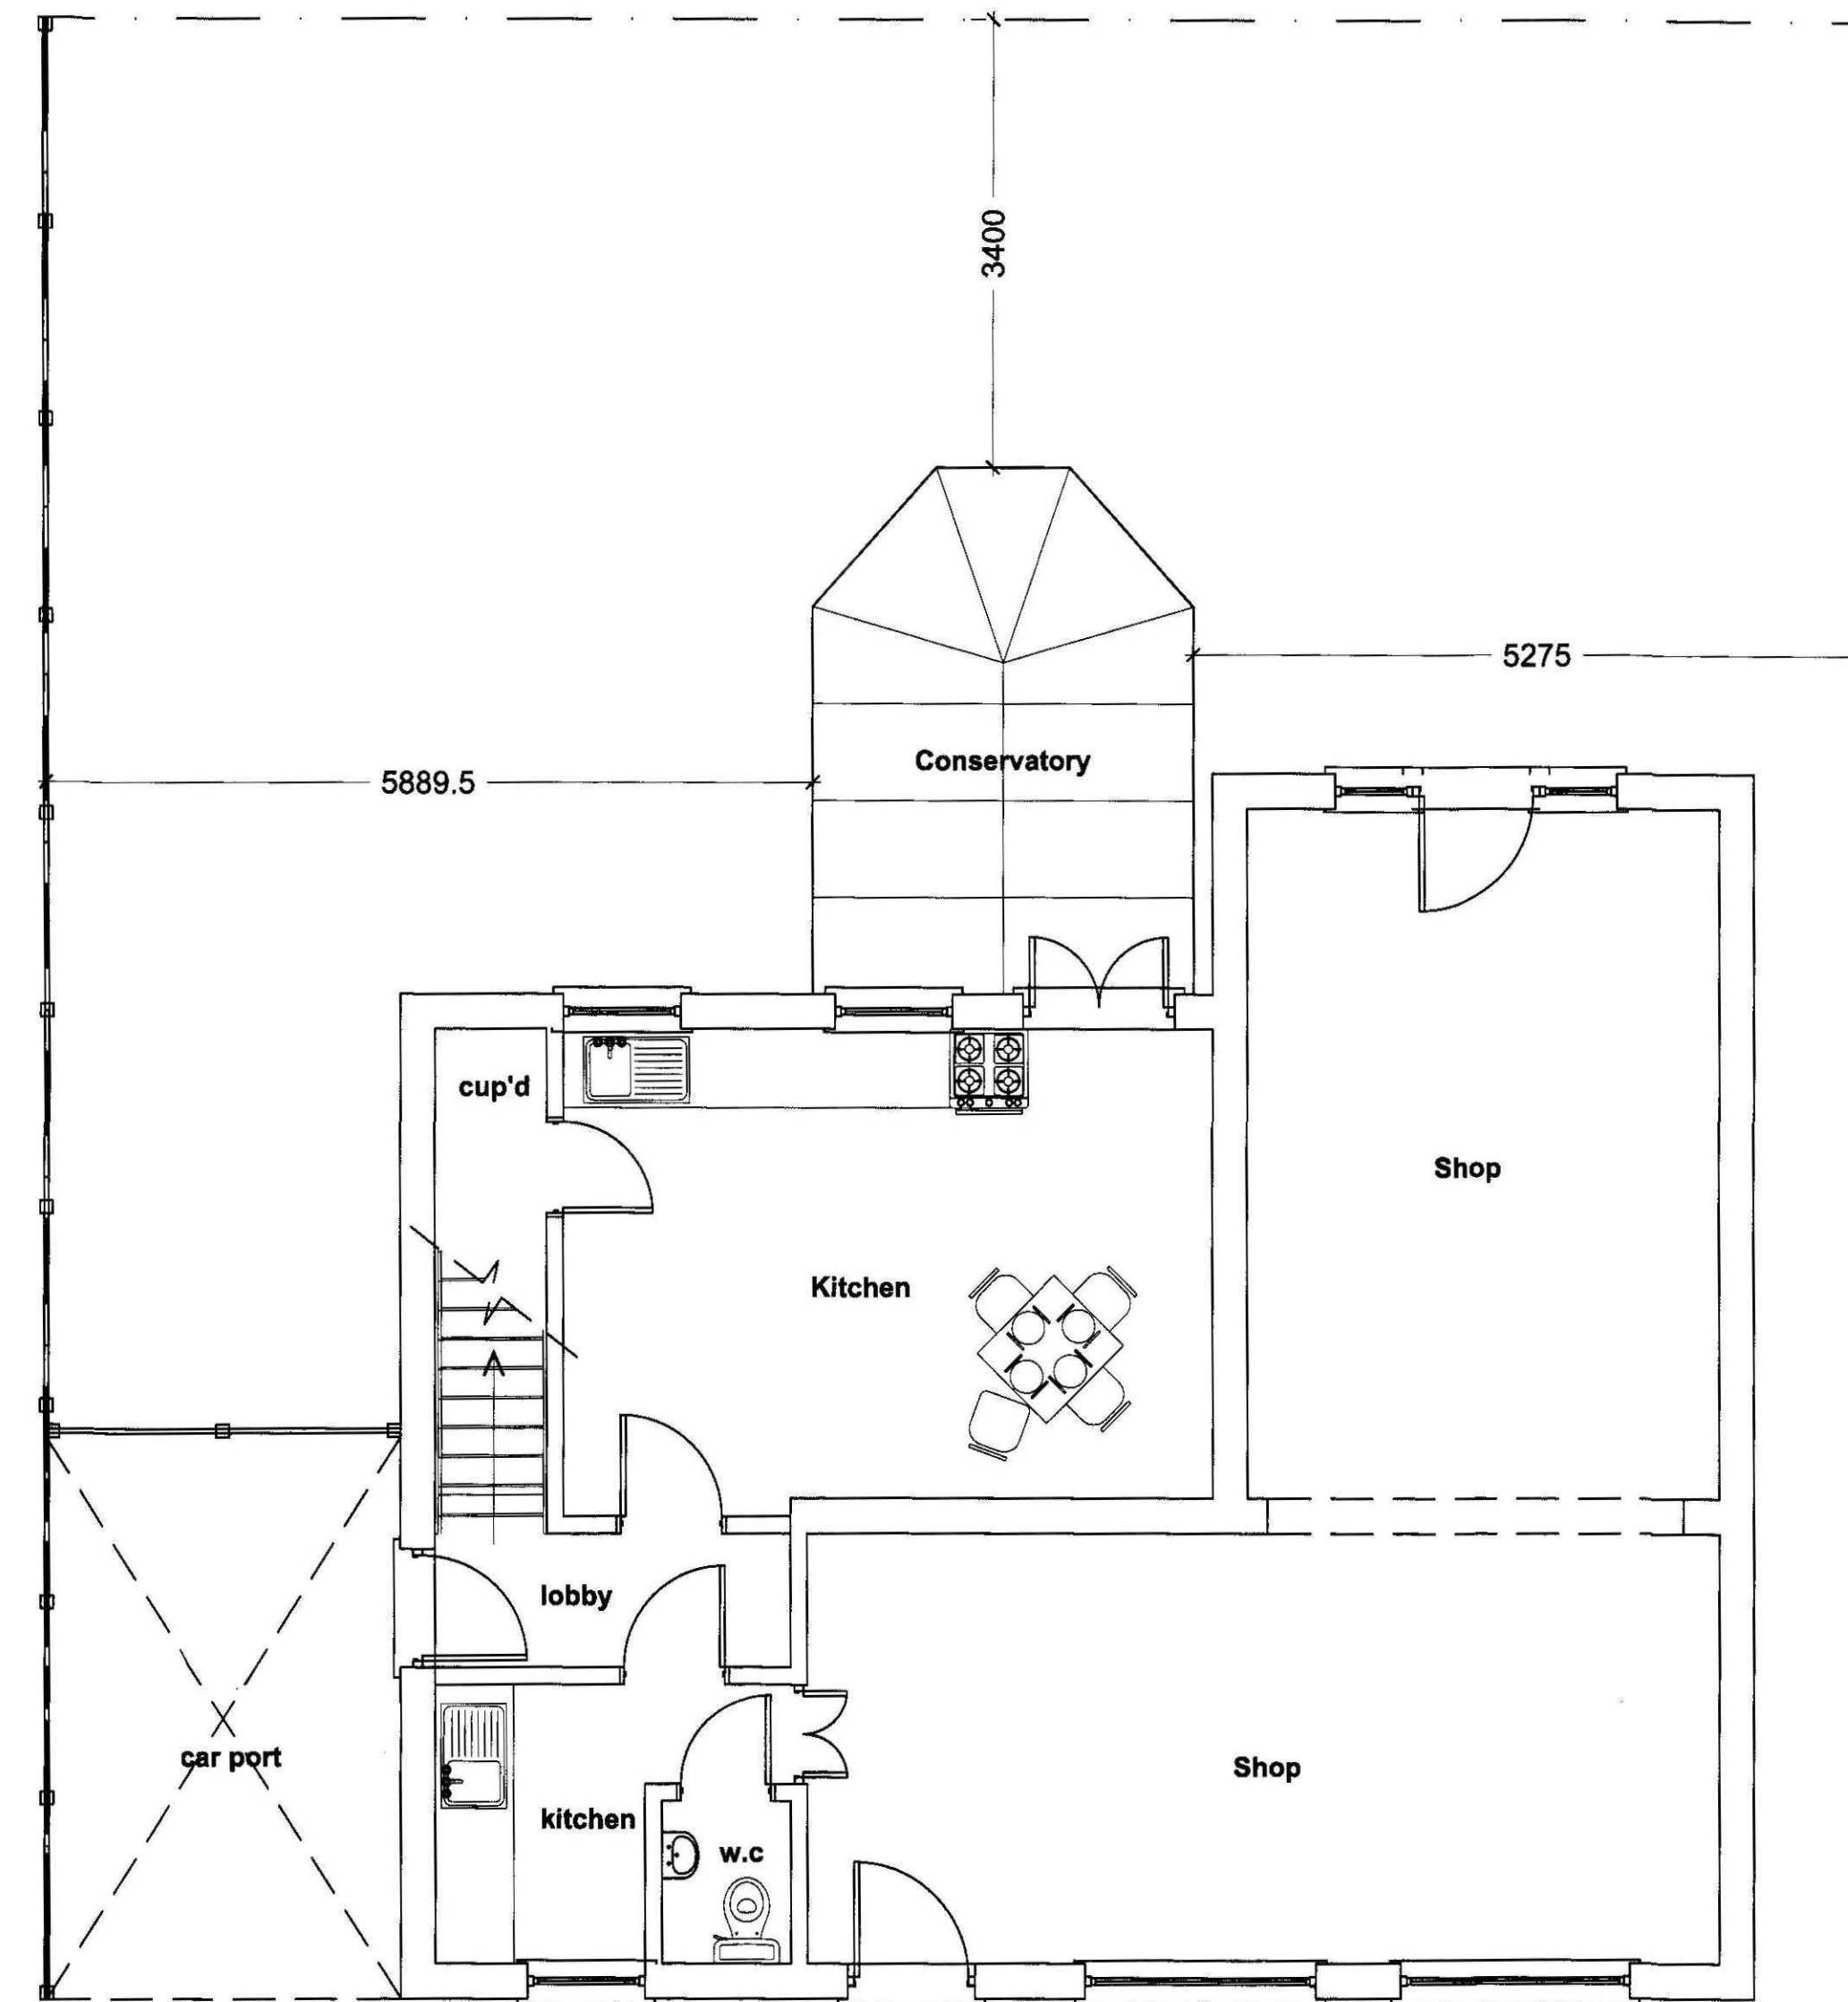

Proposed Ground Floor Plan
Scale 1:50

SHDC
Planning & Development
28 JAN 2011
Ref: 0066-11

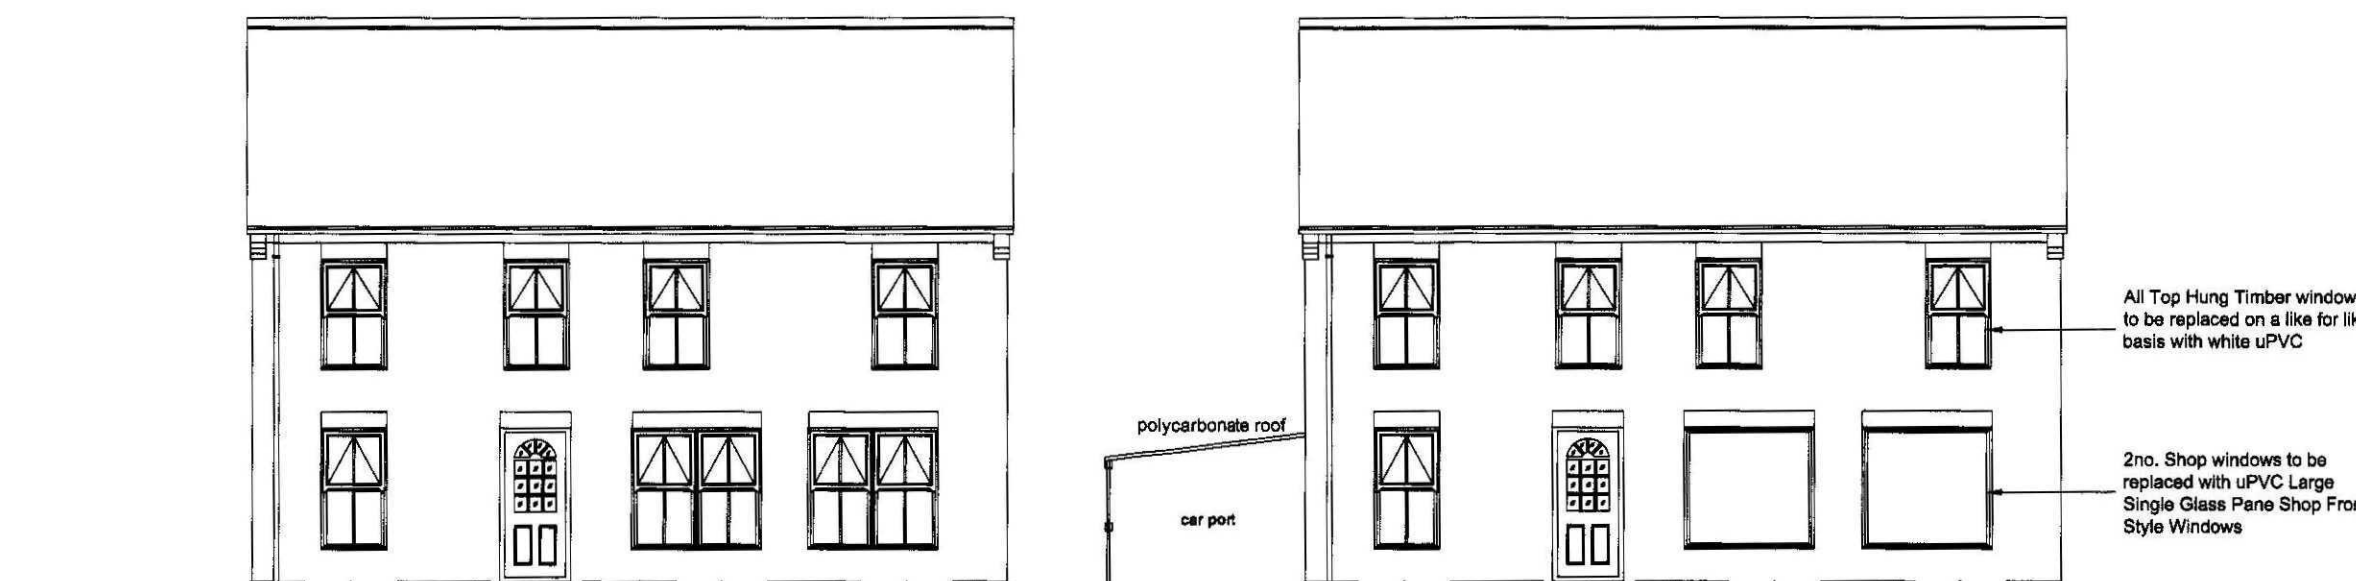

Existing Front Elevation
Scale 1:100

Proposed Front Elevation
Scale 1:100

Client :
JP Builders
183 Woolram Wygate
Spalding
Lincs
PE11 3PA

Site :
Replacement Front Windows at:
Martins Barber Shop
Holbeach Road
Spalding

remway
Design Ltd
"Tree Tops"
The Raceground
Spalding
PE11 3AP
Tel: 01775 768 921
Mobile: 07815 112 058
e-mail: jason@remwaydesign.co.uk

Date : July07 Scale : As Noted

Drawing No:
1867 - 03