




Schedule 08 -Ground Floor Rooms		
Name	Area	Perimeter
Family Room	22.95 m²	19.2 m
Hall	7.00 m²	12.0 m
Kitchen	29.90 m²	25.6 m
Lounge	17.60 m²	16.8 m
w.c	1.50 m²	5.0 m
Grand total: 5	78.95 m²	78.5 m

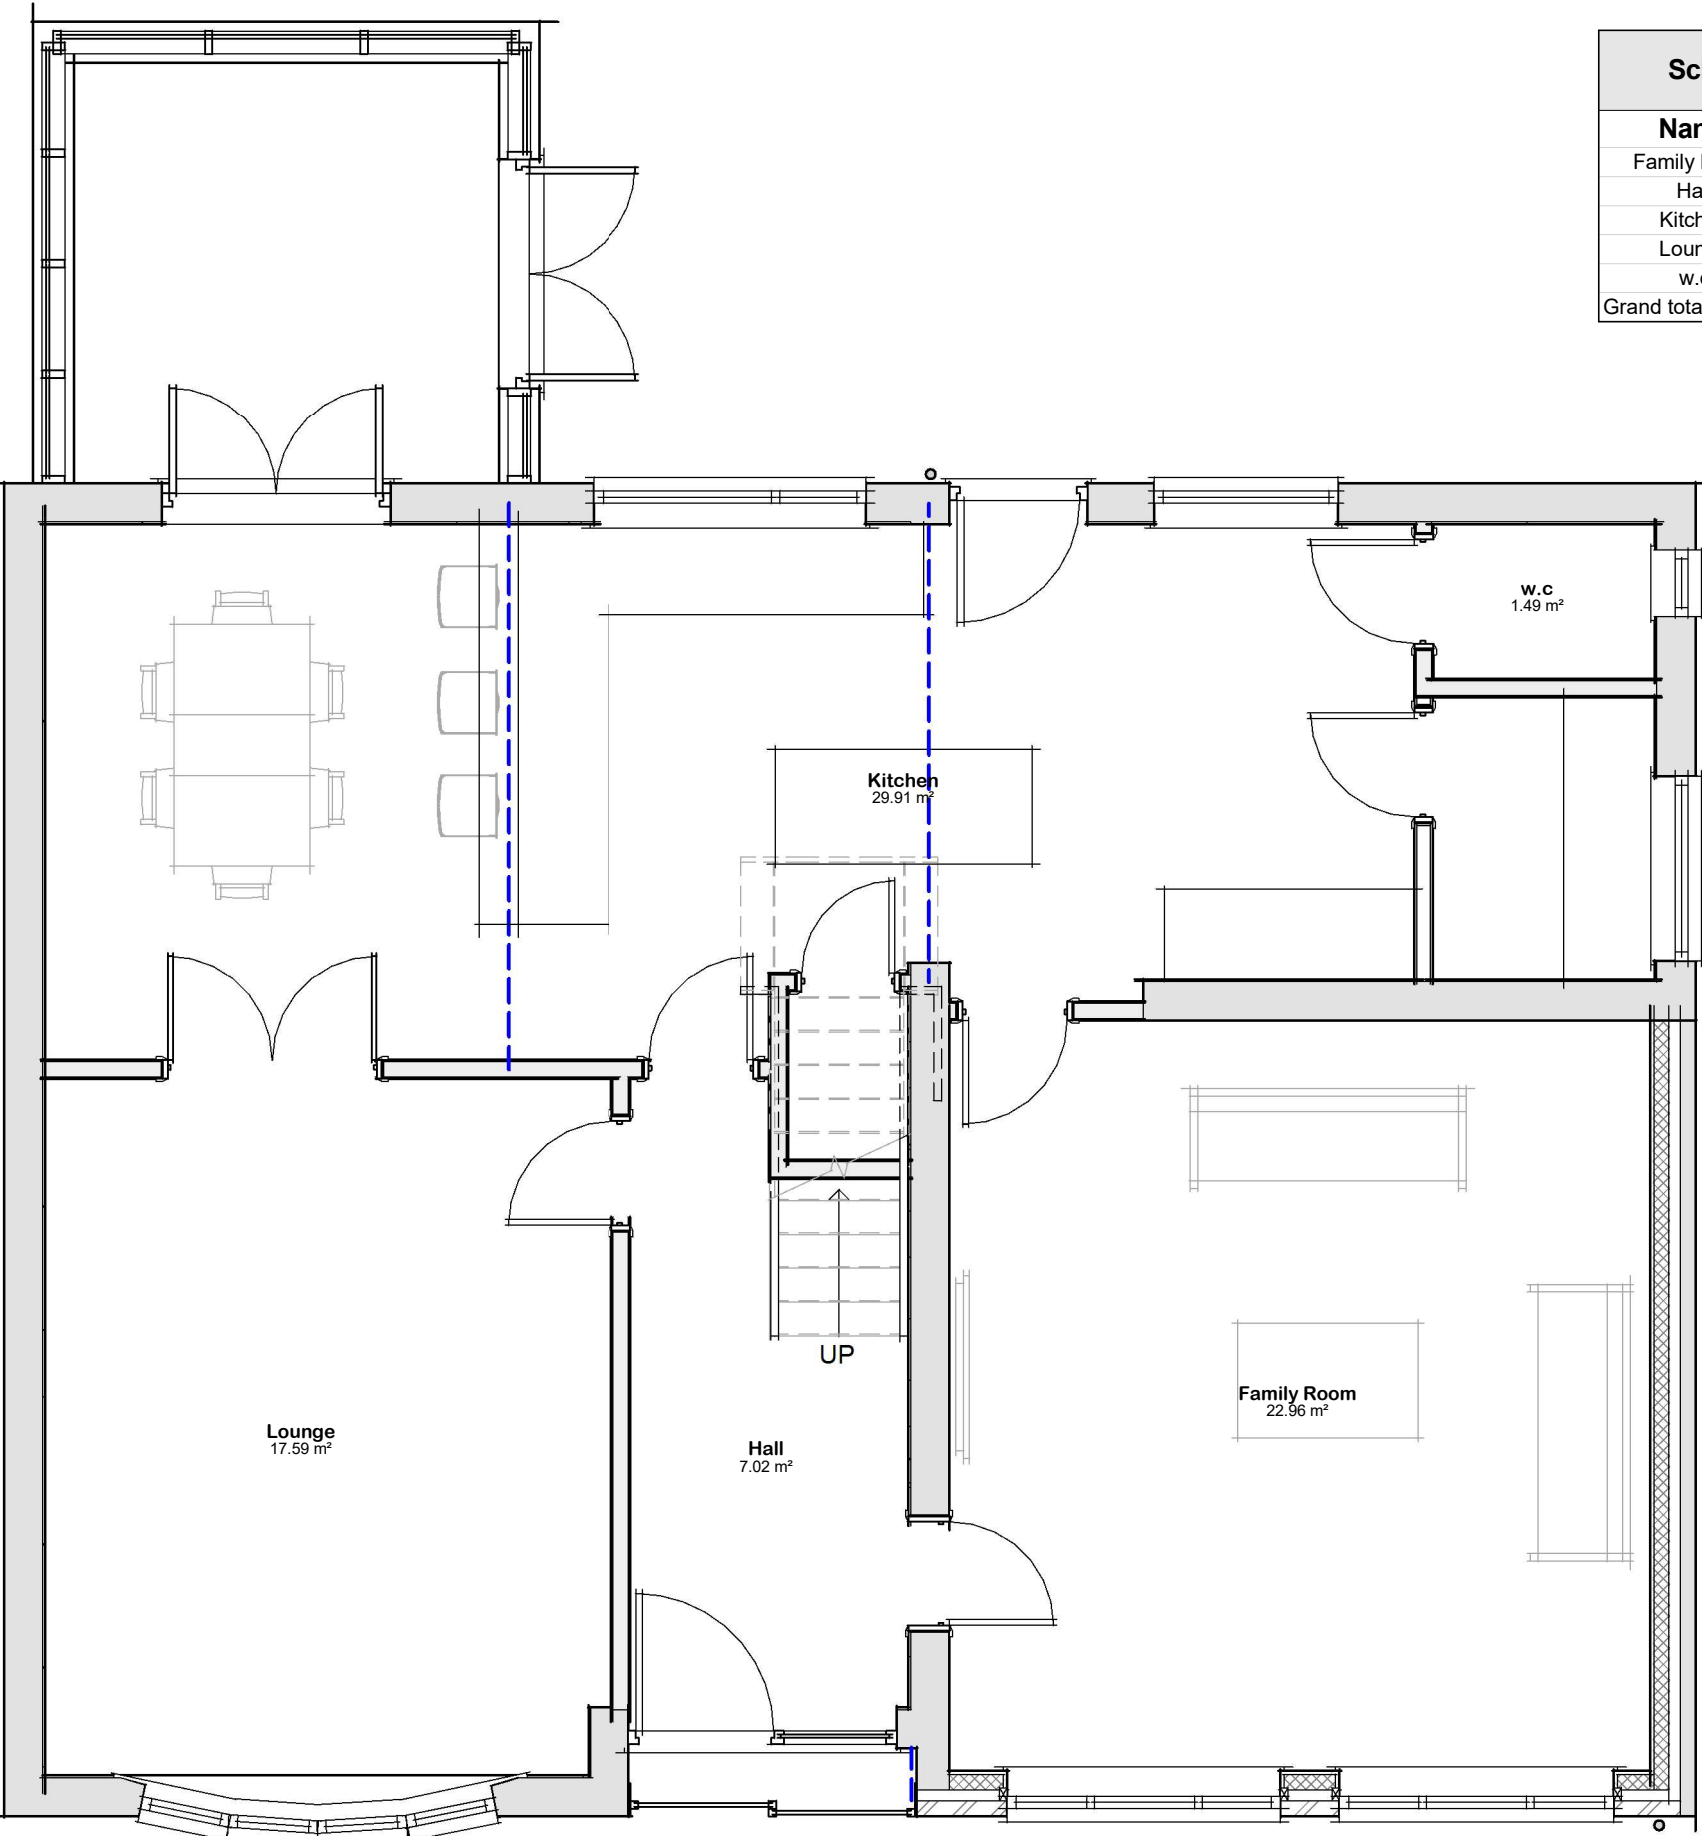

VISUAL SCALE 1:50 @ A3

Proposed Ground Floor Plan

Drg No

2763 / 06A

