




Schedule 09 - First Floor Rooms		
Name	Area	Perimeter
a.c	0.70 m ²	3.4 m
Bathroom	4.25 m ²	8.7 m
Bed 1	14.30 m ²	15.3 m
Bed 2	12.20 m ²	14.3 m
Bed 3	12.85 m ²	15.4 m
Bed 4	18.15 m ²	17.1 m
Landing	3.30 m ²	8.0 m
Shower Room	3.75 m ²	7.8 m
Study	6.10 m ²	9.9 m
Grand total: 9	75.60 m ²	99.7 m

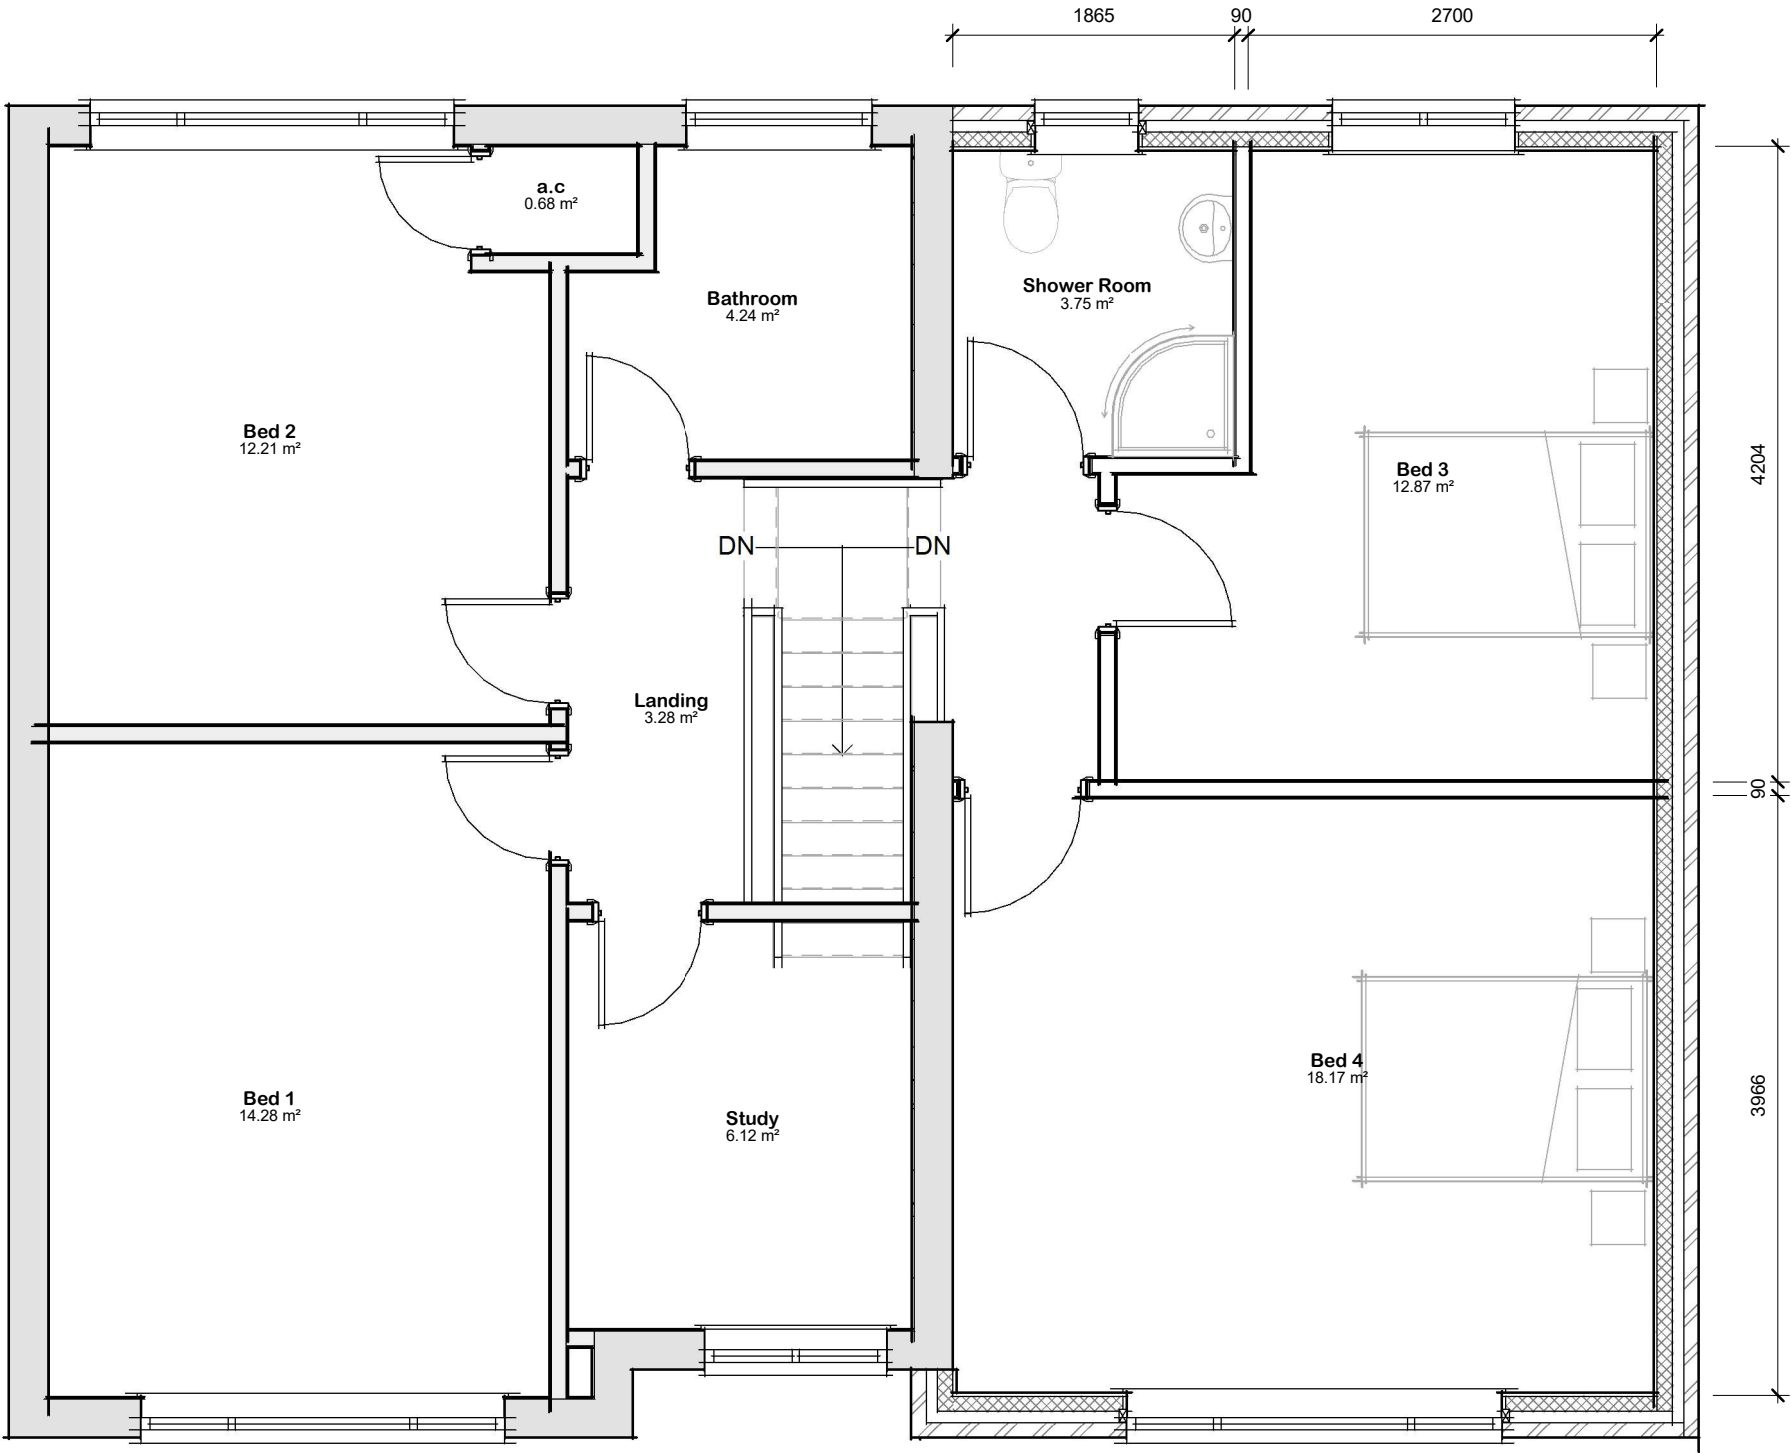

VISUAL SCALE 1:50 @ A3

Proposed 1st Floor Plan

Drg No

2763 / 07A

