


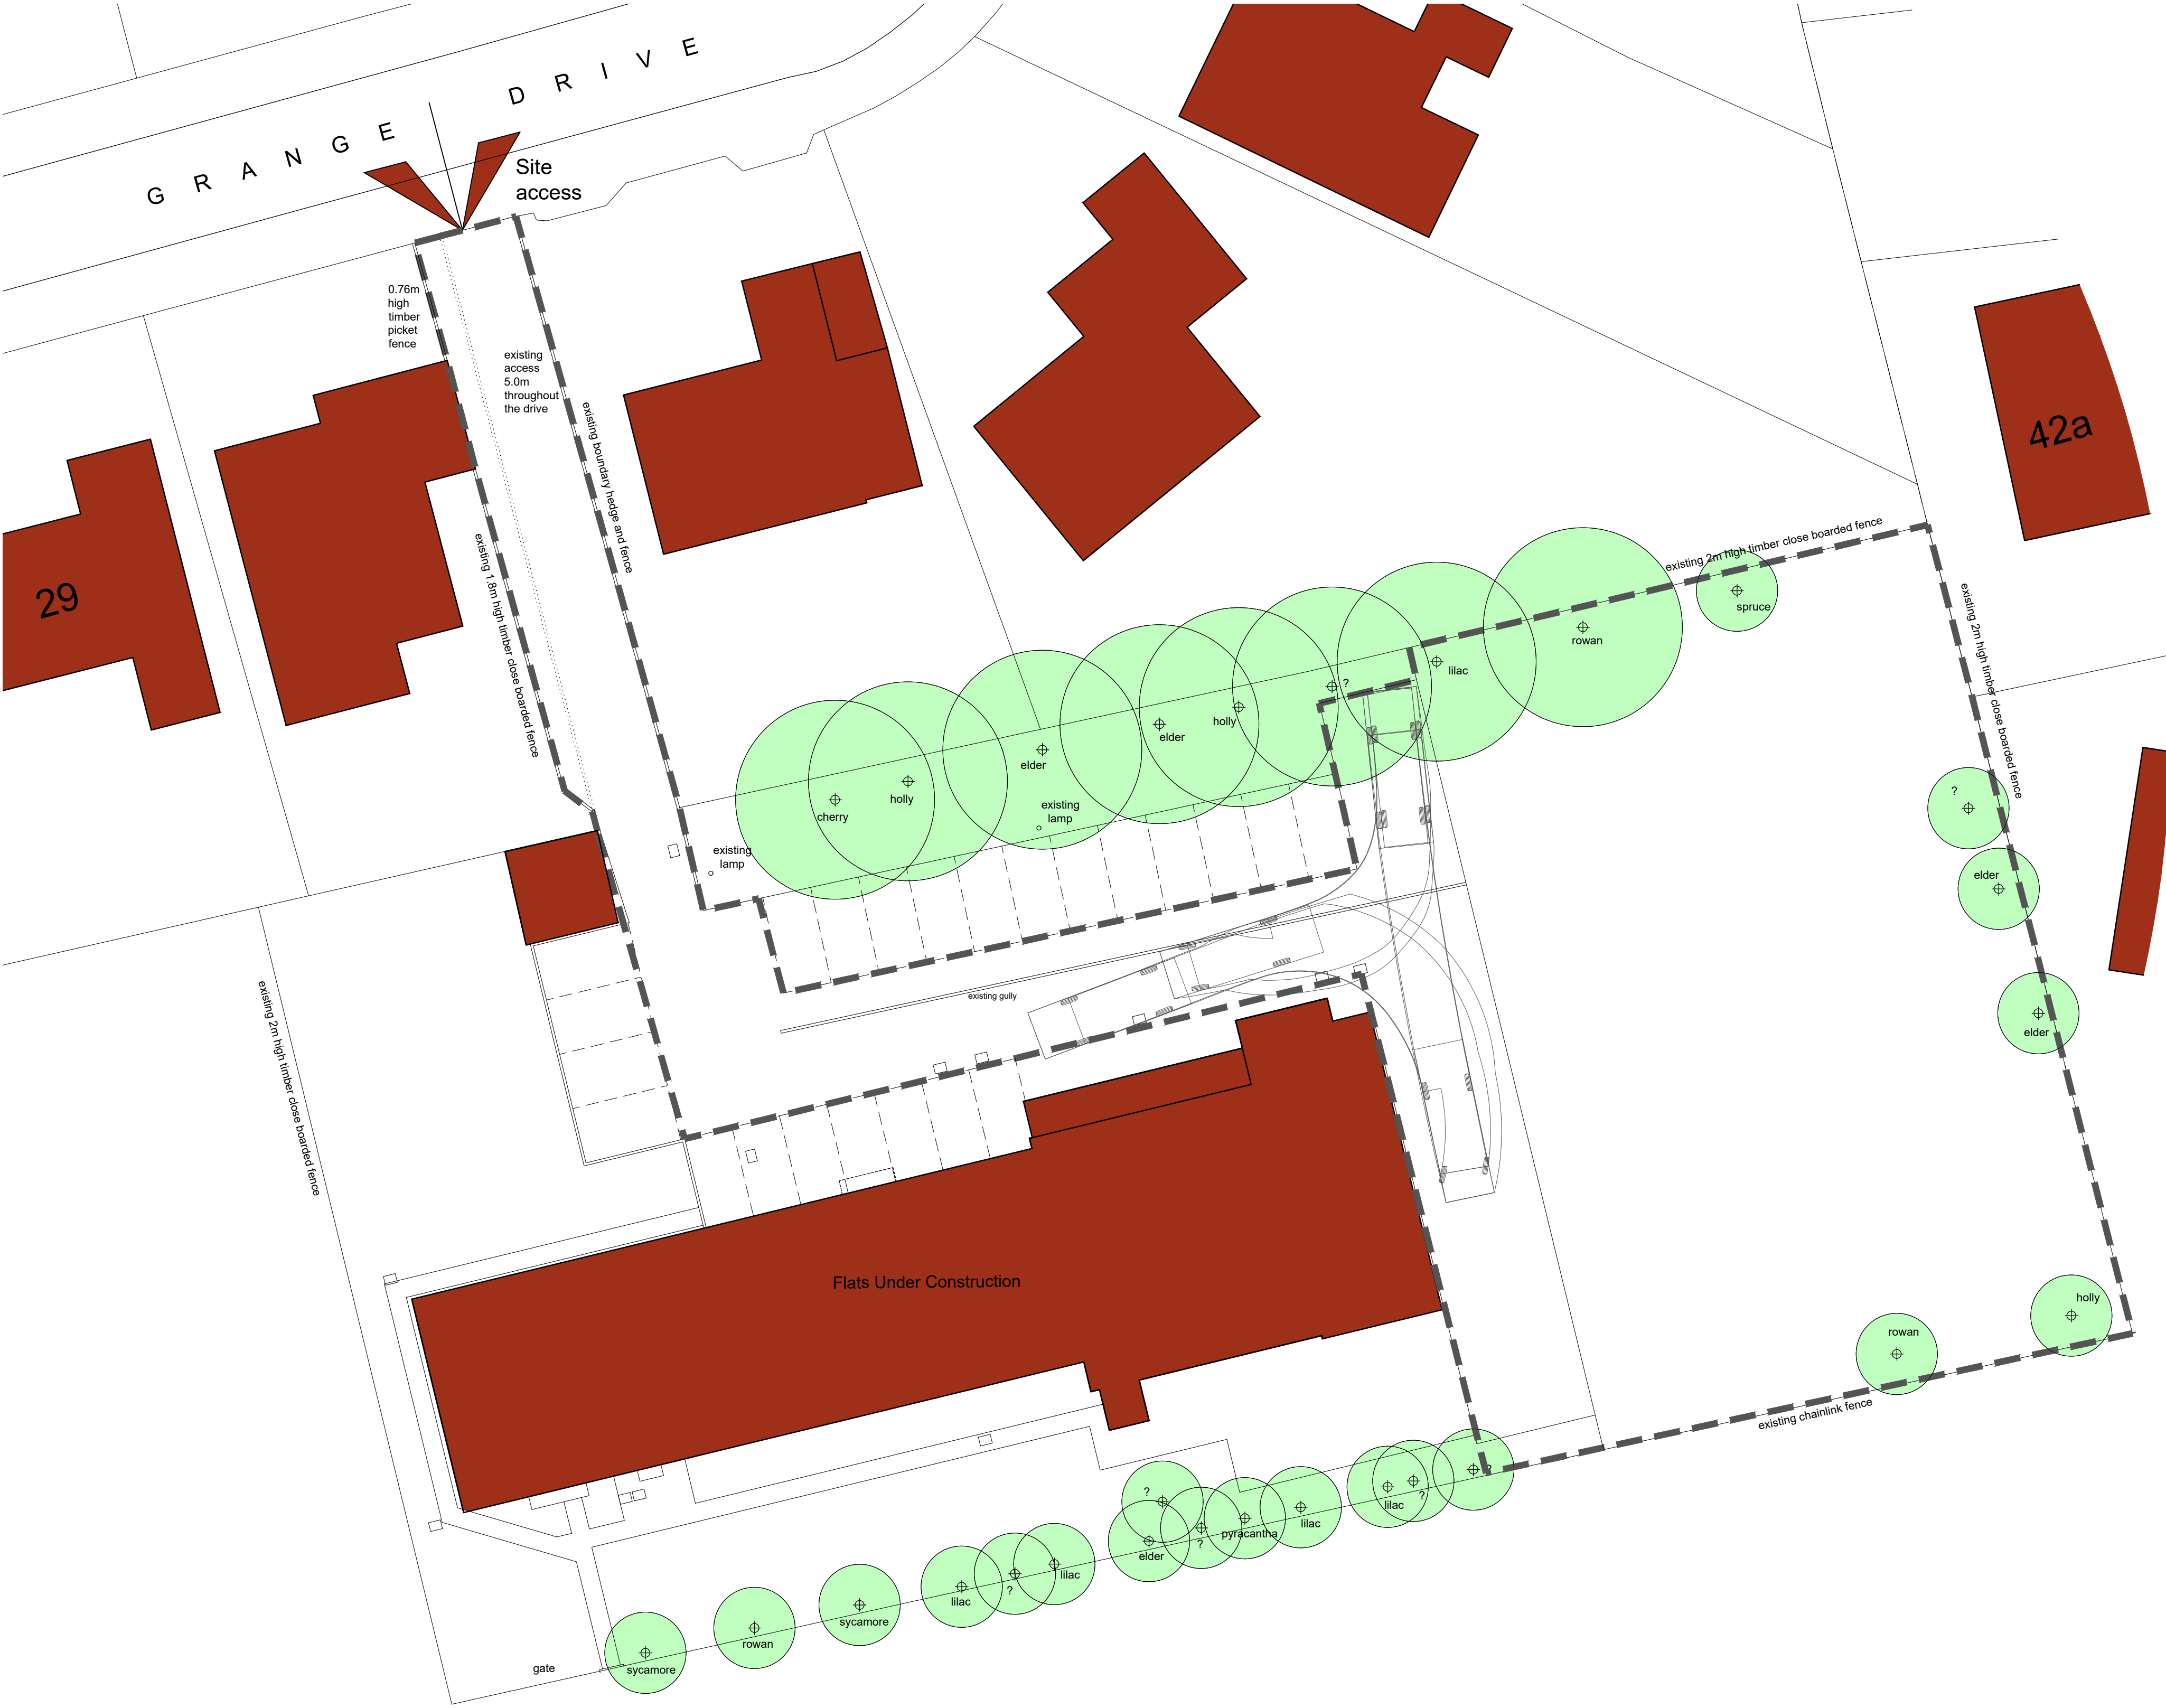


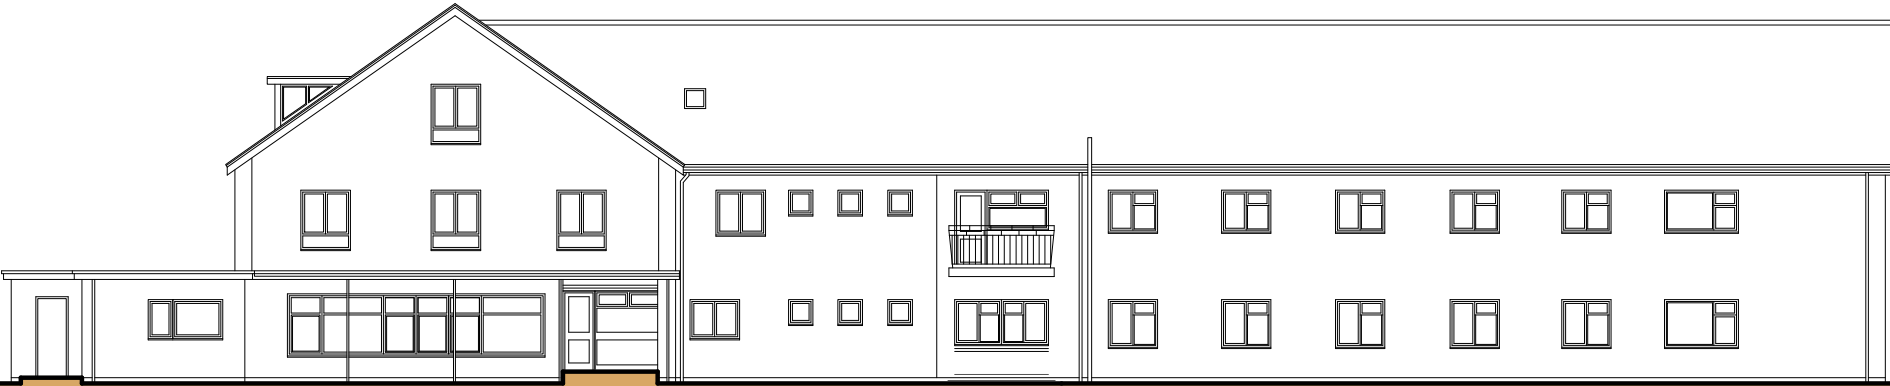



Existing Bungalow 42A

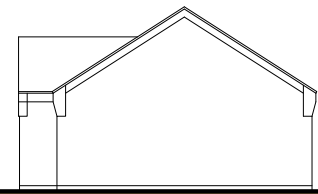


Indicative Street View
Scale: 1:200

 

Site Plan
Scale: 1:200

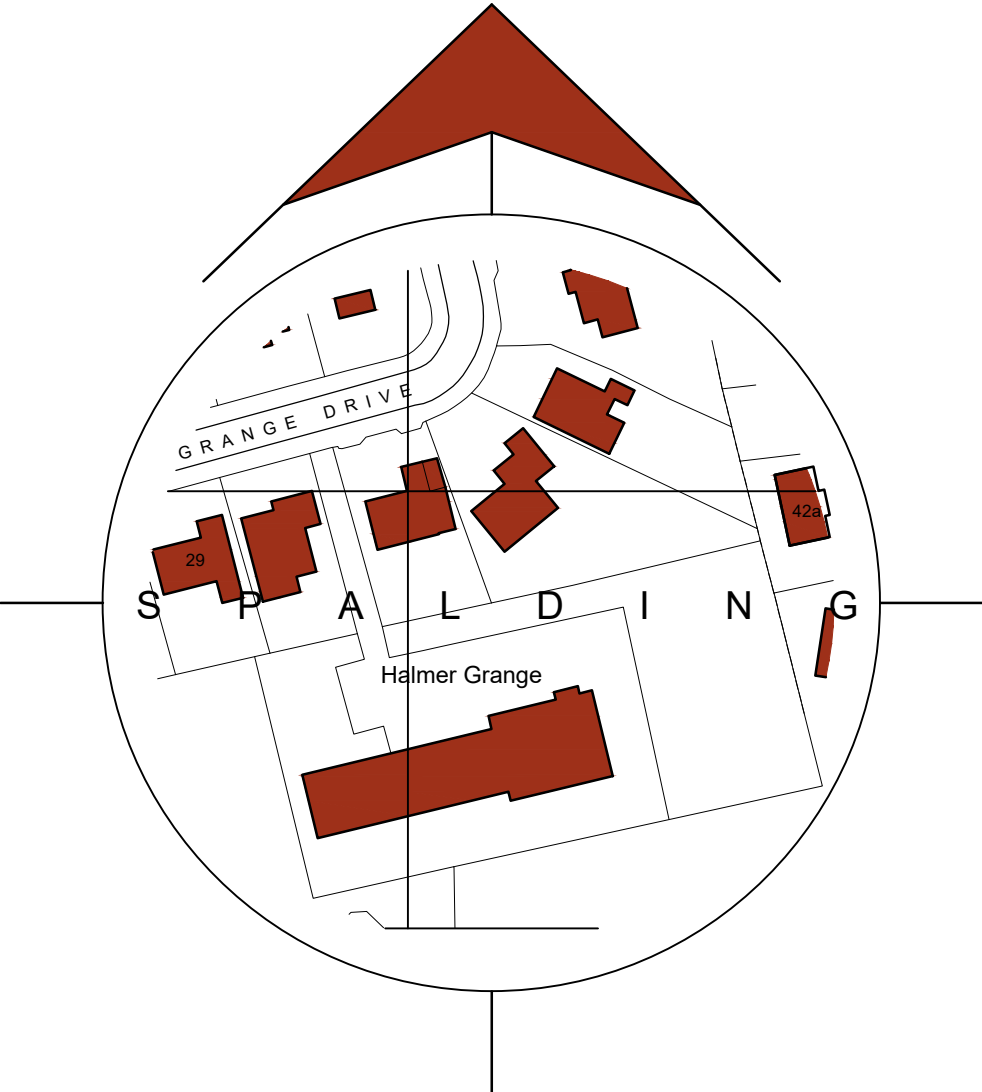 

Location Plan
Scale: 1:1250

 

- General Notes
1. This drawing shall not be scaled, figured dimensions only to be used.
 2. All dimensions are shown in 'mm' unless otherwise stated.
 3. The contractor, sub-contractors and suppliers must verify all dimensions on site prior to the commencement of any work.
 4. This drawing is to be read in conjunction with all relevant engineers and specialist sub-contractors drawings and specifications.
 5. Any discrepancies are to be brought to the designers attention.

SITE PLAN KEY

- Indicates neighboring properties (from ordinance survey location plan)
- Indicates existing trees
- Indicates site access point
- Indicates site boundary line