



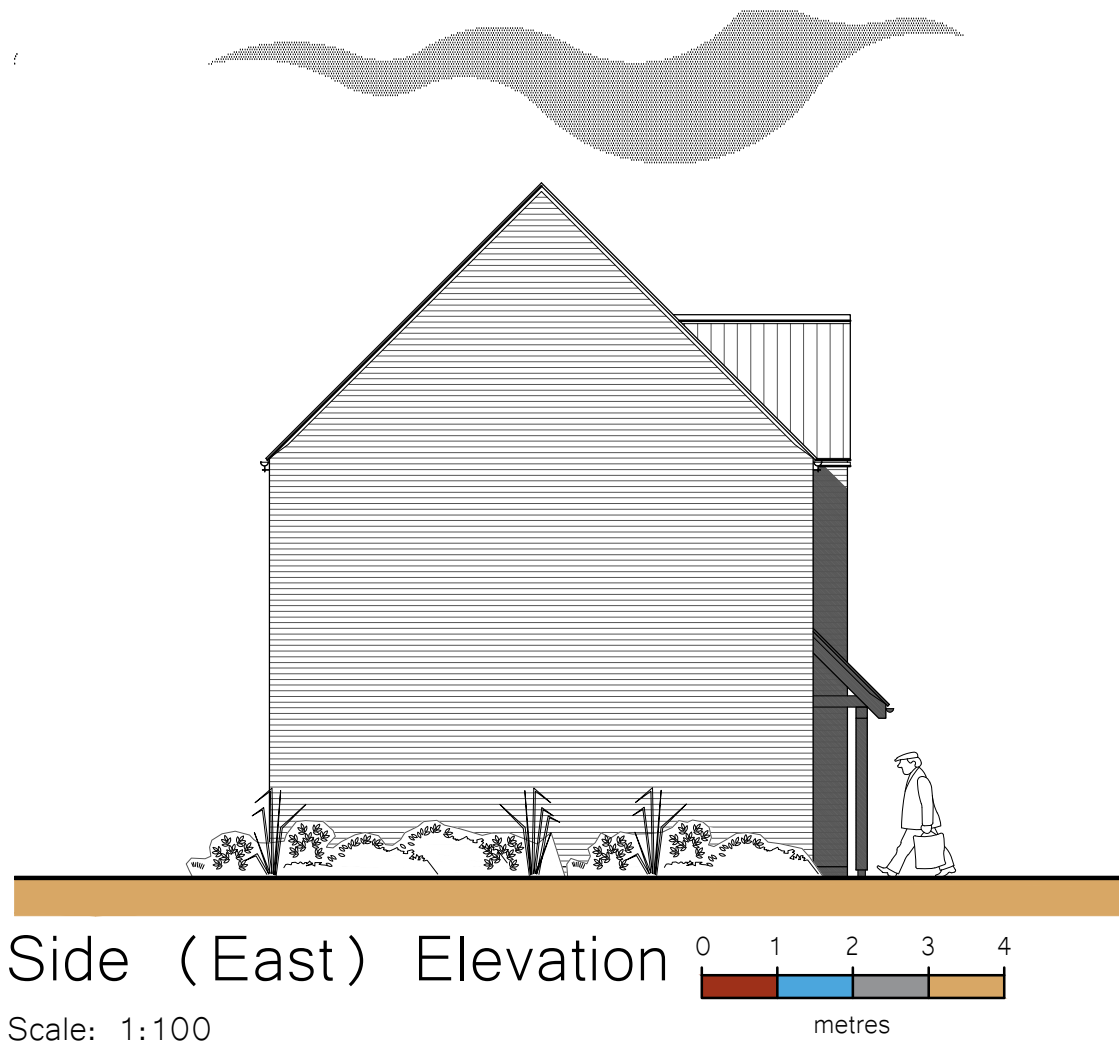

Side (East) Elevation

Scale: 1:100

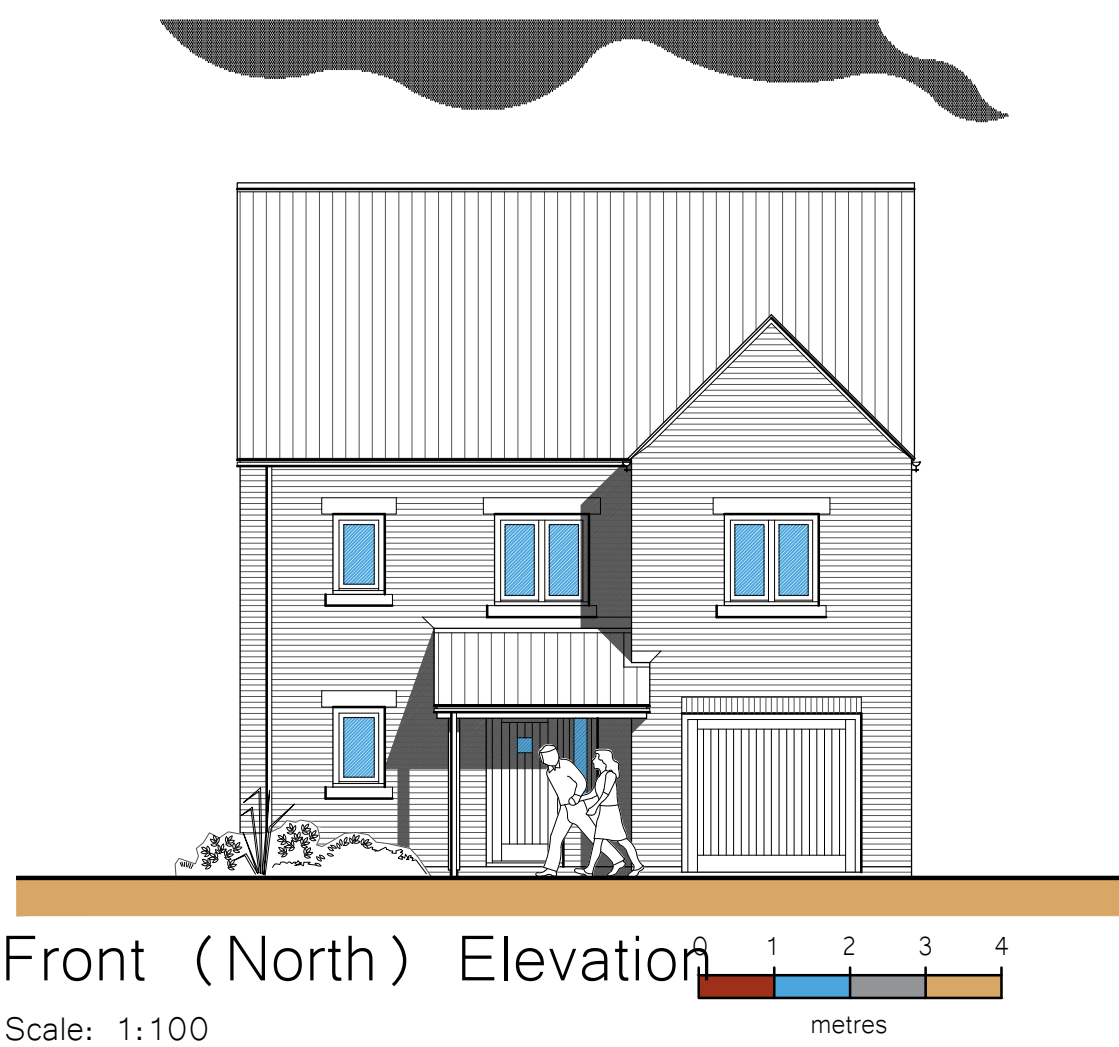


Front (North) Elevation

Scale: 1:100




Side (West) Elevation

Scale: 1:100

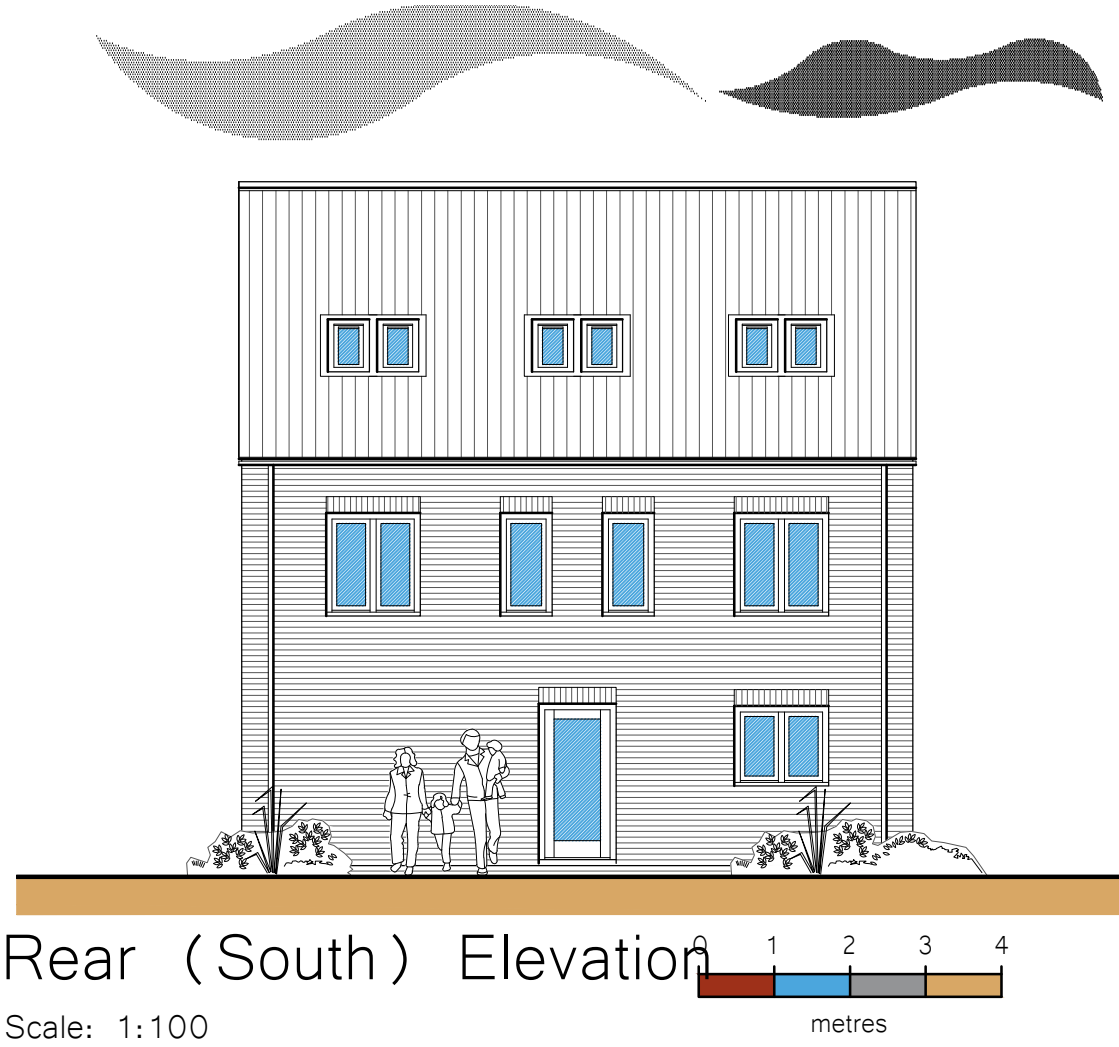


Rear (South) Elevation

Scale: 1:100

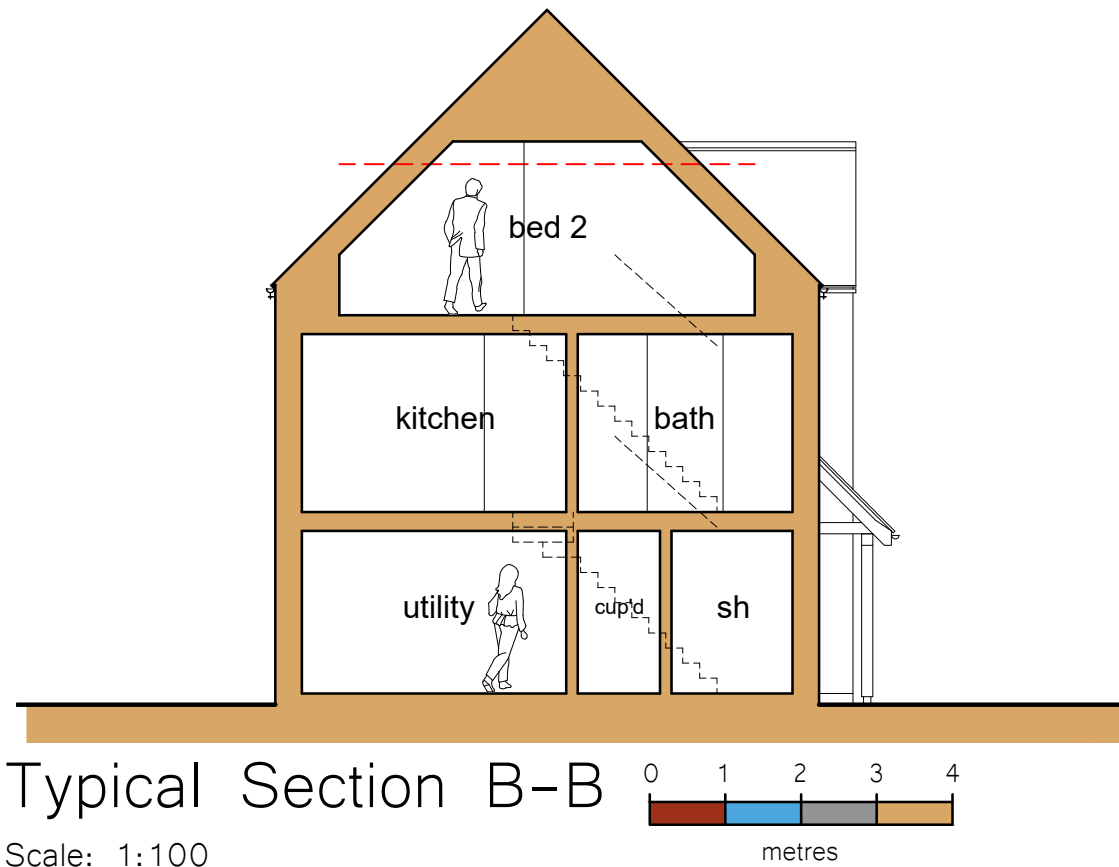


Typical Section B-B

Scale: 1:100

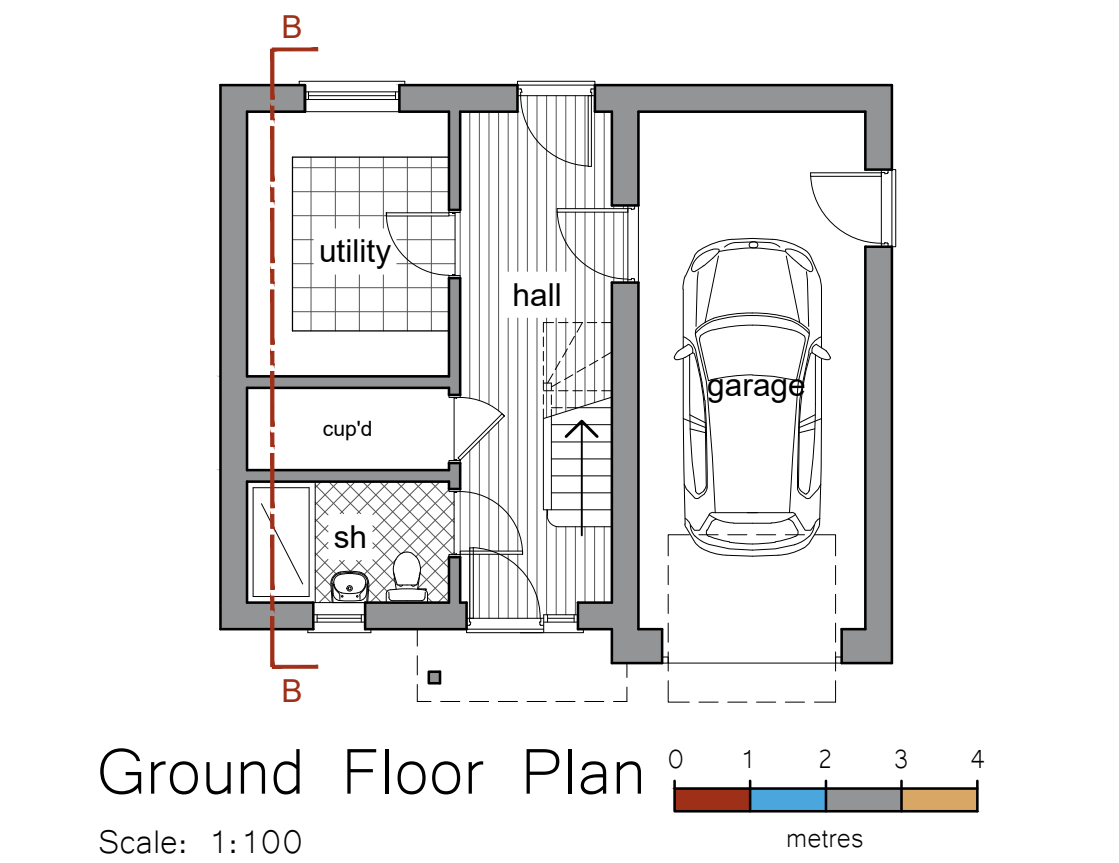


Ground Floor Plan

Scale: 1:100

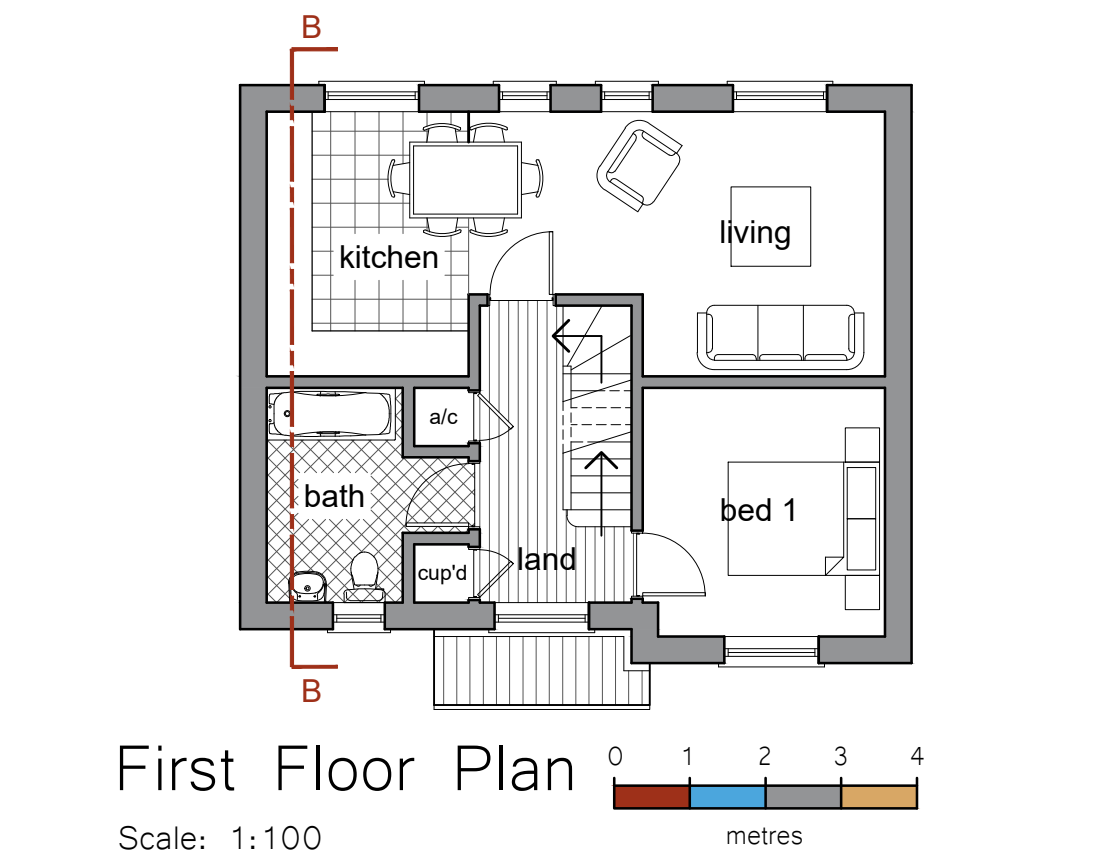

First Floor Plan

Scale: 1:100

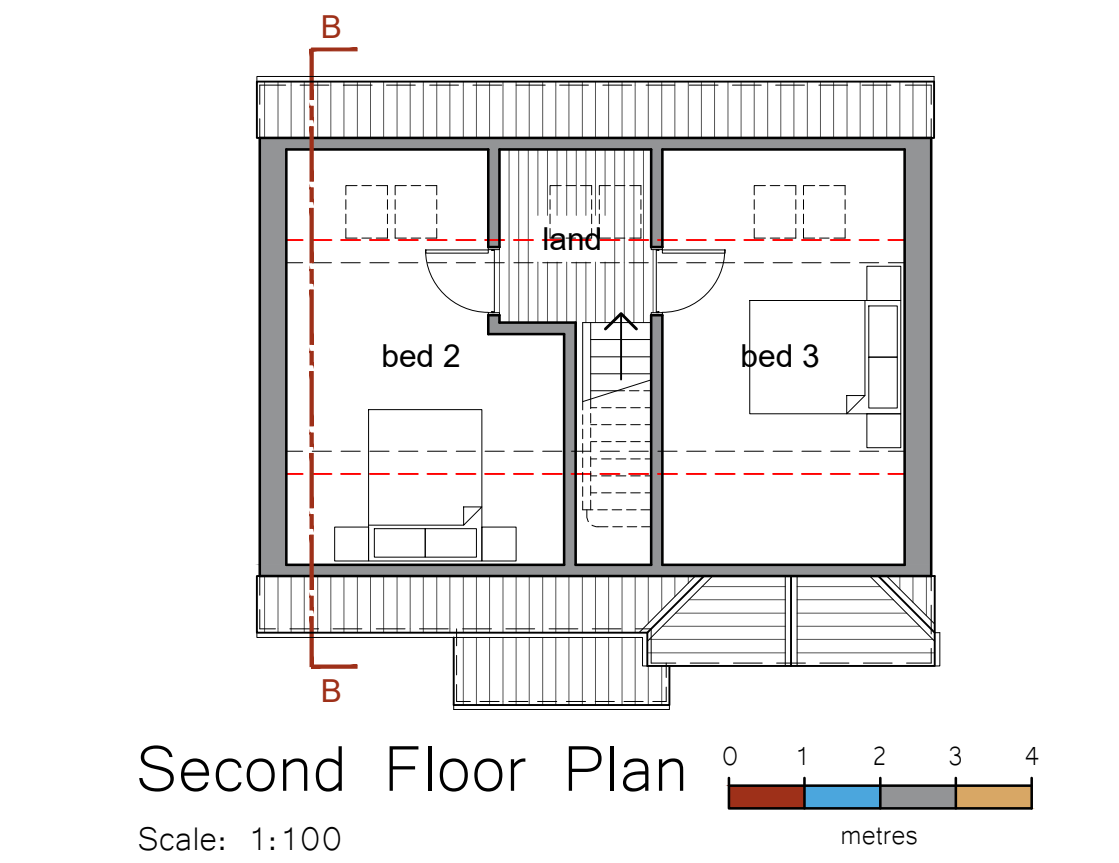

Second Floor Plan


Scale: 1:100

- General Notes
1. This drawing shall not be scaled, figured dimensions only to be used.
 2. All dimensions are shown in 'mm' unless otherwise stated.
 3. The contractor, sub-contractors and suppliers must verify all dimensions on site prior to the commencement of any work.
 4. This drawing is to be read in conjunction with all relevant engineers and specialist sub-contractors drawings and specifications.
 5. Any discrepancies are to be brought to the designers attention.

CONSTRUCTION DESIGN & MANAGEMENT REGULATIONS 2015

The following information must be read in conjunction with the project Risk register. This drawing highlights significant design related Health & Safety Risks present during Construction phase, and Residual Risks which remain post completion. Other Health & Safety Risks associated with Construction Activities may be present, and must be identified by the Principal Contractor prior to works commencing. Design Risks relating to specialist design items must be identified by the relevant specialist designers/ consultants ad issued to the Principal Designer.

MATERIAL KEY

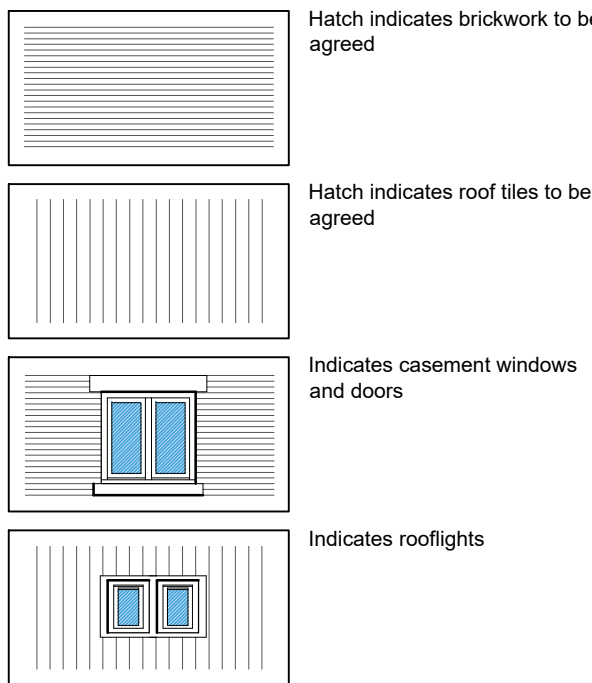

Status

FOR APPROVAL

SWANN EDWARDS
ARCHITECTURE

Swann Edwards Architecture Limited, Black Barn, Fen Road,
Guyhirn, Wisbech, Cambs, PE13 4AA
t 01945 450694 e info@swannedwards.co.uk w www.swannedwards.co.uk

Job Title Proposed Residential Development Halmer Grange, Grange Drive, Spalding For Market Homes Ltd.	Date January 2022	Scale As Shown Sheet Size A1
Drawing Title Planning Drawing Plans, Section and Elevations PLOT 2	Job No. SE-1686 Dwg No. PP2100	Drawn by RS Revision