

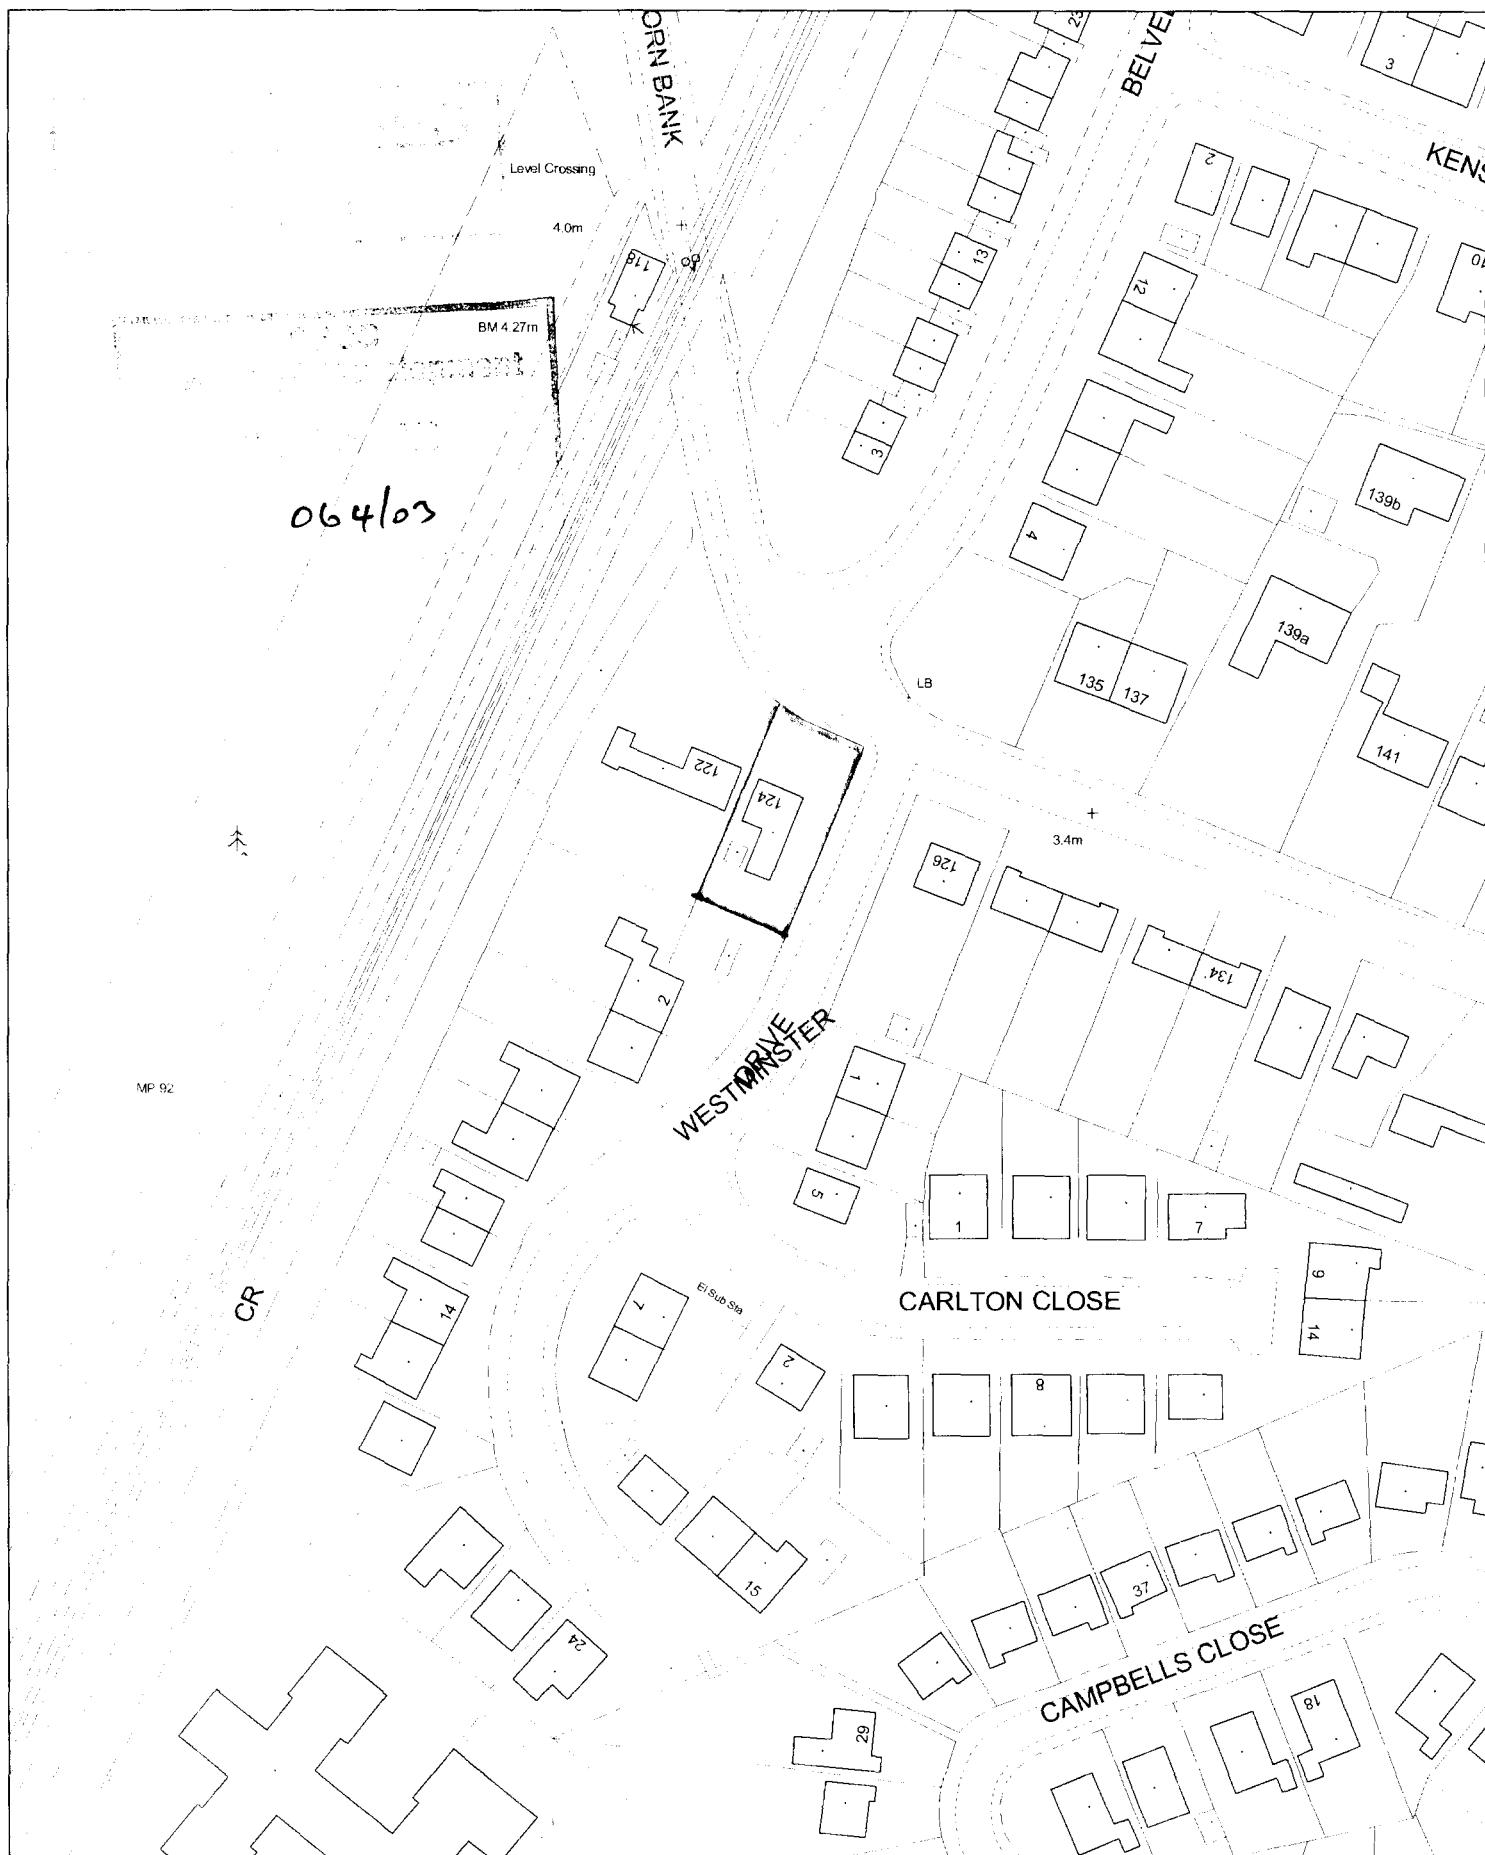
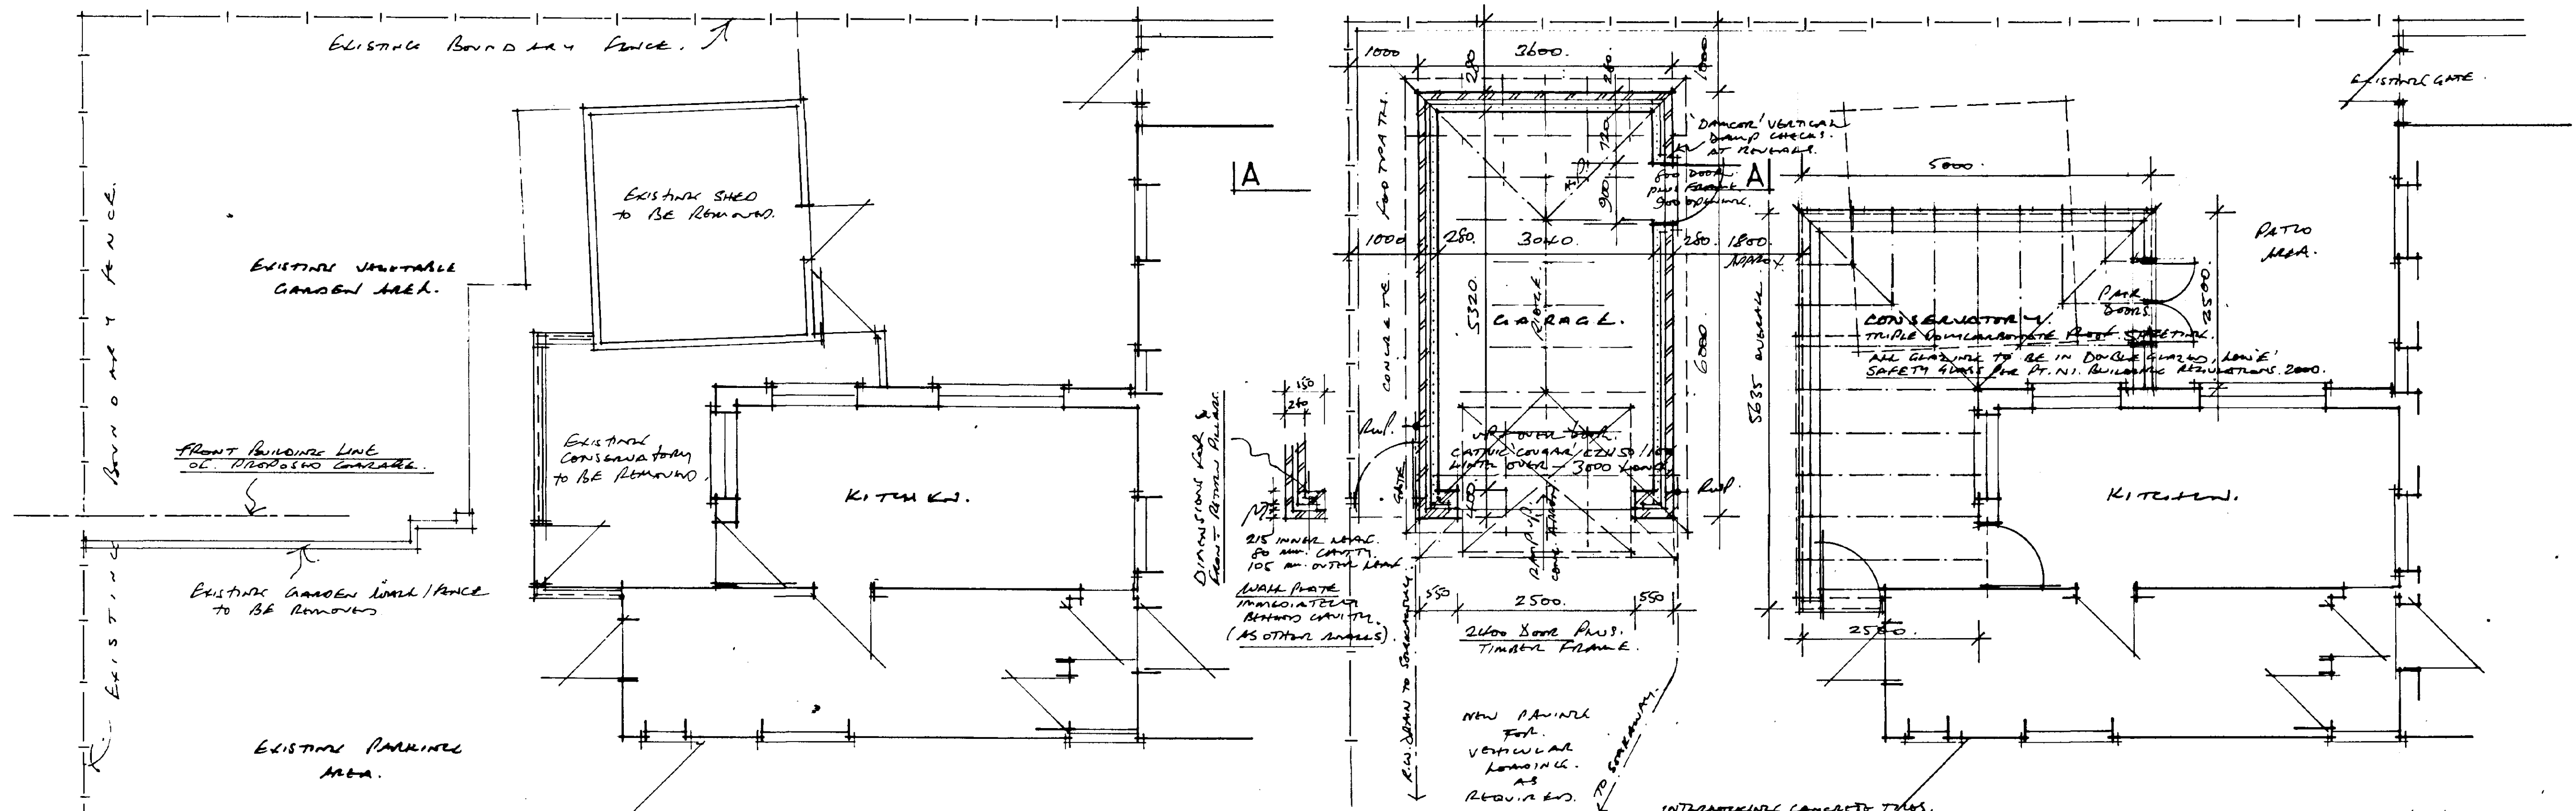
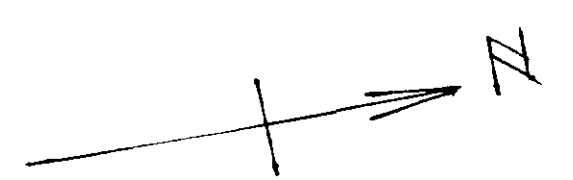
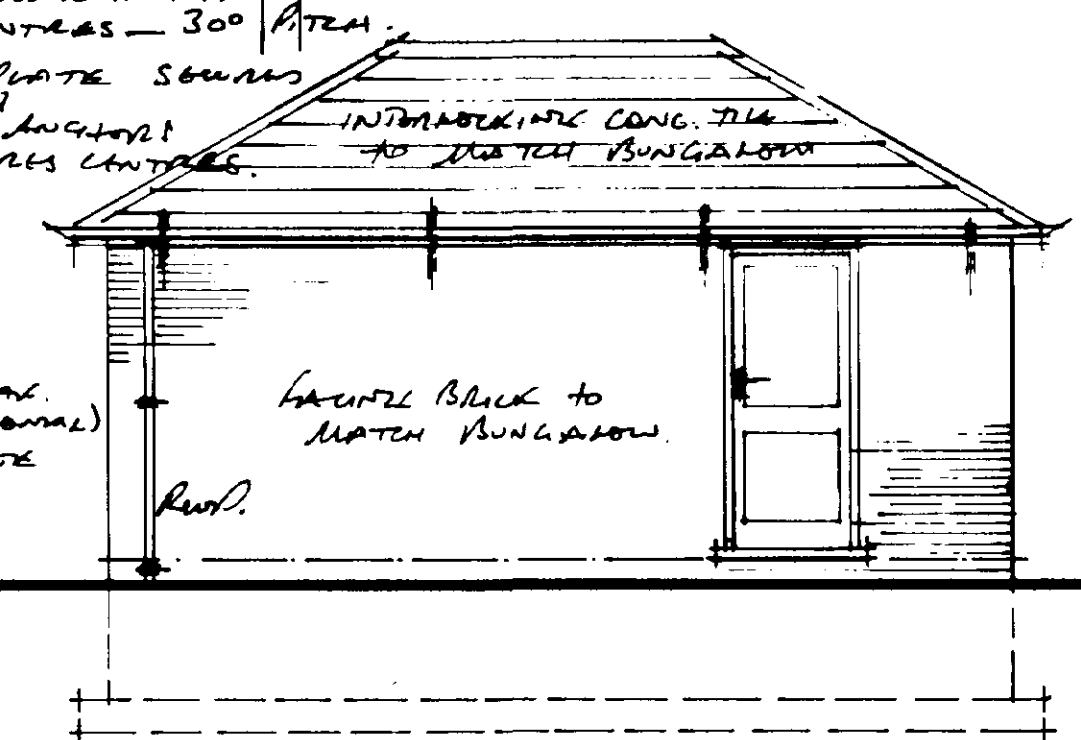
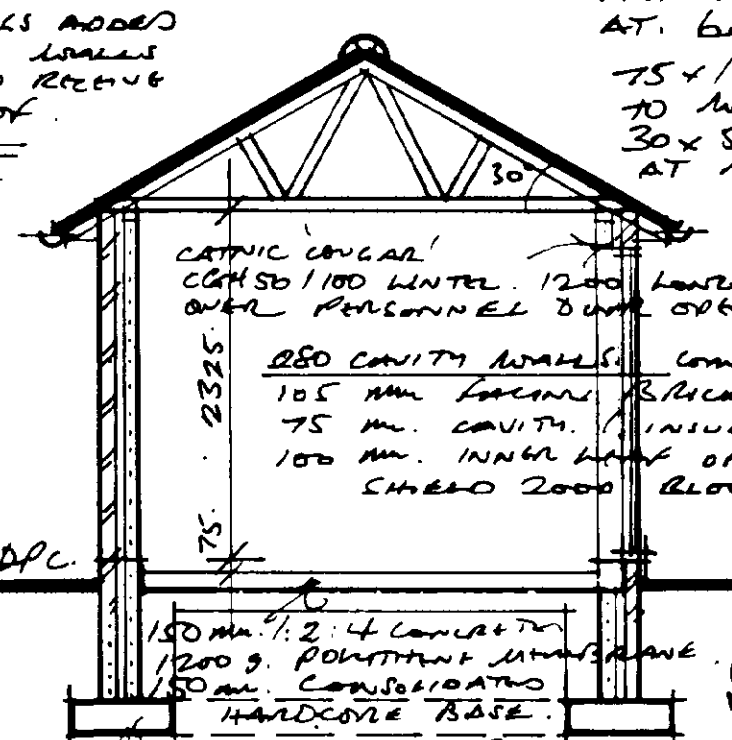
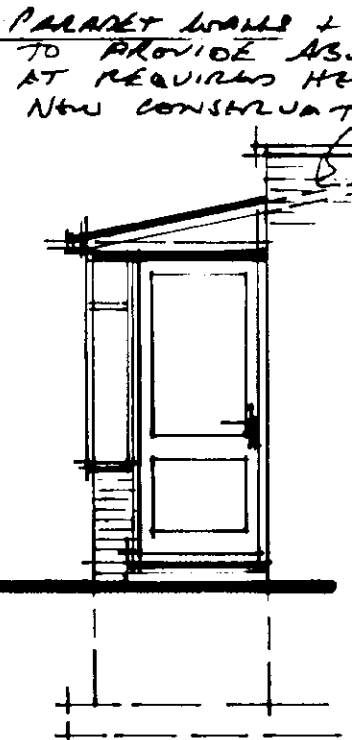


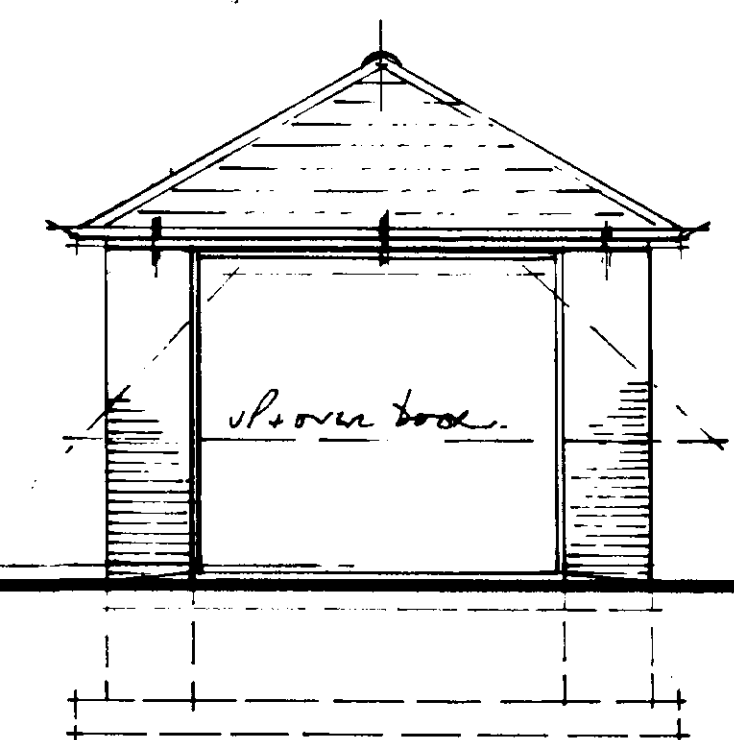

PLAN AS EXISTING.

PLAN AS PROPOSED.

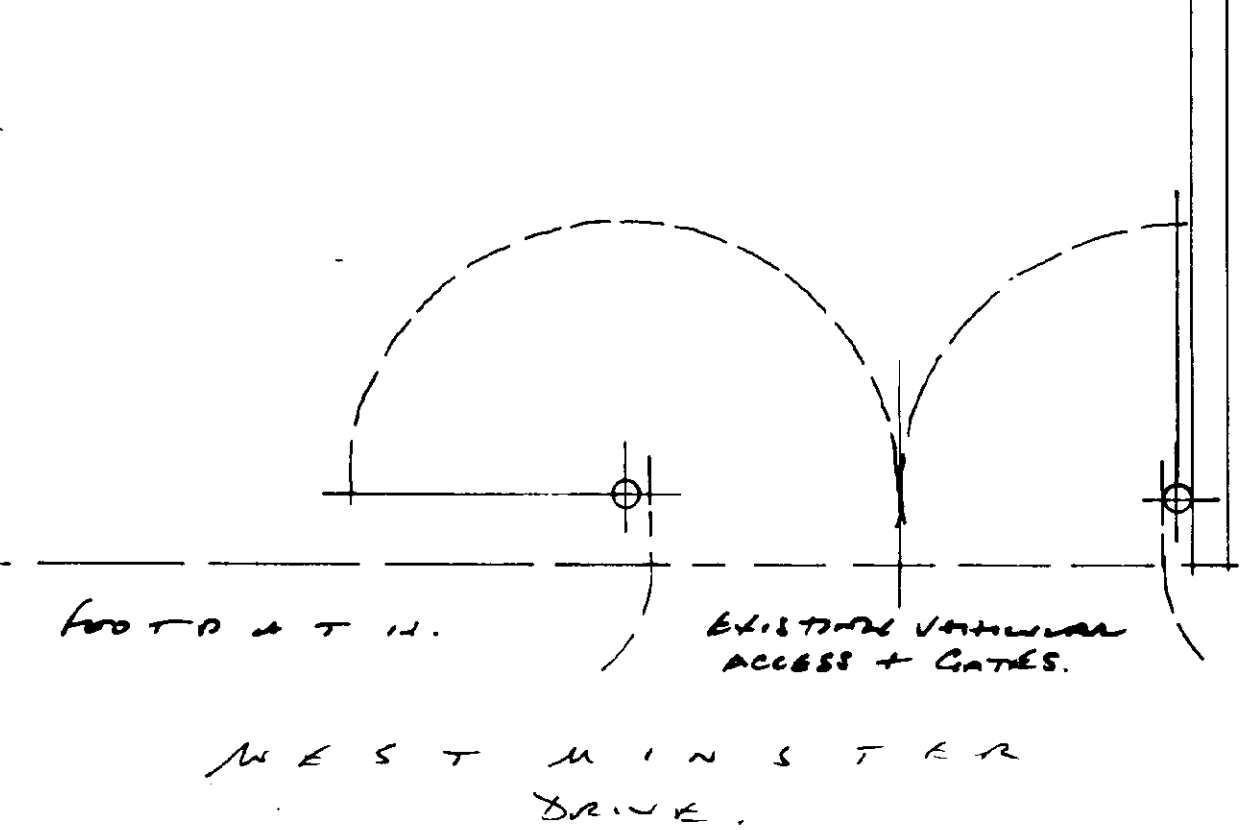

FRONT ELEVATION.
(FACING WESTMINSTER DRIVE)

SECTION A-A.

SIDE ELEVATION.

PROPOSED REMOVAL OF EXISTING CONSERVATORY, SHED AND GARDEN WALL/FENCE AND ERECTION OF NEW GARAGE AND CONSERVATORY.

124. HANTHORN BANK. SPALDING. LINCOLNSHIRE. TO: MRS. E. RADSTEVNER.

DRAWING NO. 02/118/02. SCALE 1:50. JANUARY 2003.

R.N. LOWLING. M.B.A.T. ARCHITECTURAL TECHNOLOGIST.
9. GILFARNS CLOSE. SPALDING. Lincs. PE11 3AL.
TEL: FAX. 01775. 723836.

SHDC
Planning & Development
21 JAN 2003
064/03

DETERMINED
PLAN