




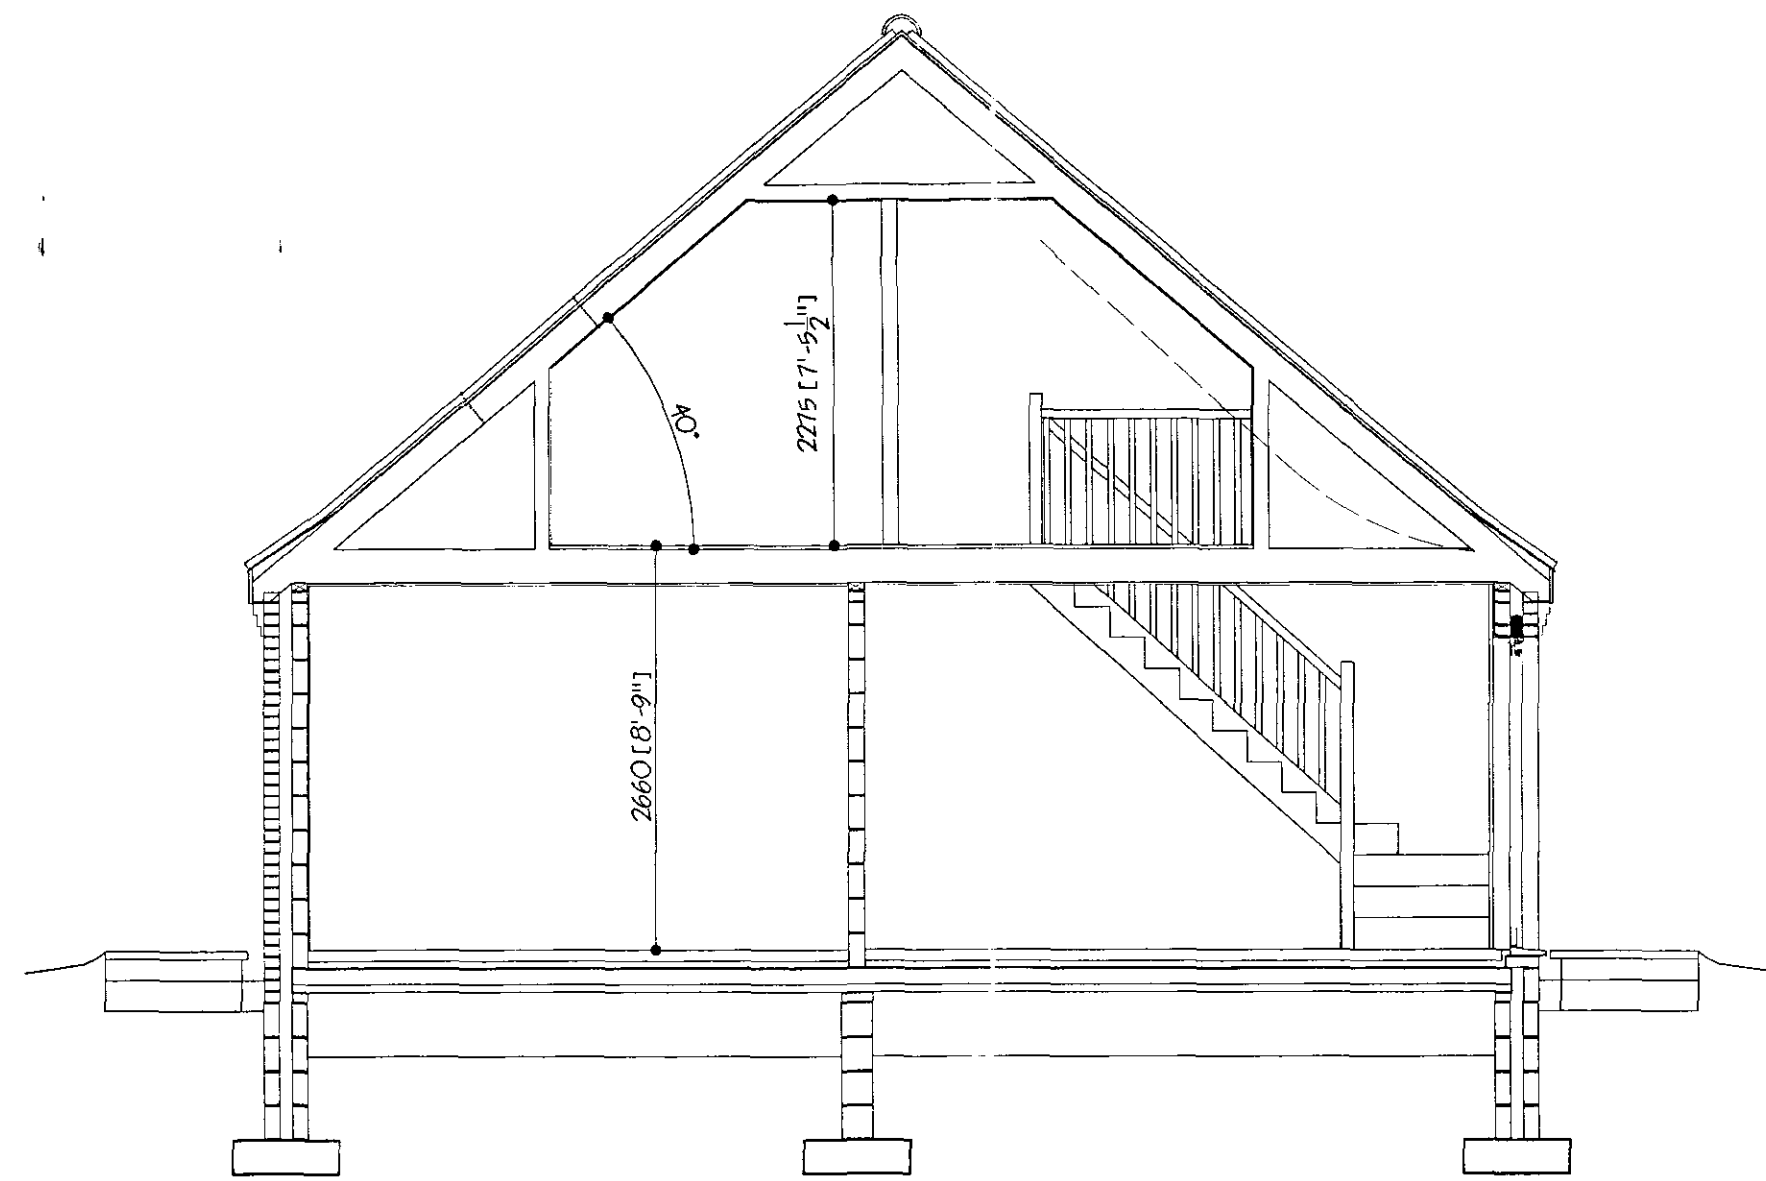


SECTION A-A

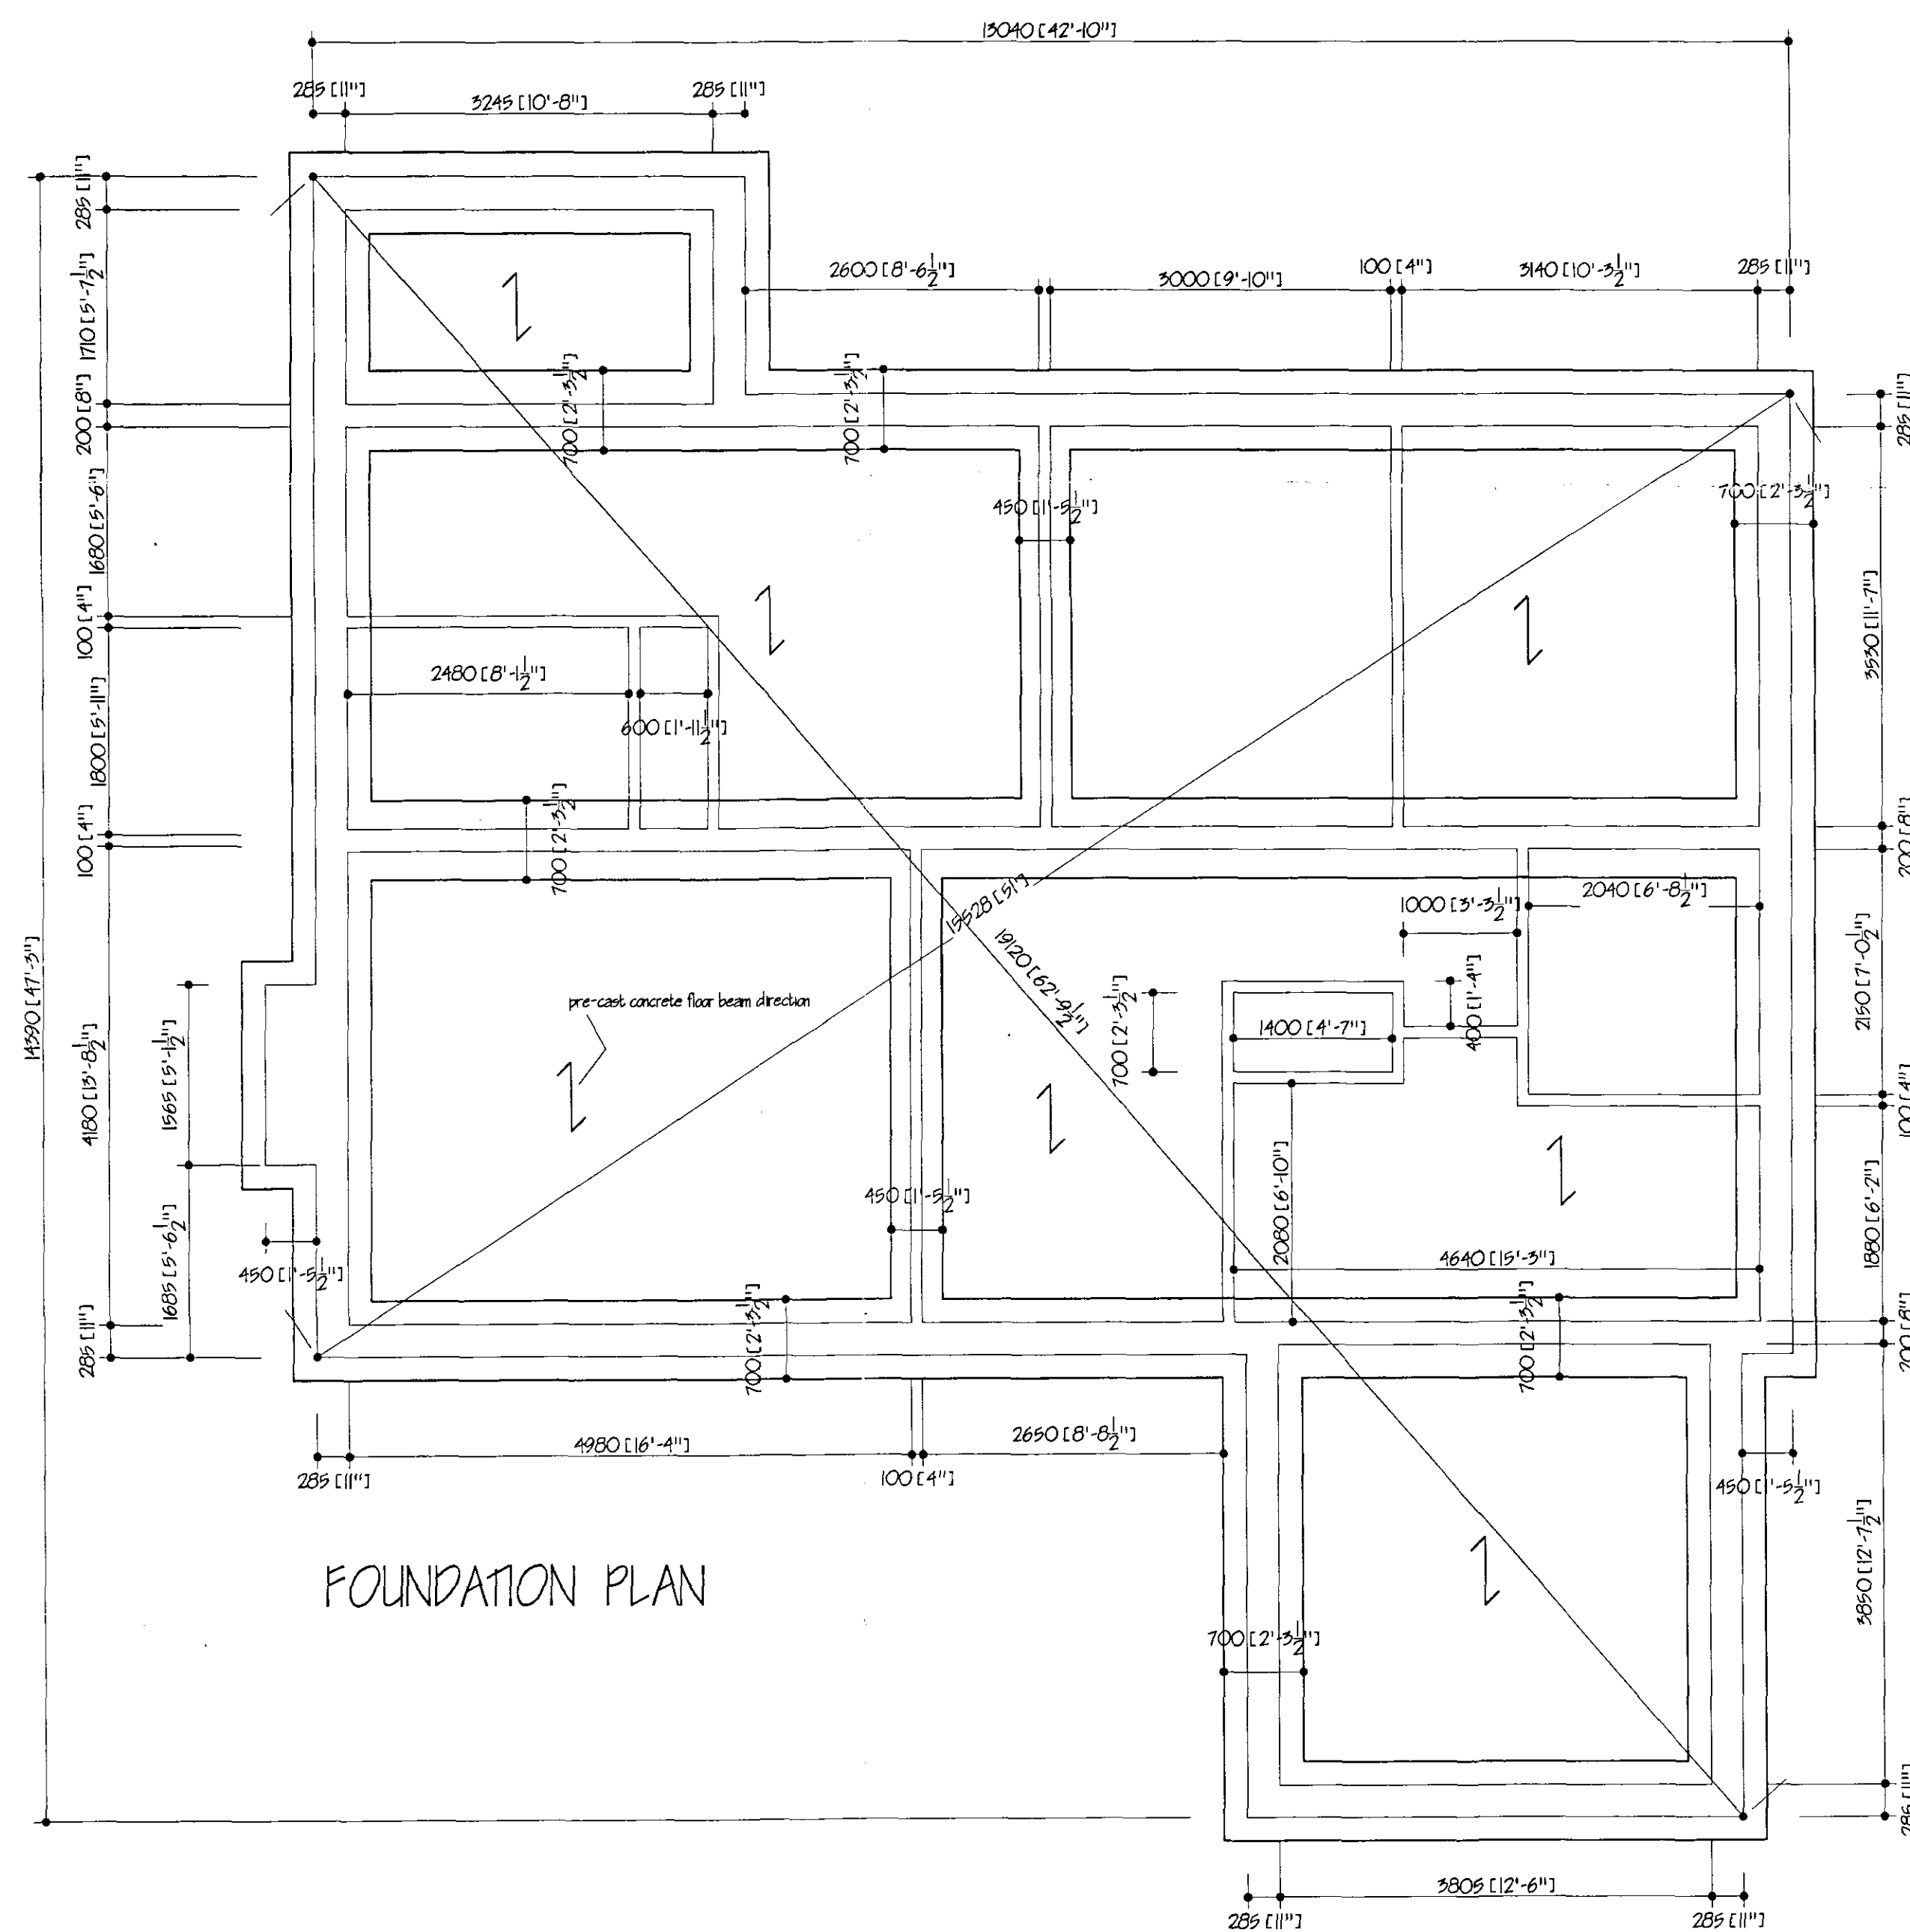

FOUNDATION PLAN

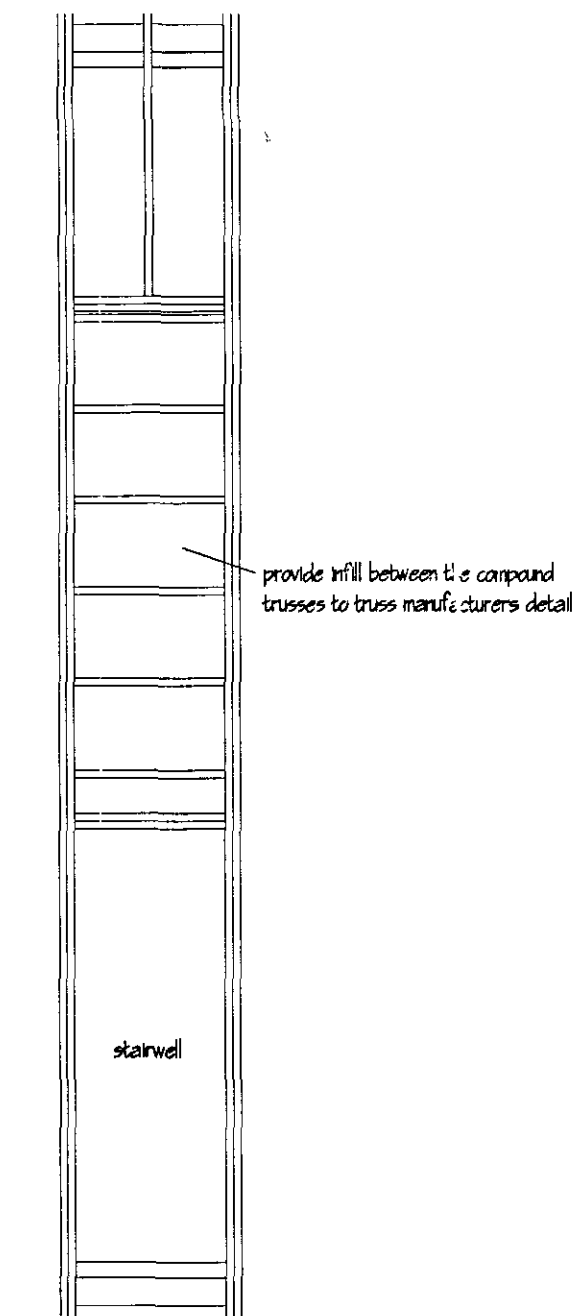

floor details between compound trusses

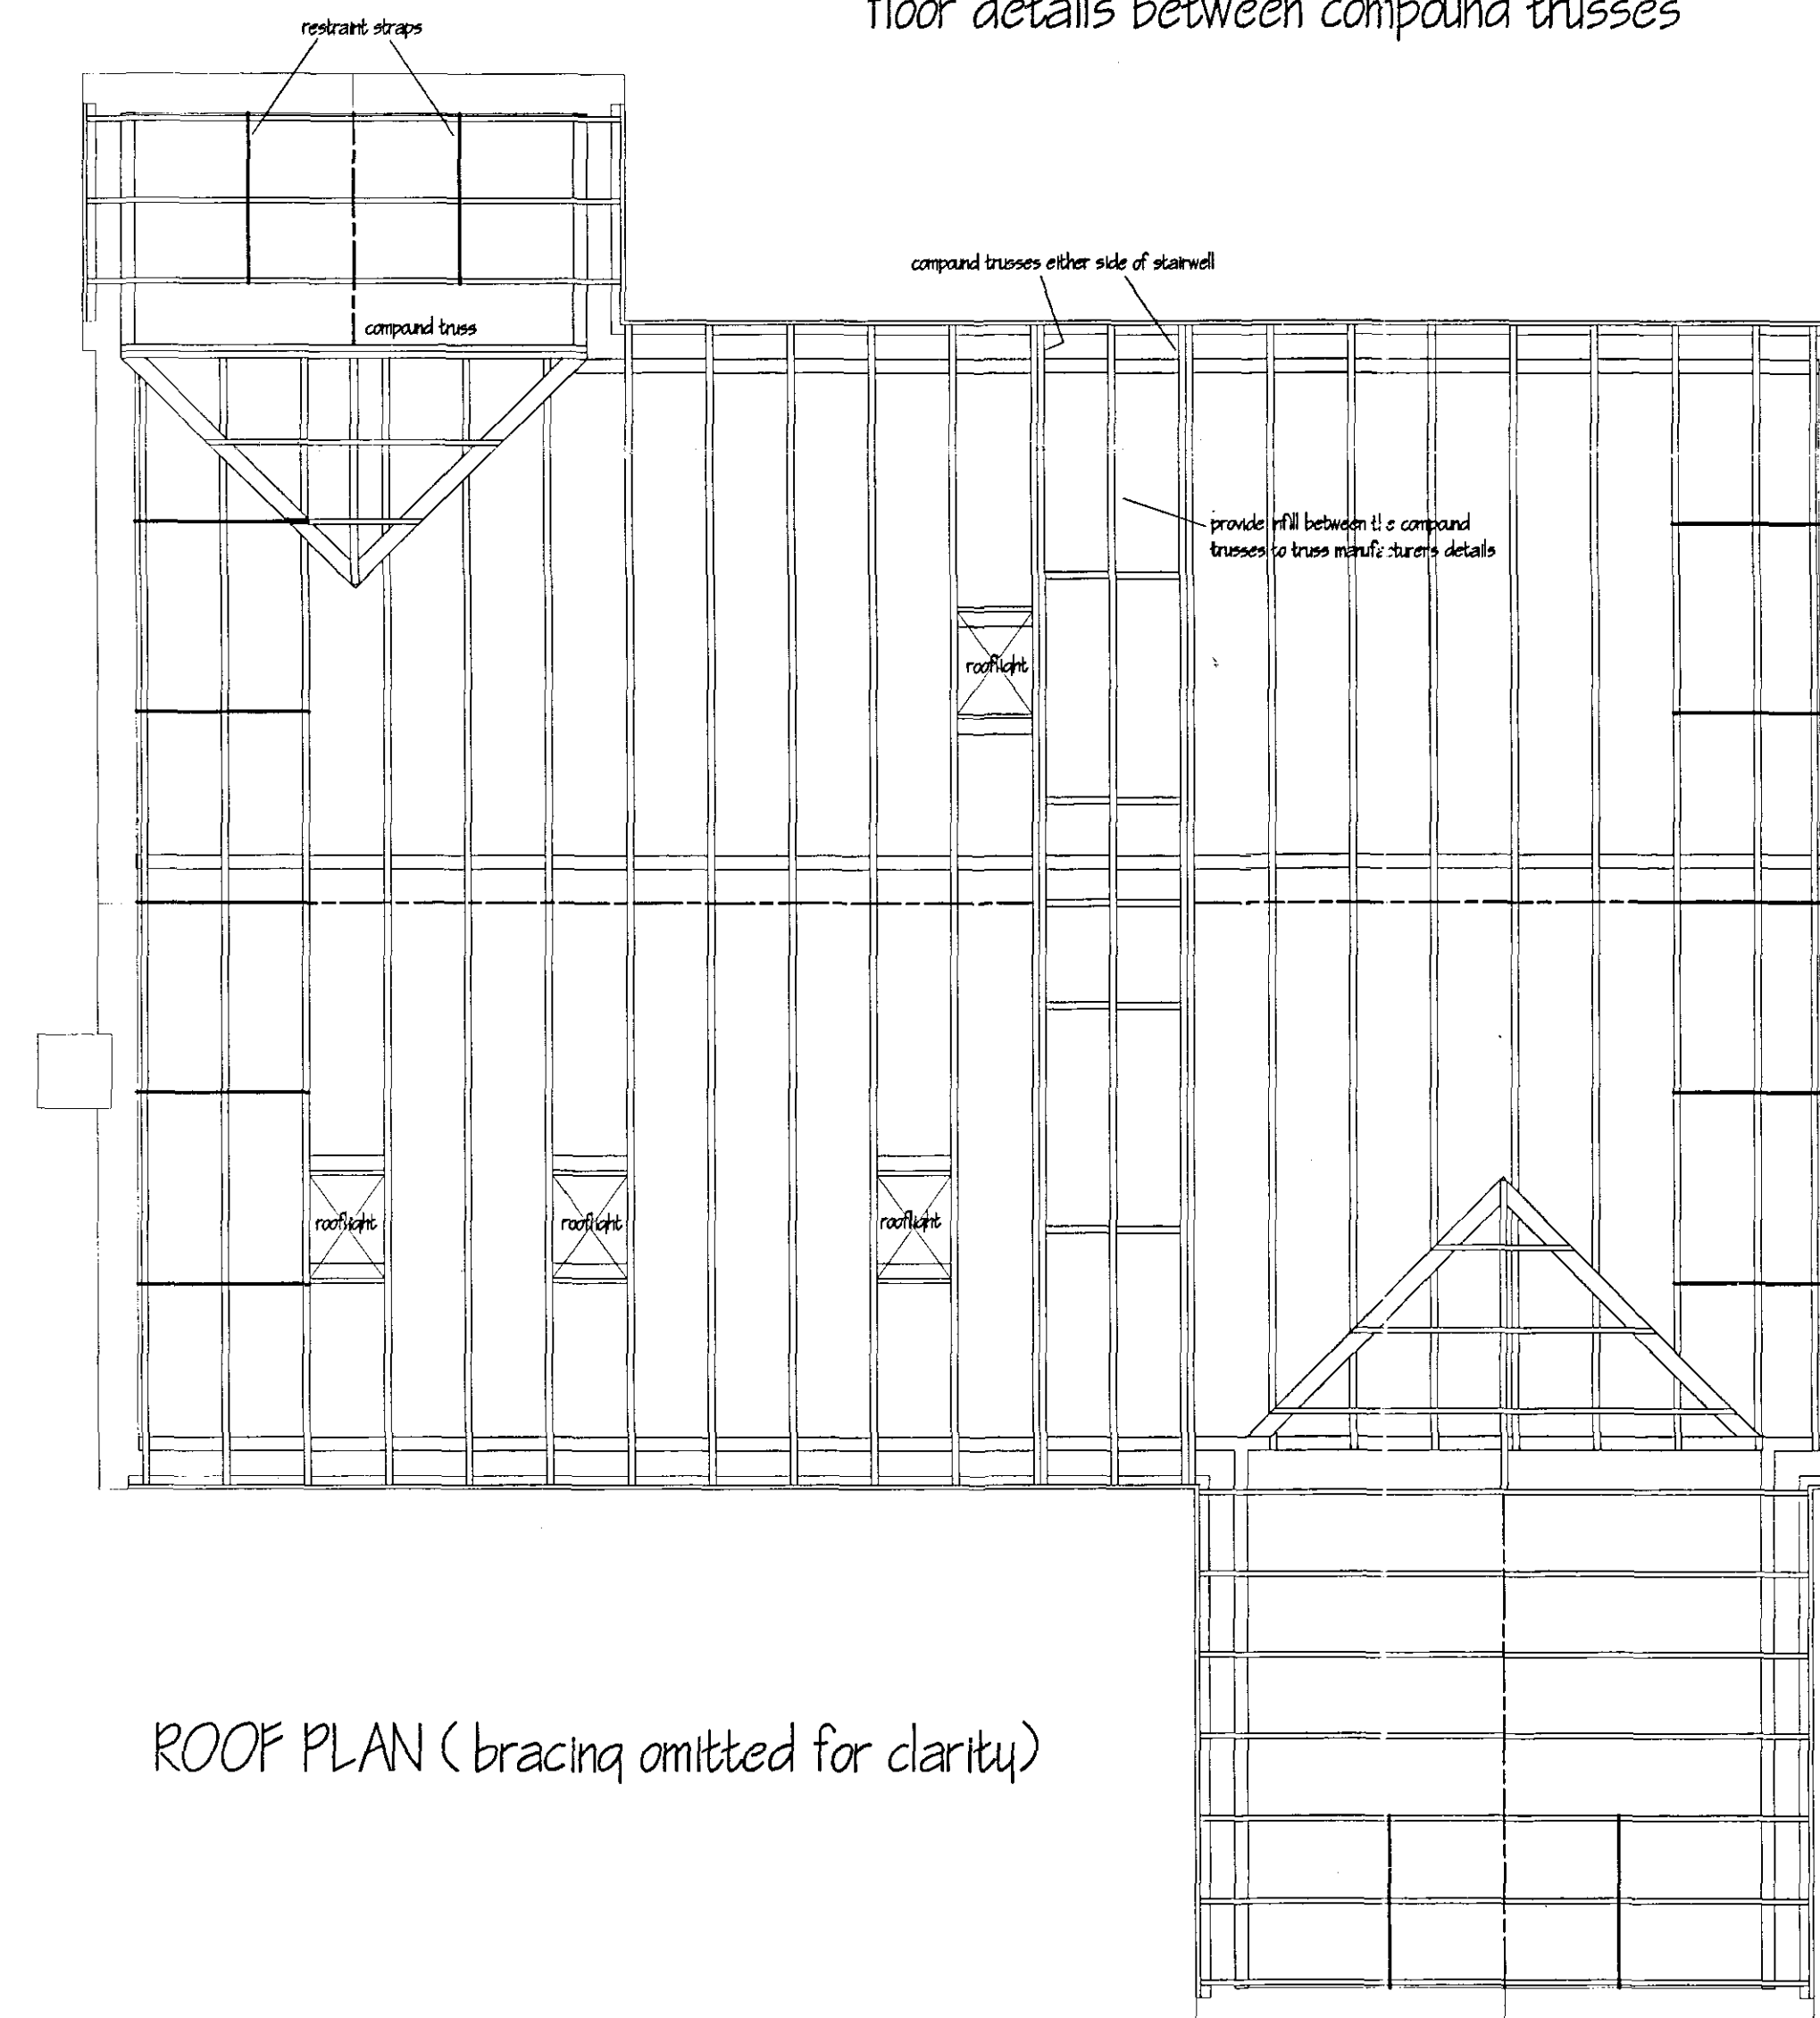

ROOF PLAN (bracing omitted for clarity)

revision date	
G. R. MERCHANT LENG AMICE FIWO ARCHITECTURAL, STRUCTURAL AND LAND DRAINAGE CONSULTANTS Unit 4, Wrights Mews 12A Park Road, Holbeach, Spalding, Lincs. PE12 7EX Tel: 01408 480600 Fax: 01408 425744 E-Mail: G. R. Merchant @ Merchant. F9. Co. UK	
Project PROPOSED CHALET BUNGALOW & GARAGE REAR OF 'KARILL' LOW GATE (B1165) SPALDING Lincs	
Client MR. & MRS. J. WOODCOCK	
Drawing DETERMINED PLAN	
Job Ref. 847/03	Drawing No. 05
Date JUNE 2005	Drawn JW
Scales 1/50	
DO NOT SCALE FROM THIS DRAWING This drawing is copyright and may not be reproduced, photographed or used for any other purpose other than that for which it is issued. The Licensed Contractor is to print all dimensions on site and report any discrepancies to the Architect. All details shown on this drawing including foundations are based upon typical site conditions related to the area. No responsibility can be accepted for abnormal conditions which may be discovered during construction unless reported to the Architect in that design circumstances may be discovered. Site and survey are recommended in respect of foundations to establish specific site conditions before foundation work is undertaken. The drawing is limited in the amount of information contained and does not purport to constitute a full specification of the works. It is issued for the purpose of obtaining Planning / Building Regulation approval. This drawing must not be used as a contract document alone. The works will not be supervised or inspected on site by G. R. Merchant or any representative thereof. It is the client or their appointed agents responsibility to ensure satisfactory construction of materials, adherence to specifications, variations to correct etc. All materials to be new unless otherwise stated and all components and materials are to be used fixed and installed etc. in strict accordance with manufacturers instruction and relevant code of practice. Materials shall conform to appropriate British standard specification or BSAs certificate or European code equivalent. The Employer / Client shall ensure that the selected contractor is competent with and adhere all measures necessary to ensure compliance with Health and Safety legislation for Building sites and Work places. The Employer / Client is advised that should the works need to comply with the Construction Design and Management Regulations an Independent Planning Supervisor will be required. The works shall comprise of all that is shown on the drawing and details. Work that may not specifically shown but may be reasonably inferred as necessary to carry out the works shall be deemed to be included.	

0064/06