


NOTES:
USE FIGURED DIMENSIONS ONLY, ALL DIMENSIONS TO BE CHECKED
ON SITE BY THE CONTRACTOR, IF IN DOUBT CONTACT THE ARCHITECT

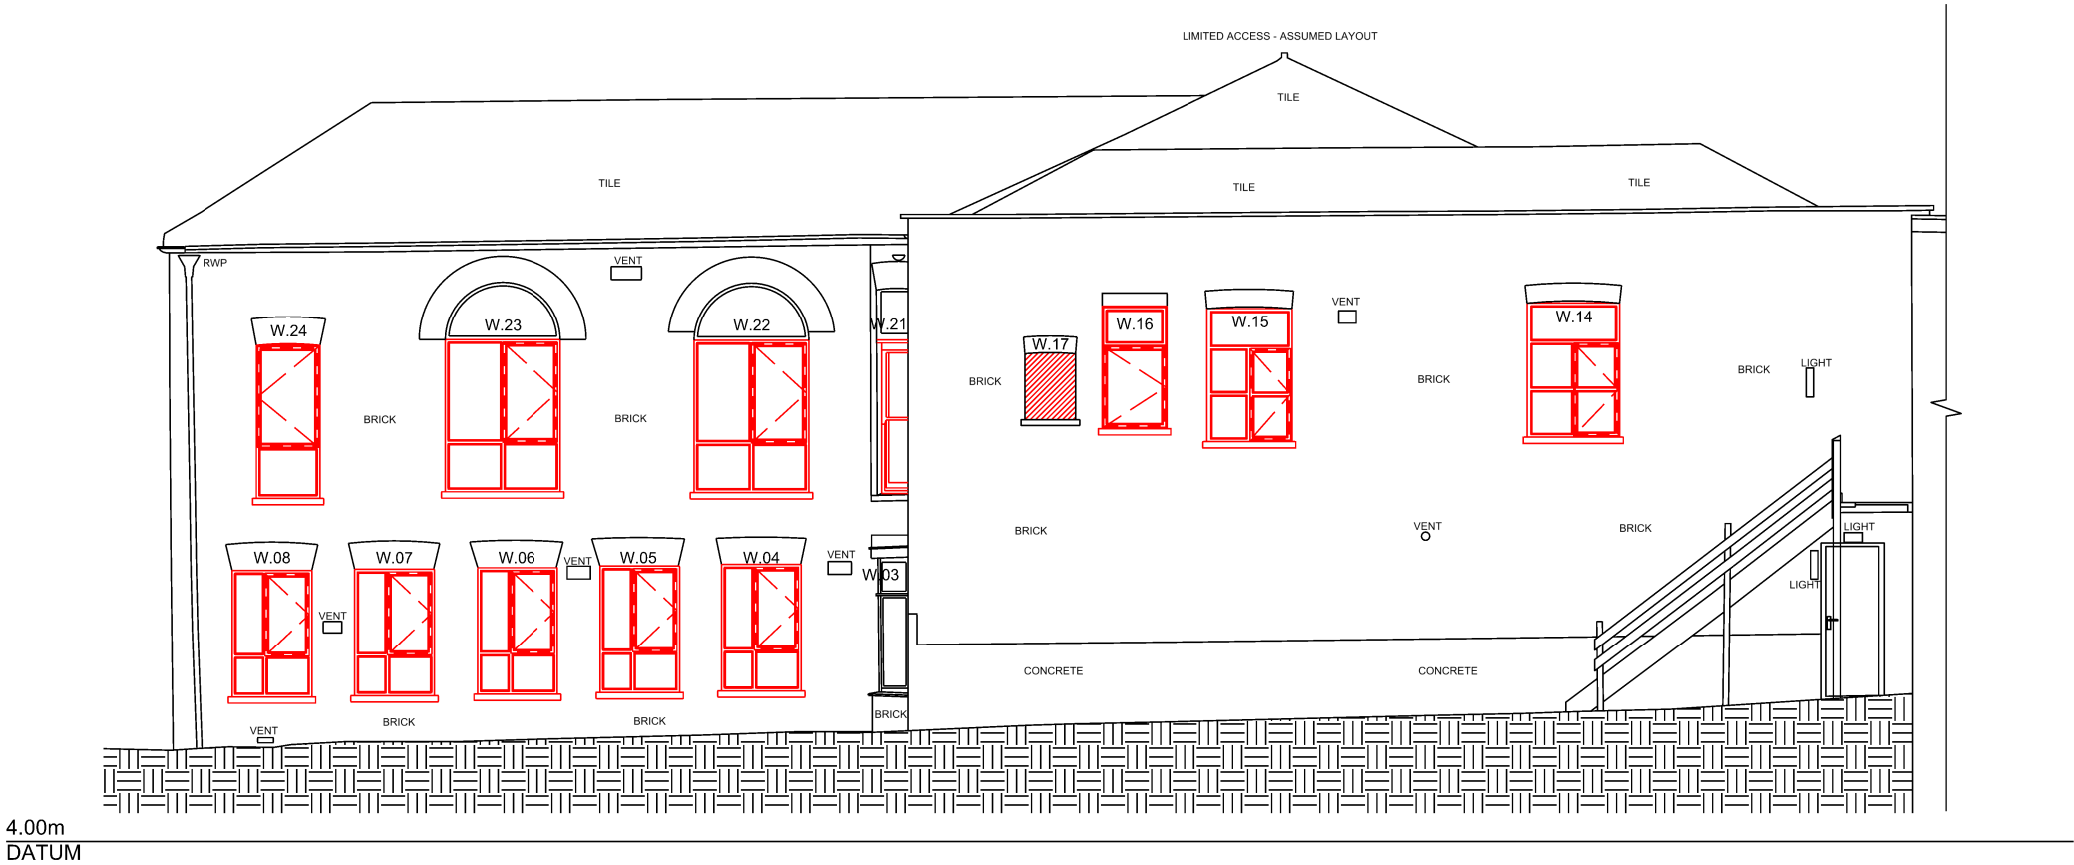

P2	New Winows illustrated in red	25/10/23
P1	Issued for Discussion	24/10/23

REVISION	DESCRIPTION	DATE
----------	-------------	------

CLIENT
AS&S Propeerty Investmants Ltd

PHI ARCHITECTUTRAL DESIGN
Tel:
07809575090
email:
info@phiarchitecturaldesign.com
Website:
www.phiarchitecturaldesign.com

PROJECT
11 MARKET PLACE, SPALDING

TITLE
Existing South East Elevation

PLANNING

DRAWN BY KM	CHECKED BY KM	DATE CREATED October 2023
DRAWING NUMBER 126_A_301	REVISION P2	SCALE 1:100 @ A3