

Drawn Copyright. All rights reserved. Licence Number 00020448

SHOC
Planning & Development
28 JAN 2010
Ref: CC65-10

Site Location Plan

Scale 1:1250



2nd Floor - 6B Sheepmarket
Spalding
PE11 4BH
Tel: 01775 758 921
e-mail: enquiries@remiwaydesign.co.uk

Site:

Garage Extension at Pitched Roof
above Bay Window at:
22 Meadway
Spalding
PE11 3LQ

Client:


Mr S Inglis

Date: *****

Scale: as noted

Drawing No:

1862-01

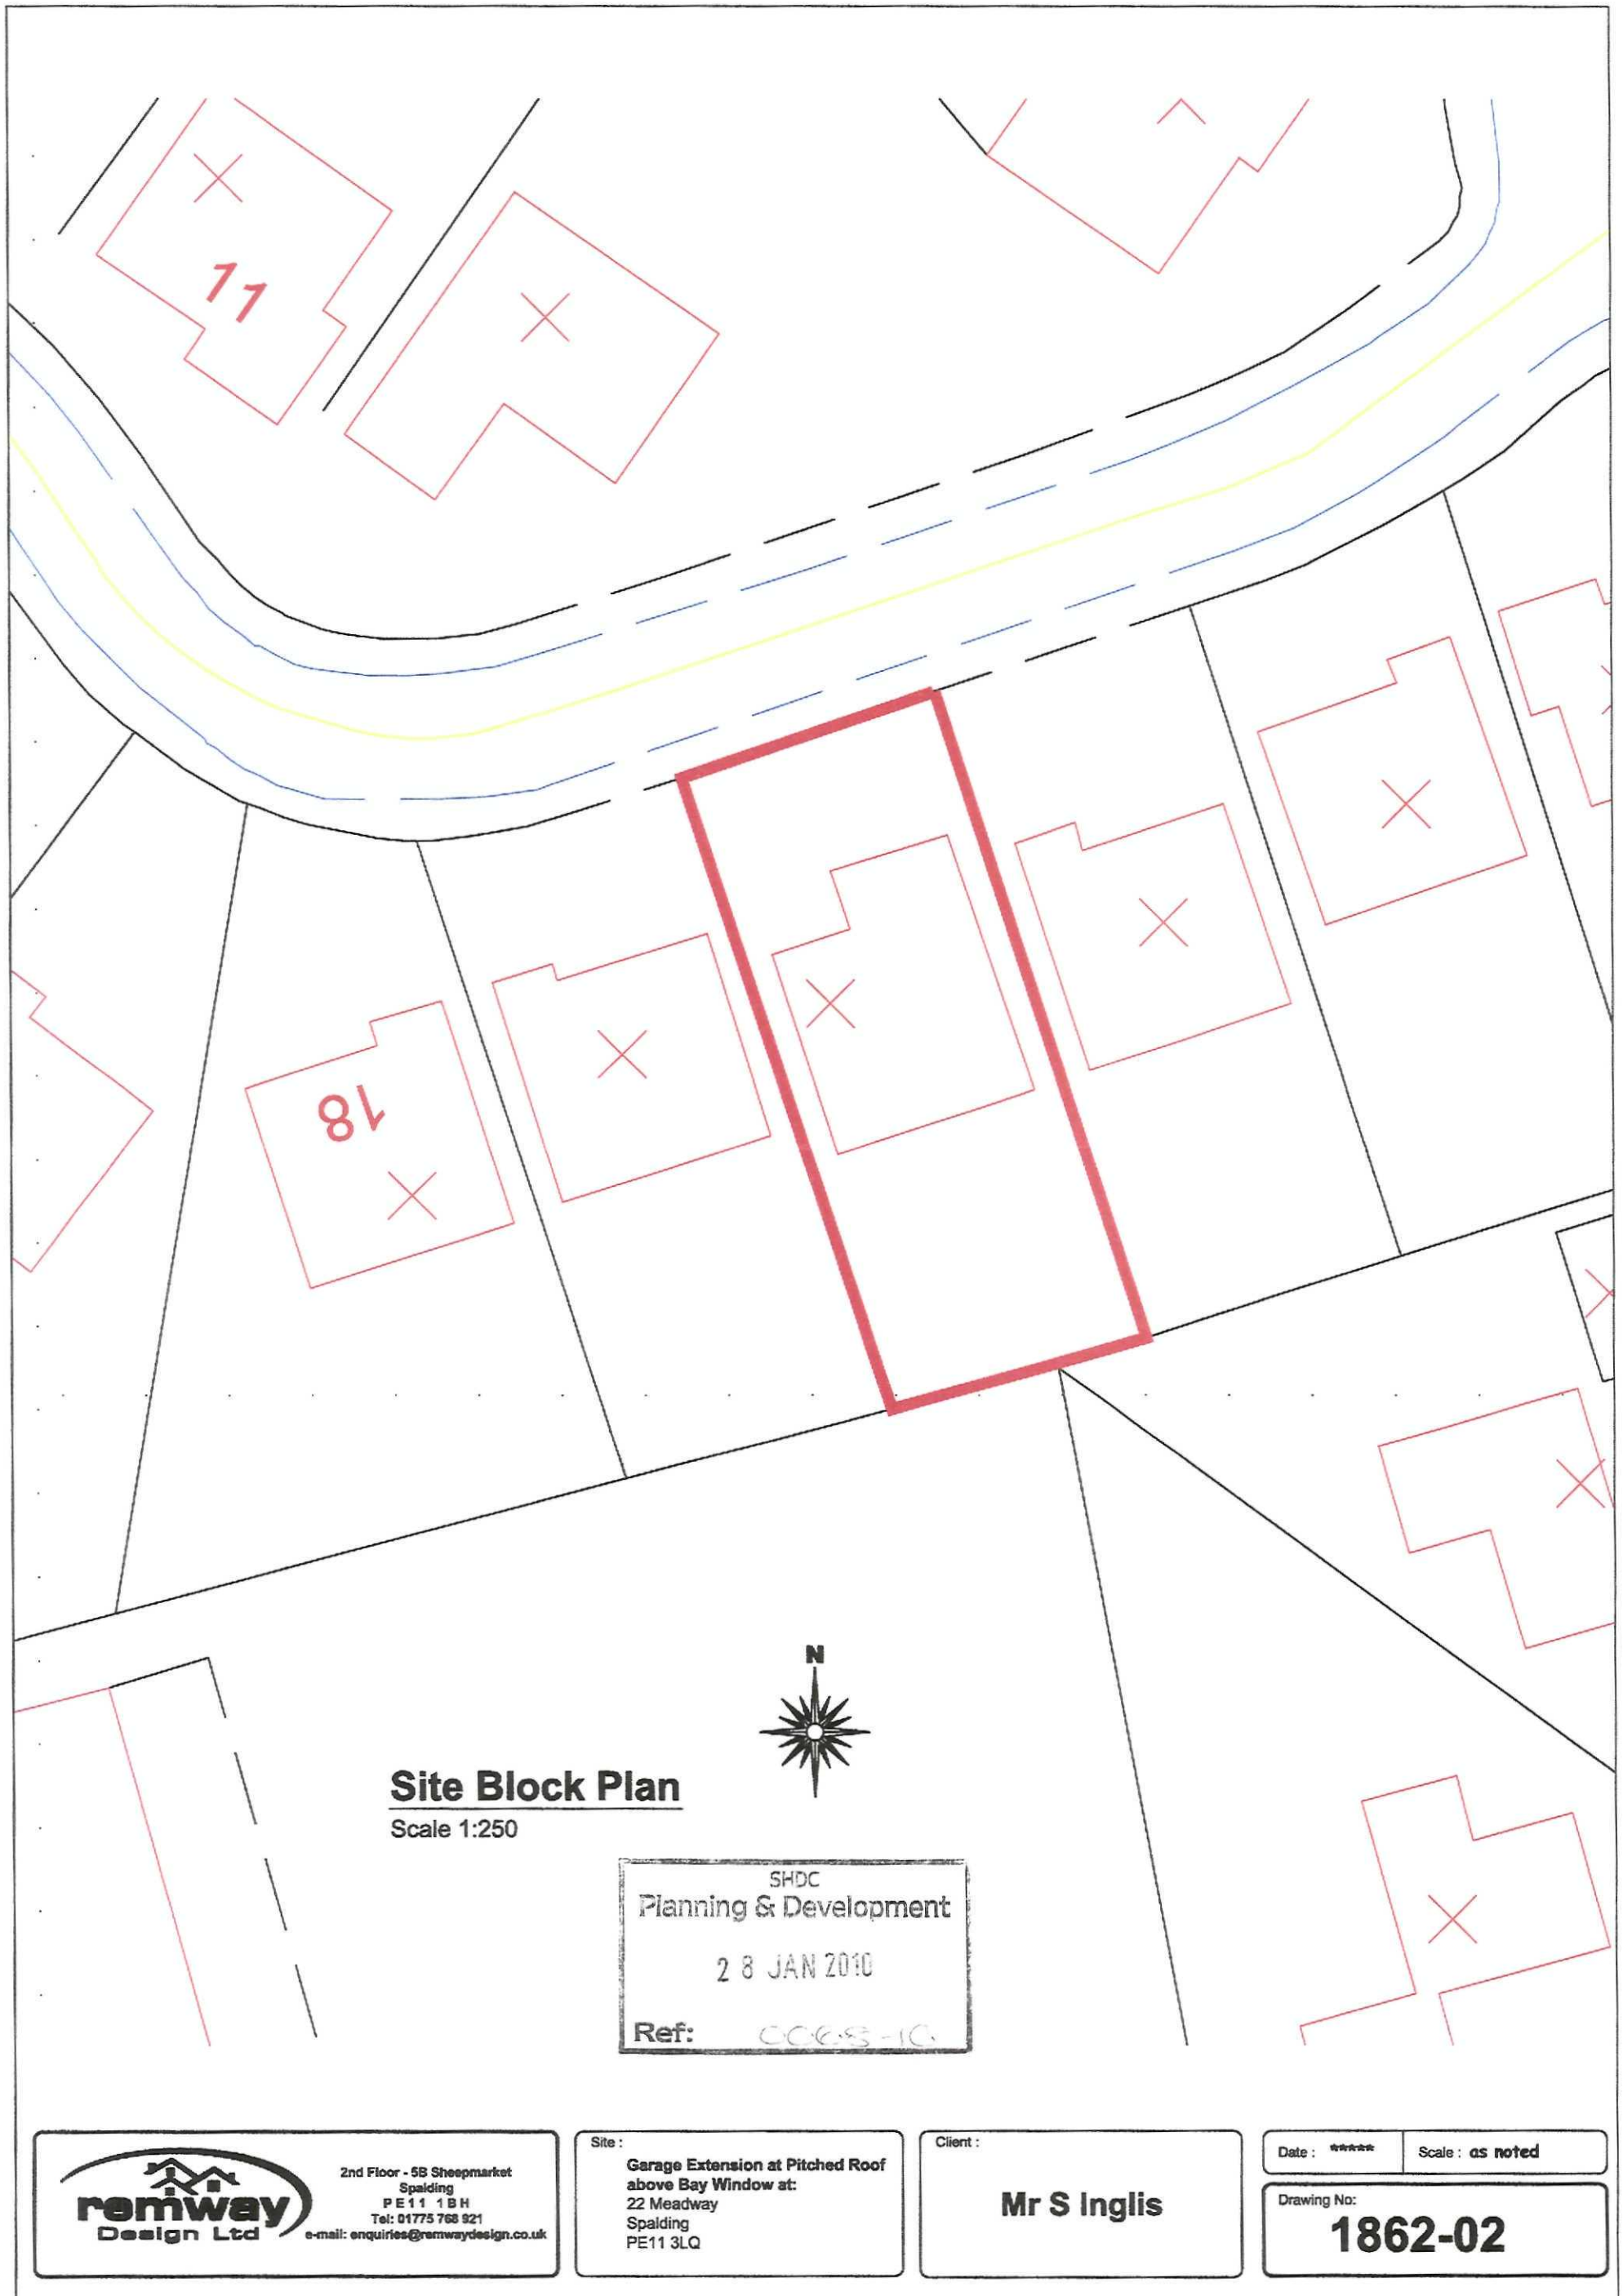

Site Block Plan

Scale 1:250



SHDC
Planning & Development
2 8 JAN 2010
Ref: CC6-S-10



2nd Floor - 5B Sheepmarket
Spalding
PE11 1BH
Tel: 01775 768 921
e-mail: enquiries@remwaydesign.co.uk

Site :
Garage Extension at Pitched Roof
above Bay Window at:
22 Meadway
Spalding
PE11 3LQ

Client :


Mr S Inglis

Date : **/**/**


Scale : as noted

Drawing No:

1862-02

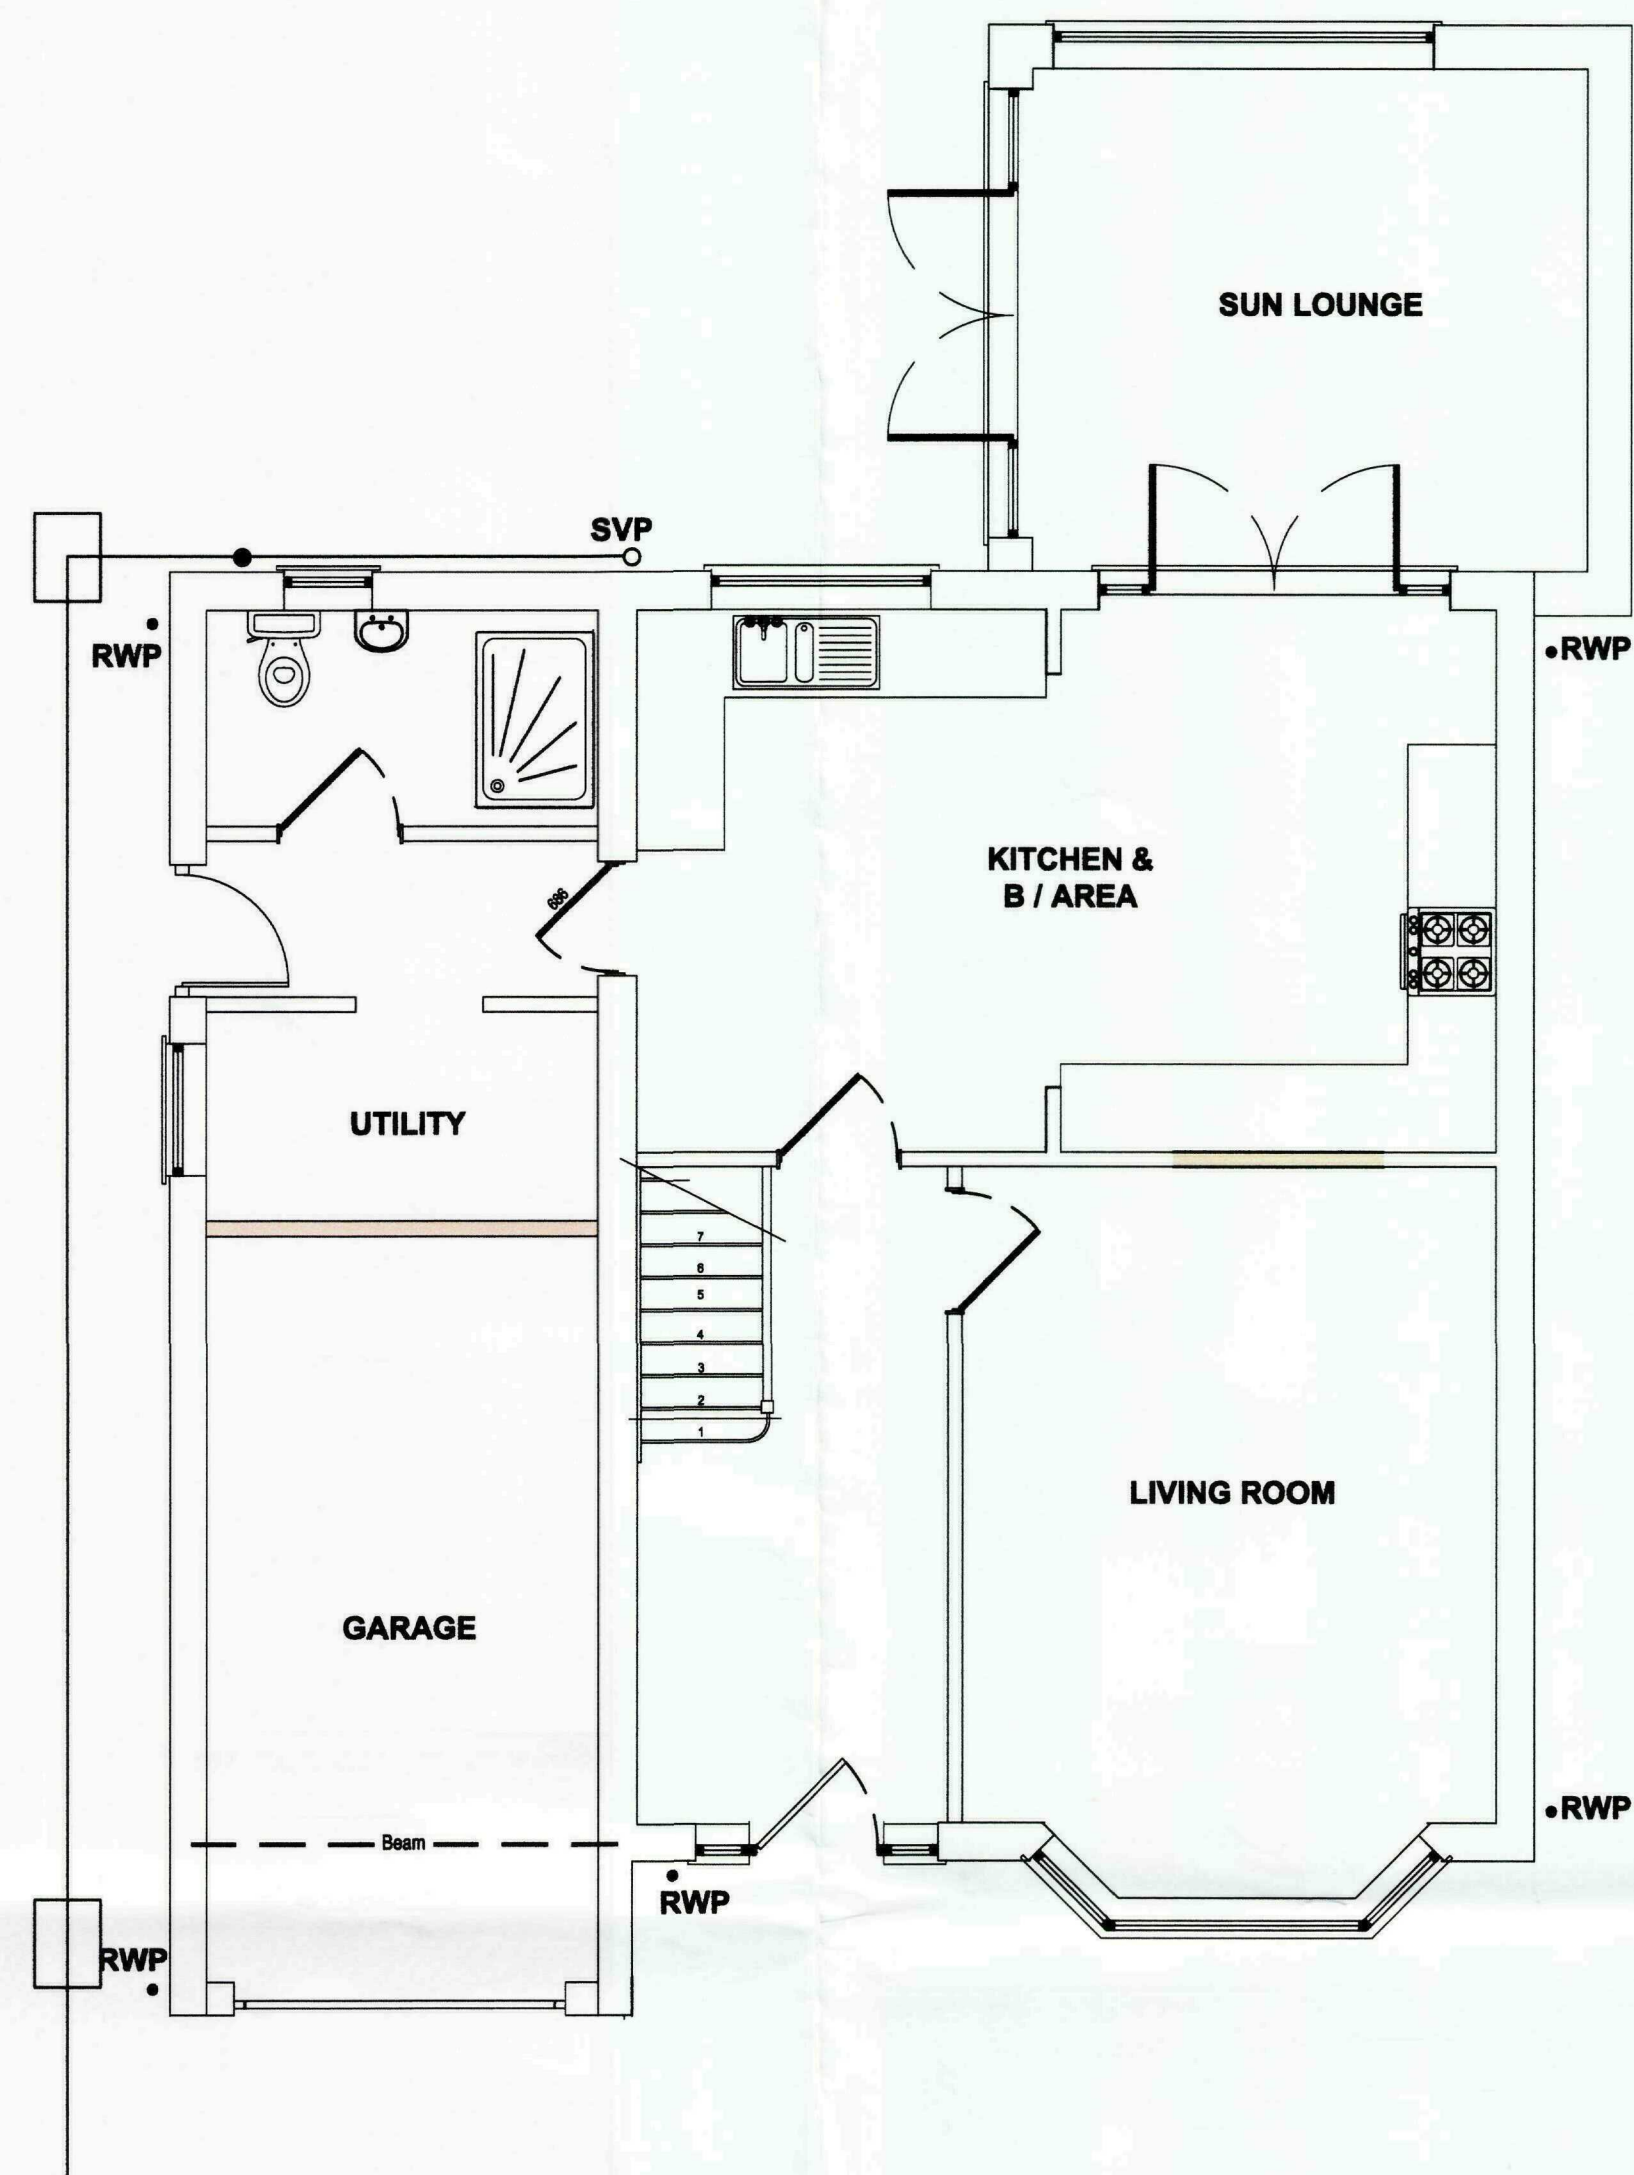


Ground Floor Existing G.A
Scale 1:50

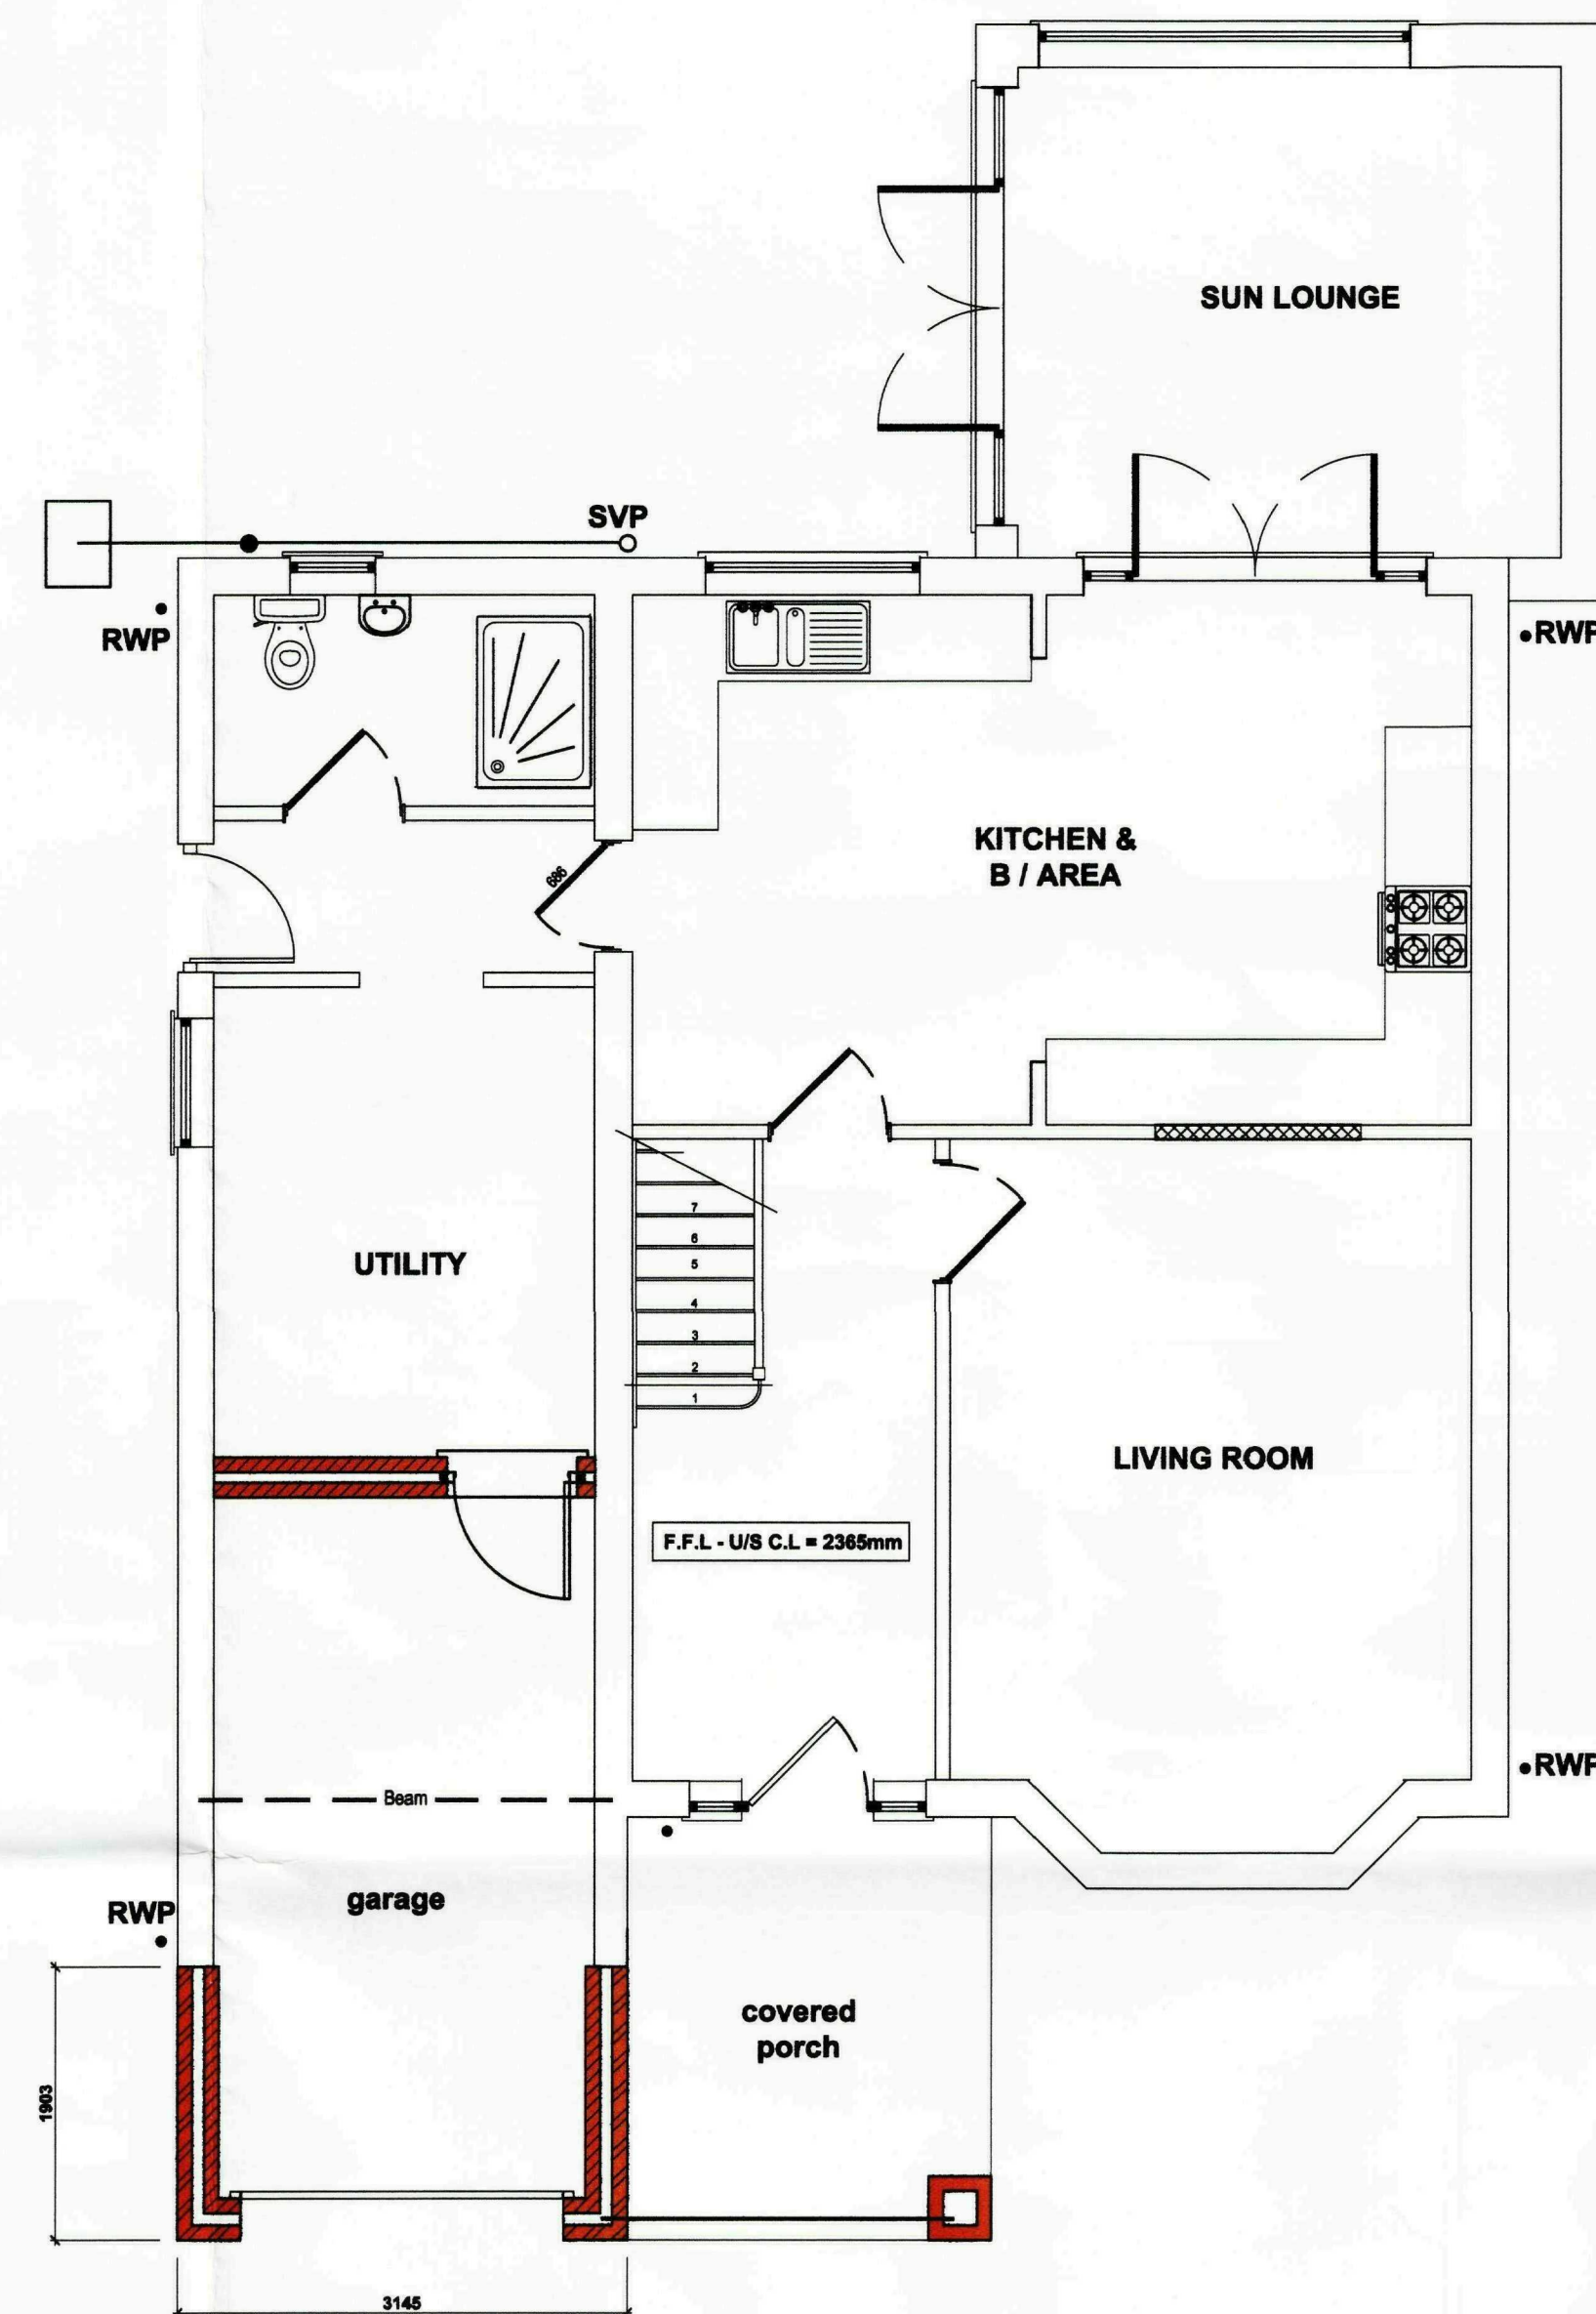


Ground Floor Proposed G.A
Scale 1:50



Existing Front Elevation
Scale 1:100

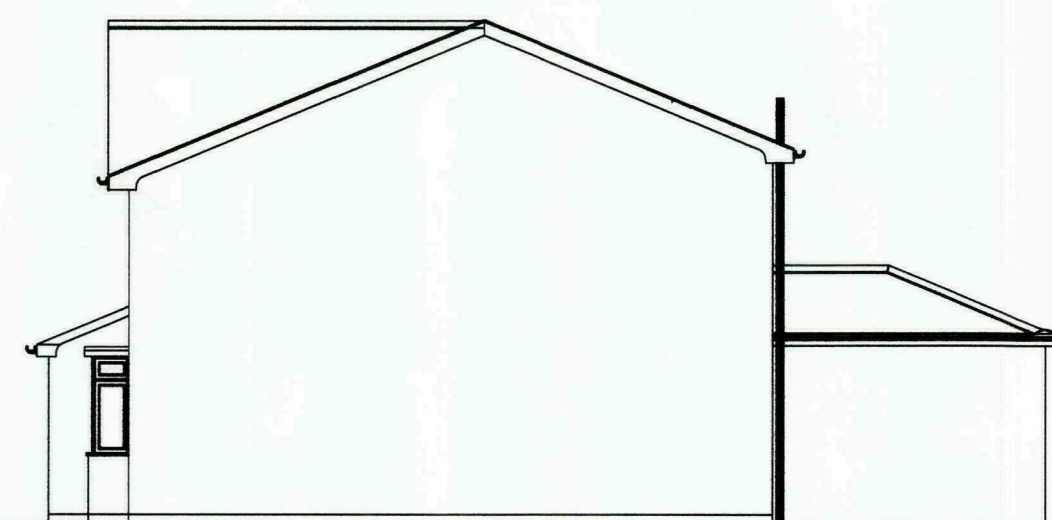


Existing Side Elevation
Scale 1:100

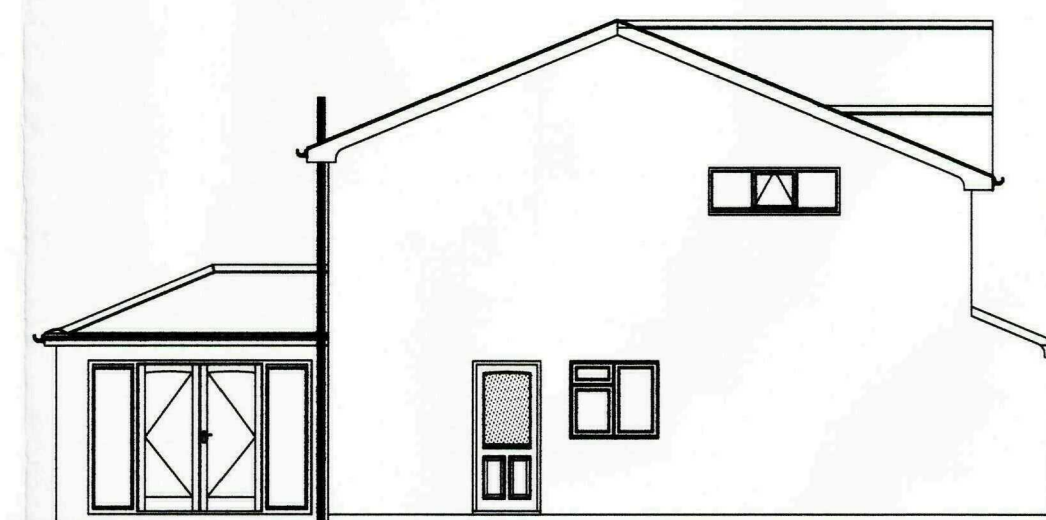


Existing Side Elevation
Scale 1:100



Proposed Front Elevation
Scale 1:100

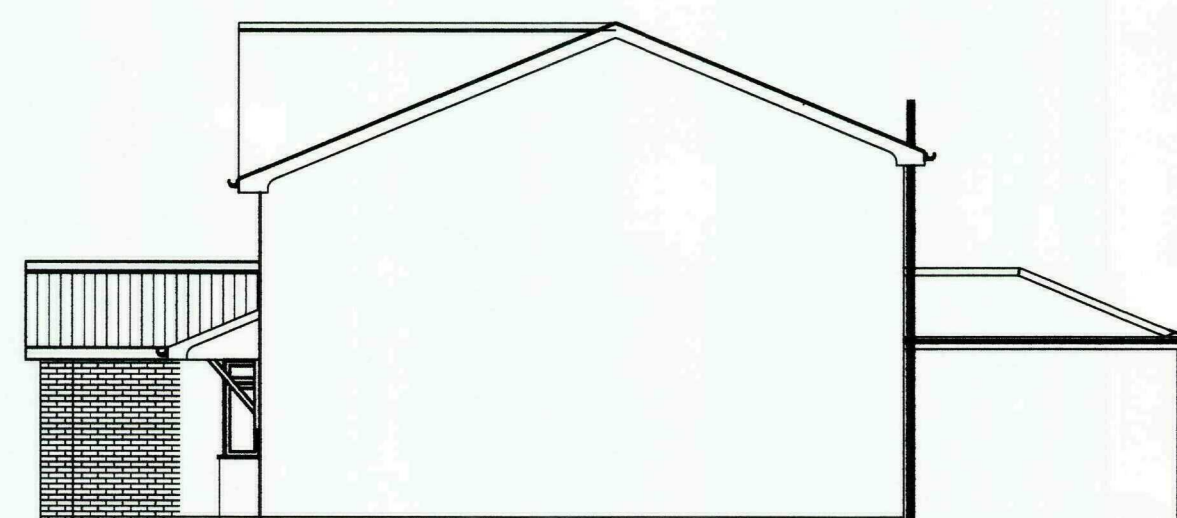

Proposed Side Elevation
Scale 1:100

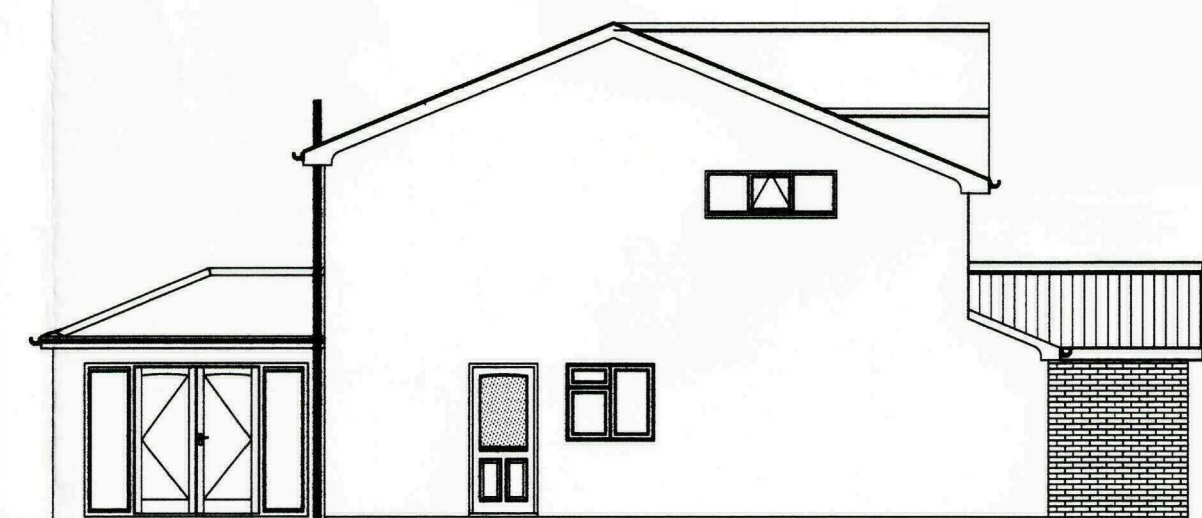

Proposed Side Elevation
Scale 1:100

SHDC
Planning & Development
28 JAN 2010
Ref: 0068-10

GENERAL CONDITIONS
Contractors are responsible for checking all dimensions on site when work commences and before ordering any materials. Any discrepancies should be brought to the attention of the Client for remedial action before commencing further.

All materials not specified to be of a standard suitable for the work proposed and be fit for purpose. All work to be in accordance with good building practice and all necessary BS codes for Workmanship on Building Sites.

Revisions

A - 27.01.10 - Amended to suit Clients comments

Client:

Mr S Inglis

Site:

Garage Extension at Pitched Roof above Bay Window at:
22 Meadway
Spalding
PE11 3LQ

Dwg Title:

Existing & Proposed Plans and Elevations



2nd Floor - 5B Sheepmarket
Spalding
PE11 1BH
Tel : 01775 768 921
e-mail: enquiries@remiwaydesign.co.uk

Dwg Size
A1

Drawing Number
1862-03

Revision:
A