



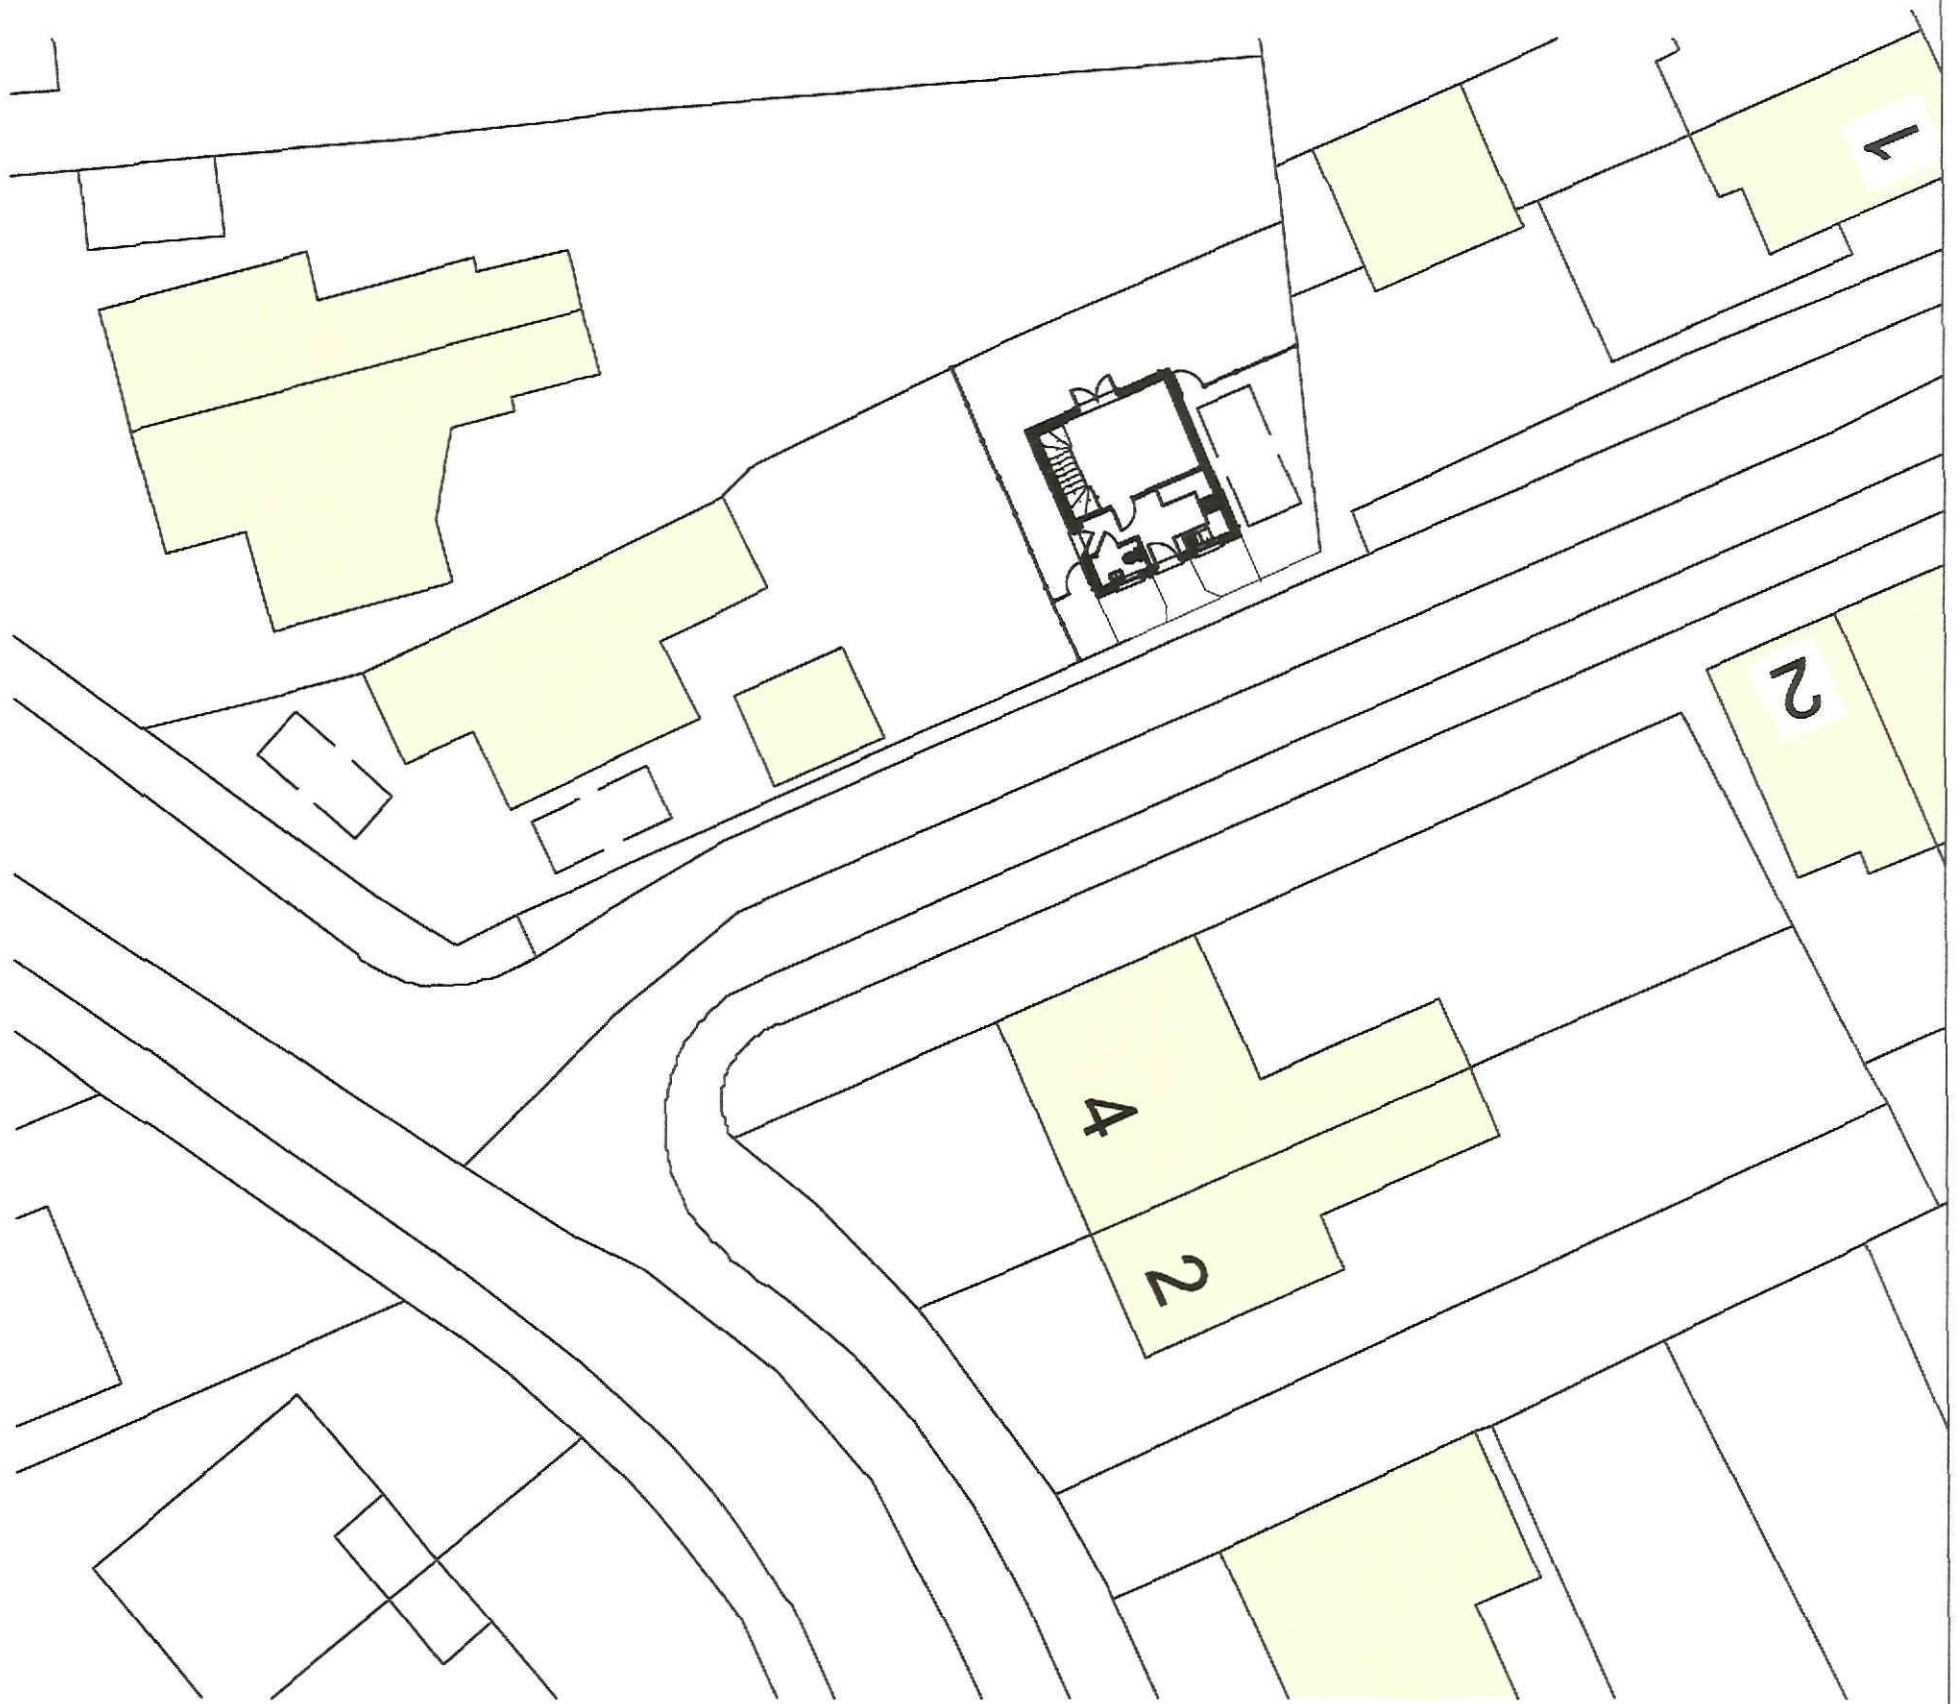

Site Block Plan
Scale 1:250

SHDC
Planning & Development
28 JAN 2010
Ref: CC65-10

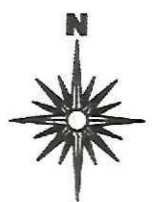


2nd Floor - 5B Sheepmarket
Spalding
PE11 1BH
Tel: 01775 768 921
e-mail: enquiries@remwaydesign.co.uk

Site :
**Residential Development
at Rear of:
8 West Parade
Spalding
PE11 1HD**

Client :
Mr P Hodson

Date : ***/**/** Scale : as noted

Drawing No:
1843 - 02

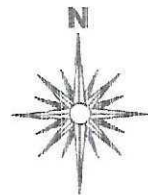

SHDC
Planning & Development
28 JAN 2010
Ref: 0069-10

Site Location Plan

Scale 1:1250

rev "A" - 28.01.10 - Boundaries amended

Date: ***** Scale: as noted


Drawing No:
1843 - 01A



2nd Floor - 5B Sheepmarket
Spalding
PE11 1BH
Tel: 01775 766 924
e-mail: enquiries@remiwaydesign.co.uk


Site:
**Residential Development
at Rear of:
8 West Parade
Spalding
PE11 1HD**

Client:
Mr P Hodson

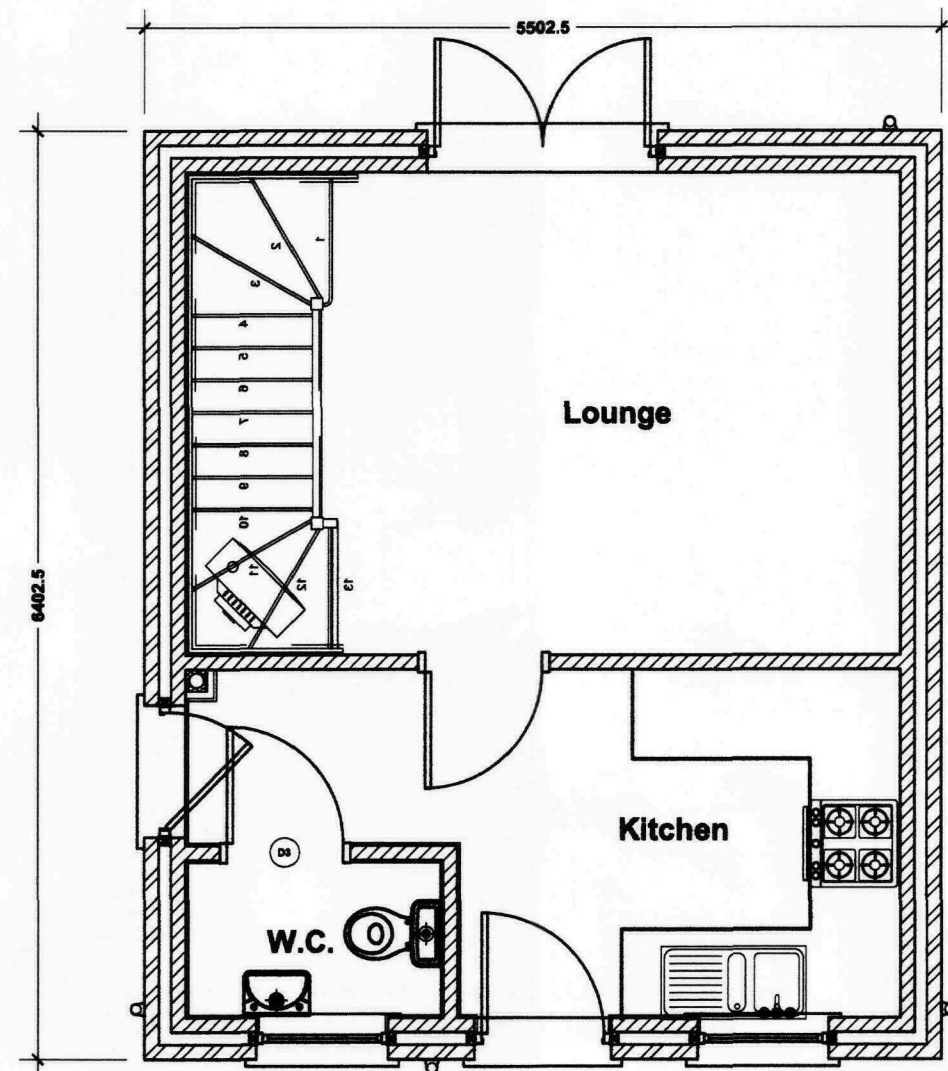


Ground Floor Plan

Scale 1:50

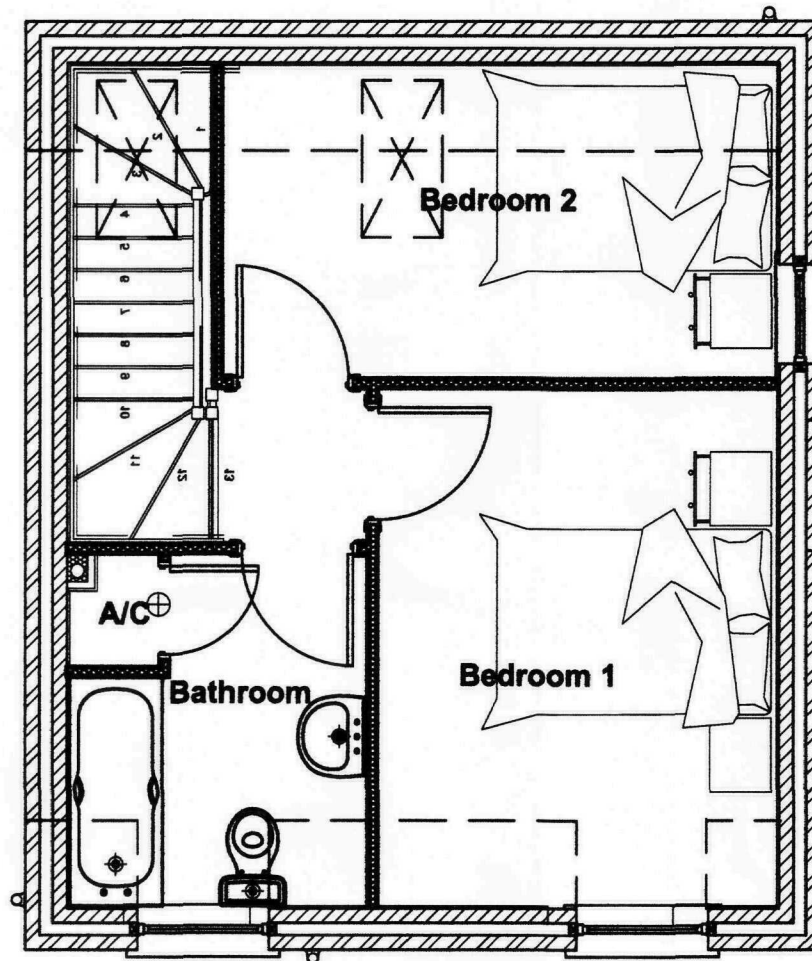


First Floor Plan

Scale 1:50

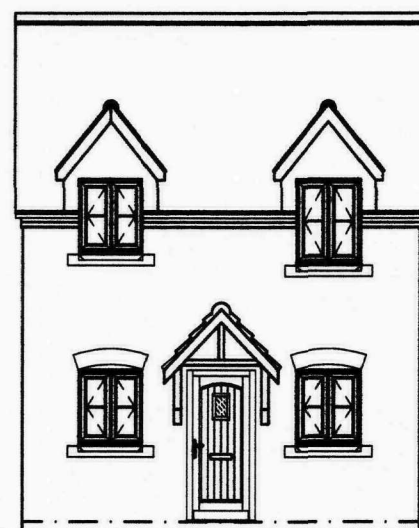


Front Elevation

Scale 1:100

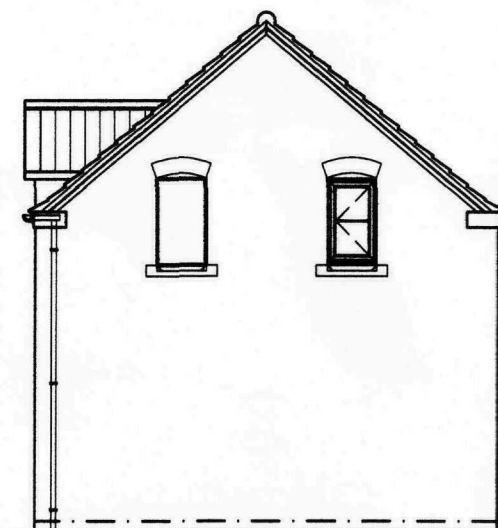


Side Elevation

Scale 1:100

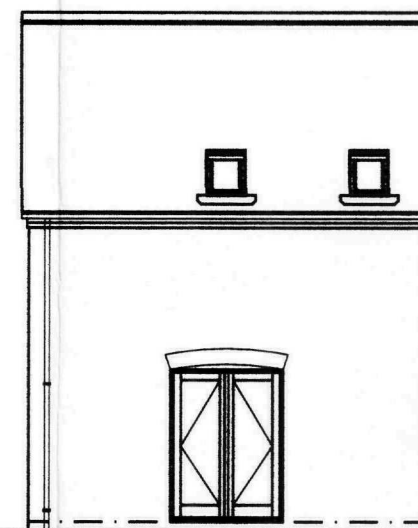

Rear Elevation

Scale 1:100

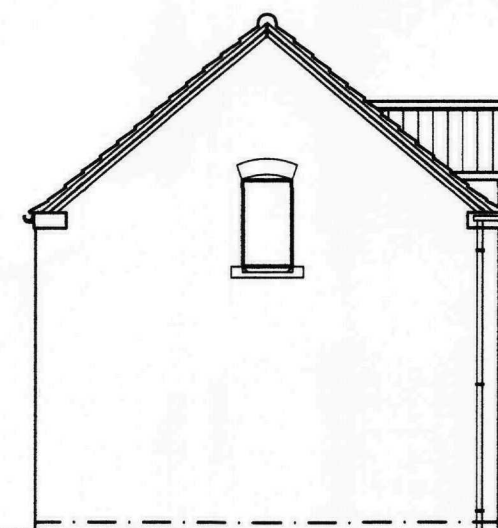

Side Elevation

Scale 1:100

GENERAL CONDITIONS
Contractors are responsible for checking all dimensions on site when work commences and before ordering any materials. Any discrepancies should be brought to the attention of the Client for remedial action before commencing further.

All materials not specified to be of a standard suitable for the work proposed and be fit for purpose. All work to be in accordance with good building practice and all necessary BS codes for Workmanship on Building Sites.

Revisions

Client:

Mr P Hodson

Site:

**Residential Development
at Rear of:
8 West Parade
Spalding
PE11 1HD**

Org Title:

**Proposed Floor Plans
and Elevations**



**2nd Floor - 58 Sheepmarket
Spalding
P E 11 1 B H
Tel : 01775 768 921
e-mail: enquiries@remwaydesign.co.uk**

Org Size

A2

Drawing Number

1843-03

Revision:

PLEASE NOTE:
Due to areas of the structure being covered, unexposed or otherwise inaccessible the notes / specifications of existing materials are subject to confirmation of site when it is feasible to expose the relevant areas of construction.

