


NOTES:

1. THIS DRAWING MUST NOT BE SCALED.
2. THIS DRAWING IS TO BE READ IN CONJUNCTION WITH ALL OTHER PROJECT DRAWINGS.
3. ALL DETAILS AND DRAWINGS MUST BE READ IN CONJUNCTION WITH THE "COMPANY SPECIFICATION".
4. THIS HOUSE TYPE IS APPROVED FOR USE ON SITES SUBJECT TO A DESIGN WIND SPEED OF UP TO 25M/S AND AT AN ALTITUDE GIVEN IN DIAGRAM 2 TO SECTION A1/2 OF THE APPROVED DOCUMENT TO THE BUILDING REGULATIONS FOR A SNOW LOAD OF 1.0 KN/M2. THE REGIONAL OFFICE IS TO CONFIRM THE SUITABILITY OF THIS HOUSE FOR EACH SITE.
5. PROVIDE LEAD FLASHING, CAVITY TRAY & SOAKERS, STEPPED AS APPLICABLE, AT ALL WALL/ROOF OR CANOPY ABUTMENTS.
6. SVPs TO TERMINATE NO LESS THAN 900mm ABOVE ANY OPENING & FINISHED WITH A PERFORATED COVER.

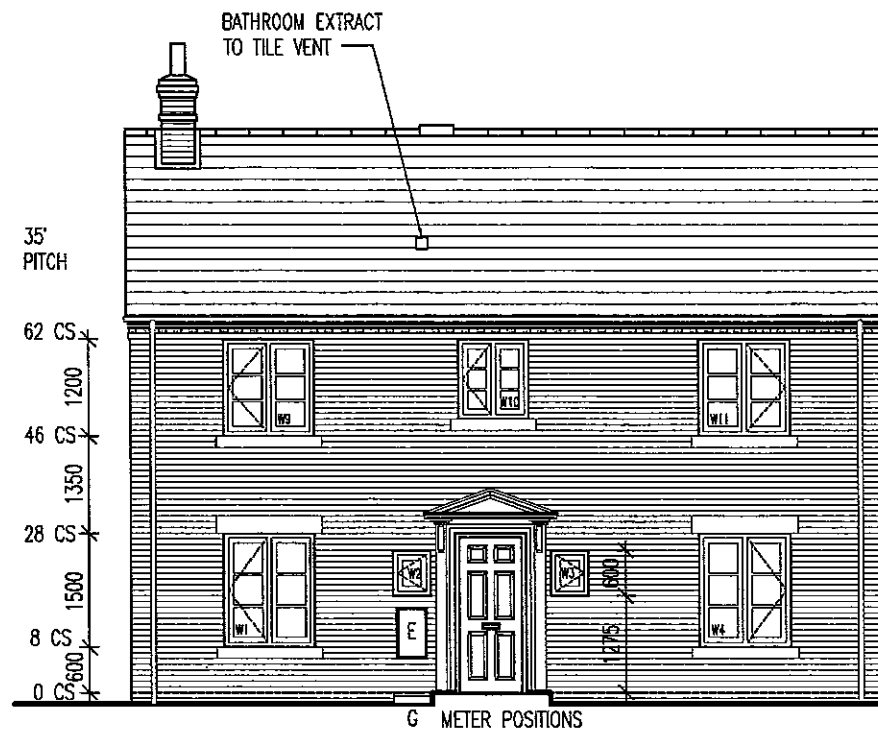


FRONT ELEVATION

PLOT SPECIFIC
CHIMNEYS REFER TO
SITE PLAN FOR
POSITIONS



SIDE ELEVATION

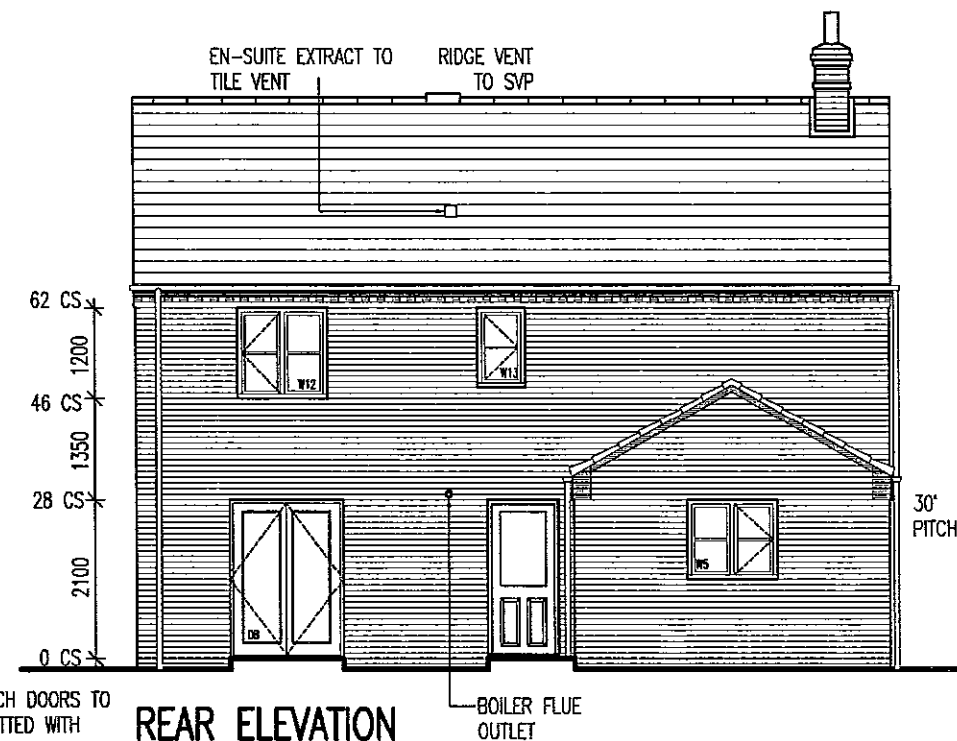

REAR ELEVATION



SIDE ELEVATION

Taylor Wimpey

Title:

D1324

DETAILED ELEVATIONS
BRICKWORK

Wygate, Spalding

Doc No:

D1324 /05-SP/ 01

Scale: 1 : 50 @ A3 Date: NOV 2011


Drawn By: ABA

Checked By: ABA

Taylor Wimpey UK Ltd


Gale House, Tumpike Road,
High Wycombe, Bucks HP12 3NR
Tel 01494 550323 Fax 01494 856683
www.taylorwimpey.com

35°
PITCH

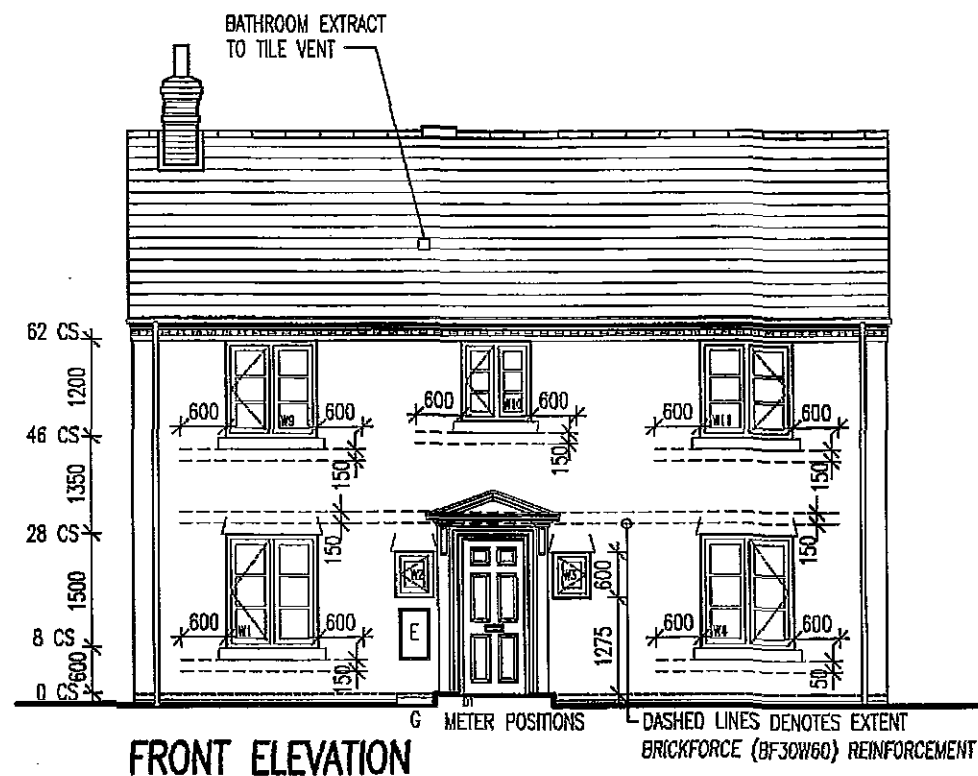


WHERE RENDERED BLOCKWORK OUTERLEAF SHOULD HAVE A MIN STRENGTH OF 7.0N/mm² & MIN DENSITY OF 1500Kg/m³

PLOT SPECIFIC CHIMNEYS REFER TO SITE PLAN FOR POSITIONS

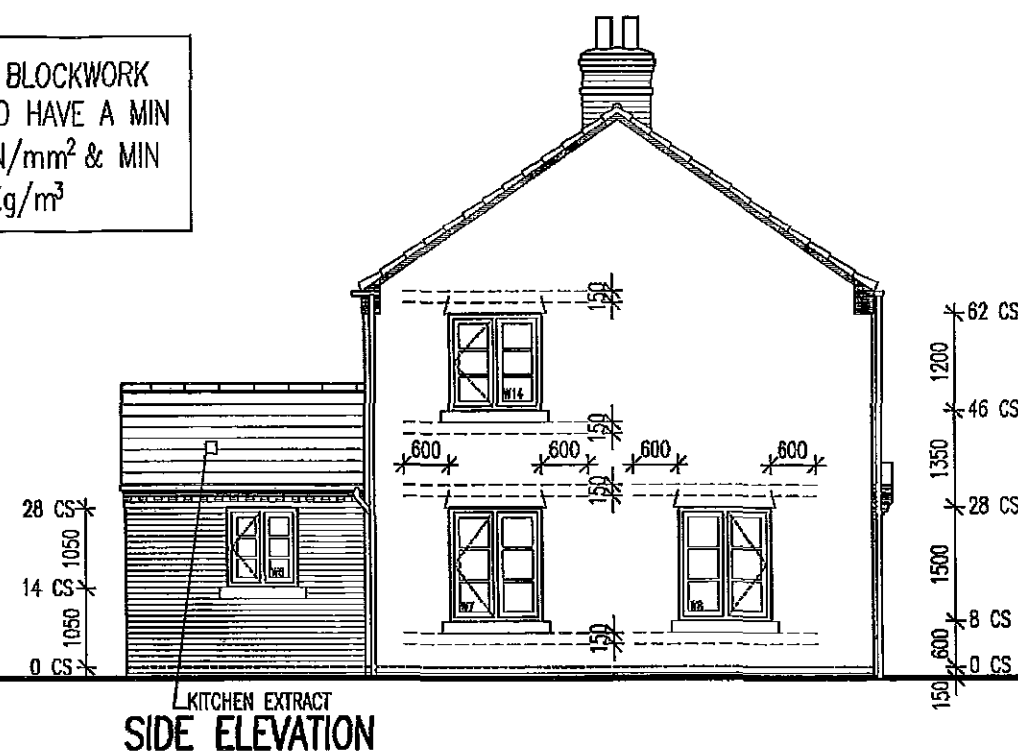

NOTES:


1. THIS DRAWING MUST NOT BE SCALED.
2. THIS DRAWING IS TO BE READ IN CONJUNCTION WITH ALL OTHER PROJECT DRAWINGS.
3. ALL DETAILS AND DRAWINGS MUST BE READ IN CONJUNCTION WITH THE "COMPANY SPECIFICATION".
4. THIS HOUSE TYPE IS APPROVED FOR USE ON SITES SUBJECT TO A DESIGN WIND SPEED OF UP TO 25M/S AND AT AN ALTITUDE GIVEN IN DIAGRAM 2 TO SECTION A1/2 OF THE APPROVED DOCUMENT TO THE BUILDING REGULATIONS FOR A SNOW LOAD OF 1.0 KN/M². THE REGIONAL OFFICE IS TO CONFIRM THE SUITABILITY OF THIS HOUSE FOR EACH SITE.
5. PROVIDE LEAD FLASHING, CAVITY TRAY & SOAKERS, STEPPED AS APPLICABLE, AT ALL WALL/ROOF OR CANOPY ABUTMENTS.
6. SVPs TO TERMINATE NO LESS THAN 900mm ABOVE ANY OPENING & FINISHED WITH A PERFORATED COVER.

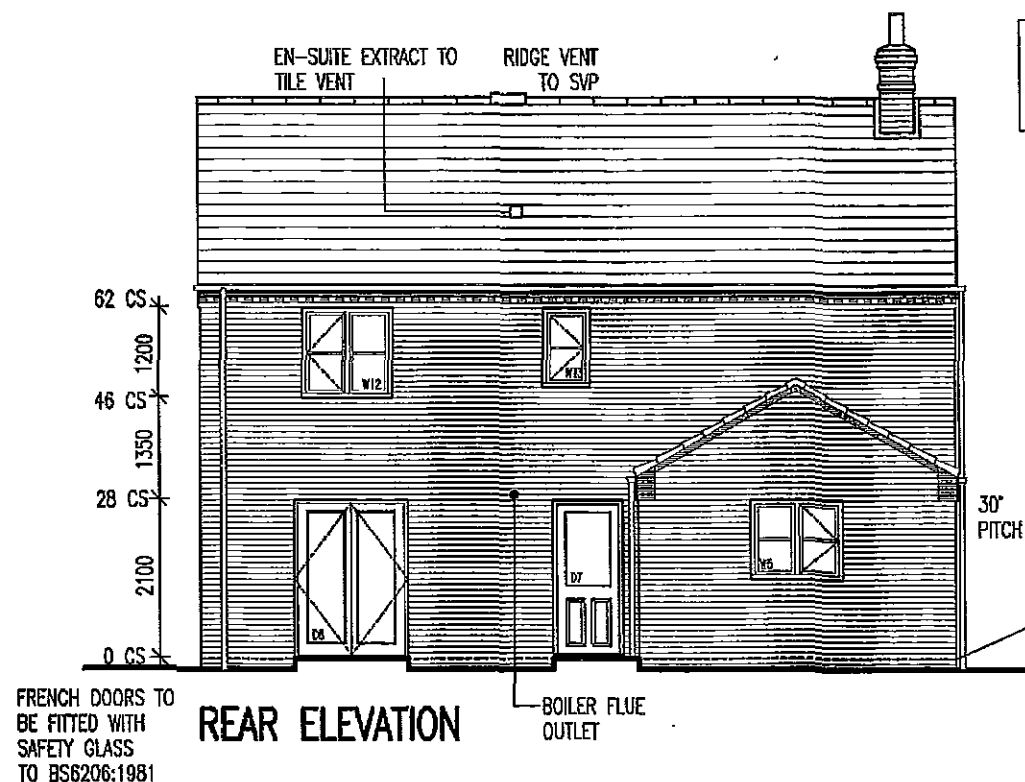

GUTTER SIZE & RWP POSITION(S) TO BE DESIGNED BY ARCHITECT

BRICKWORK ABOVE 225mm RENDER RETURN TO PROJECT 25mm

RENDER TO RETURN 165mm. PROVIDE EXPANSION JOINT BENEATH RENDER STOP BEAD.

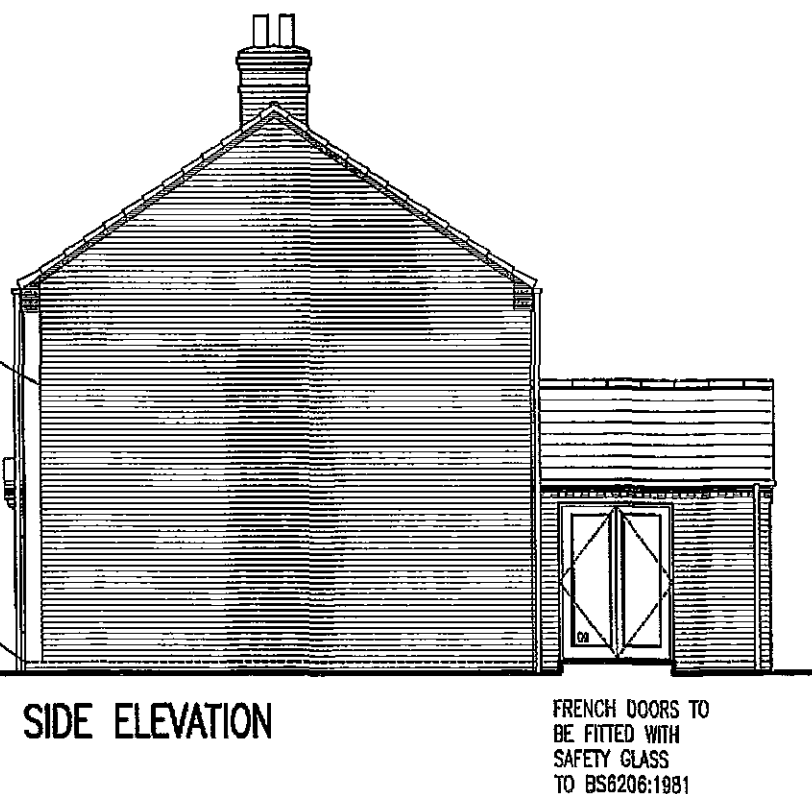

Taylor Wimpey

Title:

D1324

DETAILED ELEVATIONS
RENDER

Wygate, Spalding

Dwg No: D1324 /05-SP/02


Scale: 1 : 50 @ A3 Date: NOV 2011

Drawn By: ABA Checked By: ABA

Taylor Wimpey UK Ltd

Gata House, Tumble Road,
High Wycombe, Bucks HP12 3NR
Tel 01494 288323 Fax 01494 666683
www.taylorwimpey.com


EN-SUITE EXTRACT TO
TILE VENT

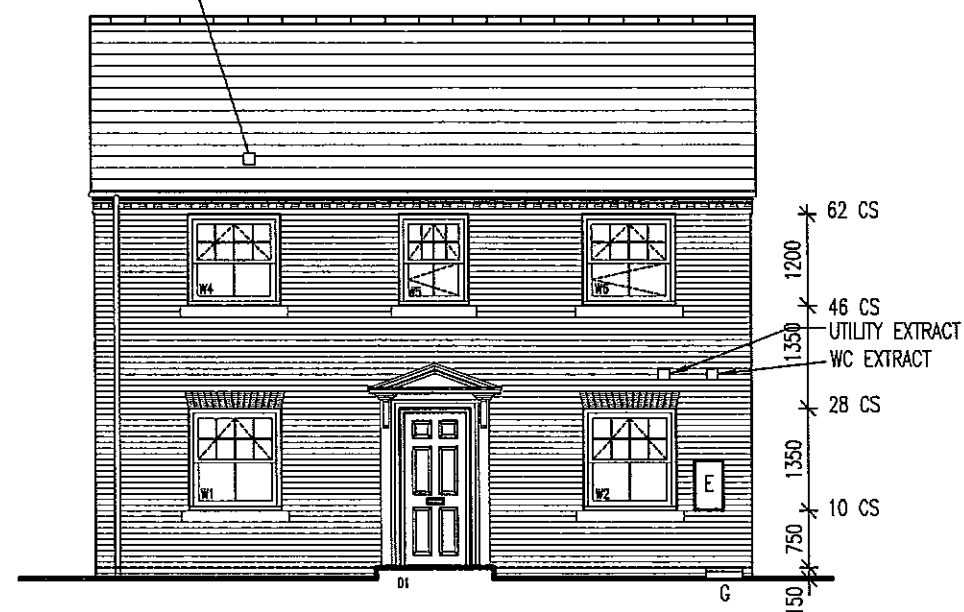

BATHROOM EXTRACT
TO TILE VENT



WC & UTILITY
EXTRACTS WHEN MID
END TERRACE

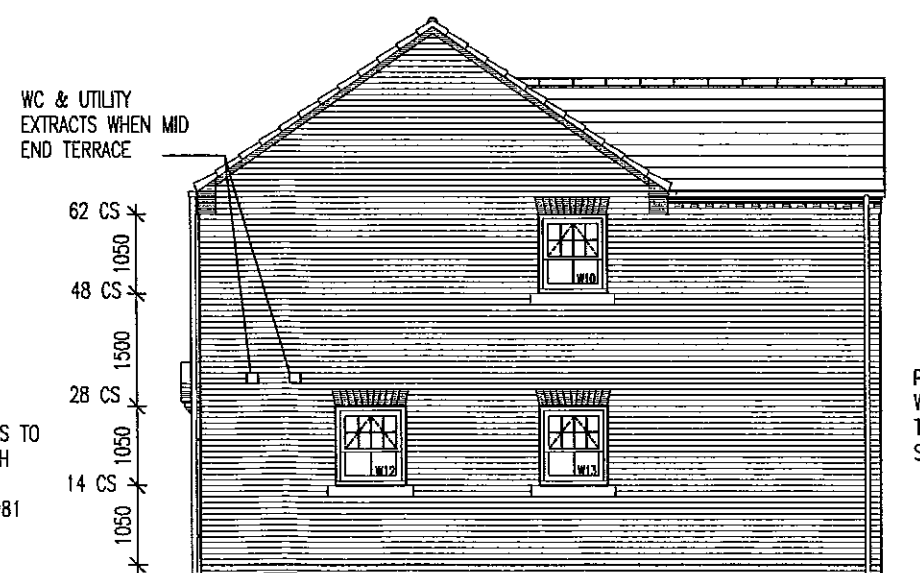

PLOT SPECIFIC
WINDOWS REFER
TO PLOT
SCHEDULE

NOTES:

1. THIS DRAWING MUST NOT BE SCALED.
2. THIS DRAWING IS TO BE READ IN CONJUNCTION WITH ALL OTHER PROJECT DRAWINGS.
3. ALL DETAILS AND DRAWINGS MUST BE READ IN CONJUNCTION WITH THE "COMPANY SPECIFICATION".
4. THIS HOUSE TYPE IS APPROVED FOR USE ON SITES SUBJECT TO A DESIGN WIND SPEED OF UP TO 25M/S AND AT AN ALTITUDE GIVEN IN DIAGRAM 2 TO SECTION A1/2 OF THE APPROVED DOCUMENT TO THE BUILDING REGULATIONS FOR A SNOW LOAD OF 1.0 KN/M2. THE REGIONAL OFFICE IS TO CONFIRM THE SUITABILITY OF THIS HOUSE FOR EACH SITE.
5. PROVIDE LEAD FLASHING, CAVITY TRAY & SOAKERS, STEPPED AS APPLICABLE, AT ALL WALL/ROOF OR CANOPY ABUTMENTS.
6. SVPs TO TERMINATE NO LESS THAN 900mm ABOVE ANY OPENING & FINISHED WITH A PERFORATED COVER.

Taylor Wimpey

Title:

D1117

DETAILED
ELEVATIONS

Wygate, Spalding

Dwg No:

D1117/05-SP / 01

Scale: 1 : 50 @ A3 Date: OCT 2011


Drawn By: ABA Checked By: ABA

Taylor Wimpey UK Ltd

Gale House, Turnpike Road,
High Wycombe, Bucks HP12 3NR
Tel 01494 558323 Fax 01494 885663
www.taylorwimpey.com

PLOTS 21,56,68,103&124

1. THIS DRAWING MUST NOT BE SCALED.
2. THIS DRAWING IS TO BE READ IN CONJUNCTION WITH ALL OTHER PROJECT DRAWINGS.
3. ALL DETAILS AND DRAWINGS MUST BE READ IN CONJUNCTION WITH THE "COMPANY SPECIFICATION".
4. THIS HOUSE TYPE IS APPROVED FOR USE ON SITES SUBJECT TO A DESIGN WIND SPEED OF UP TO 25M/S AND AT AN ALTITUDE GIVEN IN DIAGRAM 2 TO SECTION A1/2 OF THE APPROVED DOCUMENT TO THE BUILDING REGULATIONS FOR A SNOW LOAD OF 1.0 KN/M2. THE REGIONAL OFFICE IS TO CONFIRM THE SUITABILITY OF THIS HOUSE FOR EACH SITE.
5. PROVIDE LEAD FLASHING, CAVITY TRAY & SOAKERS, STEPPED AS APPLICABLE, AT ALL WALL/ROOF OR CANOPY ABUTMENTS.
6. SVPs TO TERMINATE NO LESS THAN 800mm ABOVE ANY OPENING & FINISHED WITH A PERFORATED COVER.

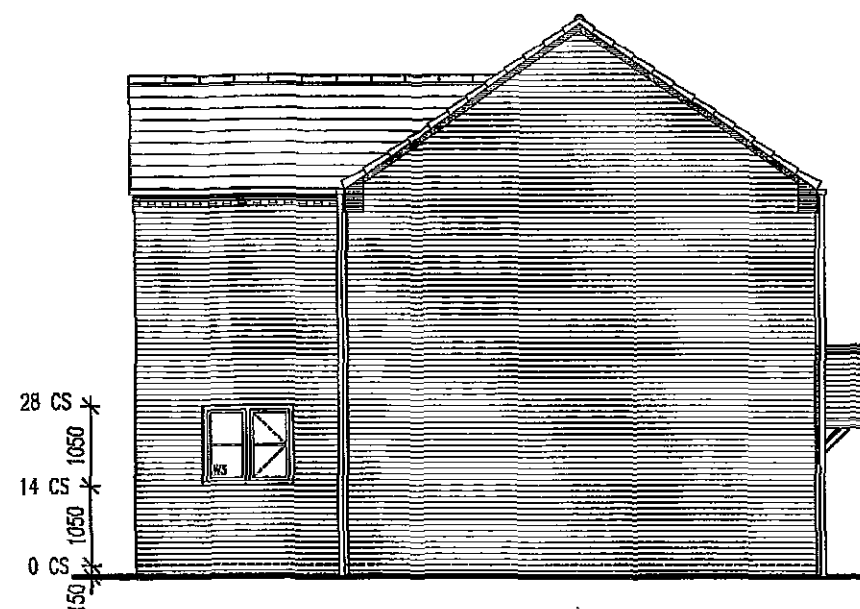

PLOTS 70 & 86

Taylor Wimpey

D1117

DETAILED
ELEVATIONS RENDER

Wygate, Spalding

Org No: D1117/05-SP / 02

Scale: 1 : 50 @ A3 Date: OCT 2011

Drawn By: ABA Checked By: ABA

Taylor Wimpey UK Ltd


Gala House, Tumpkin Road,
High Wycombe, Bucks HP12 3NR
Tel 01494 552323 Fax 01494 883063
www.taylorwimpsey.com

REFER TO STANDARD DETAILS
28/40-49 FOR DETAIL OF
RAMP/LEVEL STANDING TO
FRONT DOOR

GUTTER SIZE & RWP
POSITION(S) TO BE
DESIGNED BY ARCHITECT

RIDGE VENT
TO SVP


PLOT SPECIFIC
CHIMNEY REFER
TO THE SITE PLAN
FOR LOCATIONS

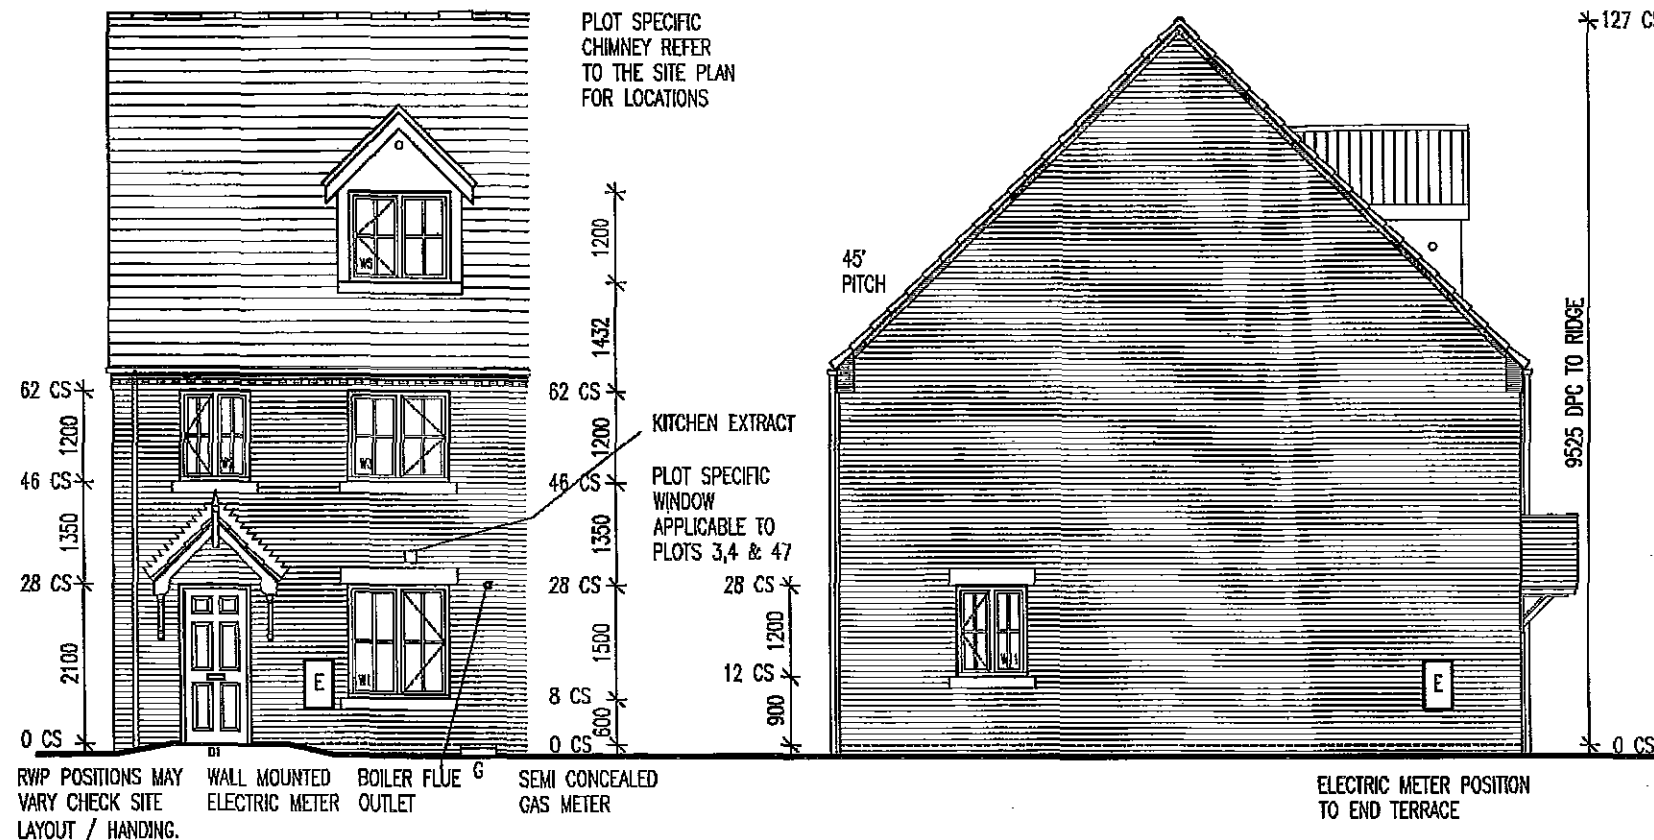

NOTES:

1. THIS DRAWING MUST NOT BE SCALED.
2. THIS DRAWING IS TO BE READ IN CONJUNCTION WITH ALL OTHER PROJECT DRAWINGS.
3. ALL DETAILS AND DRAWINGS MUST BE READ IN CONJUNCTION WITH THE 'TW NATIONAL CONSTRUCTION SPECIFICATION (ENGLAND & WALES) FOR HOUSES & LOW RISE APARTMENTS'.
4. THIS HOUSE TYPE IS APPROVED FOR USE ON SITES SUBJECT TO A DESIGN WIND SPEED OF UP TO 25M/S AND AT AN ALTITUDE GIVEN IN DIAGRAM 2 TO SECTION A1/2 OF THE APPROVED DOCUMENT TO THE BUILDING REGULATIONS FOR A SNOW LOAD OF 1.0 KN/M2. THE REGIONAL OFFICE IS TO CONFIRM THE SUITABILITY OF THIS HOUSE FOR EACH SITE.
5. PROVIDE LEAD FLASHING, CAVITY TRAY & SOAKERS, STEPPED AS APPLICABLE, AT ALL WALL/ROOF OR CANOPY ABUTMENTS.
6. SVPs TO TERMINATE NO LESS THAN 900mm ABOVE ANY OPENING & FINISHED WITH A PERFORATED COVER.
7. SYSTEM 1 EXTRACT TERMINALS TO BE MINIMUM 500MM AWAY FROM BACKGROUND VENTILATORS WHEN FITTED IN THE SAME ROOM

Taylor Wimpey Health, Safety & Environmental Information	
Extracted from the Significant Risk Register of the Taylor Wimpey CROFTON Product Risk Assessment Document	
1. All brick/blockwork to be constructed from a stable platform utilising a suitable scaffold or supported mid floor where work is carried out at a party wall	
2. A suitable method should be utilised in areas where free standing brick/blockwork is liable to collapse under high winds (e.g. triangular restraint frames or bracing scaffolding)	
3. Increased risk of 2 storey fall when temporary boarding & joists are removed from both stairwell openings when fitting staircases	
NOTE: Contractors to discuss above risks with the Site Manager in conjunction with the TWHSE Manual before commencing work	
All works must be carried out by a competent contractor working to an agreed safe system of work which reflects the controls highlighted above	

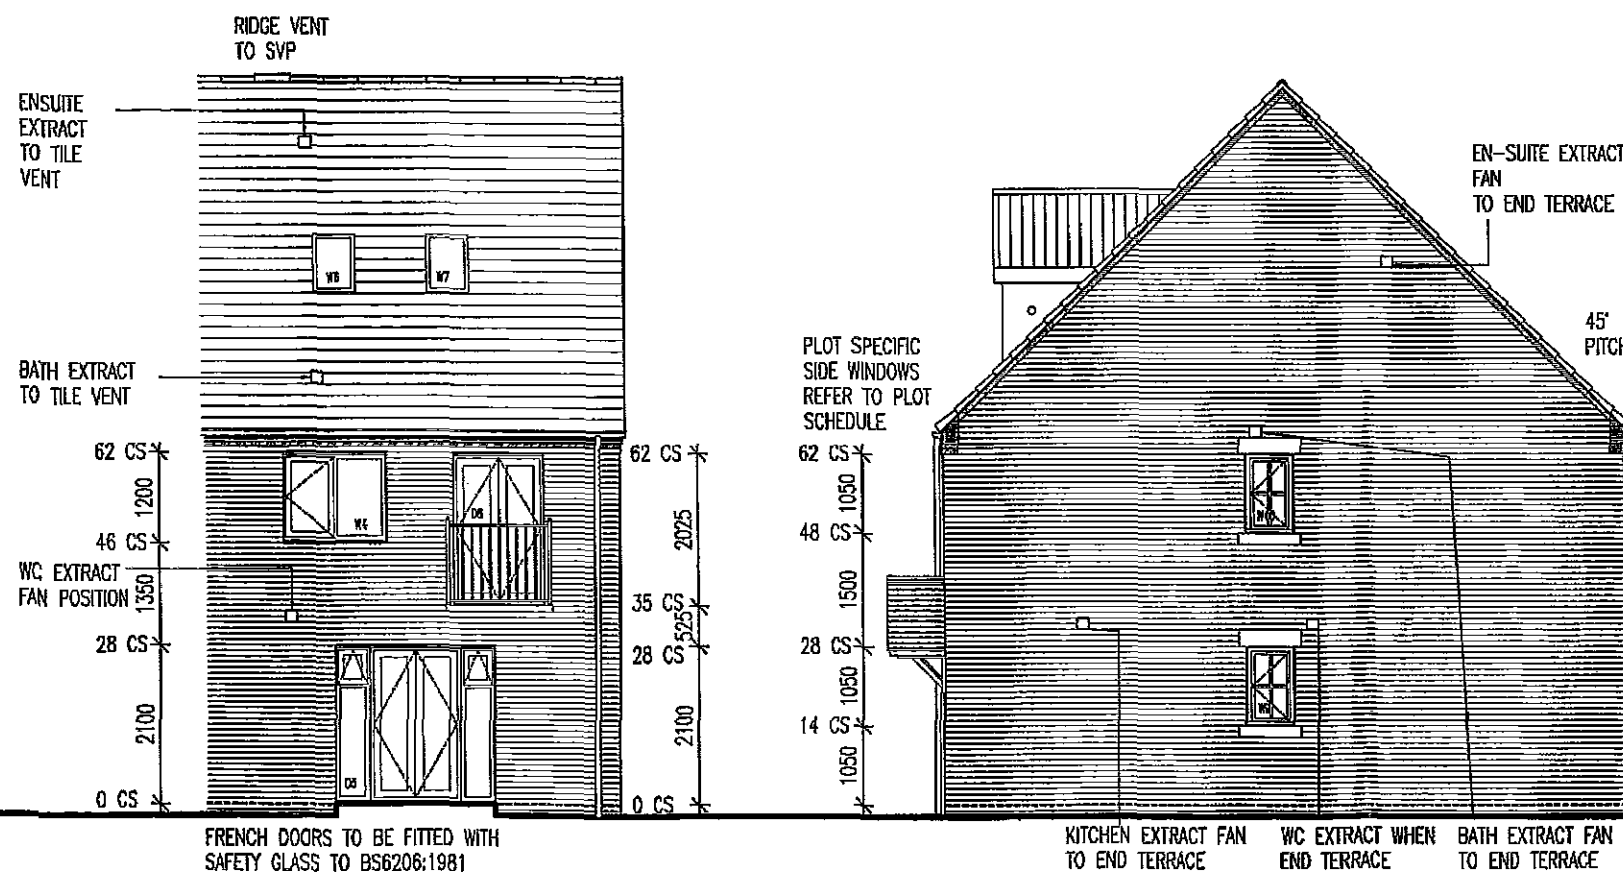

PLOTS 3,4,47-48,
53-54,77-78,83,
87-88,102,112,
116-117

Taylor Wimpey

Title:

CROFTON

GENERAL ARRANGEMENT
DETAILED ELEVATIONS

Wygate, Spalding

Dwg No PB33/05-SP/ 01

Scale: 1 : 100 @ A3 Date: NOV 2011

Drawn By: ABA Checked By: ABA


Taylor Wimpey UK Ltd

Gale House, Turnpike Road,
High Wycombe, Bucks HP12 3NR
Tel 01494 555223 Fax 01494 555663
www.taylorwimpey.com



REFER TO STANDARD DETAILS
28/40-49 FOR DETAIL OF
RAMP/LEVEL STANDING TO
FRONT DOOR

GUTTER SIZE & RWP
POSITION(S) TO BE
DESIGNED BY ARCHITECT


PLOT SPECIFIC
CHIMNEY REFER
TO THE SITE PLAN
FOR LOCATIONS

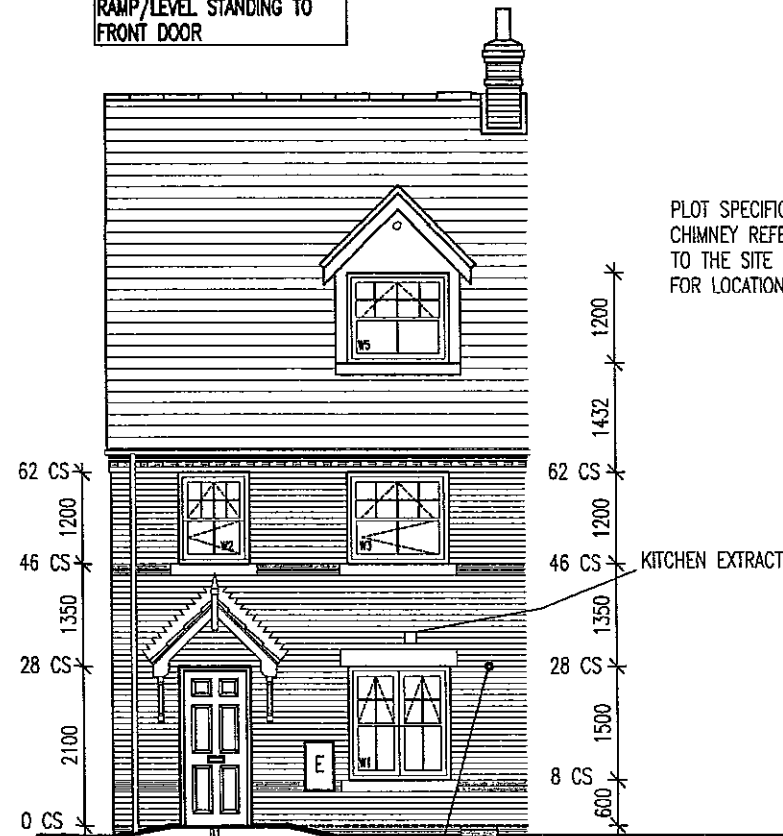

RWP POSITIONS MAY VARY CHECK SITE LAYOUT / HANDING.
WALL MOUNTED ELECTRIC METER
BOILER FLUE OUTLET
SEMI CONCEALED GAS METER

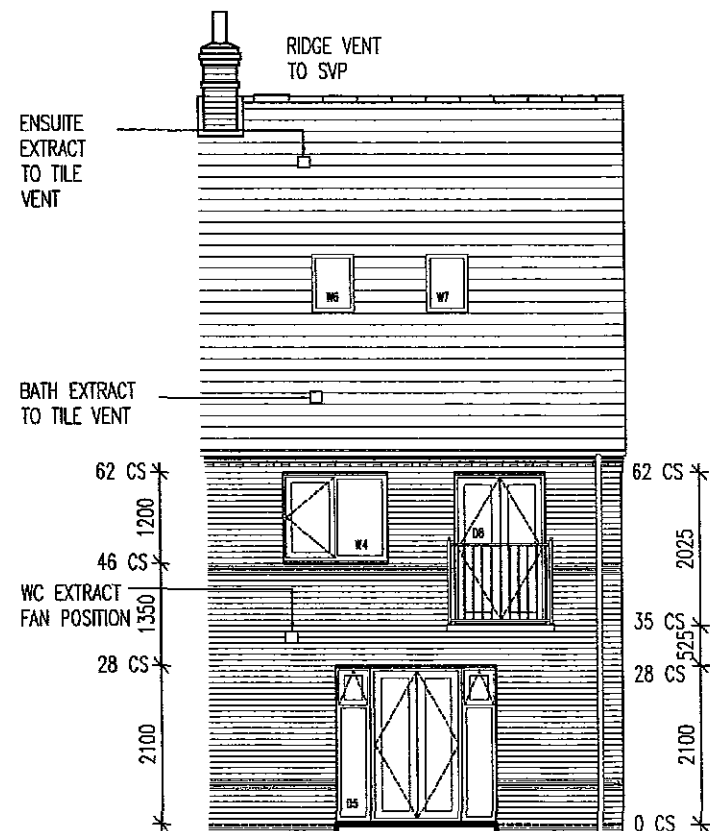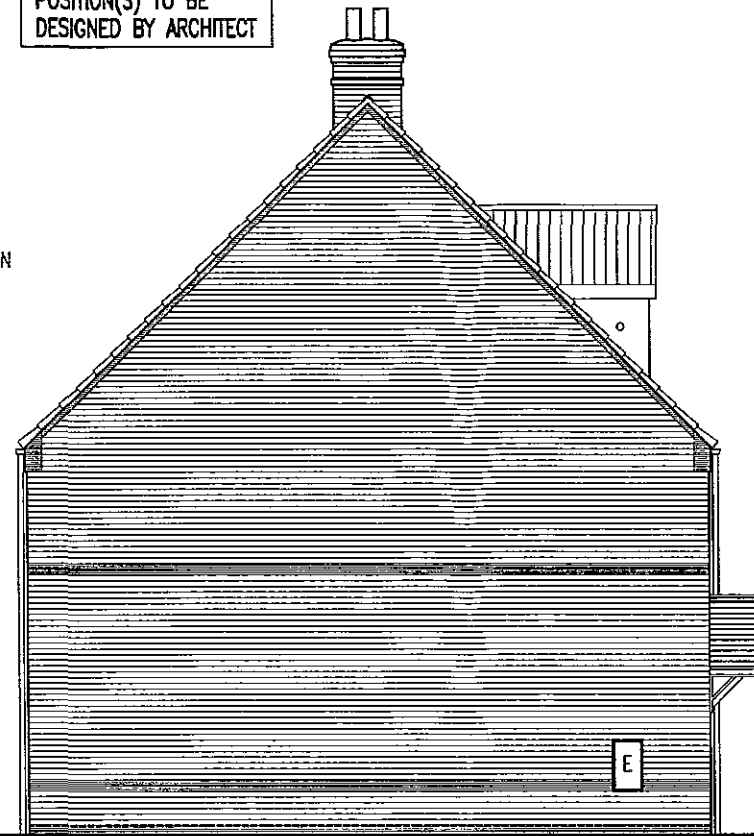

PLOT SPECIFIC
SIDE WINDOWS
REFER TO PLOT
SCHEDULE

 

KITCHEN EXTRACT FAN TO END TERRACE
WC EXTRACT WHEN END TERRACE
BATH EXTRACT FAN TO END TERRACE

NOTES:

1. THIS DRAWING MUST NOT BE SCALED.
2. THIS DRAWING IS TO BE READ IN CONJUNCTION WITH ALL OTHER PROJECT DRAWINGS.
3. ALL DETAILS AND DRAWINGS MUST BE READ IN CONJUNCTION WITH THE 'TW NATIONAL CONSTRUCTION SPECIFICATION (ENGLAND & WALES) FOR HOUSES & LOW RISE APARTMENTS'.
4. THIS HOUSE TYPE IS APPROVED FOR USE ON SITES SUBJECT TO A DESIGN WIND SPEED OF UP TO 25M/S AND AT AN ALTITUDE GIVEN IN DIAGRAM 2 TO SECTION A1/2 OF THE APPROVED DOCUMENT TO THE BUILDING REGULATIONS FOR A SNOW LOAD OF 1.0 KN/M2. THE REGIONAL OFFICE IS TO CONFIRM THE SUITABILITY OF THIS HOUSE FOR EACH SITE.
5. PROVIDE LEAD FLASHING, CAVITY TRAY & SOAKERS, STEPPED AS APPLICABLE, AT ALL WALL/ROOF OR CANOPY ABUTMENTS.
6. SVPs TO TERMINATE NO LESS THAN 900mm ABOVE ANY OPENING & FINISHED WITH A PERFORATED COVER.
7. SYSTEM 1 EXTRACT TERMINALS TO BE MINIMUM 500MM AWAY FROM BACKGROUND VENTILATORS WHEN FITTED IN THE SAME ROOM

Taylor Wimpey Health, Safety & Environmental Information

Extracted from the Significant Risk Register of the Taylor Wimpey
CROFTON Product Risk Assessment Document

1. All brick/blockwork to be constructed from a stable platform utilising a suitable scaffold or supported mid floor where work is carried out at a party wall
2. A suitable method should be utilised in areas where free standing brick/blockwork is liable to collapse under high winds ie, triangular restraint frames or birdcage scaffolding
3. Increased risk of 2 storey fall when temporary boarding & joists are removed from both stairwell openings when fitting staircases

NOTE: Contractors to discuss above risks with the Site Manager in conjunction with the TWHSE Manual before commencing work

All works must be carried out by a competent contractor working to an agreed safe system of work which reflects the controls highlighted above

Taylor Wimpey

Title:

CROFTON

GENERAL ARRANGEMENT
DETAILED ELEVATIONS

Wygate, Spalding

Dwg No:

PB33/05-SP/02

Scale: 1 : 100 @ A3 Date: NOV 2011

Drawn By: ABA


Checked By: ABA

Taylor Wimpey UK Ltd

Gate House, Turnpike Road,
High Wycombe, Bucks HP12 3NR
Tel 01494 558323 Fax 01494 885683
www.taylorwimpey.com


PLOTS 28-30,
60-62, 118-120,
128-130

REFER TO STANDARD DETAILS
28/40-49 FOR DETAIL OF
RAMP/LEVEL STANDING TO
FRONT DOOR

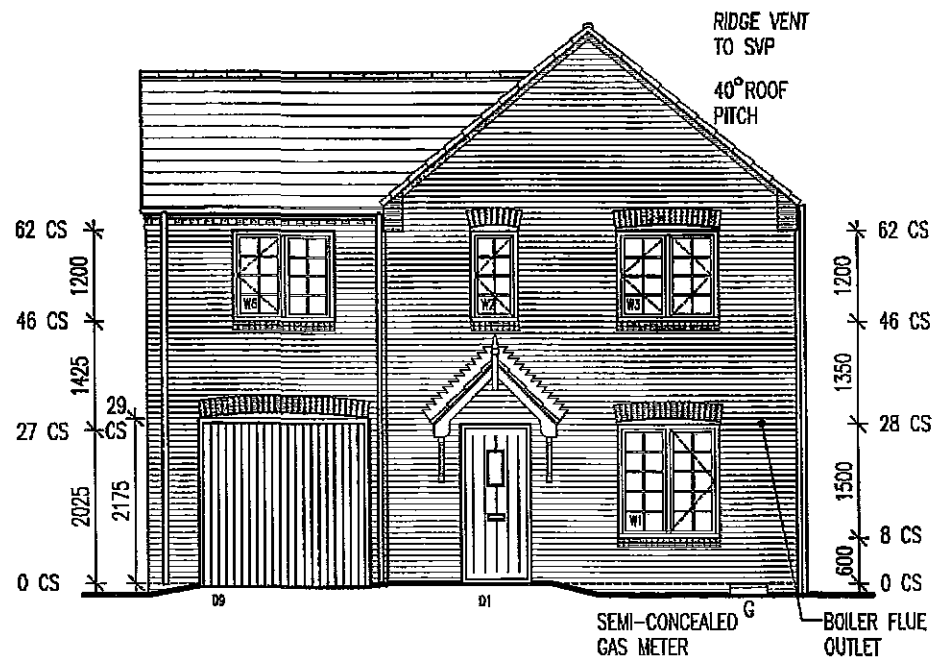


FRONT ELEVATION


GUTTER SIZE & RWP
POSITION(S) TO BE
DESIGNED BY ARCHITECT

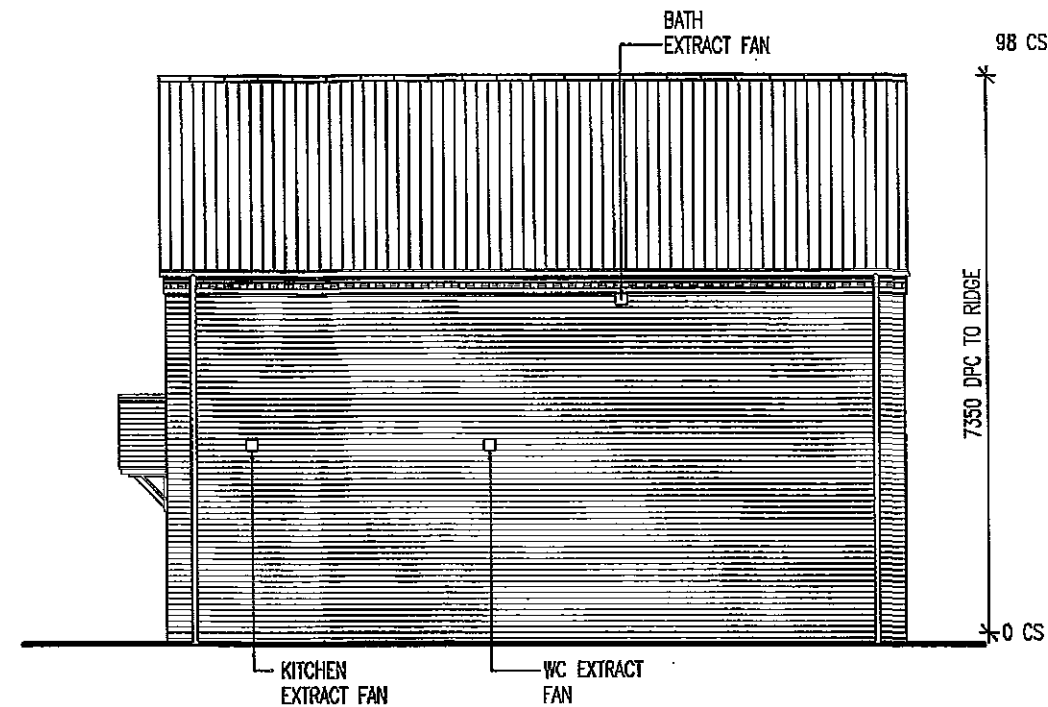

SIDE ELEVATION

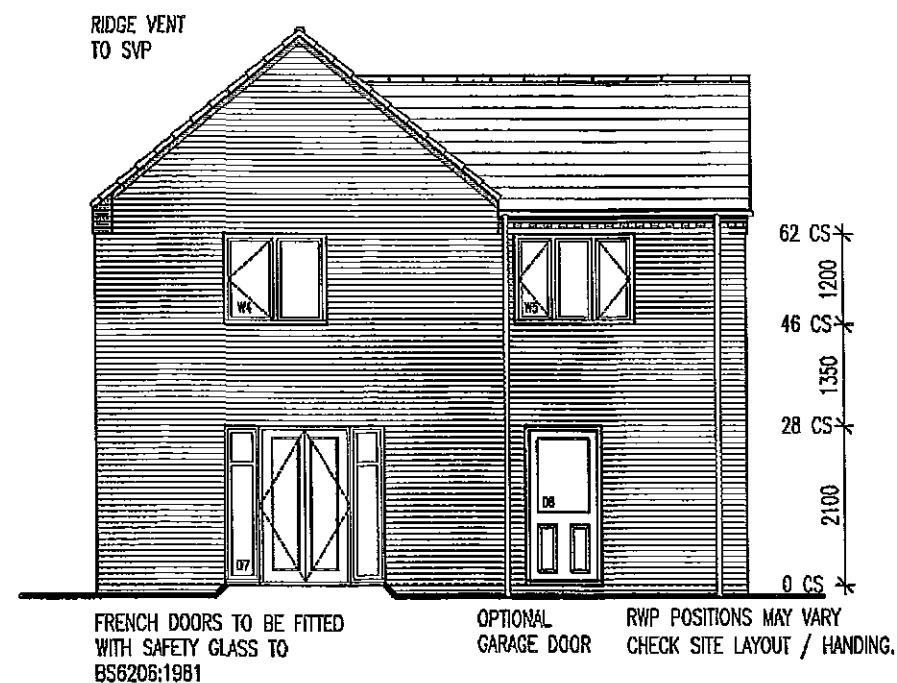

REAR ELEVATION

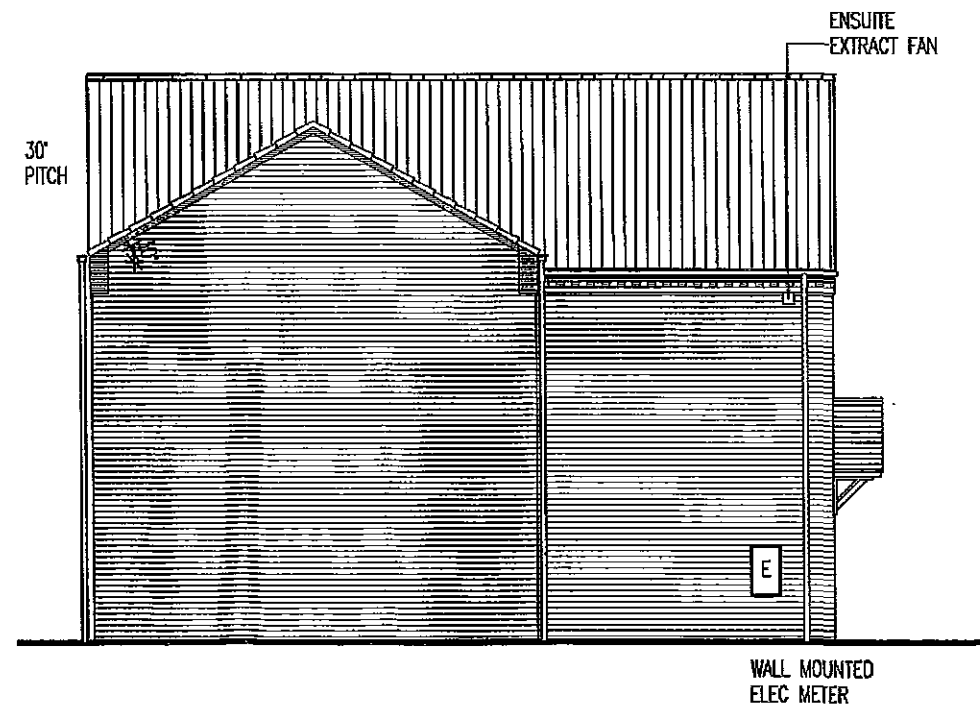

SIDE ELEVATION

NOTES:

1. THIS DRAWING MUST NOT BE SCALED.
2. THIS DRAWING IS TO BE READ IN CONJUNCTION WITH ALL OTHER PROJECT DRAWINGS.
3. ALL DETAILS AND DRAWINGS MUST BE READ IN CONJUNCTION WITH THE "TW NATIONAL CONSTRUCTION SPECIFICATION (ENGLAND & WALES) FOR HOUSES & LOW RISE APARTMENTS".
4. THIS HOUSE TYPE IS APPROVED FOR USE ON SITES SUBJECT TO A DESIGN WIND SPEED OF UP TO 25M/S AND AT AN ALTITUDE GIVEN IN DIAGRAM 2 TO SECTION A1/2 OF THE APPROVED DOCUMENT TO THE BUILDING REGULATIONS FOR A SNOW LOAD OF 1.0 KN/M2. THE REGIONAL OFFICE IS TO CONFIRM THE SUITABILITY OF THIS HOUSE FOR EACH SITE.
5. PROVIDE LEAD FLASHING, CAVITY TRAY & SOAKERS, STEPPED AS APPLICABLE, AT ALL WALL/ROOF OR CANOPY ABUTMENTS.
6. SVPs TO TERMINATE NO LESS THAN 900mm ABOVE ANY OPENING & FINISHED WITH A PERFORATED COVER.
7. SYSTEM 1 EXTRACT TERMINALS TO BE MINIMUM 500mm AWAY FROM BACKGROUND VENTILATORS WHEN FITTED IN THE SAME ROOM

Taylor Wimpey Health, Safety & Environmental Information
Extracted from the Significant Risk Register of the Taylor Wimpey CHESHAM Product Risk Assessment Document
1. Increased risk of fall when temporary boarding & joists are removed from stairwell opening when fitting staircase
NOTE: Contractors to discuss above risk with the Site Manager in conjunction with the TWHSE Manual before commencing work
All works must be carried out by a competent contractor working to an agreed safe system of work which reflects the controls highlighted above

Taylor Wimpey

Title:

CHESHAM

GENERAL ARRANGEMENT
DETAILED ELEVATIONS

Wygate, Spalding

Dwg No: PD42/05-SP / 01


Scale: 1 : 100 @ A3 Date: NOV 2011

Drawn By: ABA Checked By: ABA




Taylor Wimpey UK Ltd

Gale House, Tumpike Road,
High Wycombe, Bucks HP12 3NR
Tel 01494 658123 Fax 01494 655083
www.taylorwimpey.com

REFER TO STANDARD DETAILS
28/40-49 FOR DETAIL OF
RAMP/LEVEL STANDING TO
FRONT DOOR

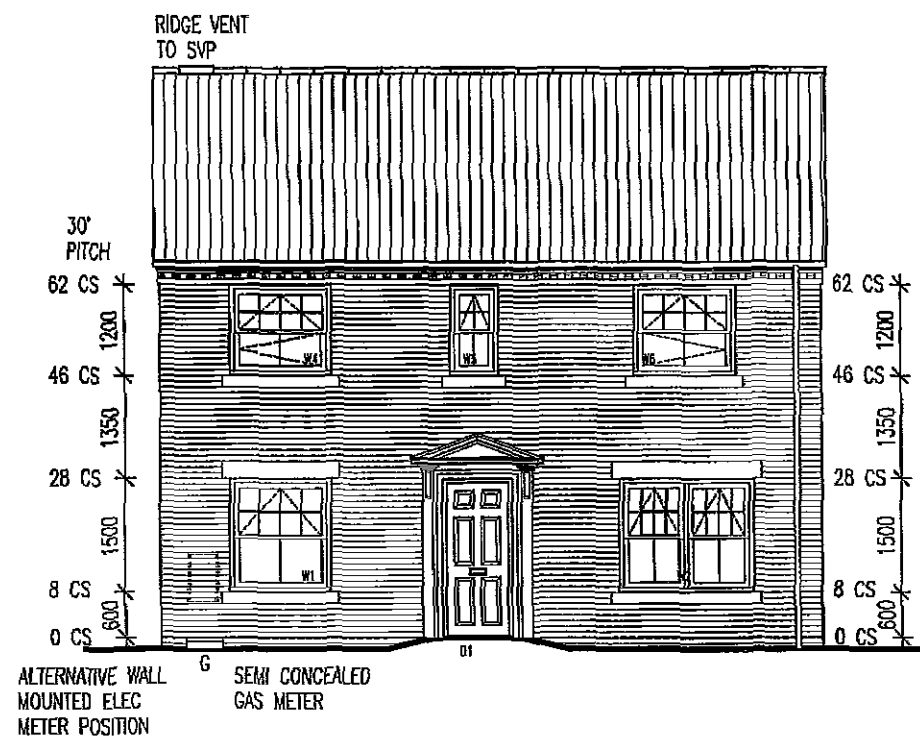

GUTTER SIZE & RWP
POSITION(S) TO BE
DESIGNED BY ARCHITECT


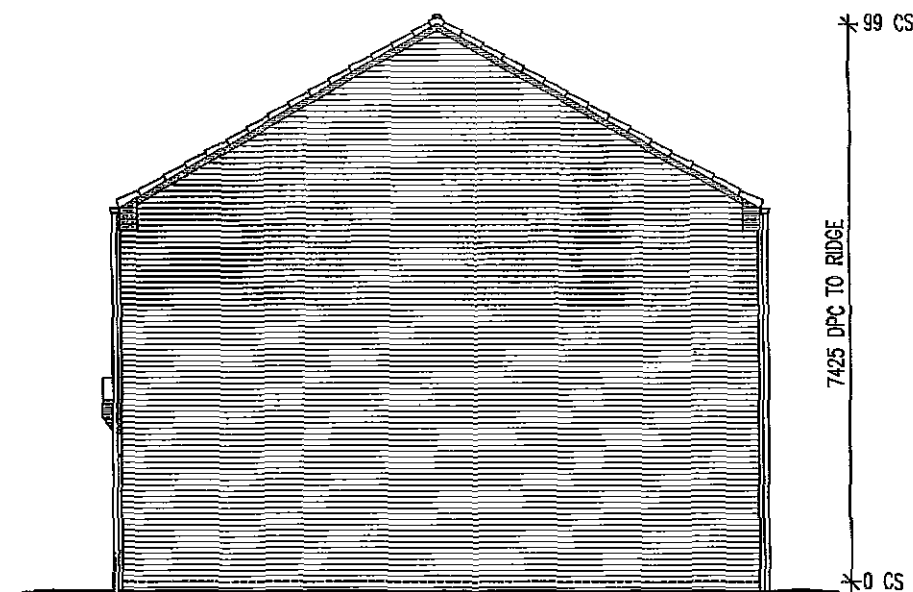
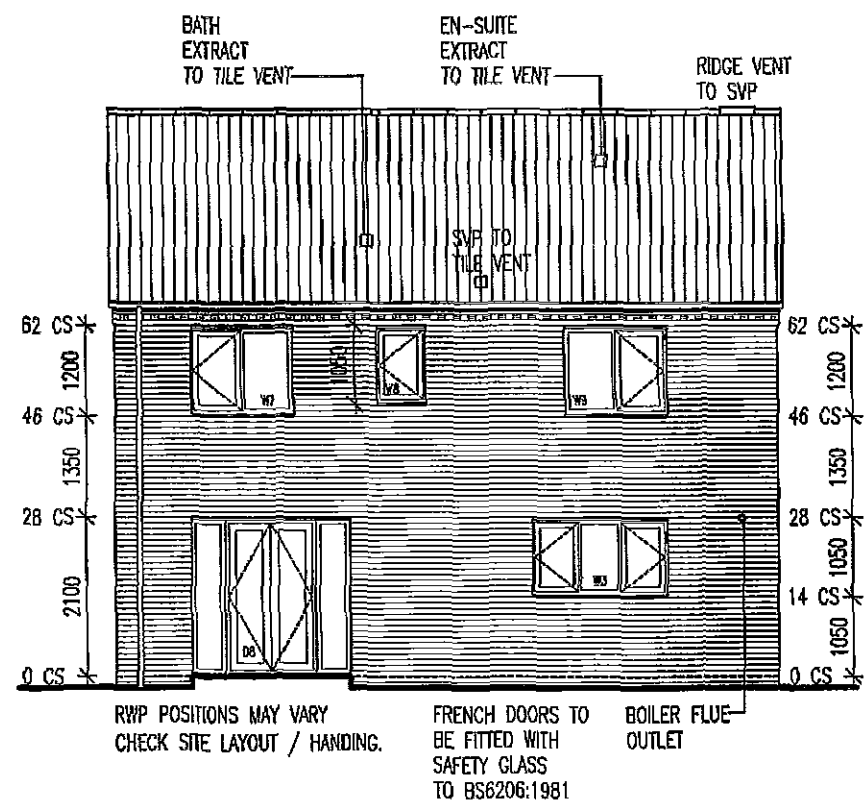
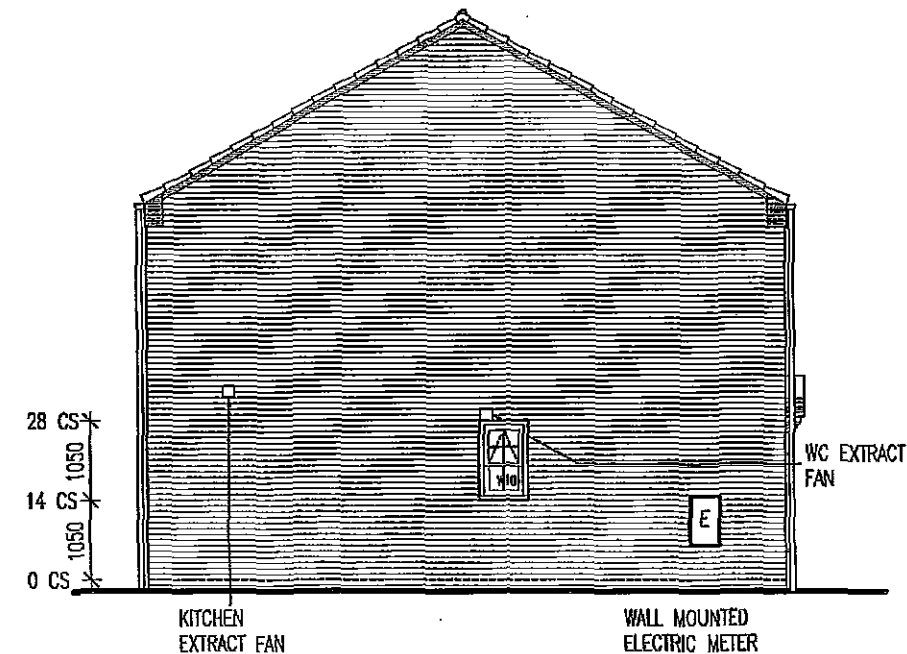


NOTES:

1. THIS DRAWING MUST NOT BE SCALED.
2. THIS DRAWING IS TO BE READ IN CONJUNCTION WITH ALL OTHER PROJECT DRAWINGS.
3. ALL DETAILS AND DRAWINGS MUST BE READ IN CONJUNCTION WITH THE "TW NATIONAL CONSTRUCTION SPECIFICATION (ENGLAND & WALES) FOR HOUSES & LOW RISE APARTMENTS".
4. THIS HOUSE TYPE IS APPROVED FOR USE ON SITES SUBJECT TO A DESIGN WIND SPEED OF UP TO 25M/S AND AT AN ALTITUDE GIVEN IN DIAGRAM 2 TO SECTION A1/2 OF THE APPROVED DOCUMENT TO THE BUILDING REGULATIONS FOR A SNOW LOAD OF 1.0 KM/H2. THE REGIONAL OFFICE IS TO CONFIRM THE SUITABILITY OF THIS HOUSE FOR EACH SITE.
5. PROVIDE LEAD FLASHING, CAVITY TRAY & SOAKERS, STEPPED AS APPLICABLE, AT ALL WALL/ROOF OR CANYON ABUTMENTS.
6. SVPs TO TERMINATE NO LESS THAN 900mm ABOVE ANY OPENING & FINISHED WITH A PERFORATED COVER.
7. SYSTEM 1 EXTRACT TERMINALS TO BE MINIMUM 500mm AWAY FROM BACKGROUND VENTILATORS WHEN FITTED IN THE SAME ROOM

Taylor Wimpey Health, Safety & Environmental Information
Extracted from the Significant Risk Register of the Taylor Wimpey SHELFORD Product Risk Assessment Document
1. Increased risk of fall when temporary boarding & joists are removed from stairwell opening when fitting staircase
NOTE: Contractors to discuss above risk with the Site Manager in conjunction with the TWISE Manual before commencing work
All works must be carried out by a competent contractor working to an agreed safe system of work which reflects the controls highlighted above


Taylor Wimpey
Title: SHELFORD
GENERAL ARRANGEMENT DETAILED ELEVATIONS
Wygate, Spalding
Dwg No: PA48/05-SP/01
Scale: 1 : 100 @ A3 Date: NOV 2011
Drawn By: ABA Checked By: ABA
Taylor Wimpey UK Ltd Gate House, Turnpike Road, High Wycombe, Bucks HP12 3NR Tel 01494 553333 Fax 01494 585633 www.taylorwimpey.com

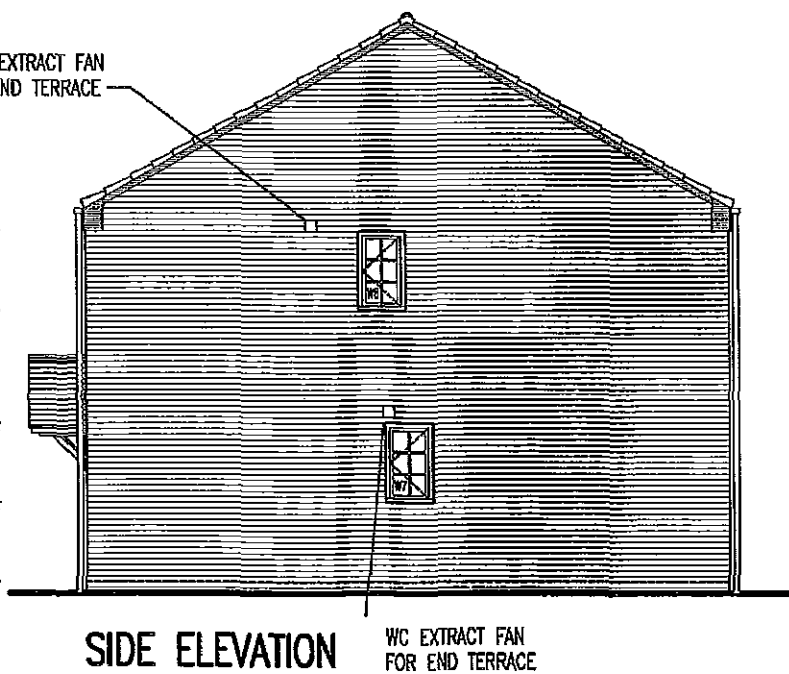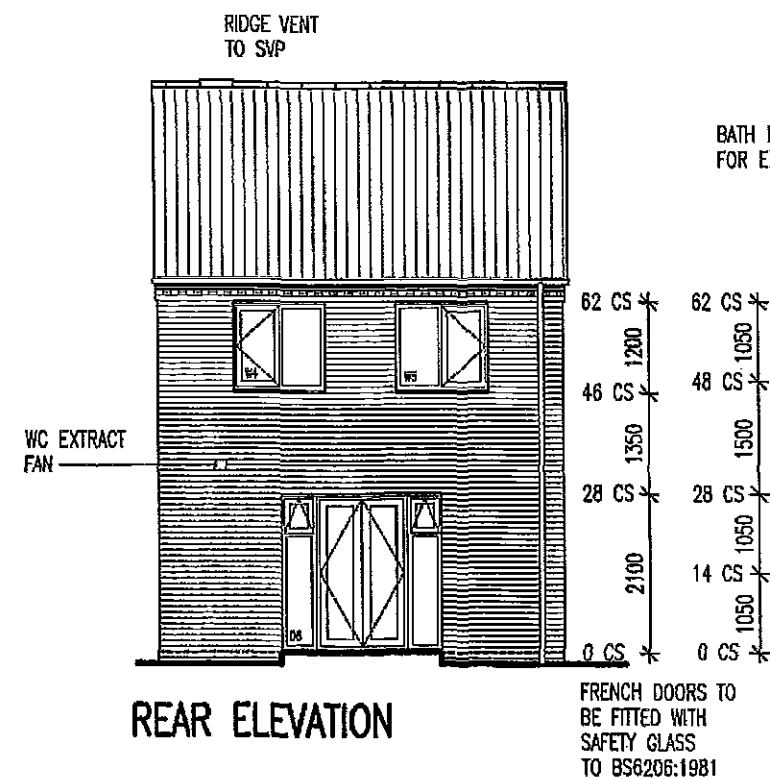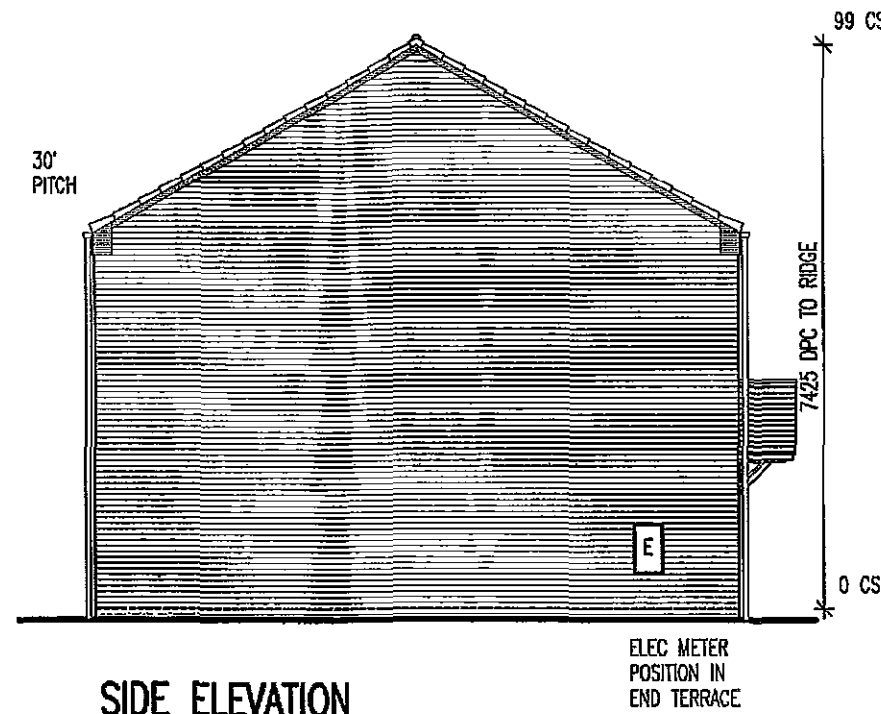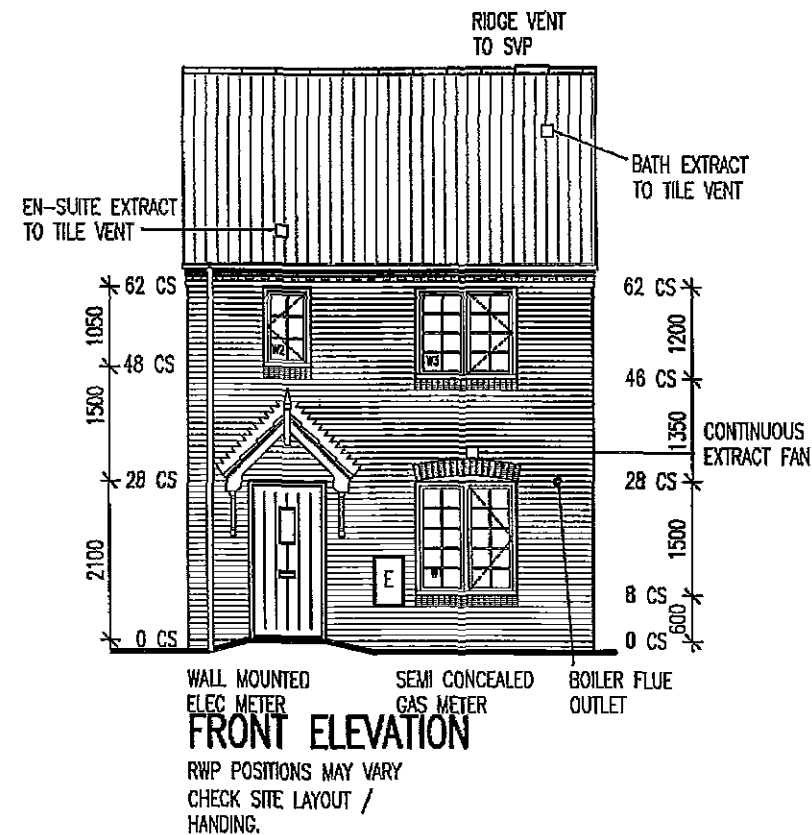


- NOTES:
1. THIS DRAWING MUST NOT BE SCALED.
 2. THIS DRAWING IS TO BE READ IN CONJUNCTION WITH ALL OTHER PROJECT DRAWINGS.
 3. ALL DETAILS AND DRAWINGS MUST BE READ IN CONJUNCTION WITH THE "TWO NATIONAL CONSTRUCTION SPECIFICATION (ENGLAND & WALES) FOR HOUSES & LOW RISE APARTMENTS".
 4. THIS HOUSE TYPE IS APPROVED FOR USE ON SITES SUBJECT TO A DESIGN WIND SPEED OF UP TO 25M/S AND AT AN ALTITUDE GIVEN IN DIAGRAM 2 TO SECTION A1/2 OF THE APPROVED DOCUMENT TO THE BUILDING REGULATIONS FOR A SNOW LOAD OF 1.0 KN/M2. THE REGIONAL OFFICE IS TO CONFIRM THE SUITABILITY OF THIS HOUSE FOR EACH SITE.
 5. PROVIDE LEAD FLASHING, CAVITY TRAY & SOAKERS, STEPPED AS APPLICABLE, AT ALL WALL/ROOF OR CANOPY ABUTMENTS.
 6. SVPs TO TERMINATE NO LESS THAN 900mm ABOVE ANY OPENING & FINISHED WITH A PERFORATED COVER.
 7. SYSTEM 1 EXTRACT TERMINALS TO BE MINIMUM 500mm AWAY FROM BACKGROUND VENTILATORS WHEN FITTED IN THE SAME ROOM.

Taylor Wimpey	
Health, Safety & Environmental Information	
Extracted from the Significant Risk Register of the Taylor Wimpey DENFORD Product Risk Assessment Document	
1. Increased risk of fall when temporary boarding & joists are removed from stairwell opening when fitting staircase	
NOTE: Contractors to discuss above risk with the Site Manager in conjunction with the TWHSE Manual before commencing work	
All works must be carried out by a competent contractor working to an agreed safe system of work which reflects the controls highlighted above	

Taylor Wimpey	
Title:	
DENFORD	
GENERAL ARRANGEMENT DETAILED ELEVATIONS	
Wygate, Spalding	
Draw No:	PA31/05-SP / 01
Scale: 1 : 100 @ A3 Date: NOV 2011	
Drawn By:	ABA
Checked By:	ABA
Taylor Wimpey UK Ltd	
Gate House, Tumpwell Road, 13th Wycombe, Bucks HP12 3NR Tel 01494 888323 Fax 01494 888883 www.taylorwimpey.com	

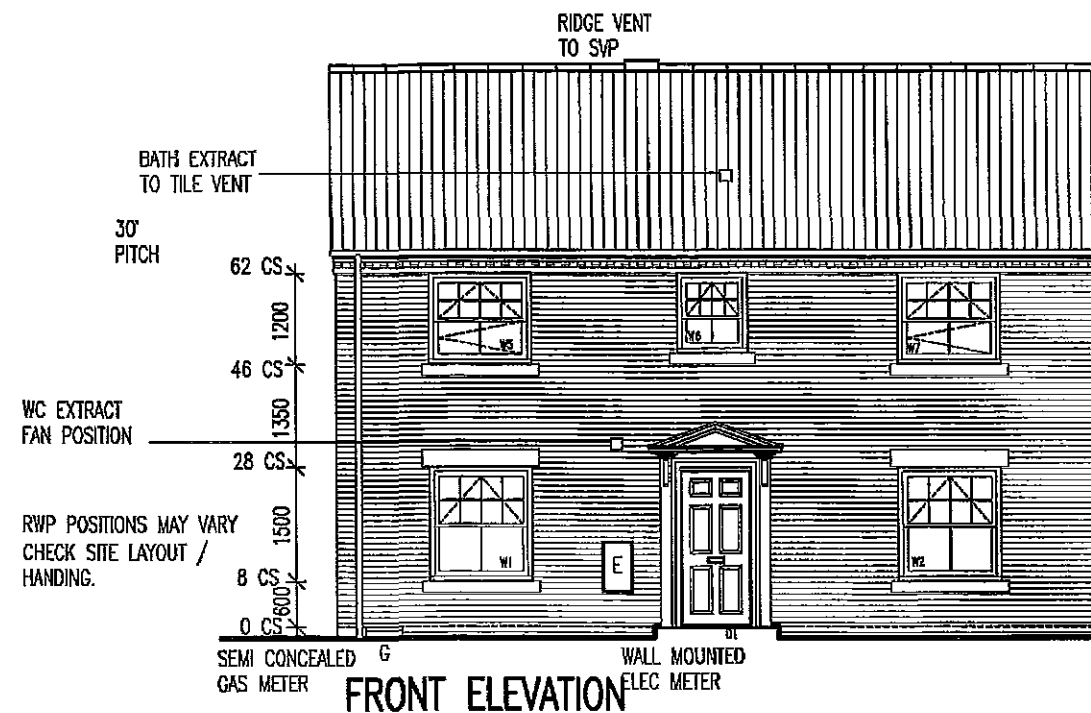

FRONT ELEVATION

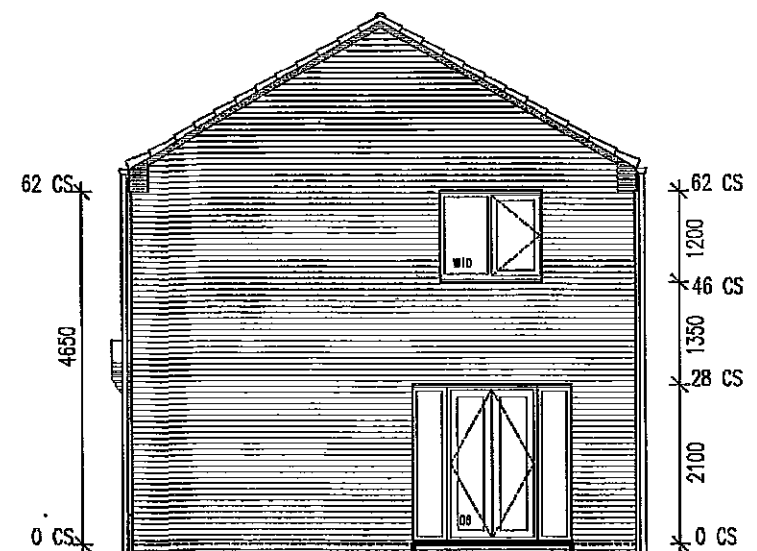


SIDE ELEVATION

NOTES:

1. THIS DRAWING MUST NOT BE SCALED.
2. THIS DRAWING IS TO BE READ IN CONJUNCTION WITH ALL OTHER PROJECT DRAWINGS.
3. ALL DETAILS AND DRAWINGS MUST BE READ IN CONJUNCTION WITH THE "TW NATIONAL CONSTRUCTION SPECIFICATION (ENGLAND & WALES) FOR HOUSES & LOW RISE APARTMENTS".
4. THIS HOUSE TYPE IS APPROVED FOR USE ON SITES SUBJECT TO A DESIGN WIND SPEED OF UP TO 25M/S AND AT AN ALTITUDE GIVEN IN DIAGRAM 2 TO SECTION A1/2 OF THE APPROVED DOCUMENT TO THE BUILDING REGULATIONS FOR A SNOW LOAD OF 1.0 KN/M2. THE REGIONAL OFFICE IS TO CONFIRM THE SUITABILITY OF THIS HOUSE FOR EACH SITE.
5. PROVIDE LEAD FLASHING, CAVITY TRAY & SOAKERS, STEPPED AS APPLICABLE, AT ALL WALL/ROOF OR CANOPY ABUTMENTS.
6. SVPs TO TERMINATE NO LESS THAN 900mm ABOVE ANY OPENING & FINISHED WITH A PERFORATED COVER.
7. SYSTEM 1 EXTRACT TERMINALS TO BE MINIMUM 500mm AWAY FROM BACKGROUND VENTILATORS WHEN FITTED IN THE SAME ROOM.

REFER TO STANDARD DETAILS
28/40-49 FOR DETAIL OF
RAMP/LEVEL STANDING TO
FRONT DOOR

GUTTER SIZE & RWP
POSITION(S) TO BE
DESIGNED BY ARCHITECT

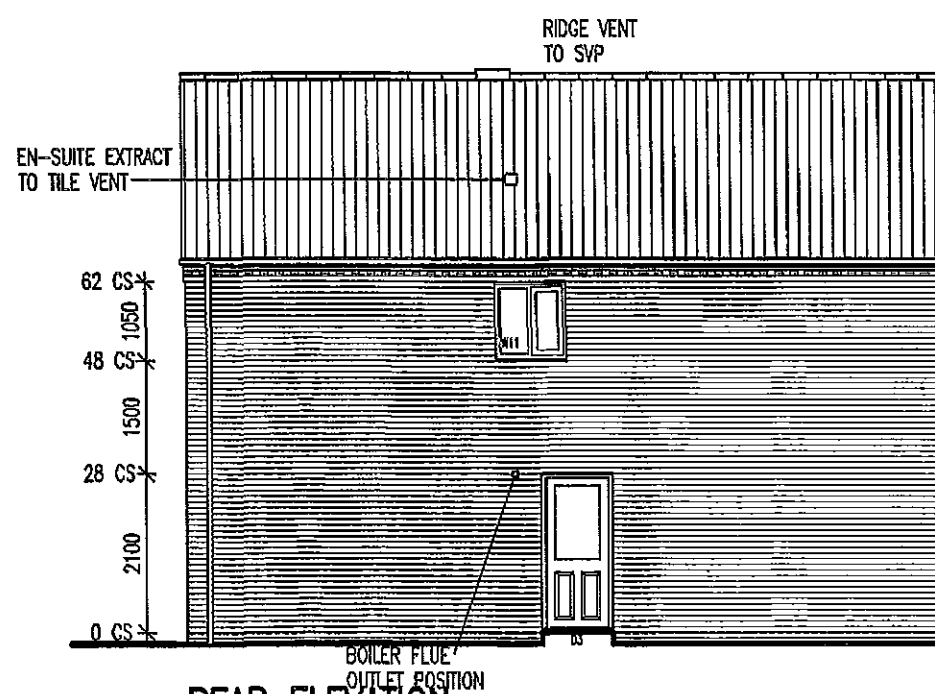

REAR ELEVATION



SIDE ELEVATION

Taylor Wimpey Health, Safety & Environmental Information	
Extracted from the Significant Risk Register of the Taylor Wimpey KENTDALE Product Risk Assessment Document	
1. Increased risk of fall when temporary boarding & joists are removed from stairwell opening when fitting staircase	
NOTE: Contractors to discuss above risk with the Site Manager in conjunction with the TWHSE Manual before commencing work	
All works must be carried out by a competent contractor working to an agreed safe system of work which reflects the controls highlighted above	

Taylor Wimpey

Title:

KENTDALE

GENERAL ARRANGEMENT
DETAILED ELEVATIONS

Wygate, Spalding

Dwg No: PT42/3-SP / 51

Scale: 1 : 100 @ A3 Date: NOV 2011



Drawn By: ABA Checked By: ABA

Taylor Wimpey UK Ltd

Gate House, Tumpike Road,
High Wycombe, Bucks HP12 3NR
Tel 01494 259323 Fax 01494 255593
www.taylorwimpey.com

NOTES:

1. THIS DRAWING MUST NOT BE SCALED.
2. THIS DRAWING IS TO BE READ IN CONJUNCTION WITH ALL OTHER PROJECT DRAWINGS.
3. ALL DETAILS AND DRAWINGS MUST BE READ IN CONJUNCTION WITH THE "TWM NATIONAL CONSTRUCTION SPECIFICATION (ENGLAND & WALES) FOR HOUSES & LOW RISE APARTMENTS".
4. THIS HOUSE TYPE IS APPROVED FOR USE ON SITES SUBJECT TO A DESIGN WIND SPEED OF UP TO 25M/S AND AT AN ALTITUDE GIVEN IN DIAGRAM 2 TO SECTION A1/2 OF THE APPROVED DOCUMENT TO THE BUILDING REGULATIONS FOR A SNOW LOAD OF 1.0 KN/M2. THE REGIONAL OFFICE IS TO CONFIRM THE SUITABILITY OF THIS HOUSE FOR EACH SITE.
5. PROVIDE LEAD FLASHING, CAVITY TRAY & SOAKERS, STEPPED AS APPLICABLE, AT ALL WALL/ROOF OR CANOPY ABUTMENTS.
6. SVPs TO TERMINATE NO LESS THAN 900mm ABOVE ANY OPENING & FINISHED WITH A PERFORATED COVER.
7. SYSTEM 1 EXTRACT TERMINALS TO BE MINIMUM 500MM AWAY FROM BACKGROUND VENTILATORS WHEN FITTED IN THE SAME ROOM

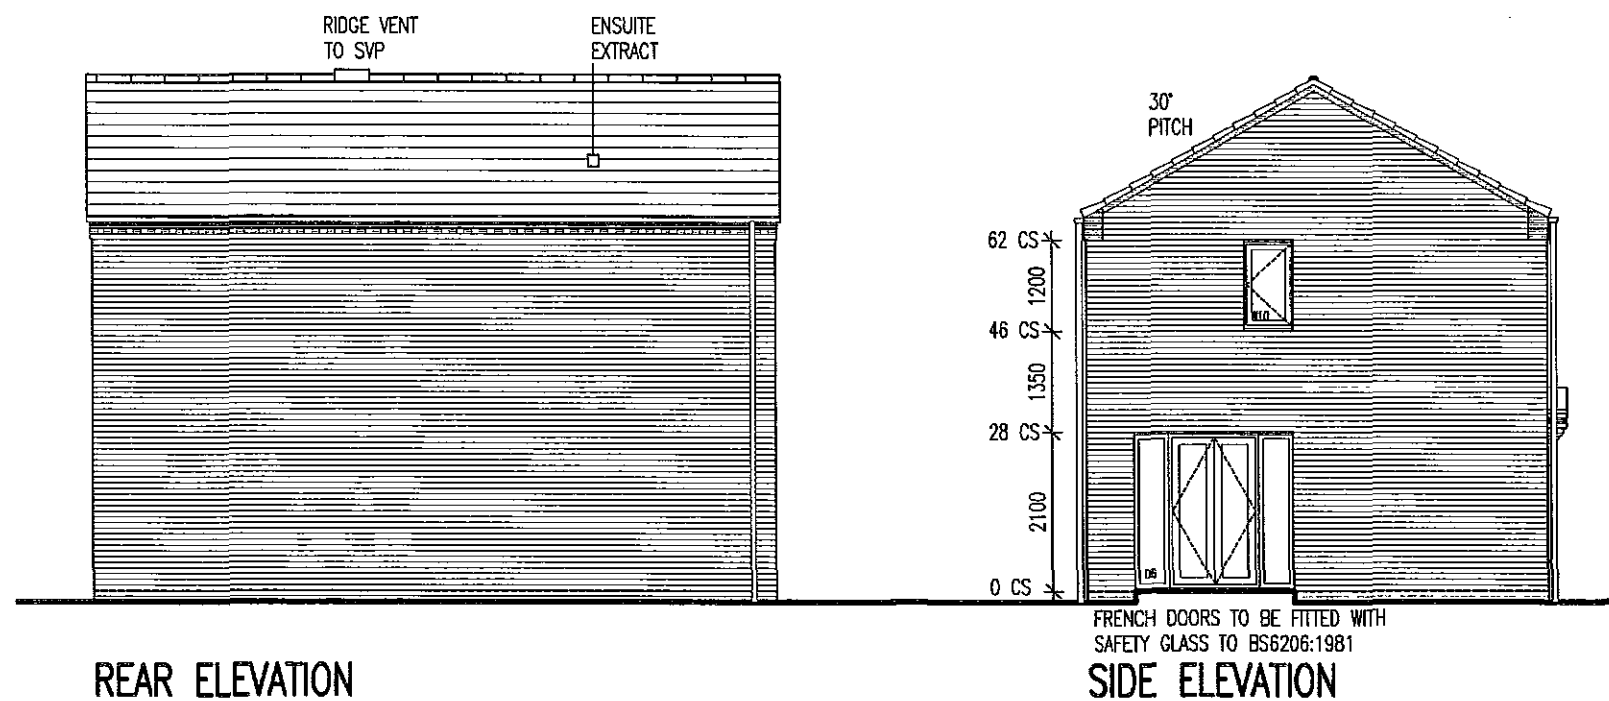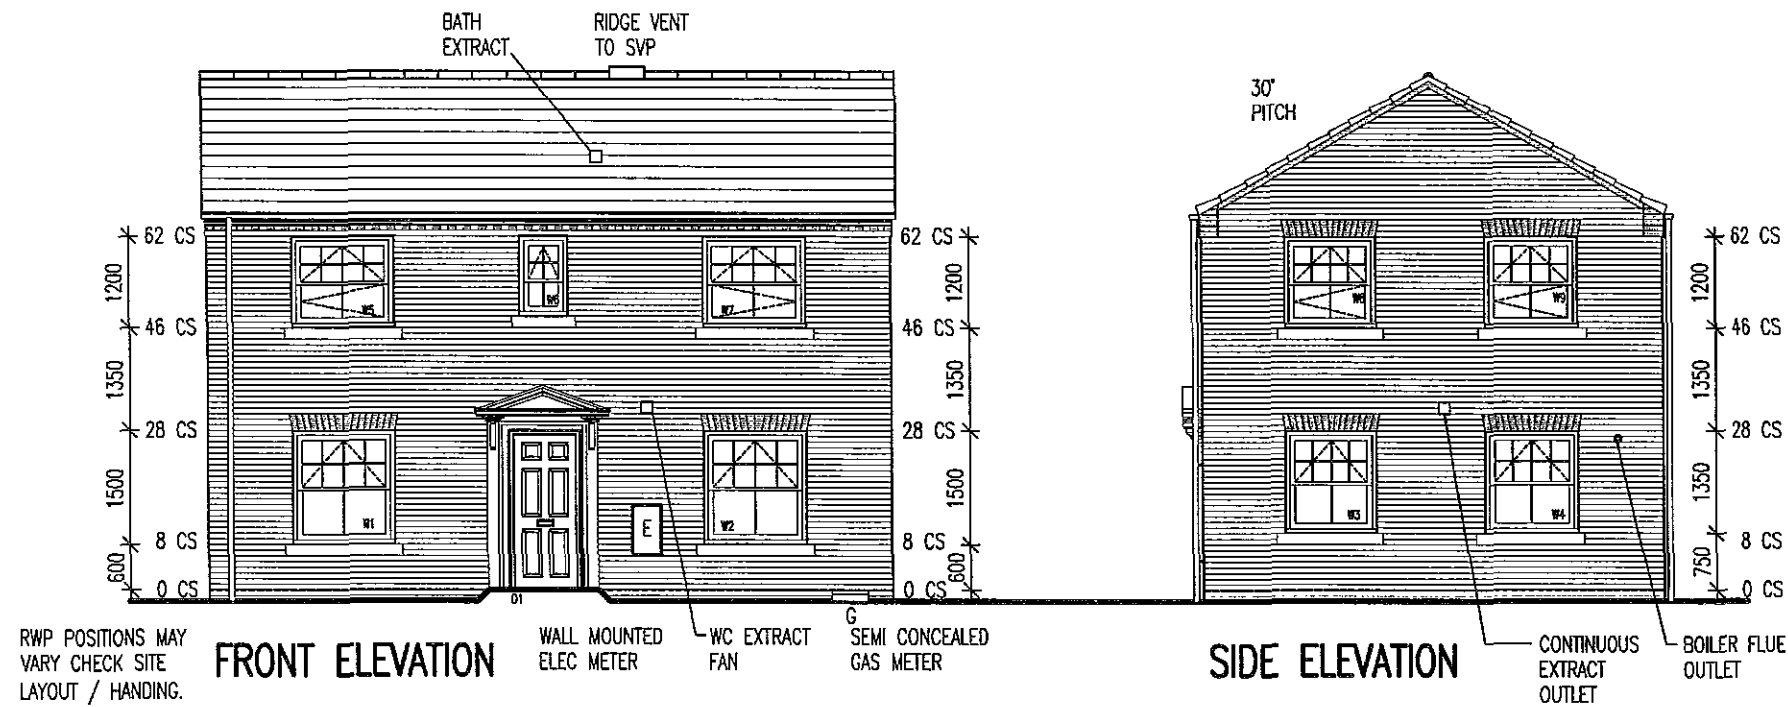

PLOTS 5,59& 111

Taylor Wimpey Health, Safety & Environmental Information	
Extracted from the Significant Risk Register of the Taylor Wimpey ENNERDALE Product Risk Assessment Document	
1. Increased risk of fall when temporary boarding & joists are removed from stairwell opening when fitting staircase	
NOTE: Contractors to discuss above risk with the Site Manager in conjunction with the TWHSE Manual before commencing work	
All works must be carried out by a competent contractor working to an agreed safe system of work which reflects the controls highlighted above	

Taylor Wimpey

Title: ENNERDALE

GENERAL ARRANGEMENT
DETAILED ELEVATIONS



Wygate, Spalding

Drg No: PT34/05-SP / 01 -

Scale: 1 : 100 © A3 Date: NOV 2011

Drawn By: ABA Checked By: ABA

Taylor Wimpey UK Ltd
Gate House, Turnpike Road,
High Wycombe, Bucks HP12 3NR
Tel 01494 558223 Fax 01494 555553
www.taylorwimpey.com

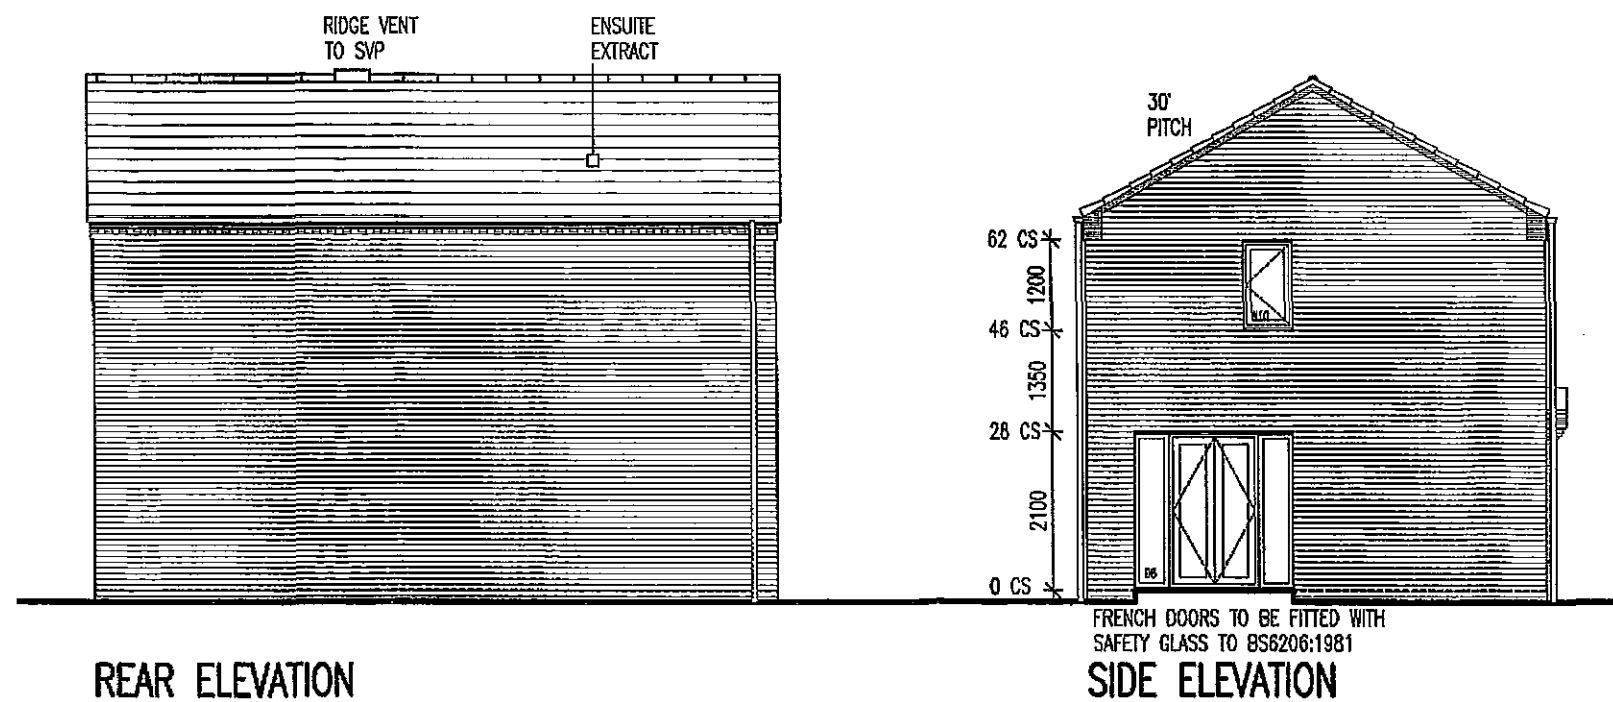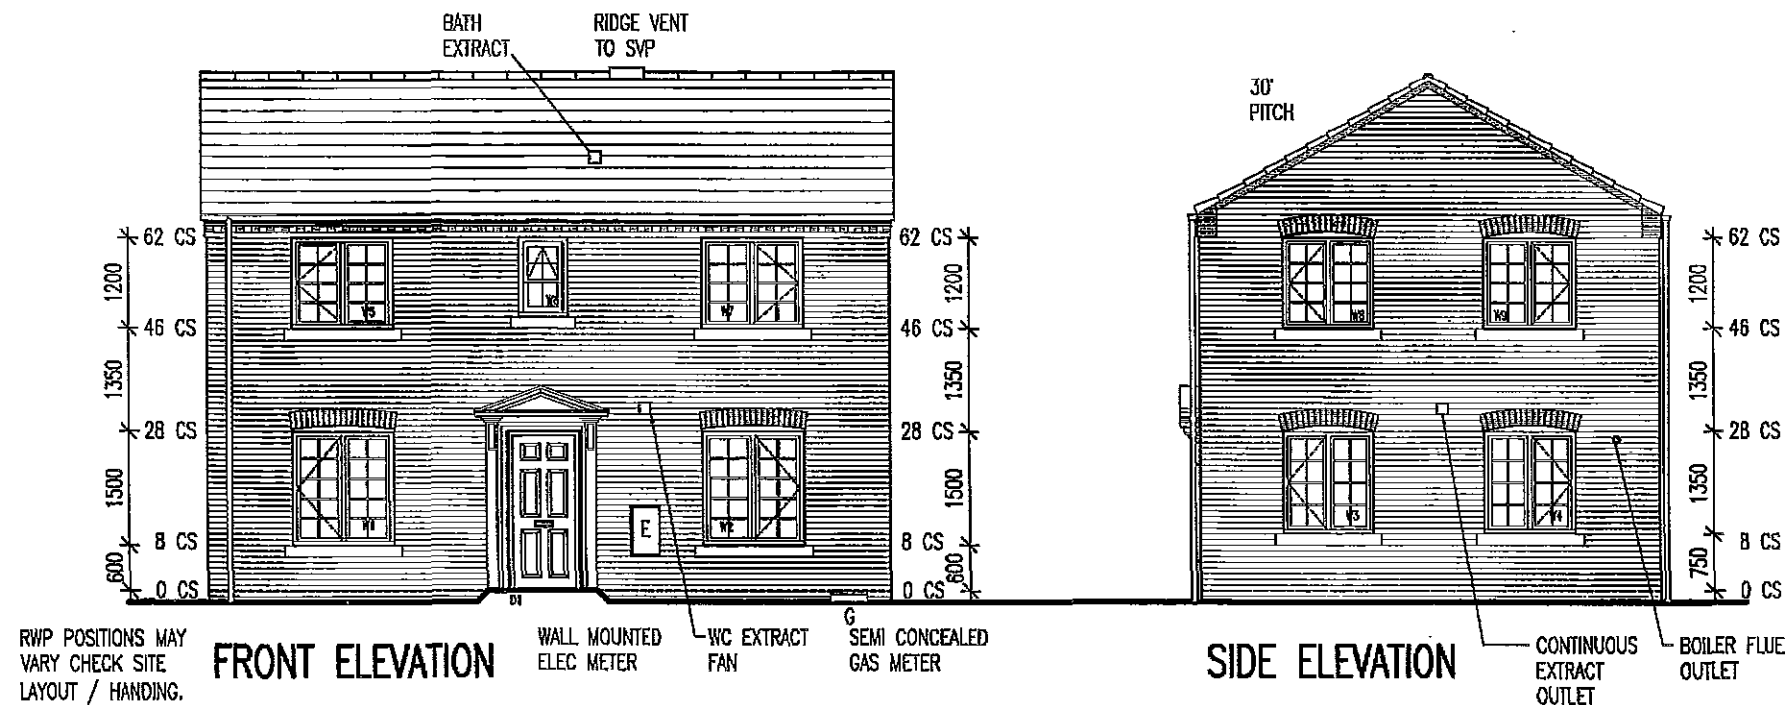

NOTES:

1. THIS DRAWING MUST NOT BE SCALED.
2. THIS DRAWING IS TO BE READ IN CONJUNCTION WITH ALL OTHER PROJECT DRAWINGS.
3. ALL DETAILS AND DRAWINGS MUST BE READ IN CONJUNCTION WITH THE "19 NATIONAL CONSTRUCTION SPECIFICATION (ENGLAND & WALES) FOR HOUSES & LOW RISE APARTMENTS".
4. THIS HOUSE TYPE IS APPROVED FOR USE ON SITES SUBJECT TO A DESIGN WIND SPEED OF UP TO 25M/S AND AT AN ALTITUDE GIVEN IN DIAGRAM 2 TO SECTION A1/2 OF THE APPROVED DOCUMENT TO THE BUILDING REGULATIONS FOR A SNOW LOAD OF 1.0 KN/M². THE REGIONAL OFFICE IS TO CONFIRM THE SUITABILITY OF THIS HOUSE FOR EACH SITE.
5. PROVIDE LEAD FLASHING, CAVITY TRAY & SOAKERS, STEPPED AS APPLICABLE, AT ALL WALL/ROOF OR CANOPY ABUTMENTS.
6. SVPs TO TERMINATE NO LESS THAN 900mm ABOVE ANY OPENING & FINISHED WITH A PERFORATED COVER.
7. SYSTEM 1 EXTRACT TERMINALS TO BE MINIMUM 500MM AWAY FROM BACKGROUND VENTILATORS WHEN FITTED IN THE SAME ROOM.

Taylor Wimpey Health, Safety & Environmental Information	
Extracted from the Significant Risk Register of the Taylor Wimpey ENNERDALE Product Risk Assessment Document	
1. Increased risk of fall when temporary boarding & joists are removed from stairwell opening when fitting staircase	
NOTE: Contractors to discuss above risk with the Site Manager in conjunction with the TWHSE Manual before commencing work	
All works must be carried out by a competent contractor working to an agreed safe system of work which reflects the controls highlighted above	

Taylor Wimpey

Title:

ENNERDALE

GENERAL ARRANGEMENT
DETAILED ELEVATIONS

Wygate, Spalding

Dwg No: PT34/05-SP/02 -

Scale: 1 : 100 @ A3 Date: NOV 2011


Drawn By: ABA Checked By: ABA

Taylor Wimpey UK Ltd




Gale House, Tumpike Road,
High Wycombe, Bucks HP12 3NR
Tel 01494 888323 Fax 01494 888663
www.taylorwimpey.com

PLOTS 49&79

REFER TO STANDARD DETAILS
13/01-04 and 13/09-12 FOR
WINDOW HEAD and CILL DETAILS.

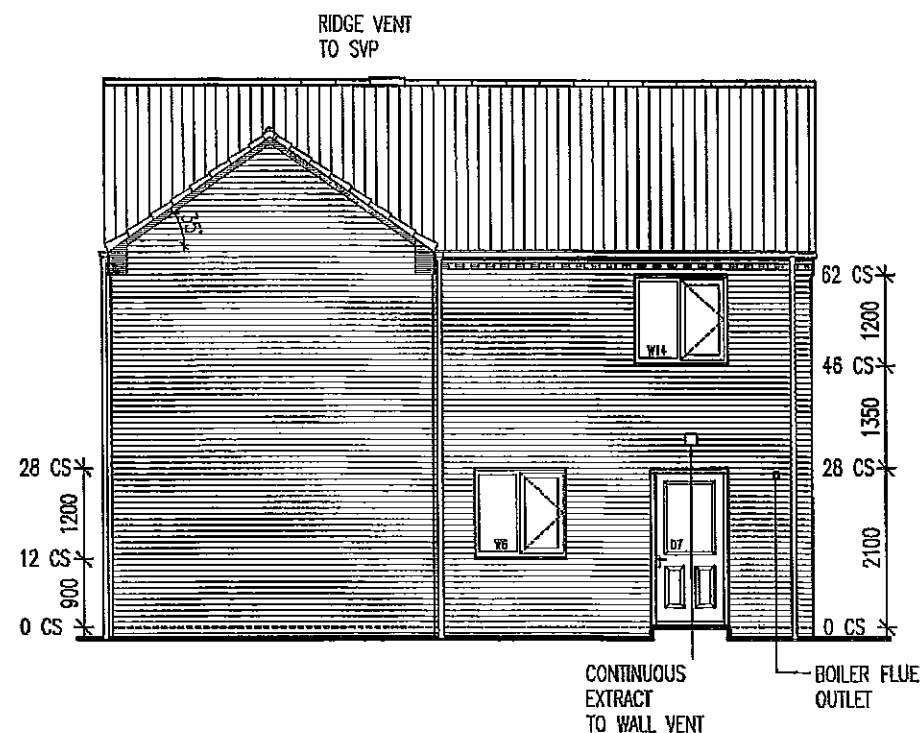

REFER TO STANDARD DETAILS
28/40-49 FOR DETAIL OF
RAMP/LEVEL STANDING TO
FRONT DOOR

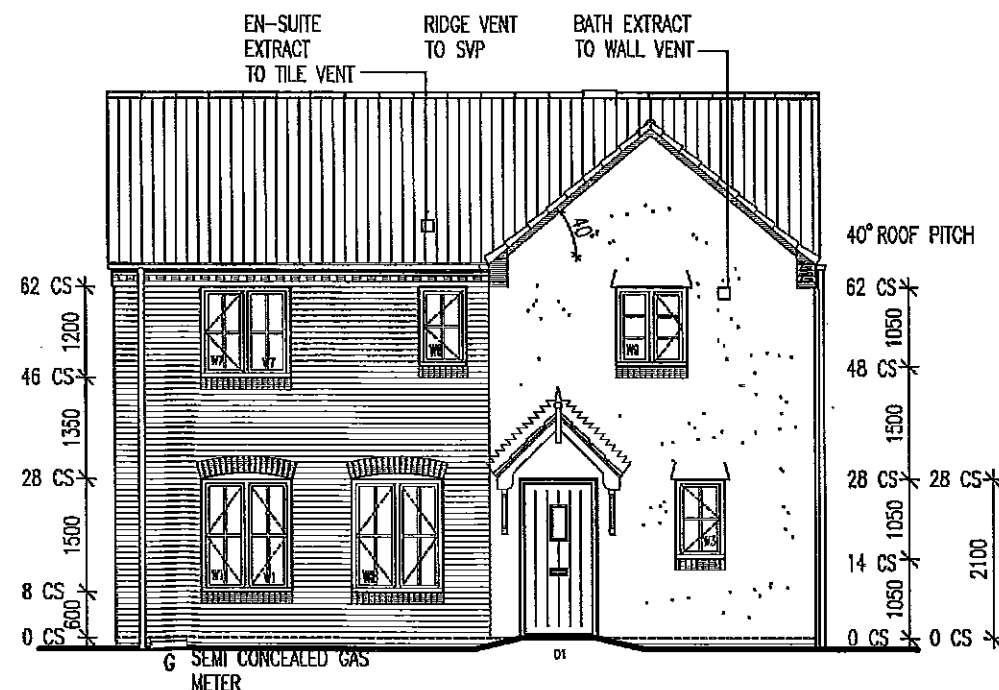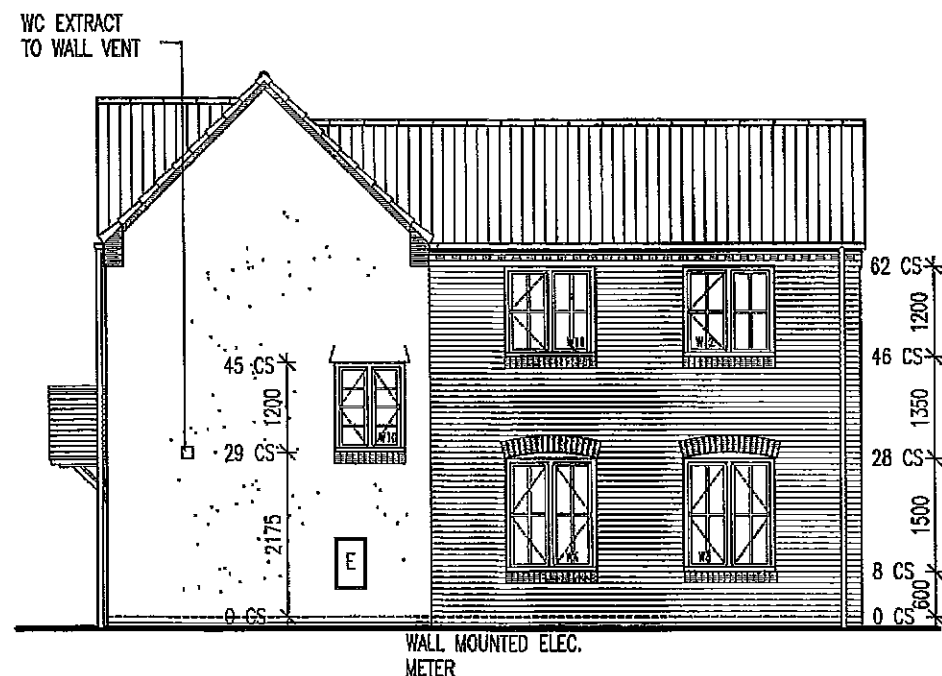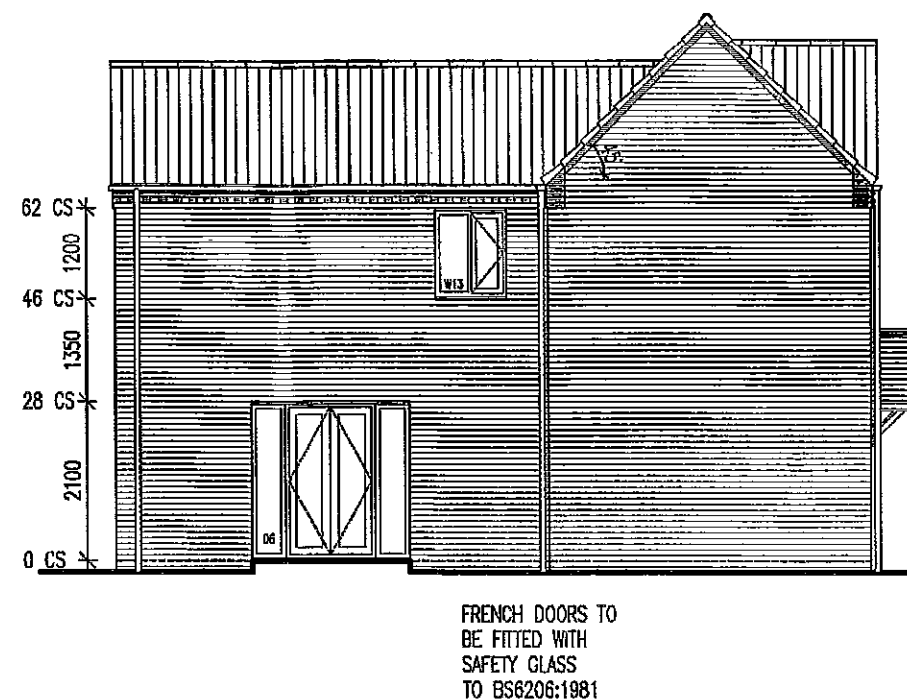

RWP POSITIONS MAY VARY
CHECK SITE LAYOUT /
HANDING.

NOTES:

1. THIS DRAWING MUST NOT BE SCALED.
2. THIS DRAWING IS TO BE READ IN CONJUNCTION WITH ALL OTHER PROJECT DRAWINGS.
3. ALL DETAILS AND DRAWINGS MUST BE READ IN CONJUNCTION WITH THE "TWM NATIONAL CONSTRUCTION SPECIFICATION (ENGLAND & WALES) FOR HOUSES & LOW RISE APARTMENTS".
4. THIS HOUSE TYPE IS APPROVED FOR USE ON SITES SUBJECT TO A DESIGN WIND SPEED OF UP TO 25M/S AND AT AN ALTITUDE GIVEN IN DIAGRAM 2 TO SECTION A1/2 OF THE APPROVED DOCUMENT TO THE BUILDING REGULATIONS FOR A SNOW LOAD OF 1.0 KN/M2. THE REGIONAL OFFICE IS TO CONFIRM THE SUITABILITY OF THIS HOUSE FOR EACH SITE.
5. PROVIDE LEAD FLASHING, CAVITY TRAY & SOAKERS, STEPPED AS APPLICABLE, AT ALL WALL/ROOF OR CANOPY ABUTMENTS.
6. SVPs TO TERMINATE NO LESS THAN 900mm ABOVE ANY OPENING & FINISHED WITH A PERFORATED COVER.
7. SYSTEM 1 EXTRACT TERMINALS TO BE MINIMUM 500MM AWAY FROM BACKGROUND VENTILATORS WHEN FITTED IN THE SAME ROOM

Taylor Wimpey Health, Safety & Environmental Information
Extracted from the Significant Risk Register of the Taylor Wimpey TILDALE Product Risk Assessment Document
1. Increased risk of fall when temporary boarding & joists are removed from stairwell opening when fitting staircase
NOTE: Contractors to discuss above risk with the Site Manager in conjunction with the TWHSE Manual before commencing work
All works must be carried out by a competent contractor working to an agreed safe system of work which reflects the controls highlighted above

Taylor Wimpey

Title:

TILDALE

GENERAL ARRANGEMENT
DETAILED ELEVATIONS


Dwg No: PT32/05-SP / 01

Scale: 1 : 100 © A3 Date: NOV 2011

Drawn By: ABA Checked By: ABA

Taylor Wimpey UK Ltd


Gale House, Tumpike Road,
High Wycombe, Bucks HP12 3NR
Tel 01494 556323 Fax 01494 556563
www.taylorwimpey.com

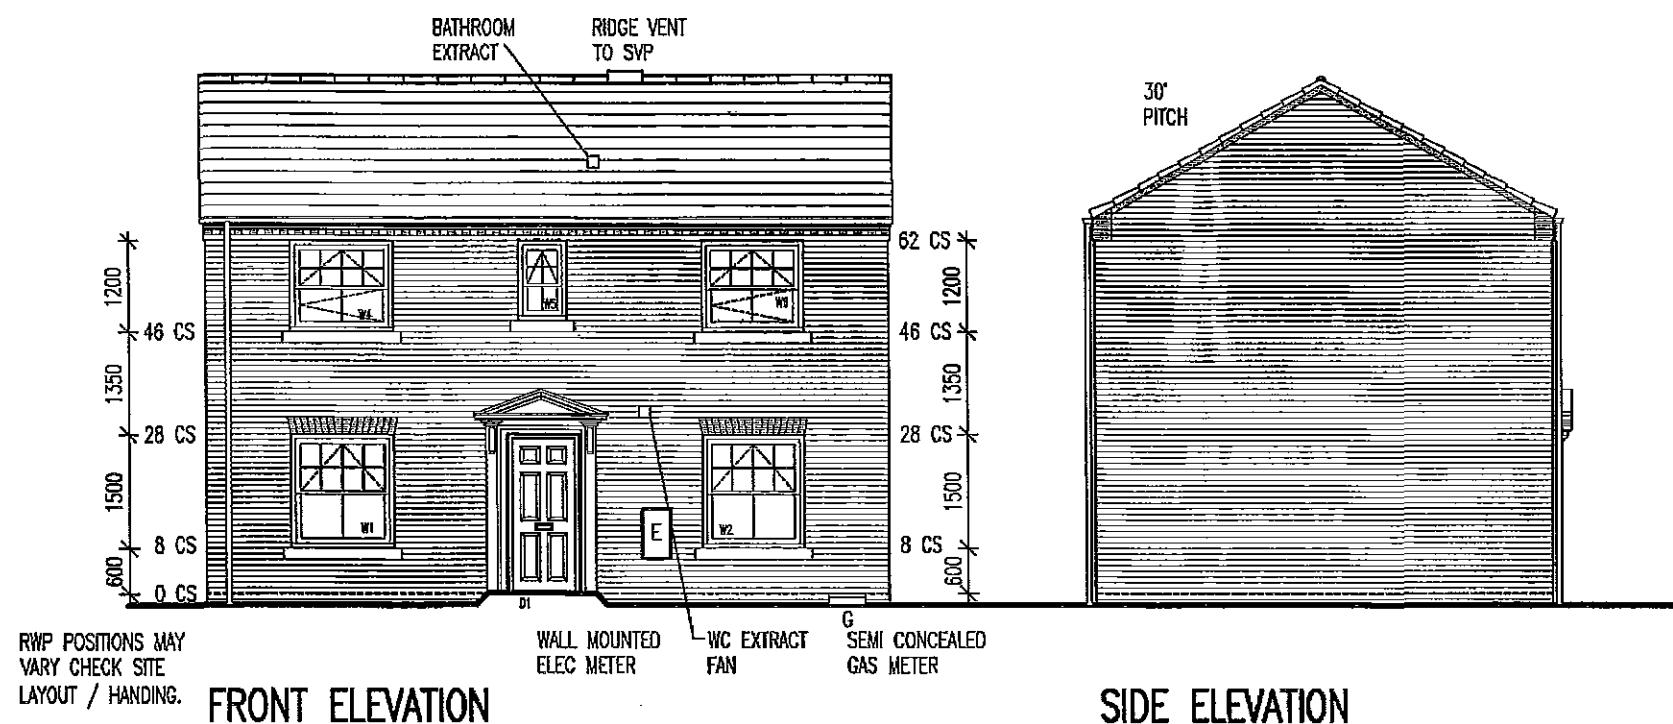

RWP POSITIONS MAY VARY CHECK SITE LAYOUT / HANDING.

FRONT ELEVATION

SIDE ELEVATION

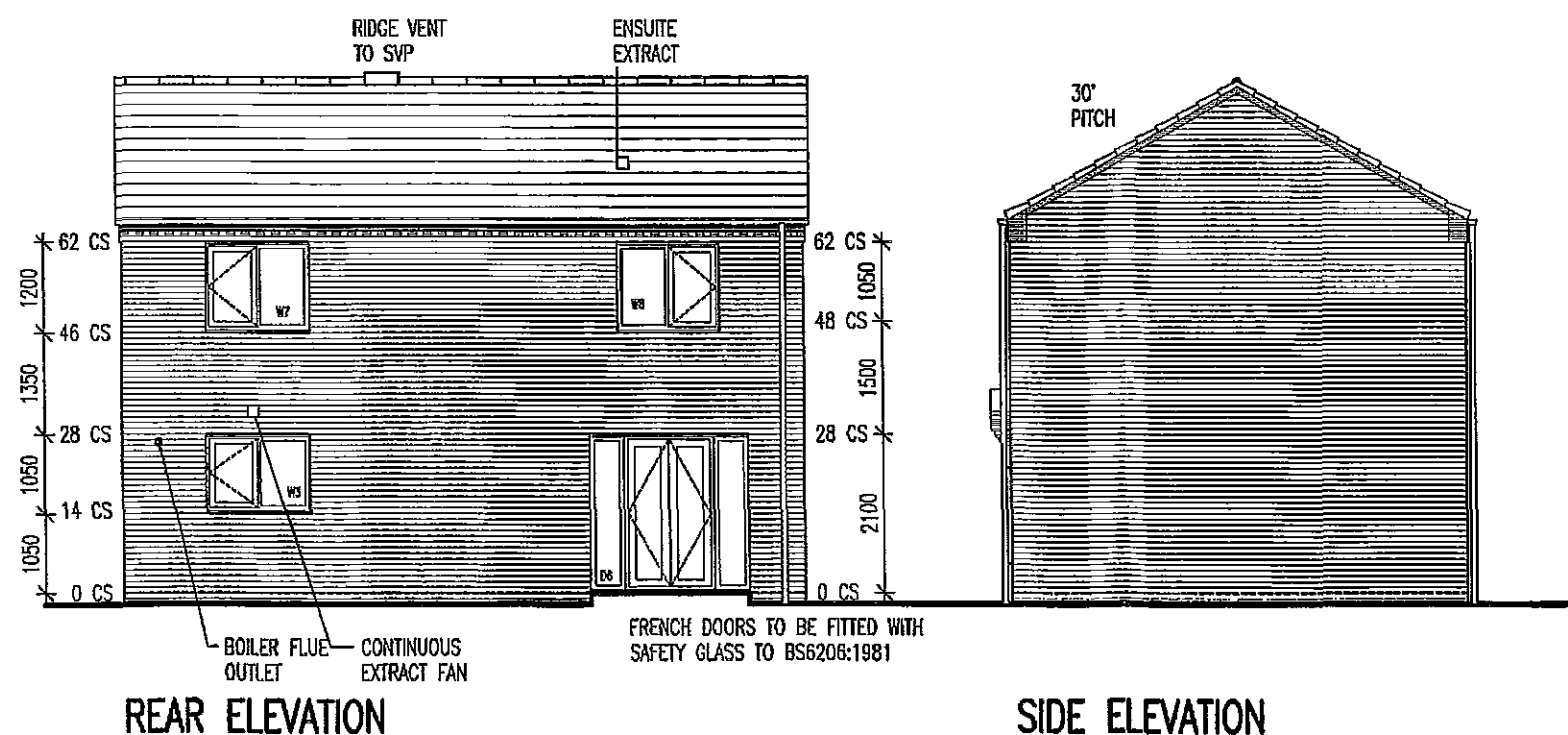

REAR ELEVATION

SIDE ELEVATION

NOTES:

- THIS DRAWING MUST NOT BE SCALED.
- THIS DRAWING IS TO BE READ IN CONJUNCTION WITH ALL OTHER PROJECT DRAWINGS.
- ALL DETAILS AND DRAWINGS MUST BE READ IN CONJUNCTION WITH THE "TW NATIONAL CONSTRUCTION SPECIFICATION (ENGLAND & WALES) FOR HOUSES & LOW RISE APARTMENTS".
- THIS HOUSE TYPE IS APPROVED FOR USE ON SITES SUBJECT TO A DESIGN WIND SPEED OF UP TO 25M/S AND AT AN ALTITUDE GIVEN IN DIAGRAM 2 TO SECTION A1/2 OF THE APPROVED DOCUMENT TO THE BUILDING REGULATIONS FOR A SNOW LOAD OF 1.0 KN/M2. THE REGIONAL OFFICE IS TO CONFIRM THE SUITABILITY OF THIS HOUSE FOR EACH SITE.
- PROVIDE LEAD FLASHING, CAVITY TRAY & SOAKERS, STEPPED AS APPLICABLE, AT ALL WALL/ROOF OR CANOPY ABUTMENTS.
- SVPs TO TERMINATE NO LESS THAN 900mm ABOVE ANY OPENING & FINISHED WITH A PERFORATED COVER.
- SYSTEM 1 EXTRACT TERMINALS TO BE MINIMUM 500mm AWAY FROM BACKGROUND VENTILATORS WHEN FITTED IN THE SAME ROOM

Taylor Wimpey Health, Safety & Environmental Information	
Extracted from the Significant Risk Register of the Taylor Wimpey BORROWDALE Product Risk Assessment Document	
1. Increased risk of fall when temporary boarding & joists are removed from stairwell opening when filling staircase	
NOTE: Contractors to discuss above risk with the Site Manager in conjunction with the TWHSE Manual before commencing work	
All works must be carried out by a competent contractor working to an agreed safe system of work which reflects the controls highlighted above	

Taylor Wimpey

Title: BORROWDALE
GENERAL ARRANGEMENT
DETAILED ELEVATIONS
Wygate, Spalding

Dwg No: PT33/05-SP / 01


Scale: 1 : 100 @ A3 Date: NOV 2011

Drawn By: ABA Checked By: ABA


Taylor Wimpey UK Ltd
Gate House, Tumpike Road,
High Wycombe, Bucks HP12 3NR
Tel 01494 555323 Fax 01494 555553
www.taylorwimpey.com

WINDOW, EXTERNAL DOORS
& GRP CANOPY STYLES VARY.
REFER TO PLOT SCHEDULES


REFER TO STANDARD DETAILS
28/40-49 FOR DETAIL OF
RAMP/LEVEL STANDING TO
FRONT DOOR

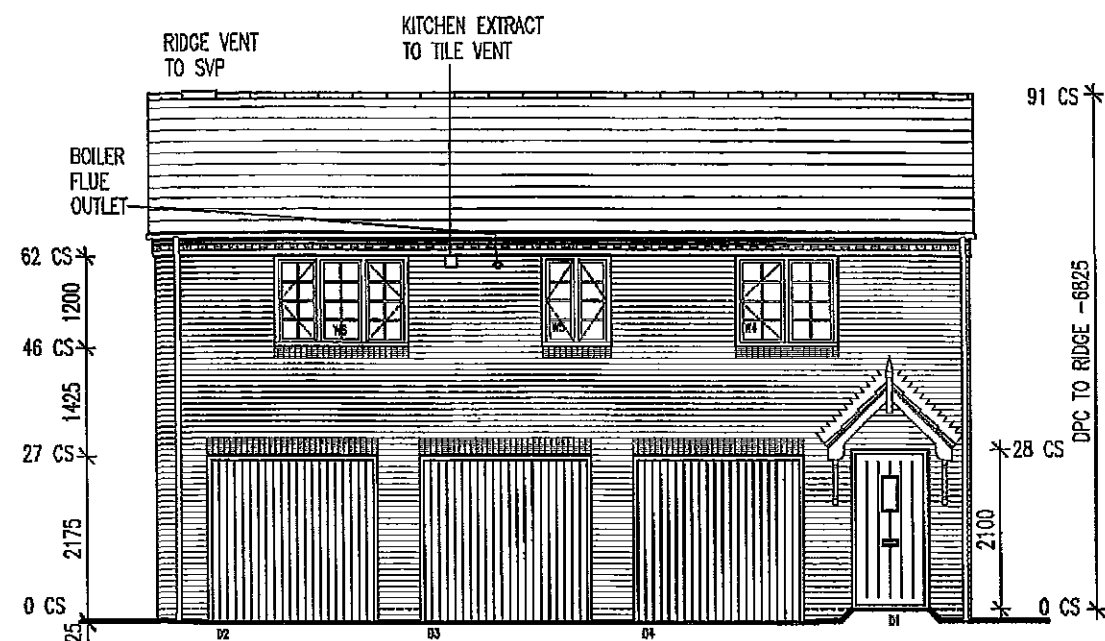


FRONT ELEVATION

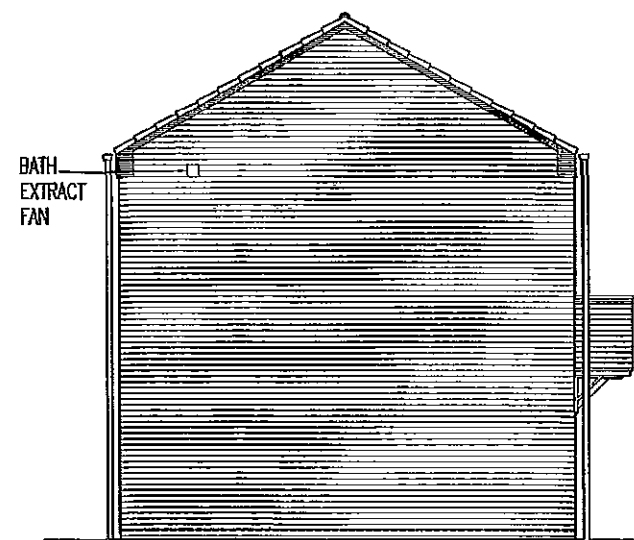

SIDE ELEVATION

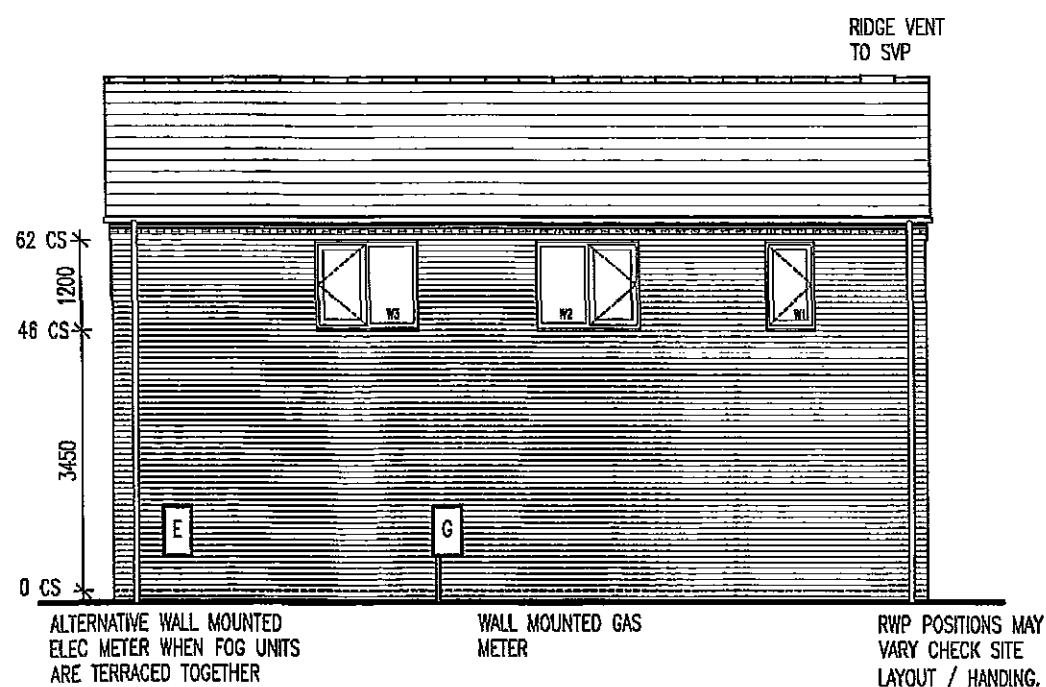

REAR ELEVATION

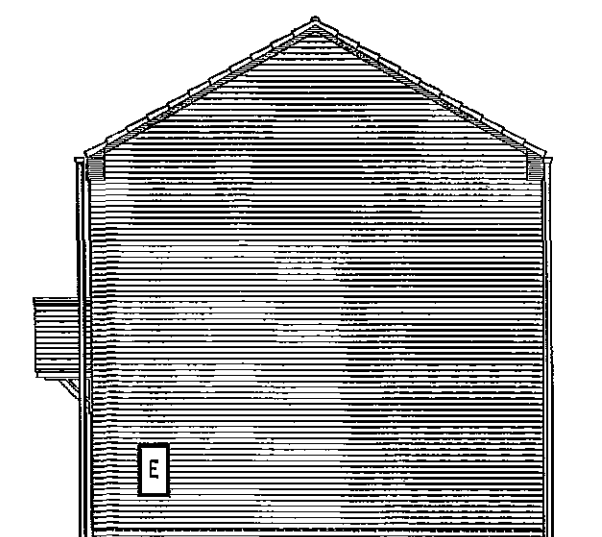

SIDE ELEVATION

NOTES:

1. THIS DRAWING MUST NOT BE SCALED.
2. THIS DRAWING IS TO BE READ IN CONJUNCTION WITH ALL OTHER PROJECT DRAWINGS.
3. ALL DETAILS AND DRAWINGS MUST BE READ IN CONJUNCTION WITH THE "TH NATIONAL CONSTRUCTION SPECIFICATION (ENGLAND & WALES) FOR HOUSES & LOW RISE APARTMENTS".
4. THIS HOUSE TYPE IS APPROVED FOR USE ON SITES SUBJECT TO A DESIGN WIND SPEED OF UP TO 25M/S AND AT AN ALTITUDE GIVEN IN DIAGRAM 2 TO SECTION A1/2 OF THE APPROVED DOCUMENT TO THE BUILDING REGULATIONS FOR A SNOW LOAD OF 1.0 KN/M2. THE REGIONAL OFFICE IS TO CONFIRM THE SUITABILITY OF THIS HOUSE FOR EACH SITE.
5. PROVIDE LEAD FLASHING, CAVITY TRAY & SOAKERS, STEPPED AS APPLICABLE, AT ALL WALL/ROOF OR CANOPY ABUTMENTS.
6. SVPs TO TERMINATE NO LESS THAN 800mm ABOVE ANY OPENING & FINISHED WITH A PERFORATED COVER.
7. SYSTEM 1 EXTRACT TERMINALS TO BE MINIMUM 500MM AWAY FROM BACKGROUND VENTILATORS WHEN FITTED IN THE SAME ROOM

Taylor Wimpey Health, Safety & Environmental Information	
Extracted from the Significant Risk Register of the Taylor Wimpey DOVEDALE Product Risk Assessment Document	
1. Increased risk of fall when temporary boarding & joists are removed from stairwell opening when fitting staircase	
NOTE: Contractors to discuss above risk with the Site Manager in conjunction with the TWHSE Manual before commencing work	
All works must be carried out by a competent contractor working to an agreed safe system of work which reflects the controls highlighted above	

Taylor Wimpey

Title:

DOVEDALE

GENERAL ARRANGEMENT
DETAILED ELEVATIONS

Wygate, Spalding

Drg No: PT21/05-SP / 01

Scale: 1 : 100 @ A3 Date: NOV 2011





Drawn By: ABA Checked By: ABA

Taylor Wimpey UK Ltd

Gale House, Yumpoke Road,
High Wycombe, Bucks HP12 3NR
Tel 01494 658323 Fax 01494 656883
www.taylorwimpey.com

REFER TO STANDARD DETAILS
28/40-49 FOR DETAIL OF
RAMP/LEVEL STANDING TO
FRONT AND REAR DOORS

GUTTER SIZE & RWP
POSITION(S) TO BE
DESIGNED BY ARCHITECT

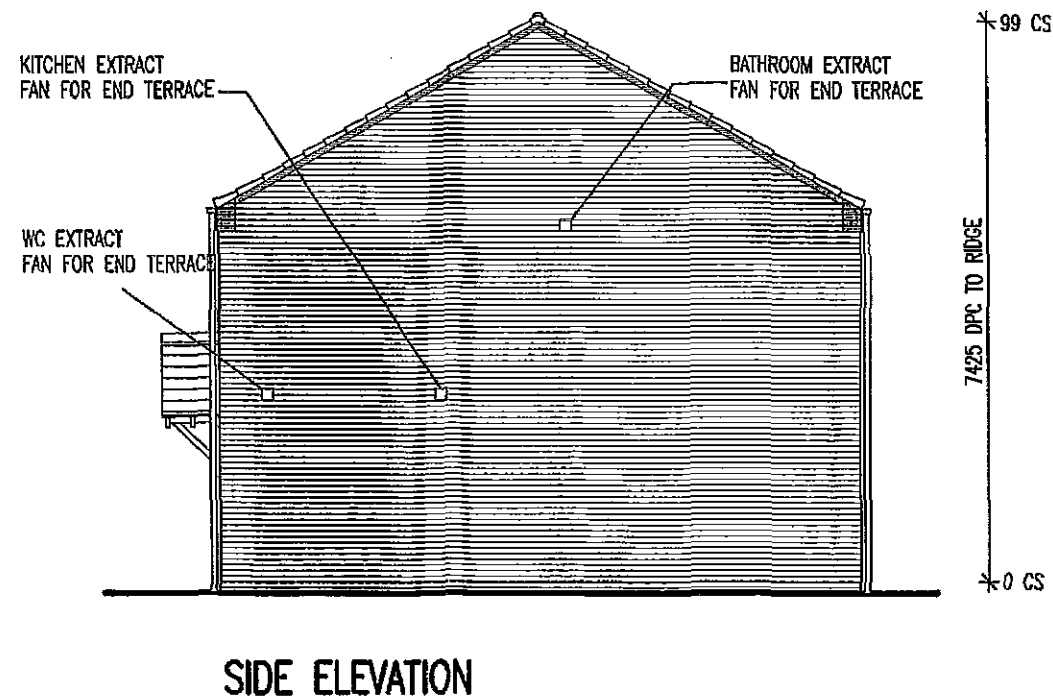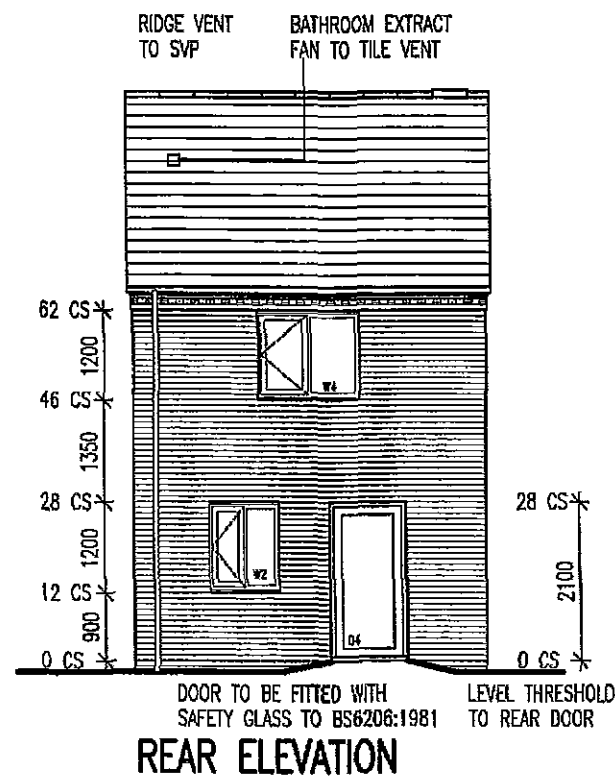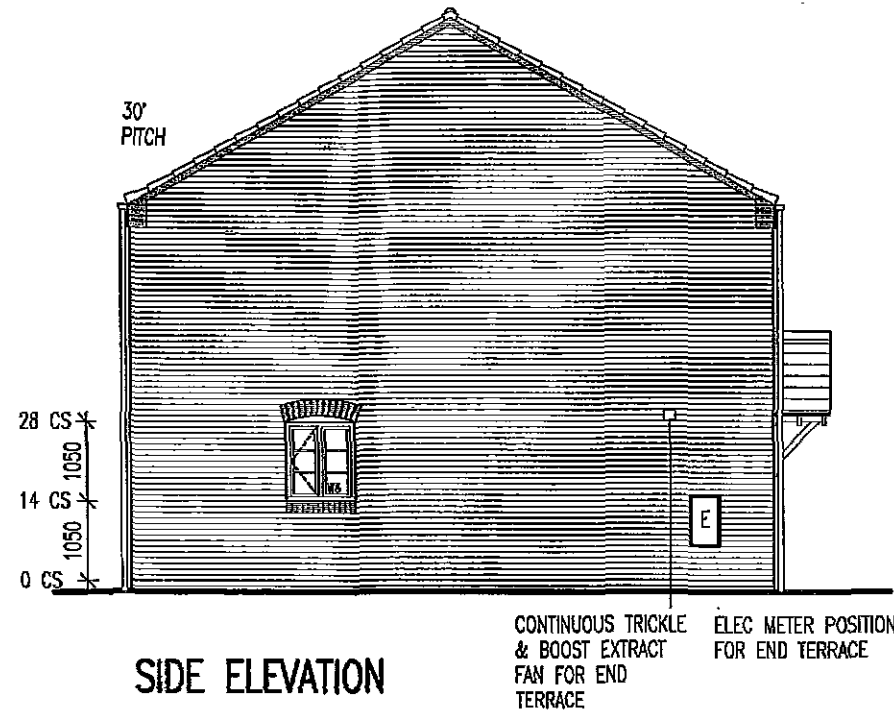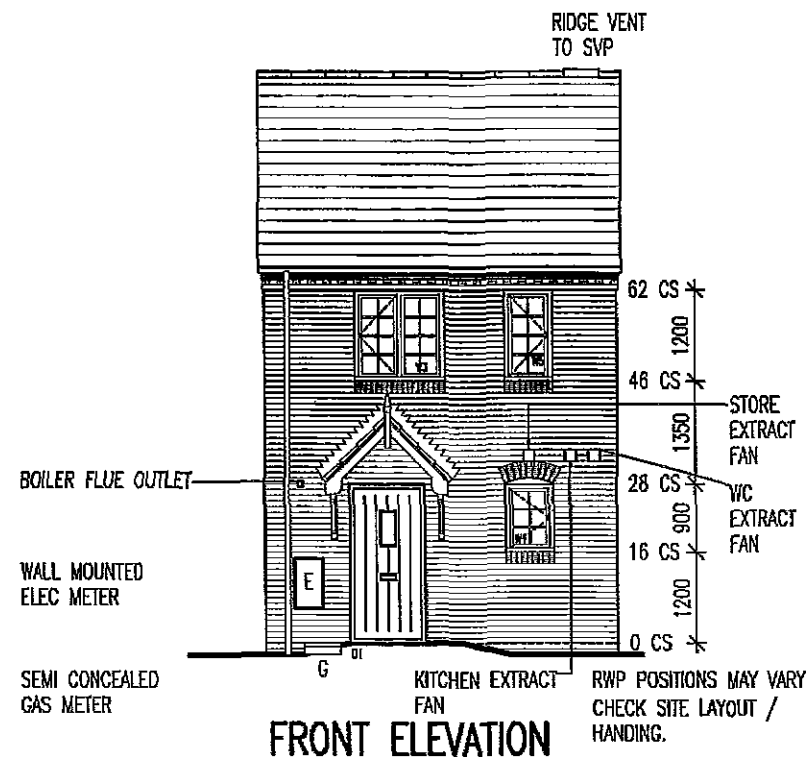

NOTES:

1. THIS DRAWING MUST NOT BE SCALED.
2. THIS DRAWING IS TO BE READ IN CONJUNCTION WITH ALL OTHER PROJECT DRAWINGS.
3. ALL DETAILS AND DRAWINGS MUST BE READ IN CONJUNCTION WITH THE "TWM NATIONAL CONSTRUCTION SPECIFICATION (ENGLAND & WALES) FOR HOUSES & LOW RISE APARTMENTS".
4. THIS HOUSE TYPE IS APPROVED FOR USE ON SITES SUBJECT TO A DESIGN WIND SPEED OF UP TO 25M/S AND AT AN ALTITUDE GIVEN IN DIAGRAM 2 TO SECTION A1/2 OF THE APPROVED DOCUMENT TO THE BUILDING REGULATIONS FOR A SNOW LOAD OF 1.0 KN/M2. THE REGIONAL OFFICE IS TO CONFIRM THE SUITABILITY OF THIS HOUSE FOR EACH SITE.
5. PROVIDE LEAD FLASHING, CAVITY TRAY & SOAKERS, STEPPED AS APPLICABLE, AT ALL WALL/ROOF OR CANOPY ABUTMENTS.
6. SVPs TO TERMINATE NO LESS THAN 800mm ABOVE ANY OPENING & FINISHED WITH A PERFORATED COVER.
7. SYSTEM 1 EXTRACT TERMINALS TO BE MINIMUM 500MM AWAY FROM BACKGROUND VENTILATORS WHEN FITTED IN THE SAME ROOM

Taylor Wimpey Health, Safety & Environmental Information	
Extracted from the Significant Risk Register of the Taylor Wimpey AA21 Product Risk Assessment Document	
1. Increased risk of fall when temporary boarding & joists are removed from stairwell opening when fitting staircase	
NOTE: Contractors to discuss above risk with the Site Manager in conjunction with the TWMSE Manual before commencing work	
All works must be carried out by a competent contractor working to an agreed safe system of work which reflects the controls highlighted above	

Taylor Wimpey

Title:
2 BED HOUSE
GENERAL ARRANGEMENT
DETAILED ELEVATIONS

Wygata, Spalding

Dwg No: **AA21/05-SP / 01**

Scale: 1 : 100 @ A3 Date: NOV 2011

Drawn By: ABA Checked By: ABA

Taylor Wimpey UK Ltd



Gate House, Tumpike Road,
High Wycombe, Bucks HP12 3NR
Tel 01494 656323 Fax 01494 656683
www.taylorwimpey.com

REFER TO STANDARD DETAILS
28/40-49 FOR DETAIL OF
RAMP/LEVEL STANDING TO
FRONT AND REAR DOORS

GUTTER SIZE & RWP
POSITION(S) TO BE
DESIGNED BY ARCHITECT

NOTES:

1. THIS DRAWING MUST NOT BE SCALED.
2. THIS DRAWING IS TO BE READ IN CONJUNCTION WITH ALL OTHER PROJECT DRAWINGS.
3. ALL DETAILS AND DRAWINGS MUST BE READ IN CONJUNCTION WITH THE "TW NATIONAL CONSTRUCTION SPECIFICATION (ENGLAND & WALES) FOR HOUSES & LOW RISE APARTMENTS".
4. THIS HOUSE TYPE IS APPROVED FOR USE ON SITES SUBJECT TO A DESIGN WIND SPEED OF UP TO 25M/S AND AT AN ALTITUDE GIVEN IN DIAGRAM 2 TO SECTION A1/2 OF THE APPROVED DOCUMENT TO THE BUILDING REGULATIONS FOR A SNOW LOAD OF 1.0 KN/M². THE REGIONAL OFFICE IS TO CONFIRM THE SUITABILITY OF THIS HOUSE FOR EACH SITE.
5. PROVIDE LEAD FLASHING, CAVITY TRAY & SOAKERS, STEPPED AS APPLICABLE, AT ALL WALL/ROOF OR CANOPY ABUTMENTS.
6. SVPs TO TERMINATE NO LESS THAN 900mm ABOVE ANY OPENING & FINISHED WITH A PERFORATED COVER.
7. SYSTEM 1 EXTRACT TERMINALS TO BE MINIMUM 500mm AWAY FROM BACKGROUND VENTILATORS WHEN FITTED IN THE SAME ROOM

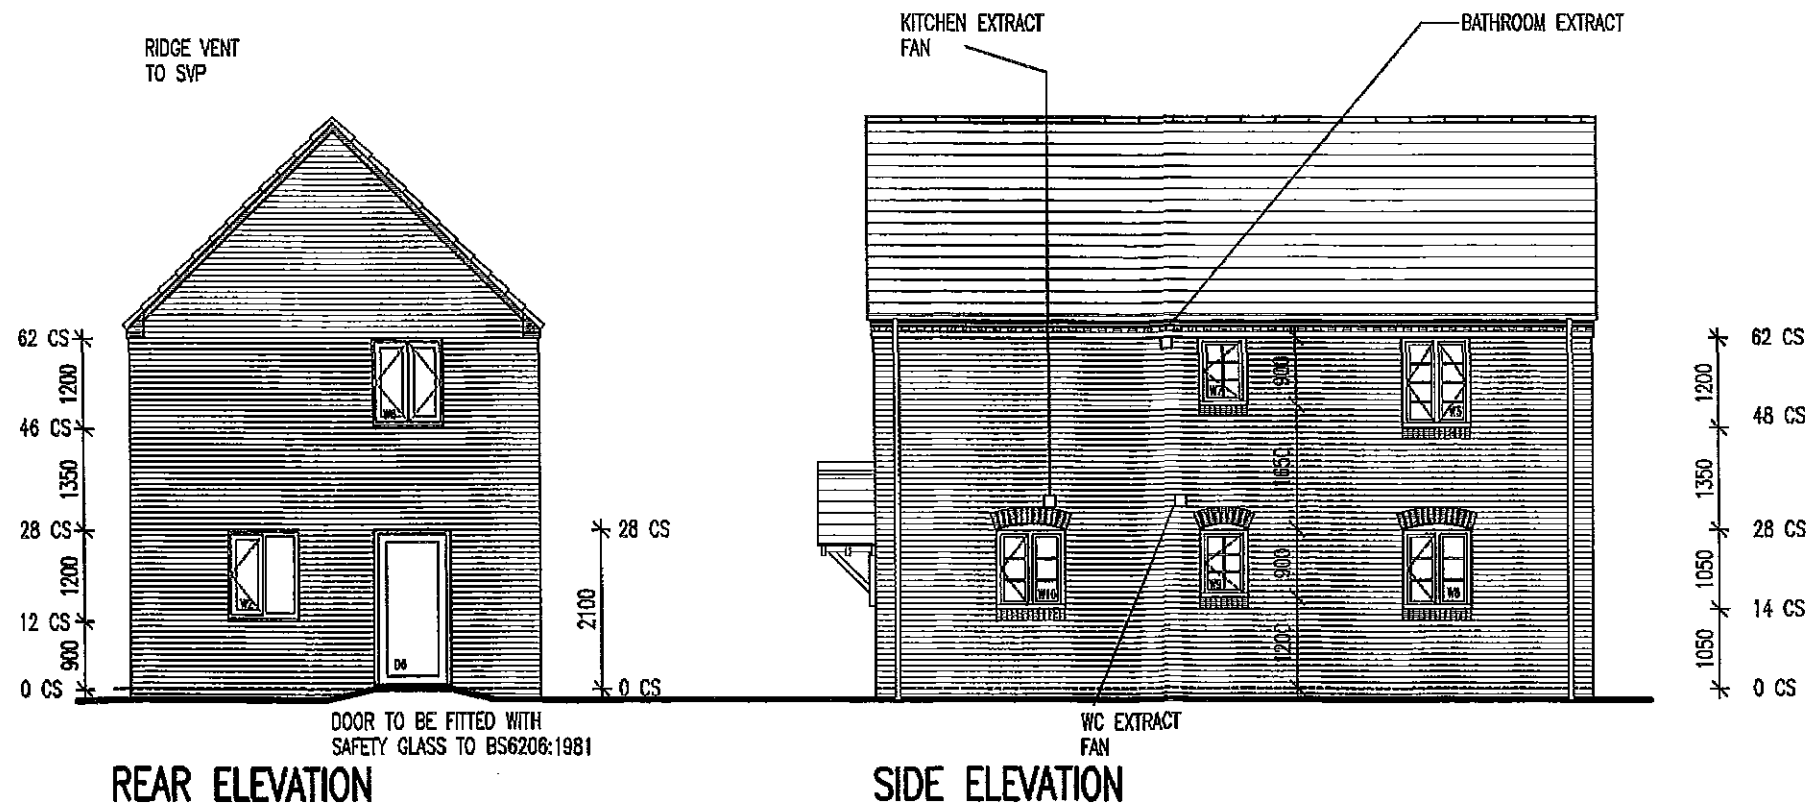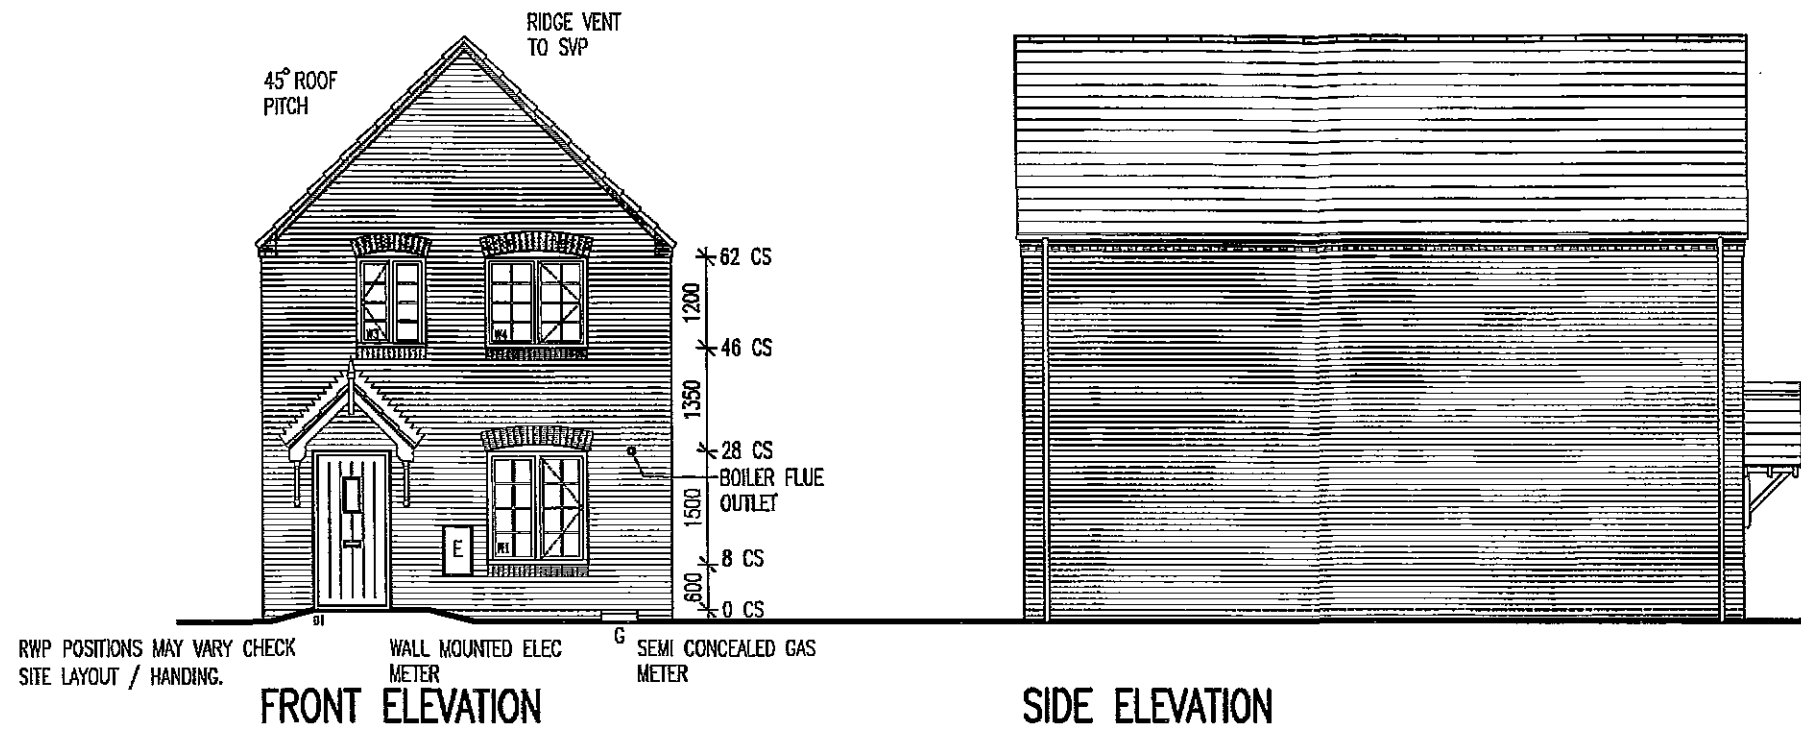

Taylor Wimpey Health, Safety & Environmental Information	
Extracted from the Significant Risk Register of the Taylor Wimpey AAS Product Risk Assessment Document	
1. Increased risk of fall when temporary boarding & joists are removed from stairwell opening when fitting staircase	
NOTE: Contractors to discuss above risk with the Site Manager in conjunction with the TWISE Manual before commencing work	
All works must be carried out by a competent contractor working to an agreed safe system of work which reflects the controls highlighted above	

Taylor Wimpey

Title:
3 BED HOUSE

GENERAL ARRANGEMENT
DETAILED ELEVATIONS

Wygate, Spalding

Dwg No: **AA31/b5-SP/01**

Scale: 1 : 100 © A3 Date: NOV 2011

Drawn By: ABA Checked By: ABA

Taylor Wimpey UK Ltd

Gale House, Timpke Road,
High Wycombe, Bucks HP12 3NR
Tel 01494 458323 Fax 01494 886663
www.taylorwimpey.com

35°
PITCH

RWP POSITIONS
MAY VARY CHECK
SITE LAYOUT /
HANDING.

WINDOW, EXTERNAL DOORS
& GRP CANOPY STYLES VARY.
REFER TO PLOT SCHEDULES

