




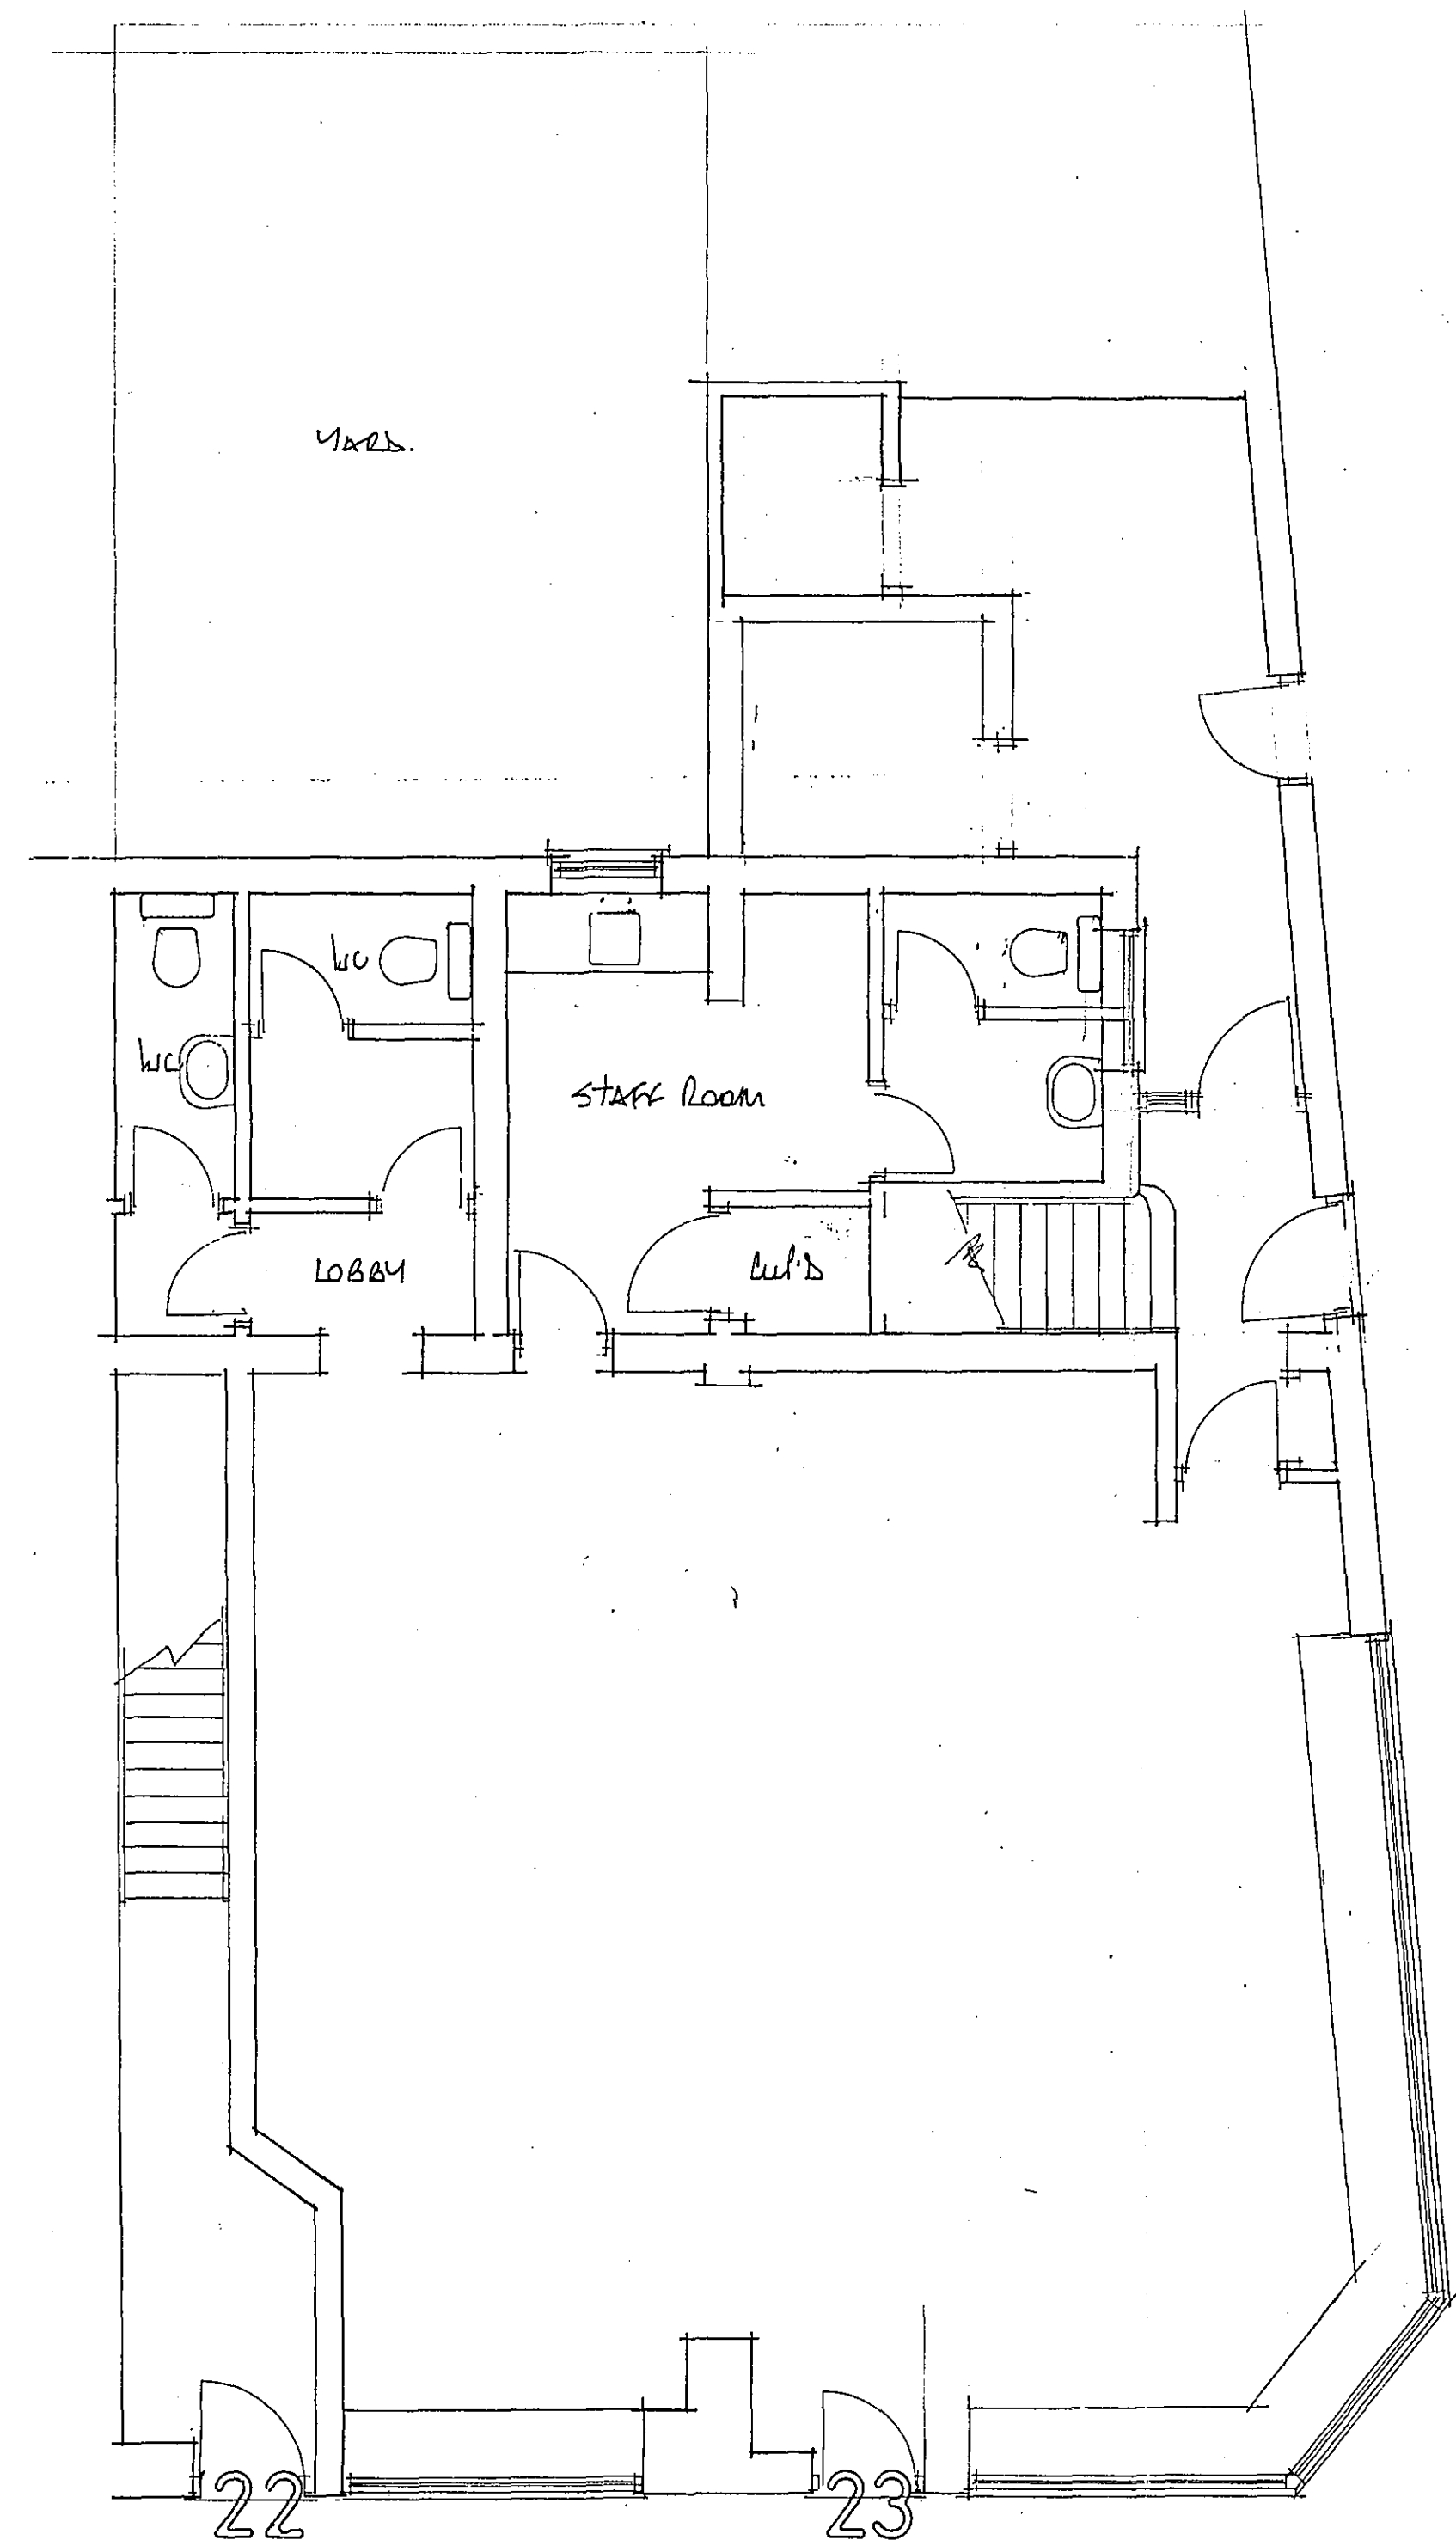

ground floor

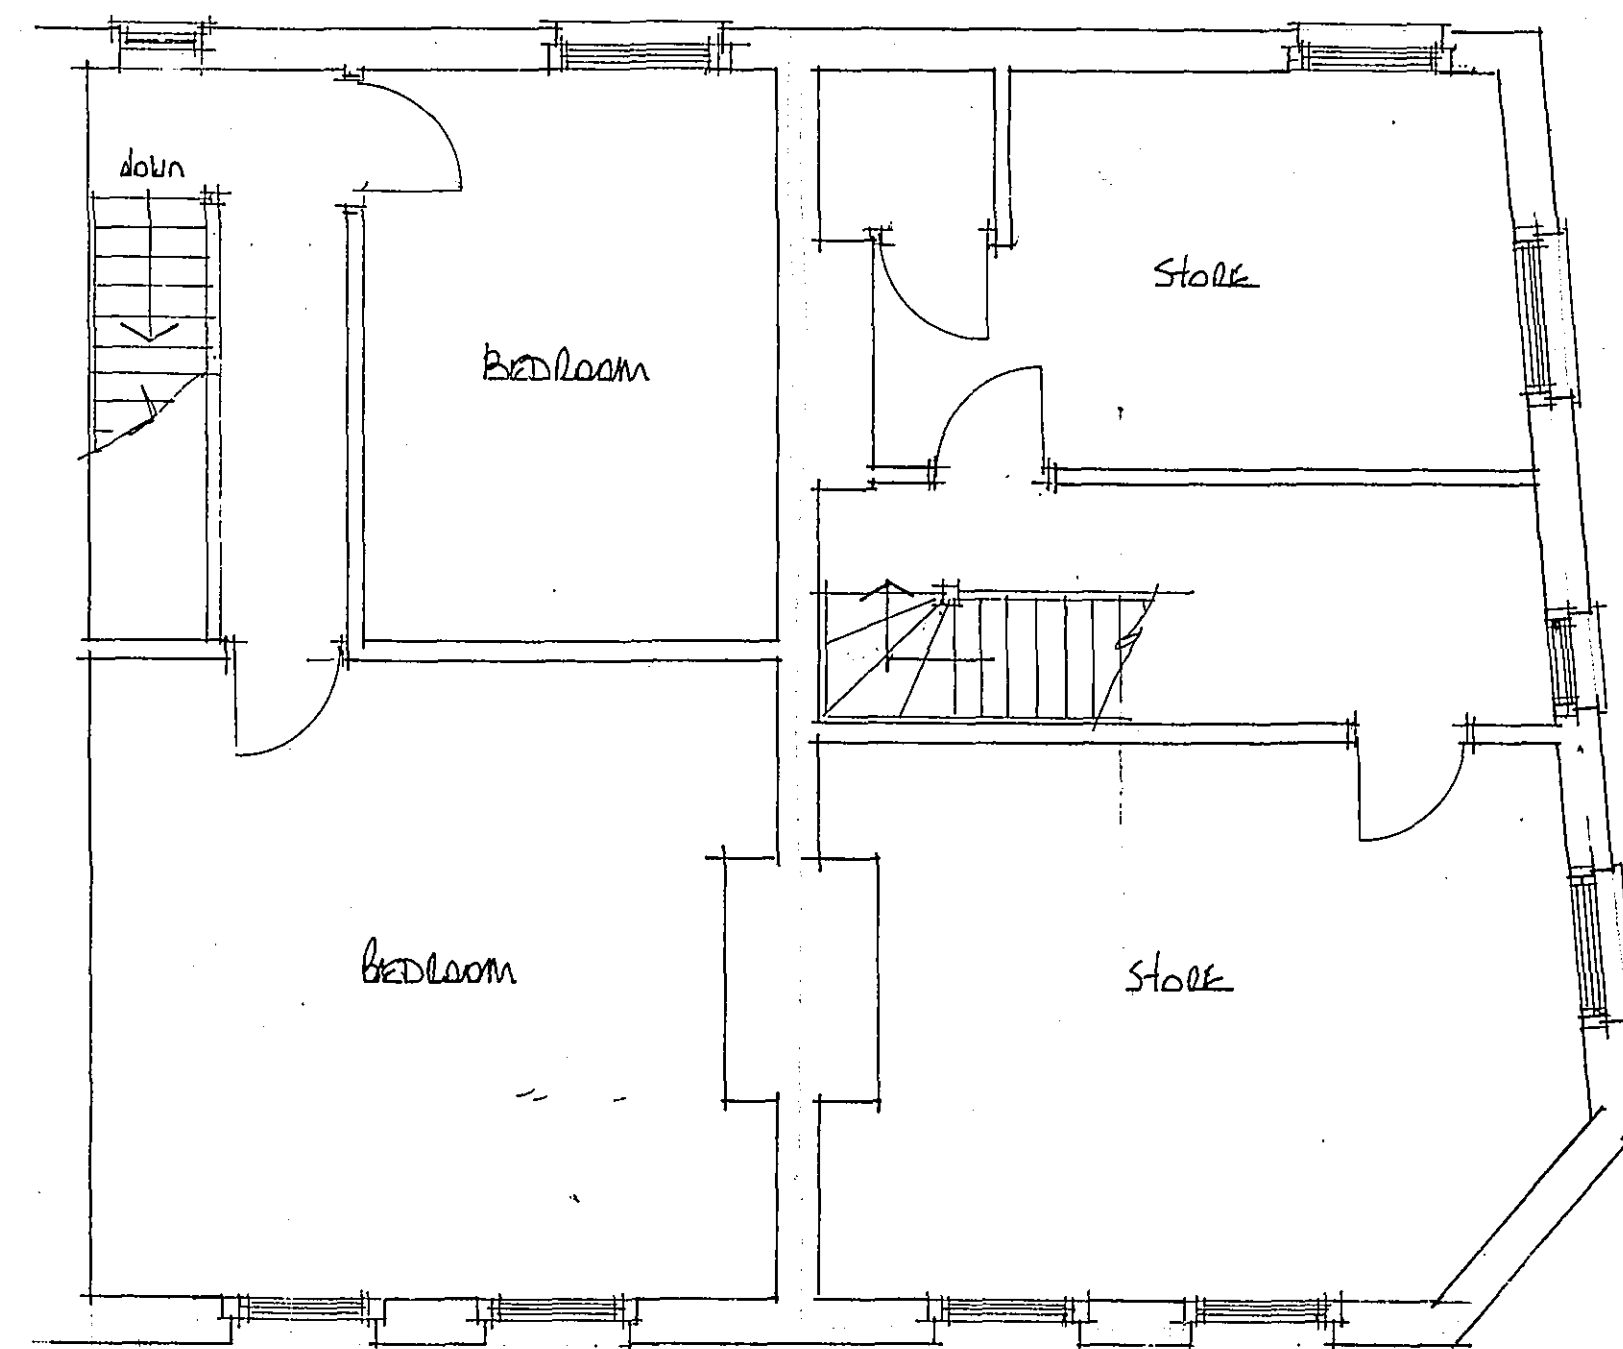

second floor

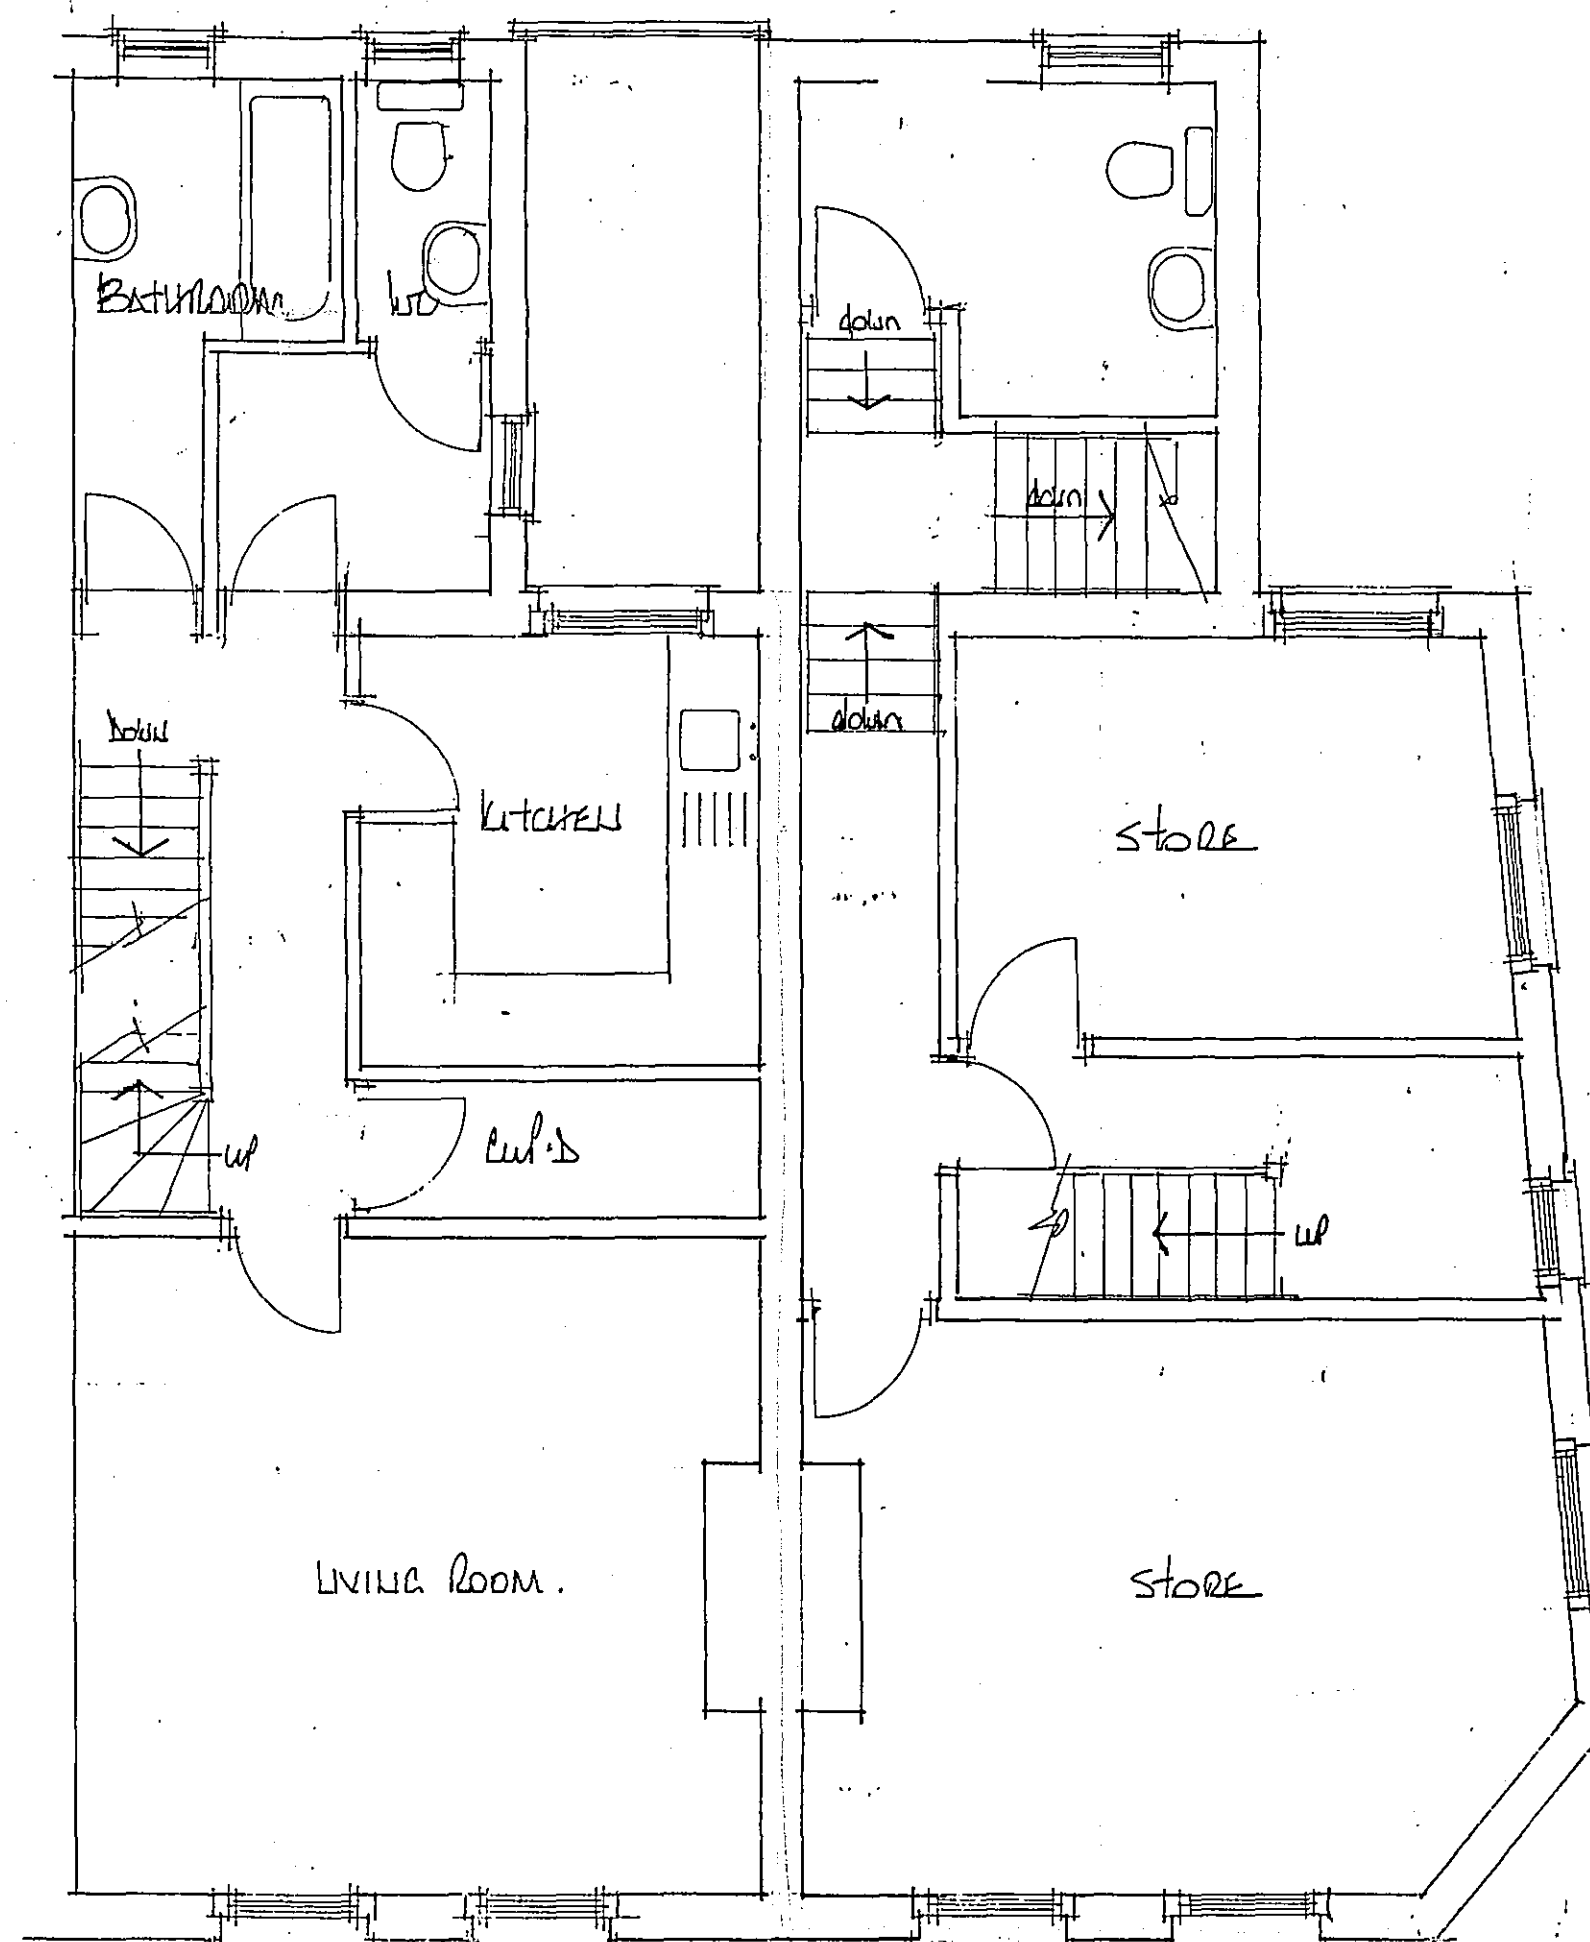

first floor

SHDC
Planning & Development
15 JAN 2007
Ref: 0073107

Cley
Developments
Ltd

"Willow Lodge", Horseshoe Road,
Spalding, Lincs
PE11 3JA

Tel/fax :- 01775 767968
Mobile tel. no :- 07710 815044

Project
22 & 23 STATION STREET
SPALDING
Lincs

Drawing Title
Floor Plans

DETERMINED
PLAN

Scale
1:50
Date
Nov 05
Drawing No.
22/23ST/01