




CONCRETE SUPPORT POSTS
TIMBER PANELS, PRELUMBER
TREATED AND LEFT NATURAL
COLOUR
CONCRETE GRAVEL BOARD




BOUNDARY FENCING 1:100

FROM THIS POINT ANTI CLOCKWISE
TO SITE ENTRANCE 2.15 METRE
HIGH TIMBER FENCE TO BOUNDARIES
SEE ELEVATION BELOW

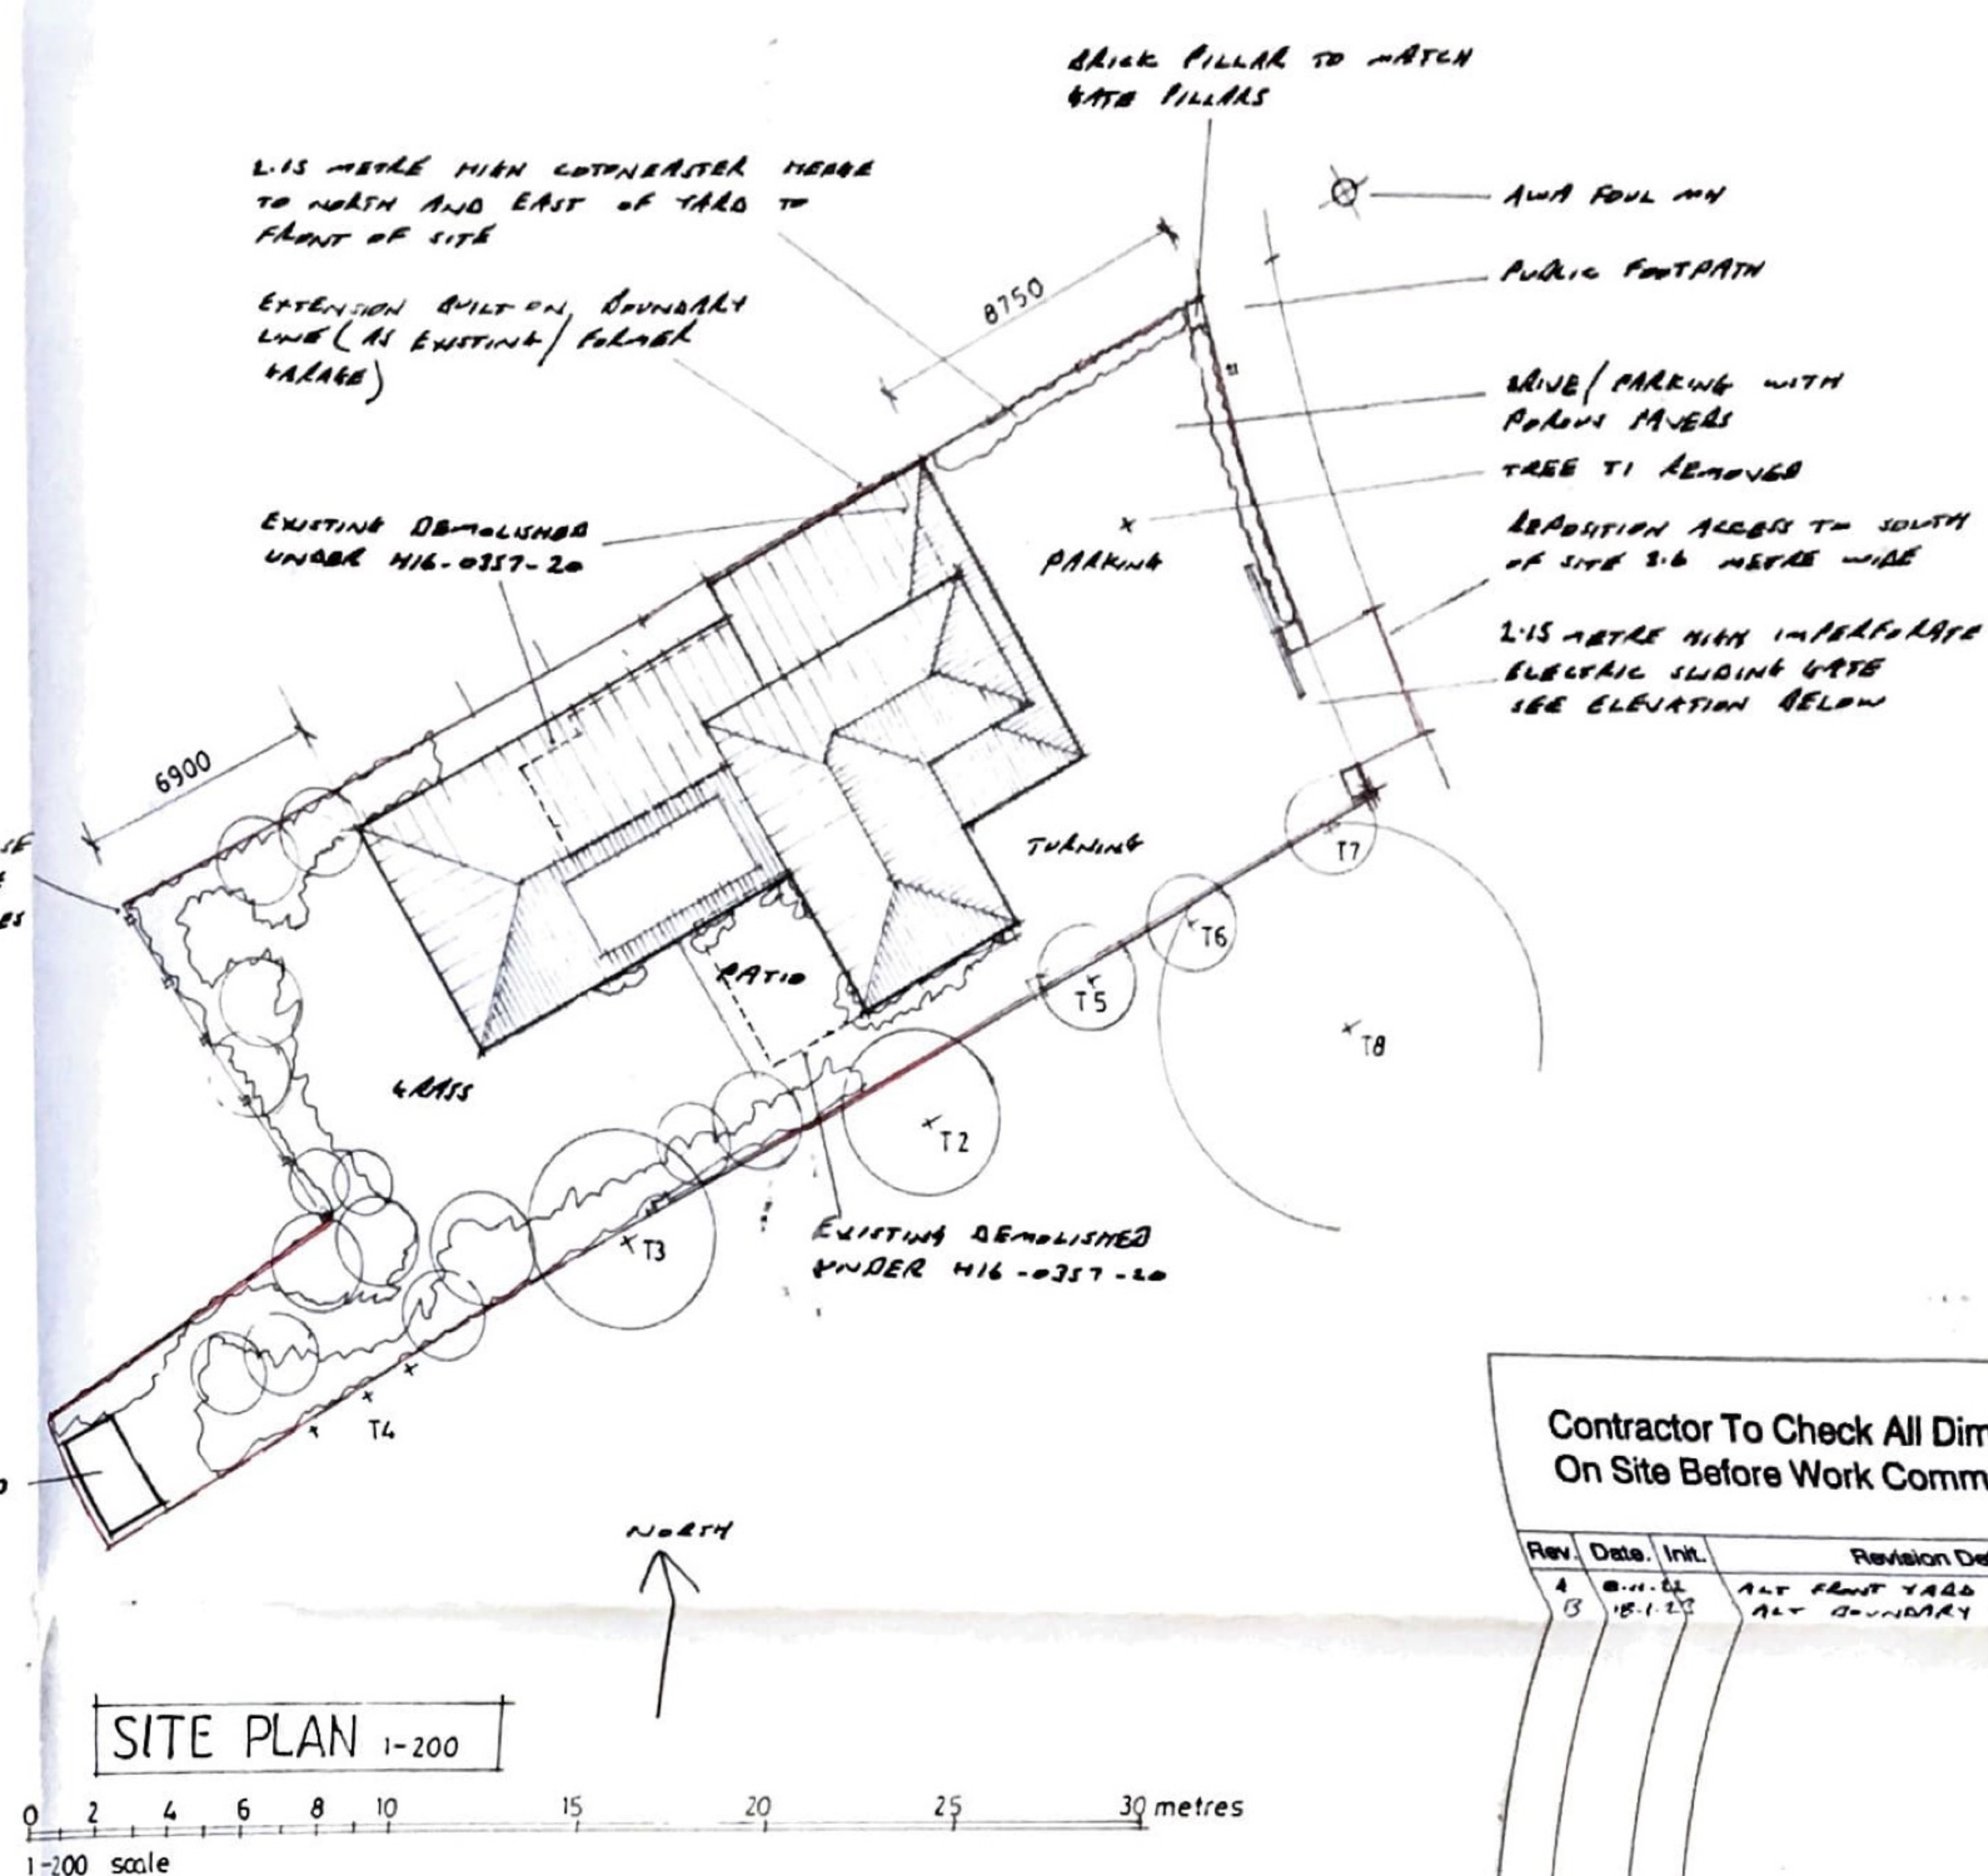

SITE PLAN 1:200

3 NO 445 x 553 BRICK PILLARS IN
FACE BRICK TO MATCH 42 CLEY HALL
DRIVE. INSET LETTER BOX TO GATE
PILLAR
GREY POWDER COATED ALUMINIUM SLIDING GATE
WITH IMPERFORATE VERTICAL PANELS.
ELECTRIC OPERATION

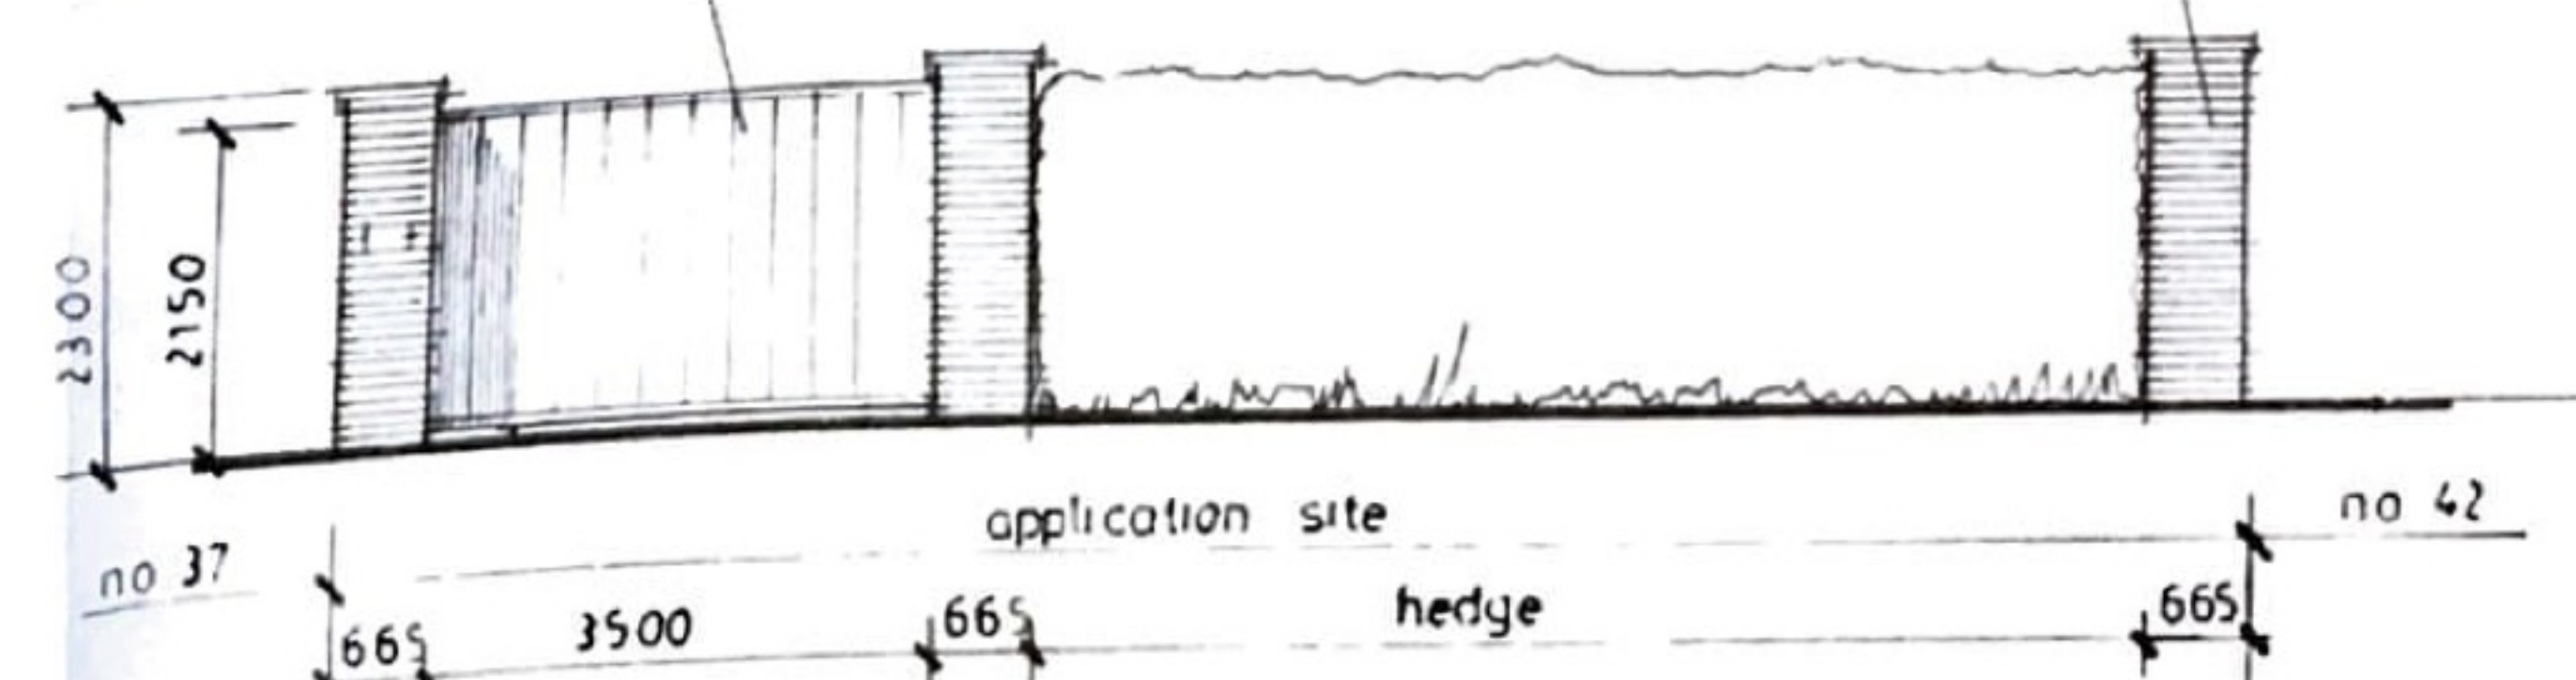

ENTRANCE GATE 1:100

Contractor To Check All Dimensions
On Site Before Work Commences.

Rev.	Date	Init.	Revision Details
1	01.11.22		ALT FRONT TARD
2	01.11.22		ALT BOUNDARY TREATMENT

R. BOOR DRAUGHTSMAN

26 Fengate
Moulton Chapel
Spalding
Lincolnshire
PE12 0XL

Phone & Fax:
01406 380279

Project:
MR N THOMPSON.
44 CLEY HALL DRIVE,
SPALDING.

PROPOSED ALTERATION & EXTENSION.

Drawing:
SITE & LOCATION PLAN

Scale:
AS SHOWN

Drawn: RMB

Date: MAY 2021

Drawing No.
3483-19

Rev. A C