



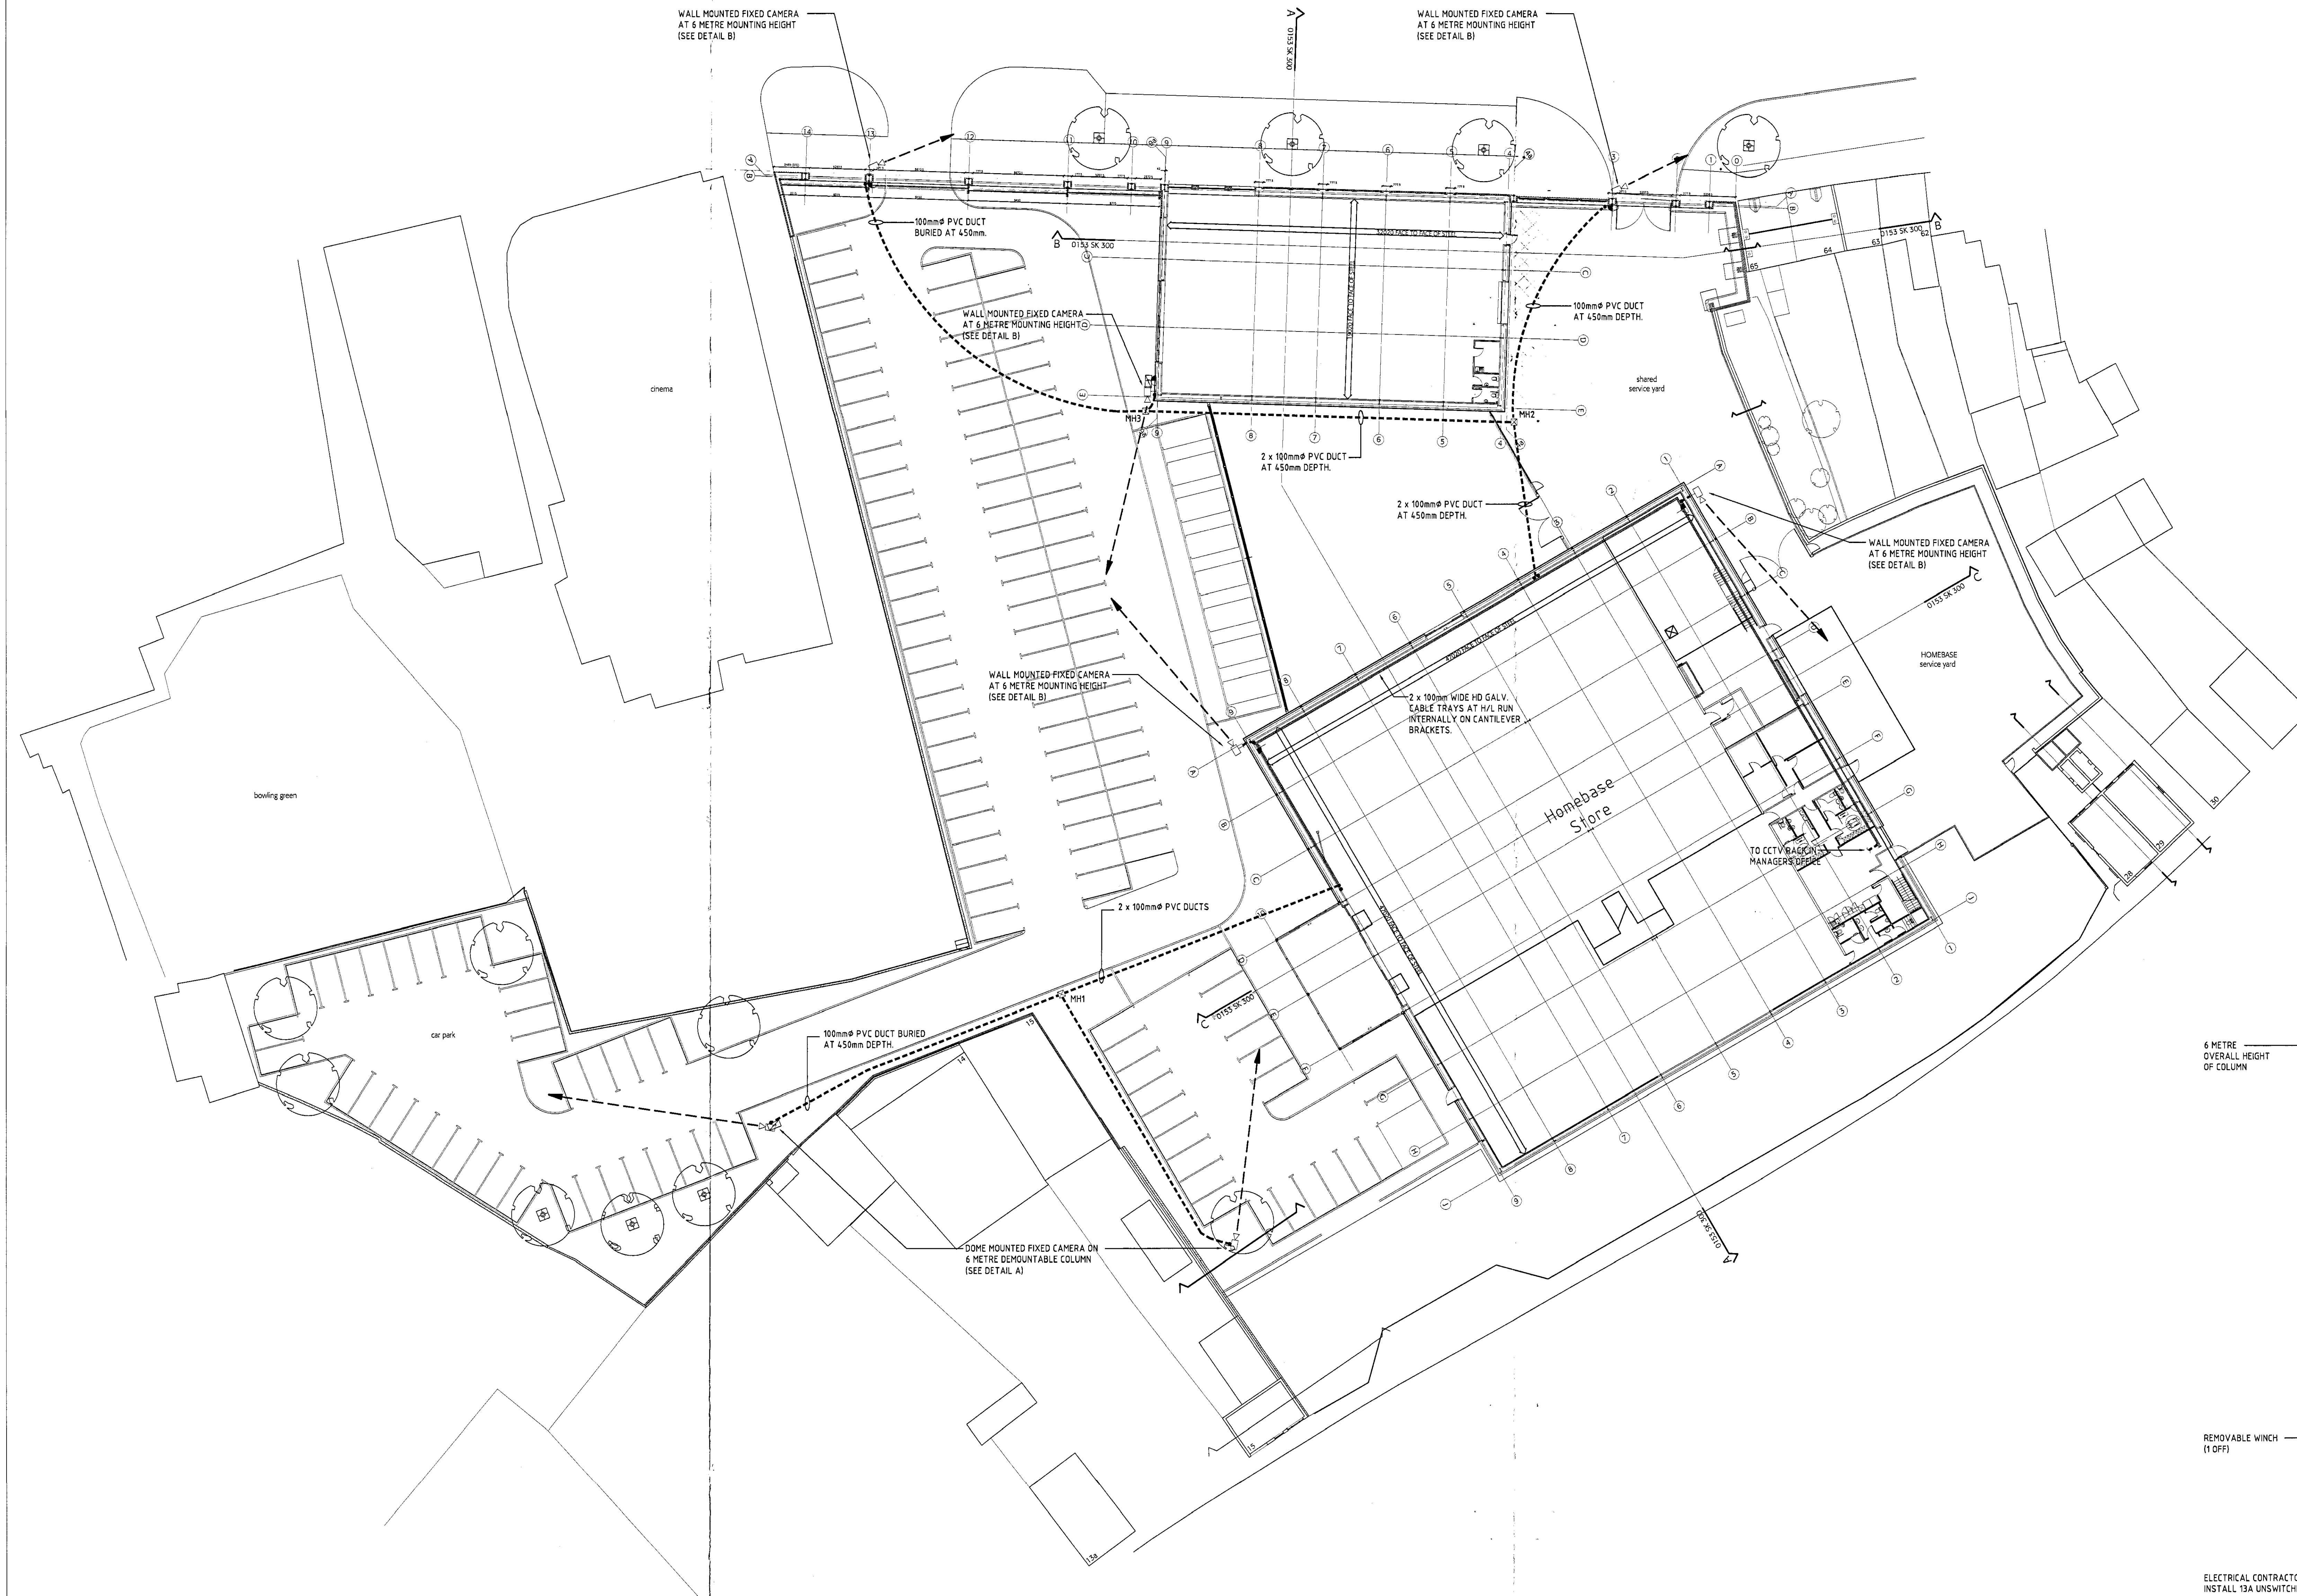

DETAIL 'B'
TYPICAL CCTV CAMERA HOUSING
TO BE WALL MOUNTED

D:\AutoCAD Projects\2009_Bridehall - Spalding

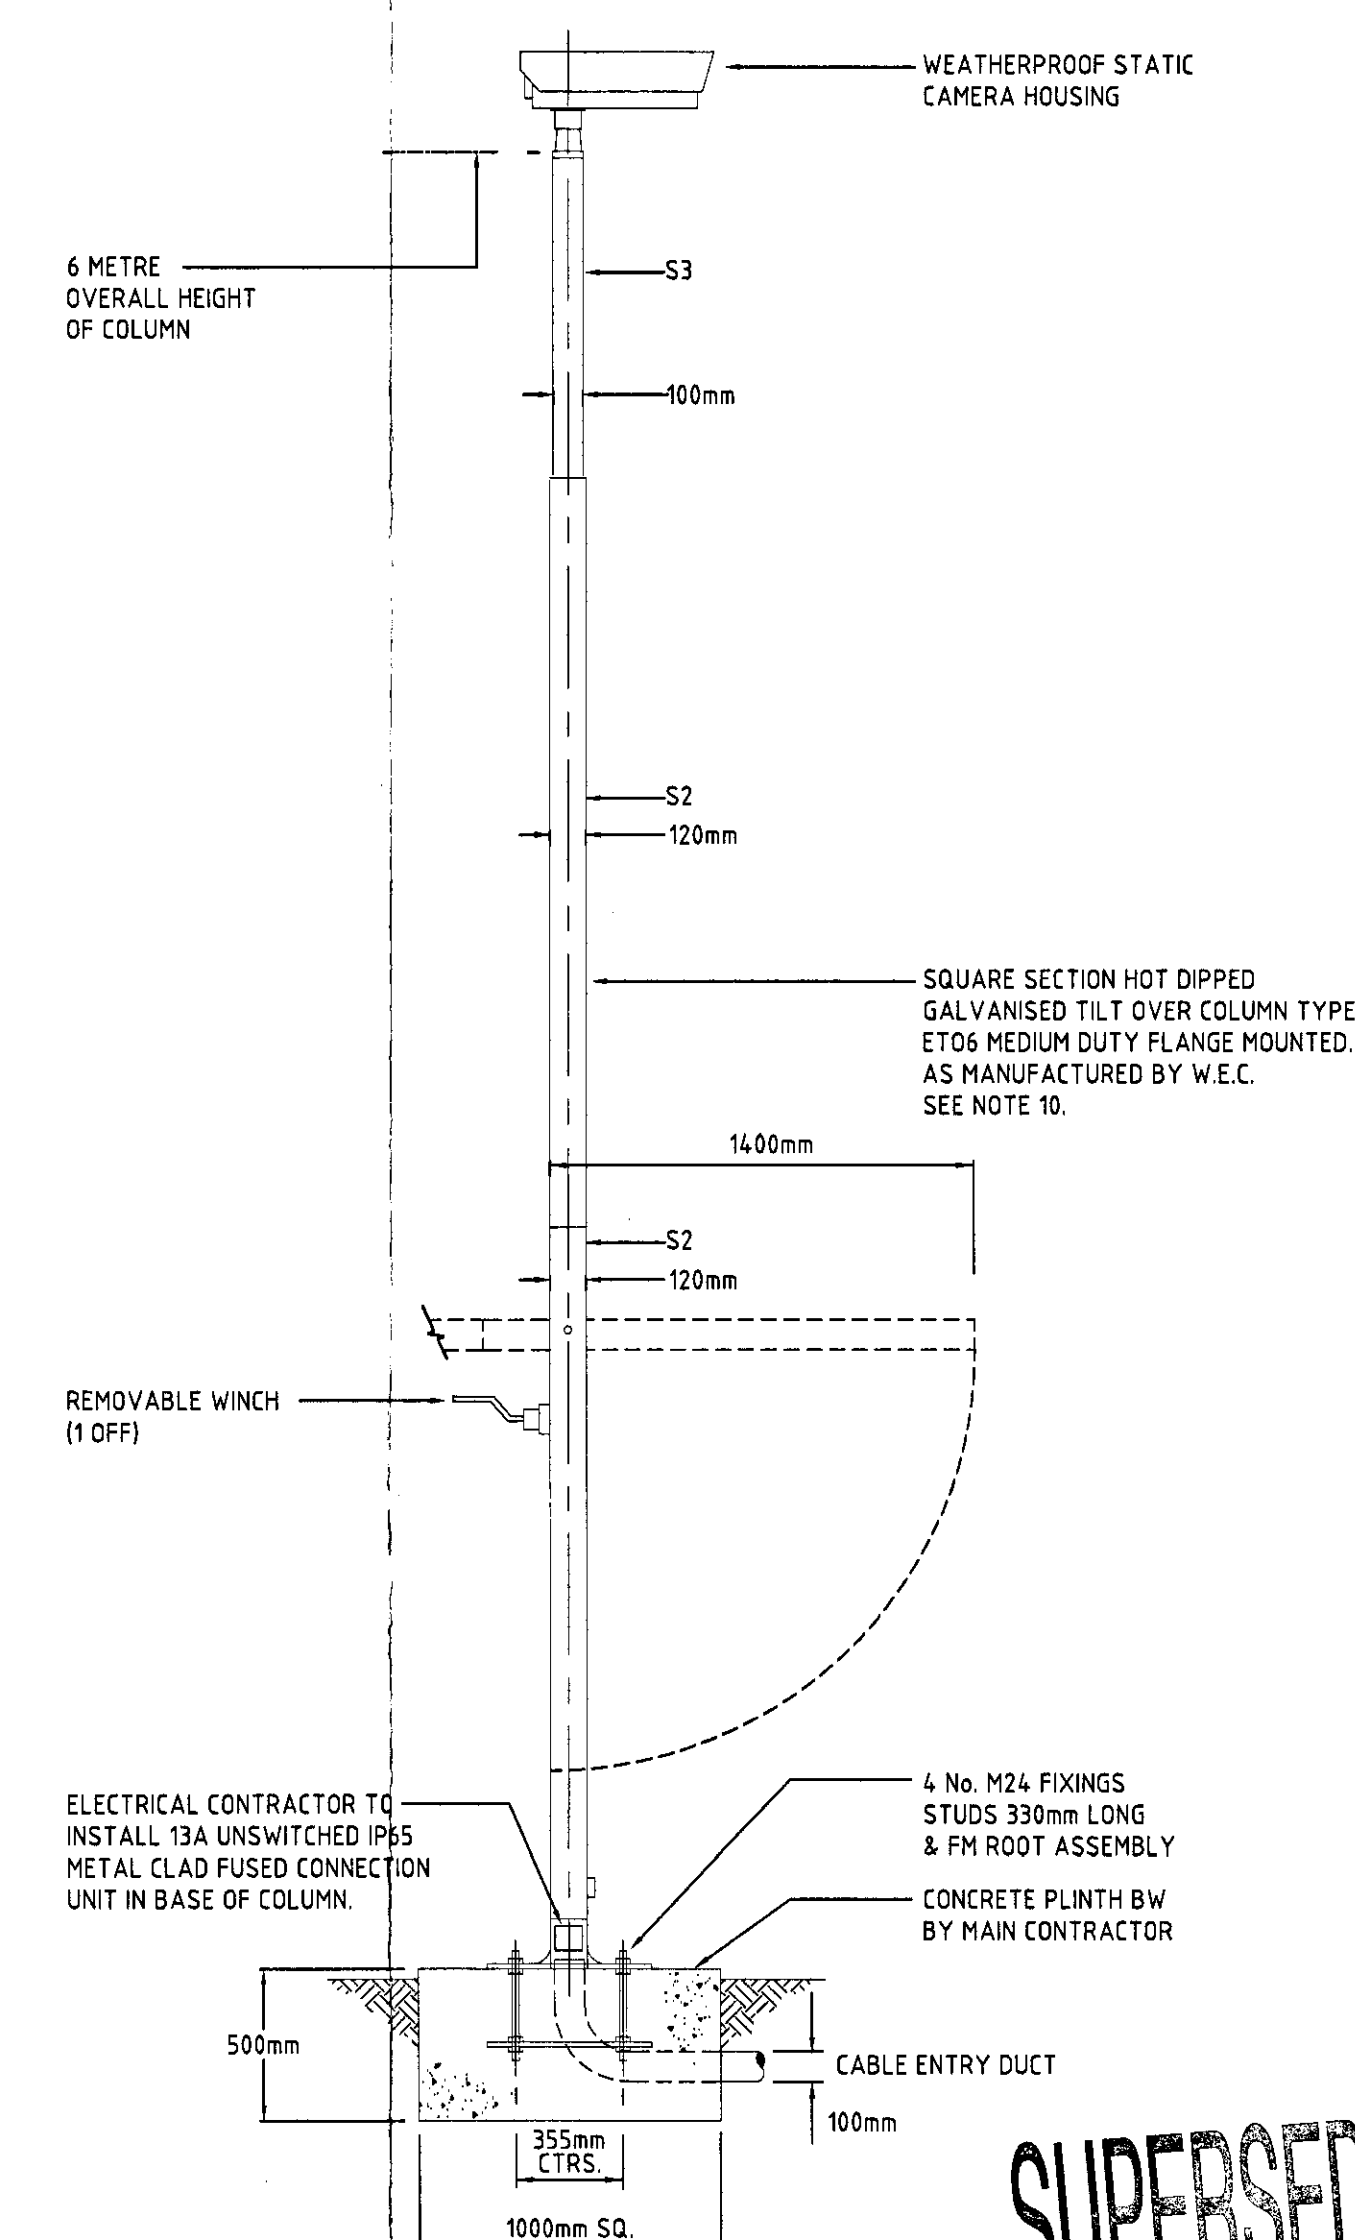

DETAIL 'A'
6 METRE DEMOUNTABLE
COLUMN MOUNTED CAMERA

SUPERSEDED

AMENDED PLAN
Ref. A 1

General Notes

This drawing to be read in conjunction with all standard details and specifications.
All dimensions to be verified on site.
All works to comply with current building regulations.

LEGEND

WALL MOUNTED STATIC CAMERA IN HOUSING

NOTES

- LOCATION OF CAMERAS TO BE CO-ORDINATED WITH LANDSCAPING & LIGHTING COLUMNS.
- MOUNTING HEIGHT 6m APPL.
- ARROWS INDICATE DIRECTION OF COVER WHICH CAN BE ADAPTED TO SUIT FINAL REQUIREMENTS.
- MONITORING AND STORAGE OF RECORDED DATA TO BE LOCATED IN HOMEBASE CCTV MANAGERS OFFICE BY SPECIALIST.
- MANHOLES MH1, 2 & 3 TO BE BRICK BUILT 600 x 450 x 600mm DEEP INTERNAL DIMENSIONS WITH MEDIUM DUTY COVERS BY MAIN CONTRACTOR.
- ALL CIVIL WORKS TO BE CARRIED OUT BY MAIN CONTRACTOR.
- ELECTRICAL CONTRACTOR TO INSTALL ALL POWER, CCTV CABLES.
- ALL CCTV EQUIPMENT, INSTALLATION, TEST & COMMISSIONING TO BE CARRIED OUT BY SPECIALIST.
- THE EXTERNAL CCTV SYSTEM SHOWN SHALL BE INTEGRATED WITH HOMEBASE INTERNAL CCTV SYSTEM.
- THE 6M COLUMNS SHOWN ON DETAIL 'A' SHALL BE SUPPLIED & INSTALLED BY THE MAIN CONTRACTOR.

A	MAIN ENTRANCE CAMERAS RELOCATED TO EXTERNAL WALL	CAD	SPB	15-03-06
	GENERAL AMENDMENTS	Engineer	B.D.	15-03-06
B	GENERAL AMENDMENTS	Checked	A.P.T.	15-03-06
	GENERAL AMENDMENTS	CAD	SPB	JAN 08
Rev	Description	Engineer	B.D.	JAN 08
	Description	Checked	A.P.T.	JAN 08

TENDER

Cudd Bentley Consulting Ltd.
Wiggle House
High Street
Aston, Birmingham
B4 7HD
Tel: +44 (0) 1344 828821
Fax: +44 (0) 1344 828848
Email: astor@cuddbentley.co.uk

**C U D D
B E N T L E Y
C O N S U L T I N G**

Cudd Bentley Consulting Ltd.
8 The Courtyard
737 Walsley Road
Salford, West Midlands
M6 9DA
Tel: +44 (0) 121 711 4343
Fax: +44 (0) 121 711 3533
Email: astor@cuddbentley.co.uk

**Building Services
Consultants**

Client
BRIDE HALL DEVELOPMENTS LTD

Project/Location

**70 WESTLODE STREET
SPALDING**

Drawing Title

**PROPOSED SITE
CCTV LAYOUT**

Scale
1:250
CAD
S.P.B.
Engineer
A.P.T.
Approved
A.P.T.
Date
Oct '05

CAD Reference
O:\AutoCAD Projects\2009_Bridehall - Spalding\Electrical\E20

Drawing No.
2009
Revision No.
E20
Revision
B