



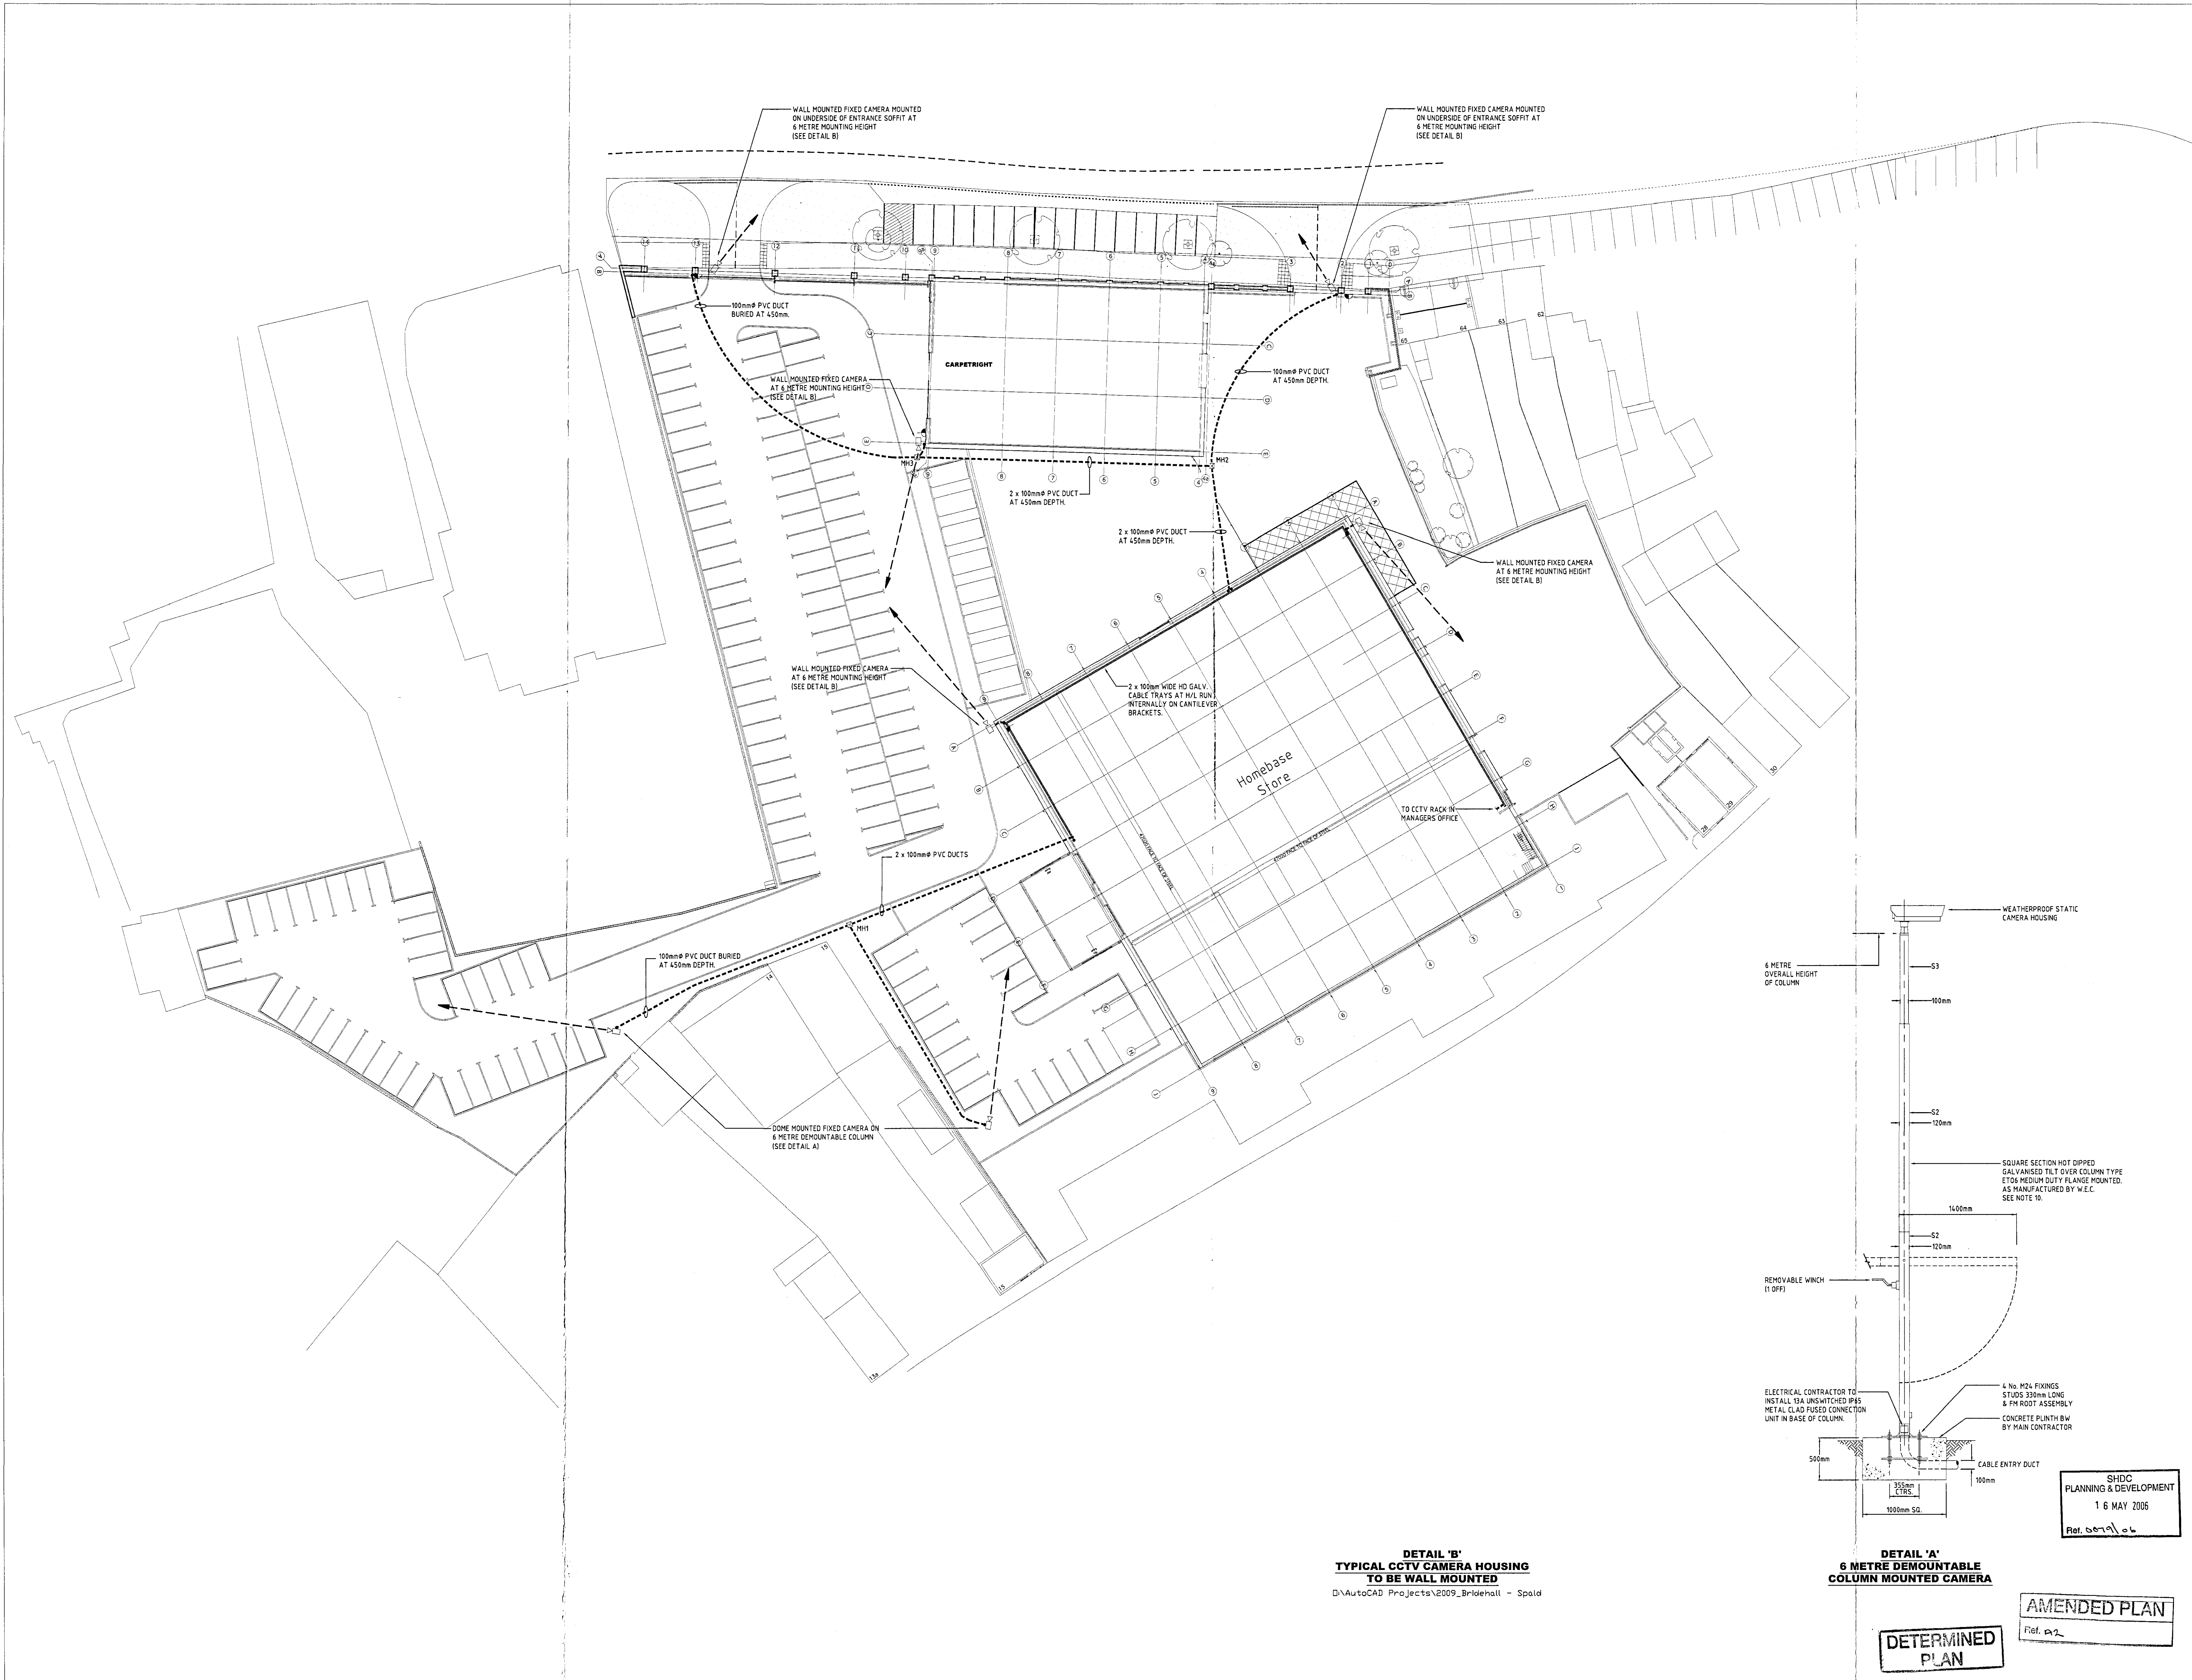

DETAIL 'B'
TYPICAL CCTV CAMERA HOUSING
TO BE WALL MOUNTED

D:\AutoCAD Projects\2009_Bridehall - Spalding

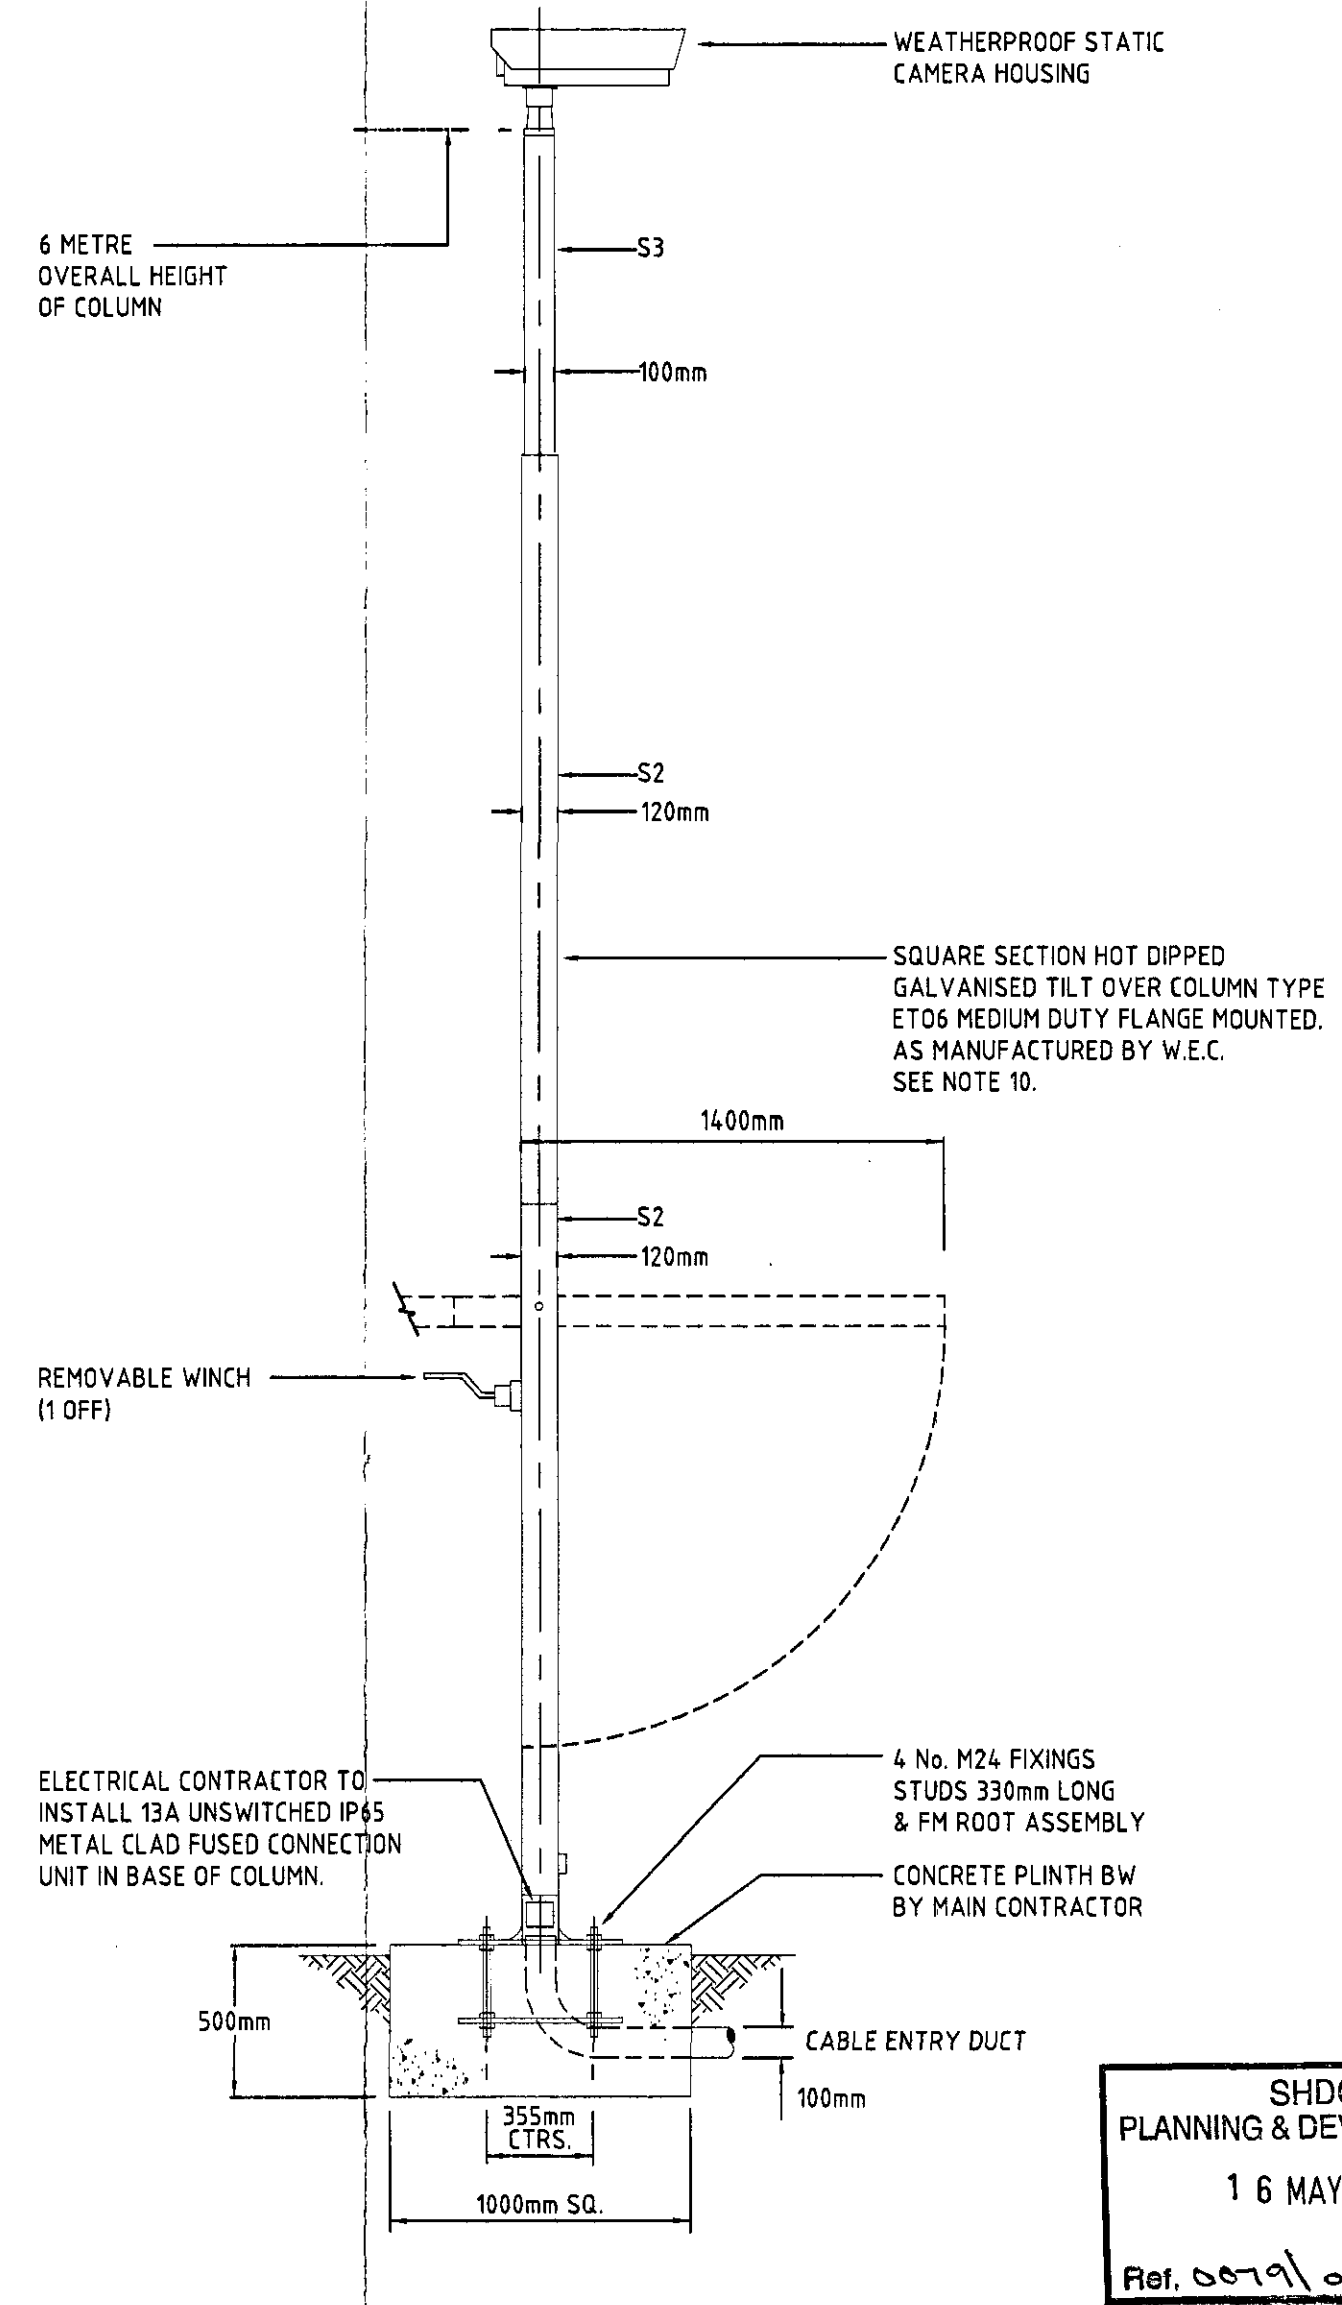

DETAIL 'A'
6 METRE DEMOUNTABLE
COLUMN MOUNTED CAMERA

General Notes

This drawing to be read in conjunction with all standard details and specifications.
All dimensions to be verified on site.
All works to comply with current building regulations.

LEGEND

WALL MOUNTED STATIC CAMERA IN HOUSING

NOTES

- LOCATION OF CAMERAS TO BE CO-ORDINATED WITH LANDSCAPING & LIGHTING COLUMNS.
- MOUNTING HEIGHT 6m AFFL.
- ARROWS INDICATE DIRECTION OF COVER WHICH CAN BE ADAPTED TO SUIT FINAL REQUIREMENTS.
- MONITORING AND STORAGE OF RECORDED DATA TO BE LOCATED IN HOMEBASE CCTV MANAGERS OFFICE BY SPECIALIST.
- MANHOLES MH1, 2 & 3 TO BE BRICK BUILT 600 x 450 x 600mm DEEP INTERNAL DIMENSIONS WITH MEDIUM DUTY COVERS BY MAIN CONTRACTOR.
- ALL CIVIL WORKS TO BE CARRIED OUT BY MAIN CONTRACTOR.
- ELECTRICAL CONTRACTOR TO INSTALL ALL POWER, CCTV CABLES.
- ALL CCTV EQUIPMENT, INSTALLATION, TEST & COMMISSIONING TO BE CARRIED OUT BY SPECIALIST.
- THE EXTERNAL CCTV SYSTEM SHOWN SHALL BE INTEGRATED WITH HOMEBASE INTERNAL CCTV SYSTEM.
- THE 6M COLUMNS SHOWN ON DETAIL 'A' SHALL BE SUPPLIED & INSTALLED BY THE MAIN CONTRACTOR.

Rev.	Description	Iss.	Rev.
C	ENTRANCE CAMERAS RELOCATED TO UNDERSIDE OF ENTRANCE OPENING	CAD	SPB 12-03-06
		Engineer	B.D. 12-03-06
		Checked	A.P.T. 12-03-06
B	MAIN ENTRANCE CAMERAS RELOCATED TO EXTERNAL WALL	CAD	SPB 16-03-06
		Engineer	B.D. 15-03-06
		Checked	A.P.T. 15-03-06
A	GENERAL AMENDMENTS	CAD	SPB JAN 06
		Engineer	B.D. JAN 06
		Checked	A.P.T. JAN 06

TENDER

Cudd Bentley Consulting Ltd.
Village House,
High Street,
Aldby, Spalding
SLE 7HD
Tel: +44 (0) 1344 628821
Fax: +44 (0) 1344 628848
Email: enquiries@cuddbentley.co.uk

**C U D D
B E N T L E Y
C O N S U L T I N G**
www.cuddbentley.co.uk

Cudd Bentley Consulting Ltd.
8 The Courtyard,
107 Victoria Road,
Solphul, West Midlands
B91 3DA
Tel: +44 (0) 121 711 4243
Fax: +44 (0) 121 711 1838
Email: enquiries@cuddbentley.co.uk

**Building Services
Consultants**

Client
BRIDE HALL DEVELOPMENTS LTD

Project/Site Location
**70 WESTLODE STREET
SPALDING**

Drawing Title
**PROPOSED SITE
CCTV LAYOUT**

Scale	CAD	Engineer	Approved	Date
1:250	S.P.B.	A.P.T.	A.P.T.	Oct '05

CAD Reference
O Autocad Projects\2009_Bridehall - Spalding\Electrical\E20

Project No	Drawing No	Revision
2009	E20	C