



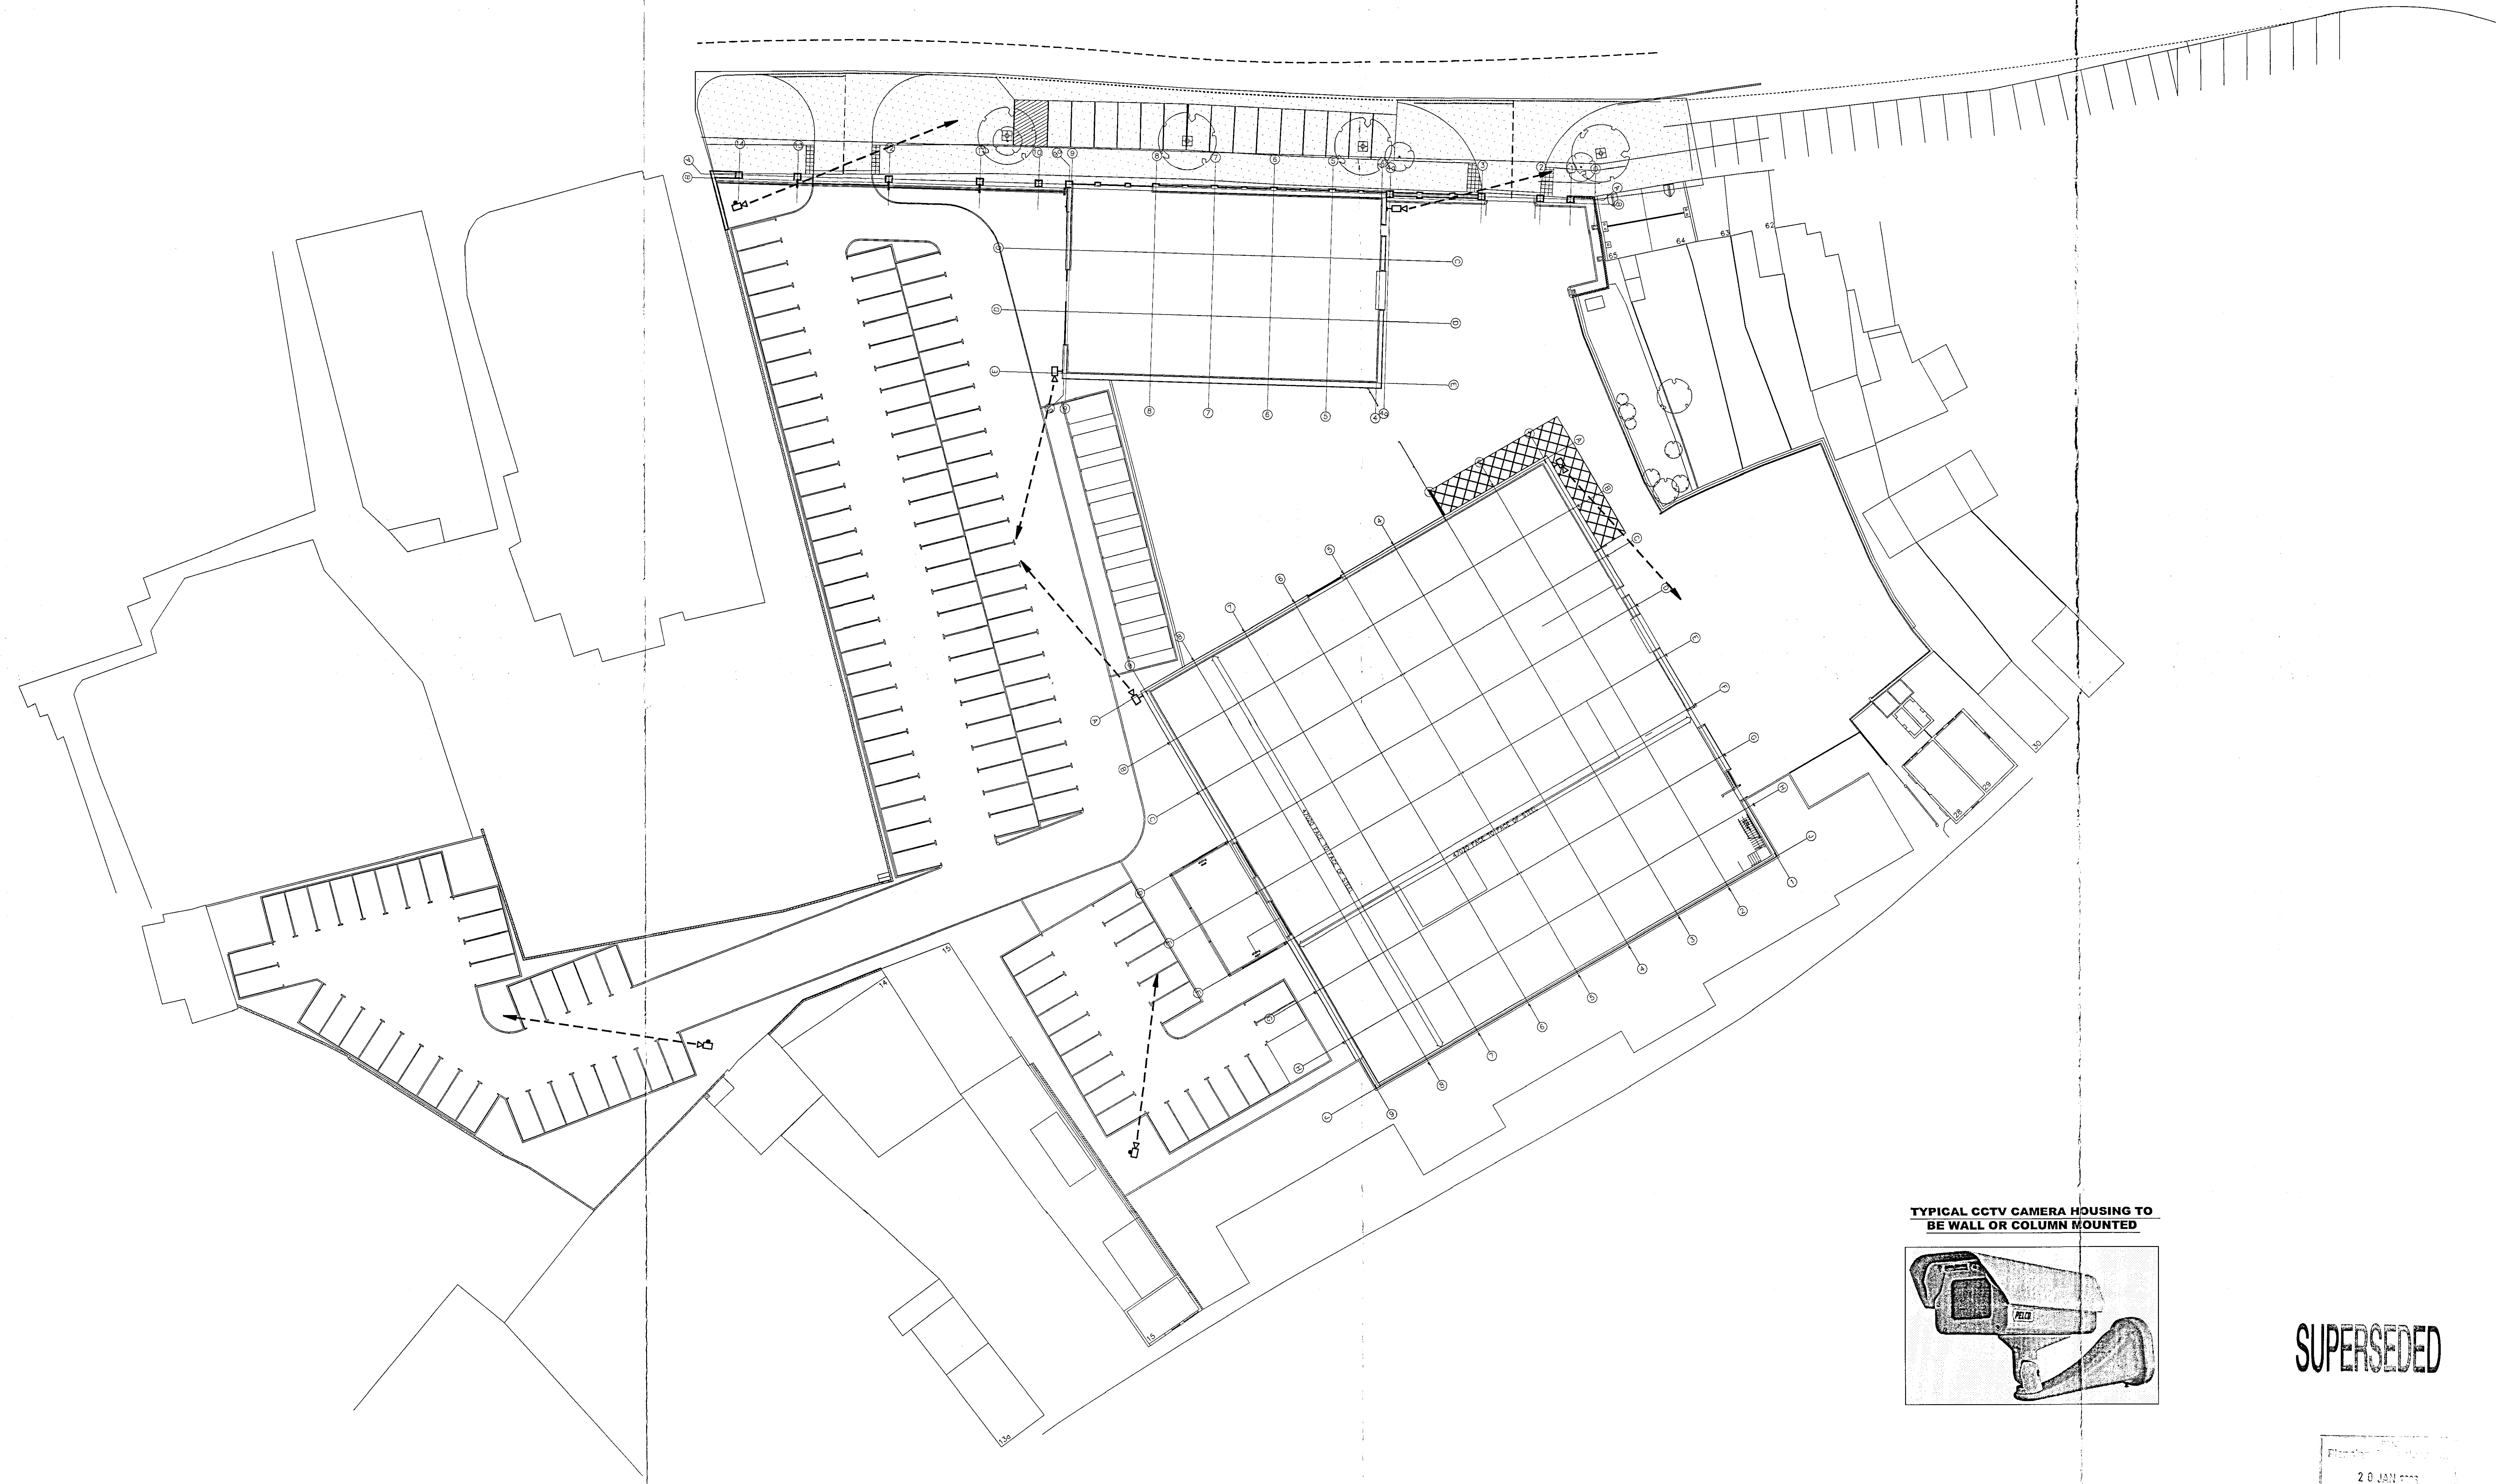

TYPICAL CCTV CAMERA HOUSING TO  
BE WALL OR COLUMN MOUNTED

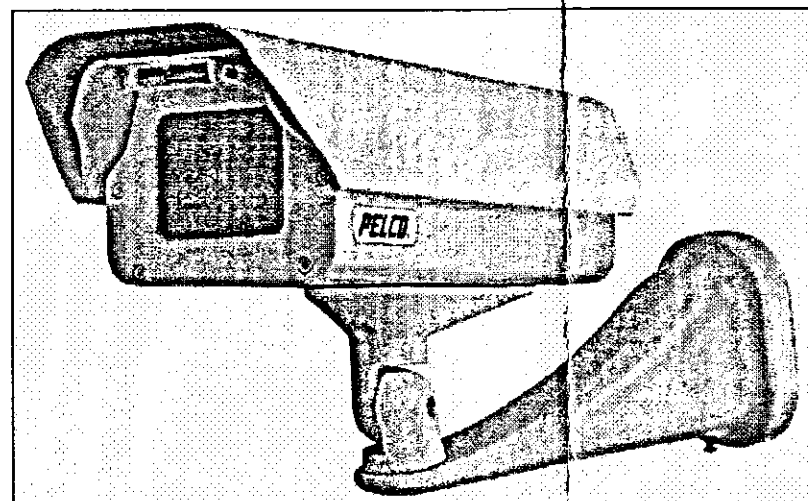

SUPERSEDED

20 JAN 2006  
0079/06

General Notes

This drawing to be read in conjunction with all standard details and specifications.  
All dimensions to be verified on site.  
All works to comply with current building regulations.

LEGEND


- COLUMN MOUNTED STATIC CAMERA IN HOUSING
- WALL MOUNTED STATIC CAMERA IN HOUSING

NOTES

- LOCATION OF CAMERAS TO BE CO-ORDINATED WITH LANDSCAPING & LIGHTING COLUMNS.
- MOUNTING HEIGHT 6m AFFL
- ARROWS INDICATE DIRECTION OF COVER WHICH CAN BE ADAPTED TO SUIT FINAL REQUIREMENTS.
- MONITORING AND STORAGE OF RECORDED DATA TO BE AGREED.

| Rev | Description | Iss | Date |
|-----|-------------|-----|------|
|-----|-------------|-----|------|

TENDER

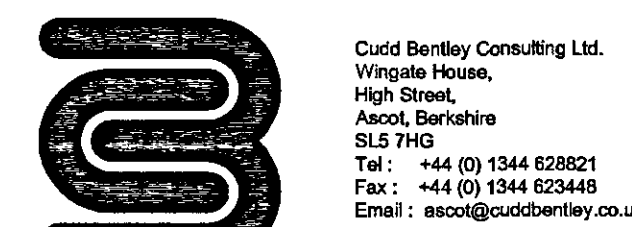

Cudd Bentley Consulting Ltd  
8 The Courtyard,  
707 Westgate Road,  
Spalding, Lincolnshire  
PE12 6JG  
Tel: +44 (0) 1544 838821  
Fax: +44 (0) 1544 838848  
Email: info@cuddbentley.co.uk

Client  
BRIDE HALL DEVELOPMENTS LTD

Project/Site Location  
70 WESTLODE STREET  
SPALDING

Drawing Title  
PROPOSED SITE  
CCTV LAYOUT

| Scale | CD    | Engineer | Approved | Date    |
|-------|-------|----------|----------|---------|
| 1:250 | S.P.B | A.P.T    | A.P.T    | Oct '05 |

CAD Reference  
O:\Autocad Projects\2009\_Bridehall - Spalding\Electrical\E20

| Project No. | Drawing No. | Revision |
|-------------|-------------|----------|
| 2009        | E20         |          |