



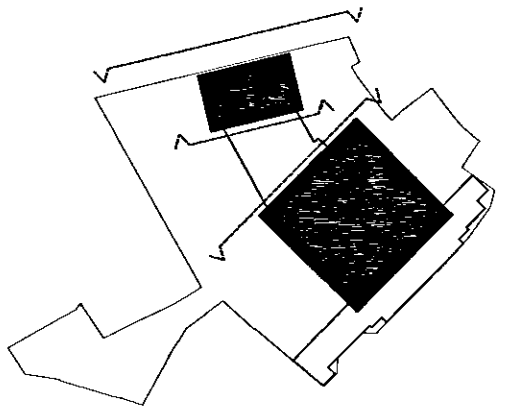


NOTE


- 1) GRID SUBJECT TO CONFIRMATION BY STRUCTURAL ENGINEER
- 2) SITE LEVELS TO BE CONFIRMED

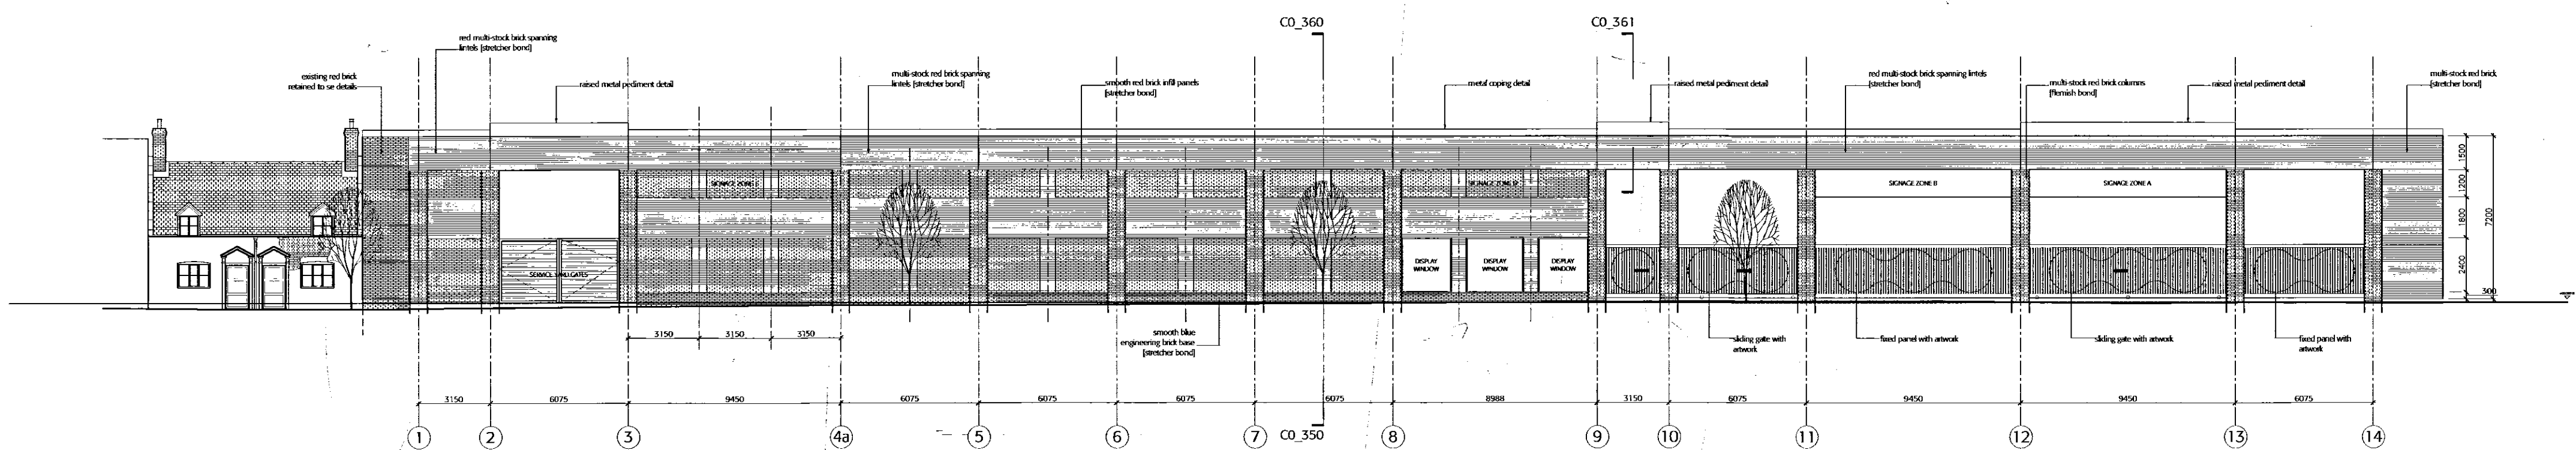

NORTH ELEVATION - to Westlode Street

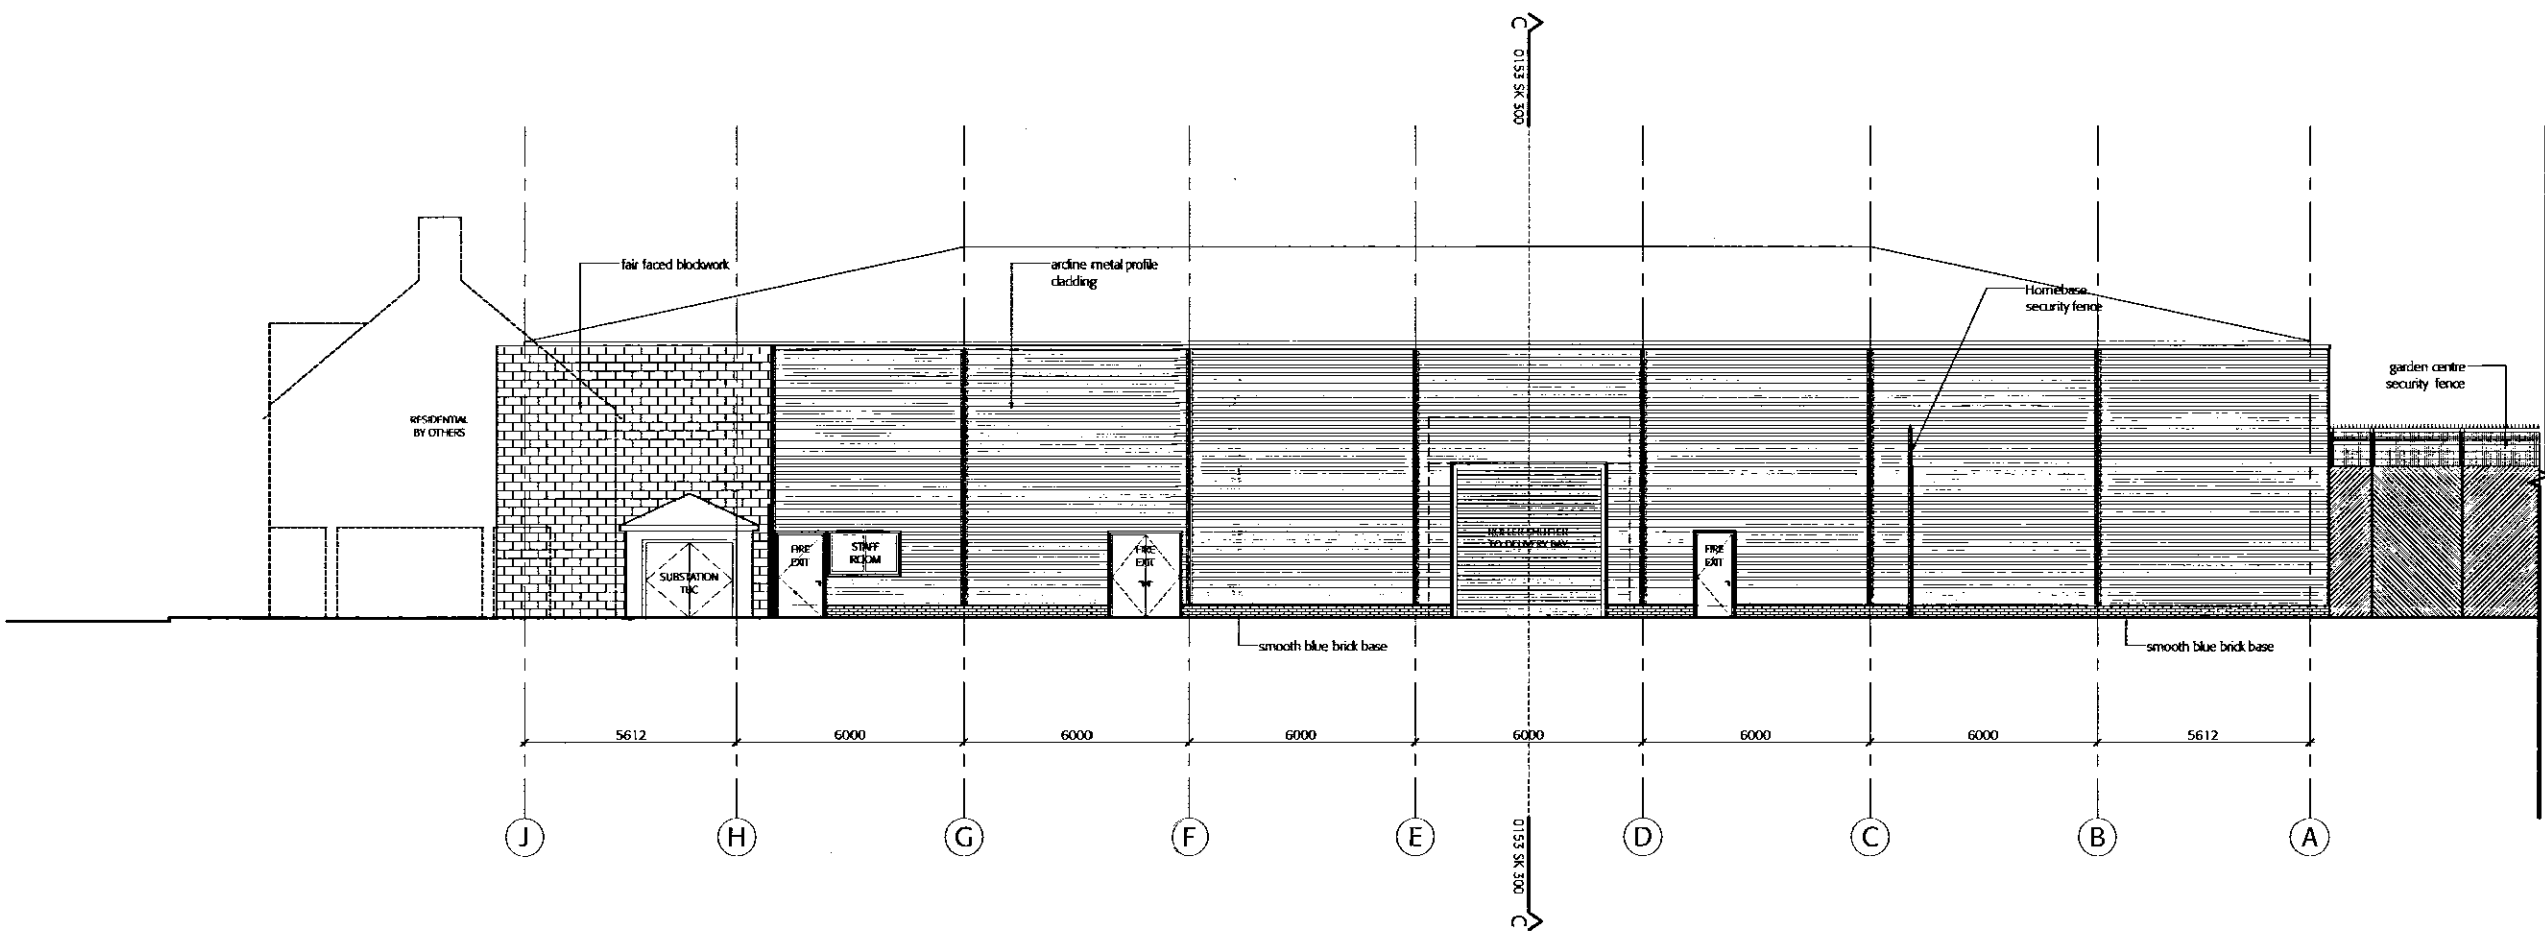

HOMEBASE UNIT EAST ELEVATION - to Service Yard

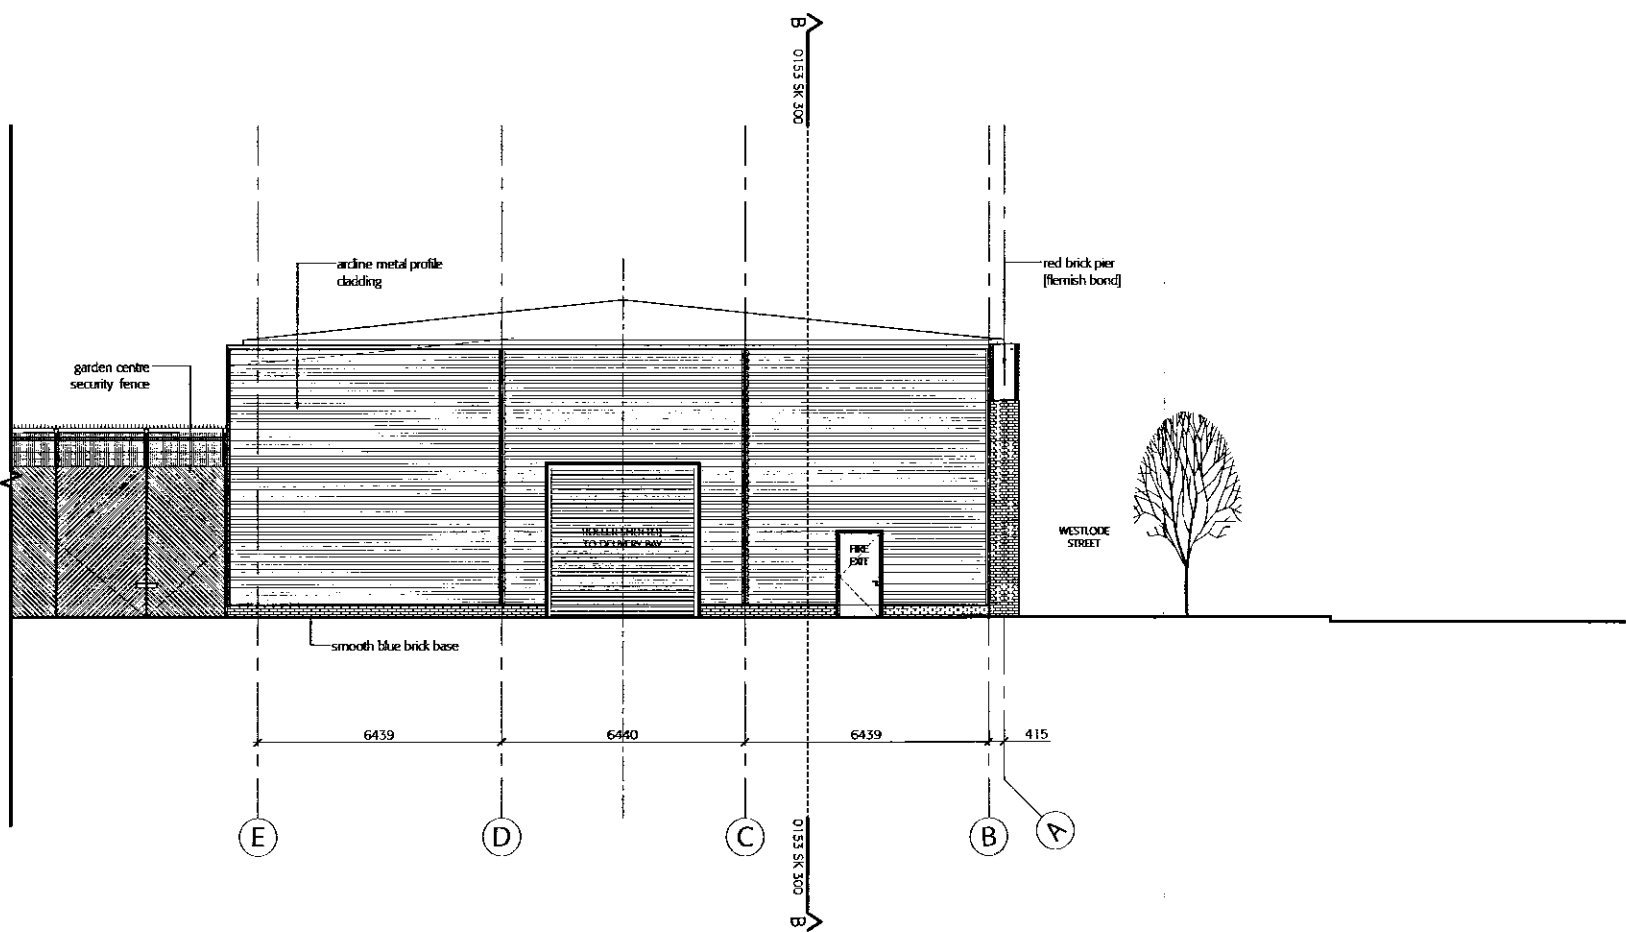

CARPENTRY UNIT EAST ELEVATION - to Service Yard

Planning Ref: 0079/06
20 JAN 2007
Ref: 0079/06

DRAFT

This drawing is not to be scaled. Any errors or discrepancies should be reported to the architect as soon as they are discovered. All information ©2004 Black Architecture Limited. Subject to Statutory Approval.

Drawn RC	Checked SB	Date 15.12.05	Scale 1:200
Project 0153	Reference CO	Number 201	Revisions /