



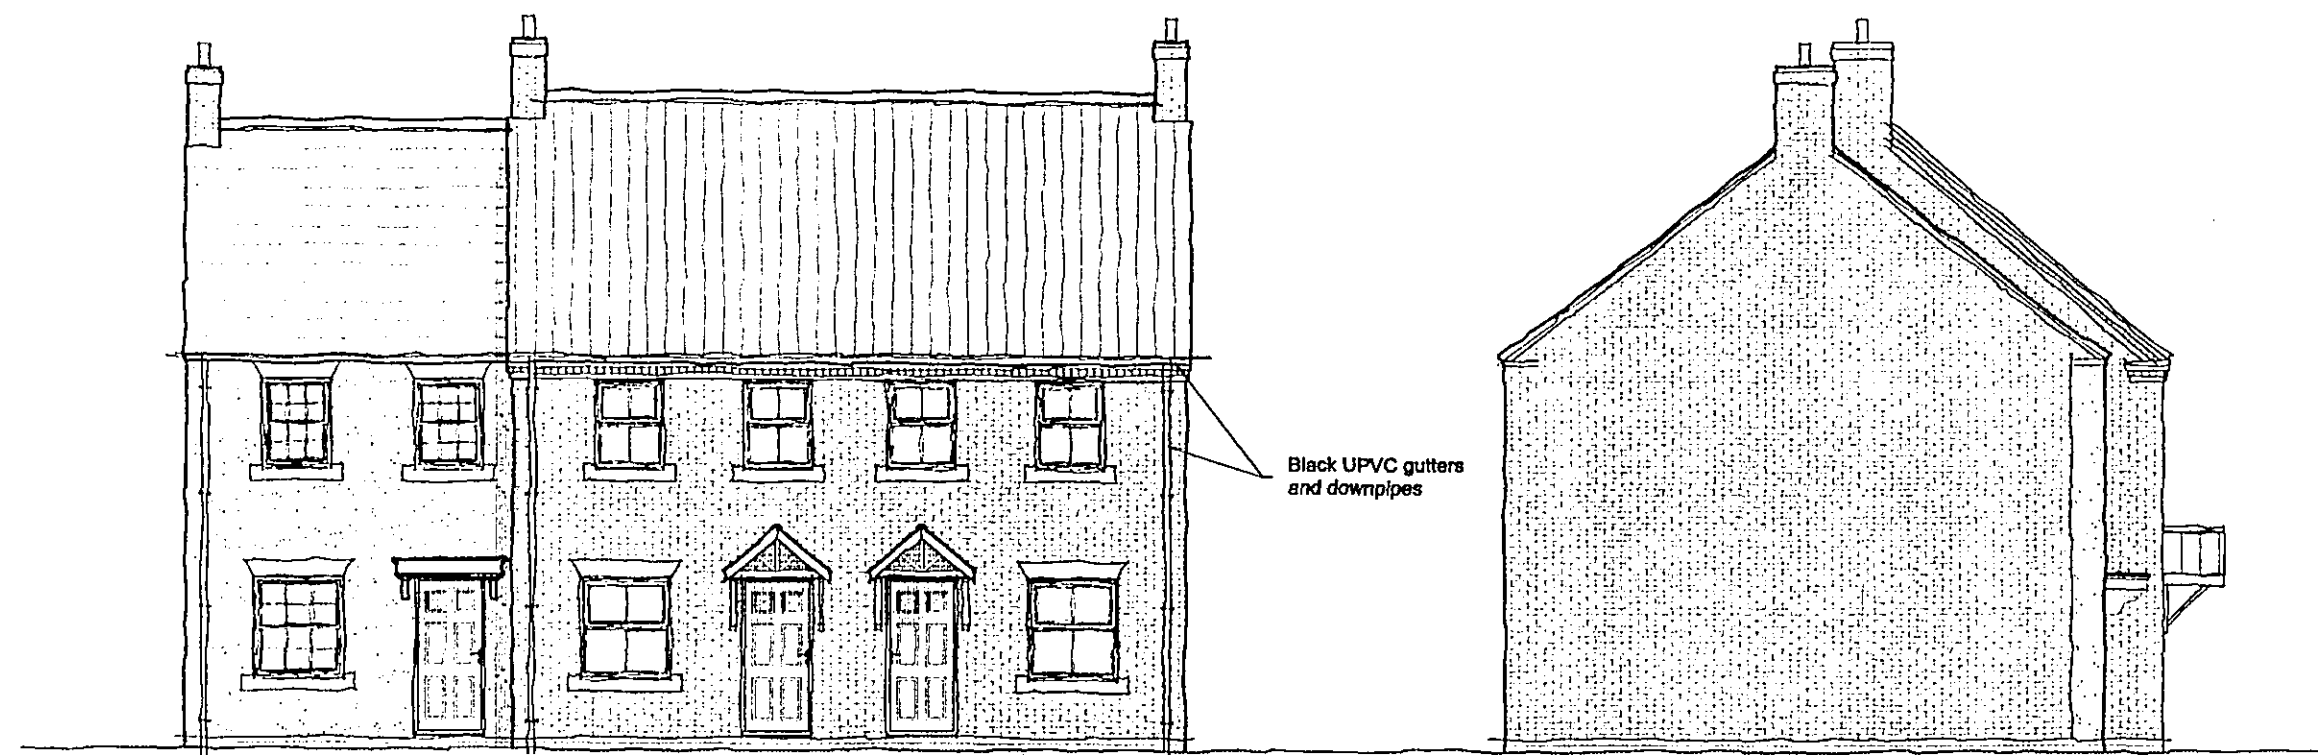


Front Elevation

Side Elevation

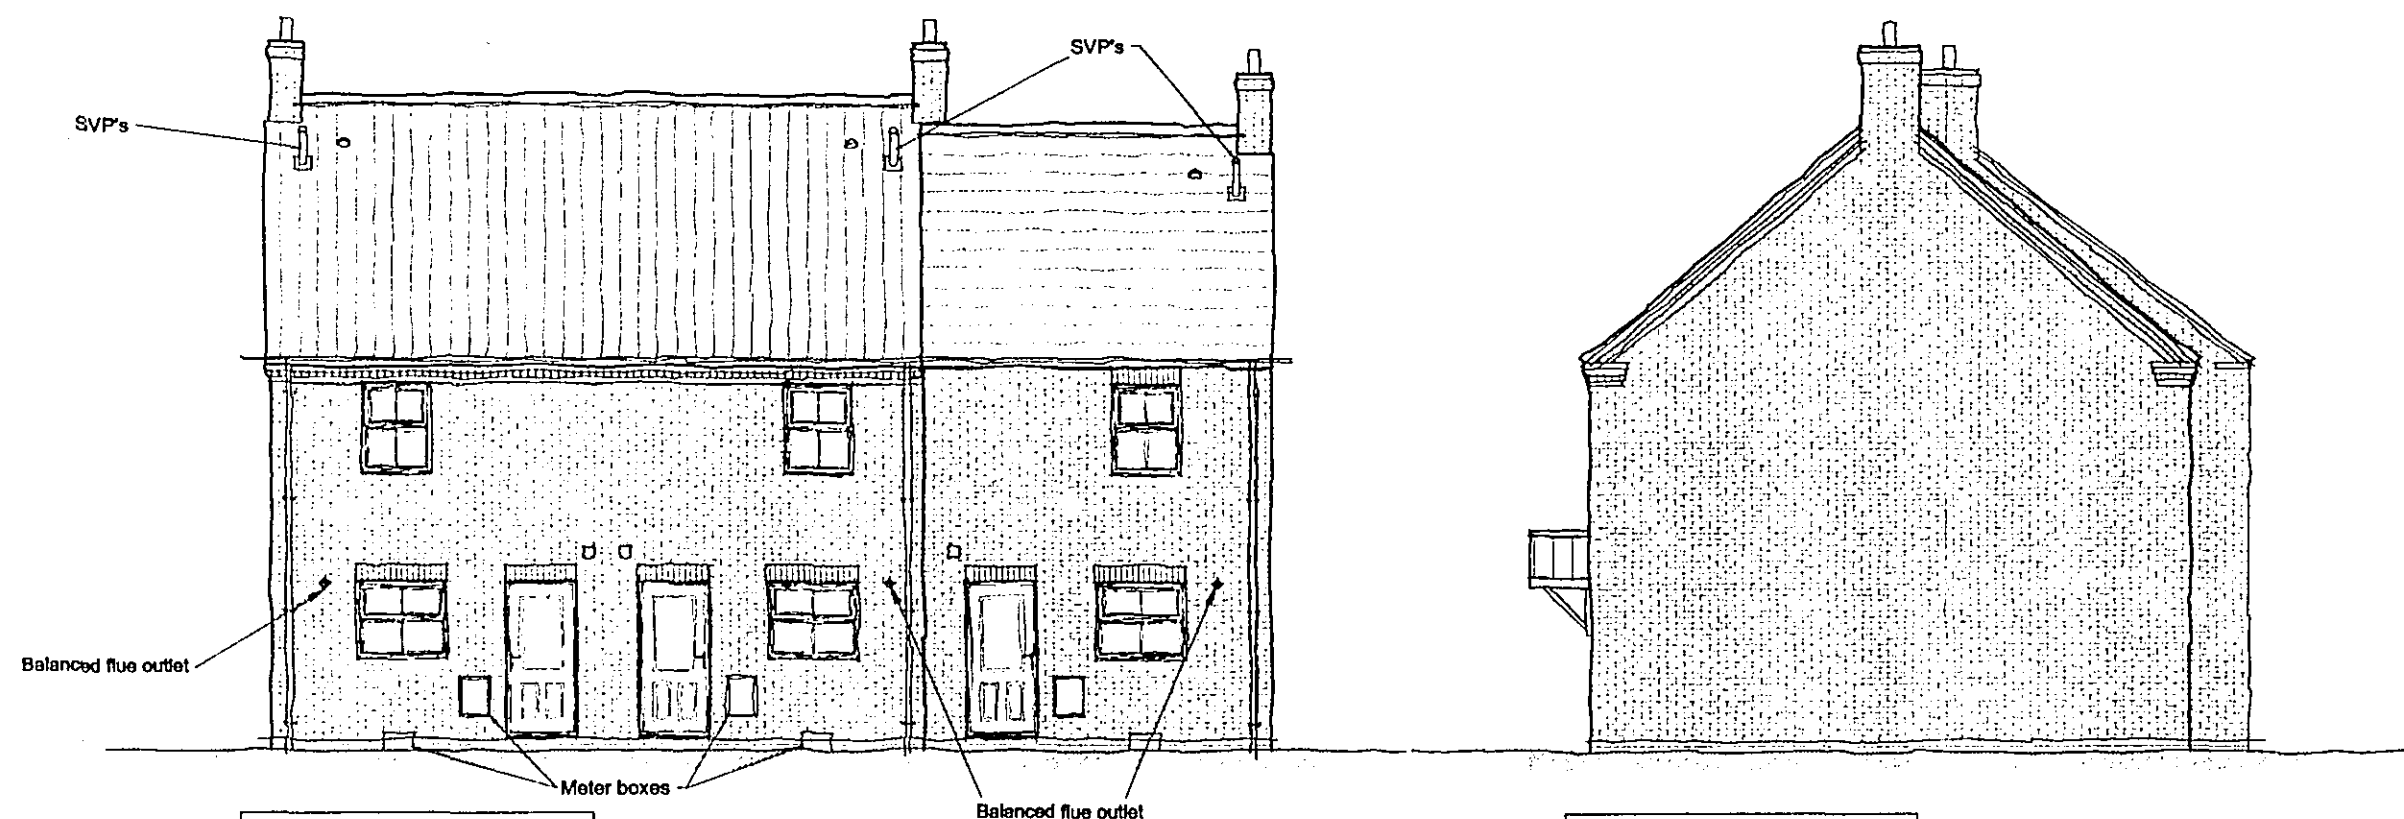


Rear Elevation

Side Elevation

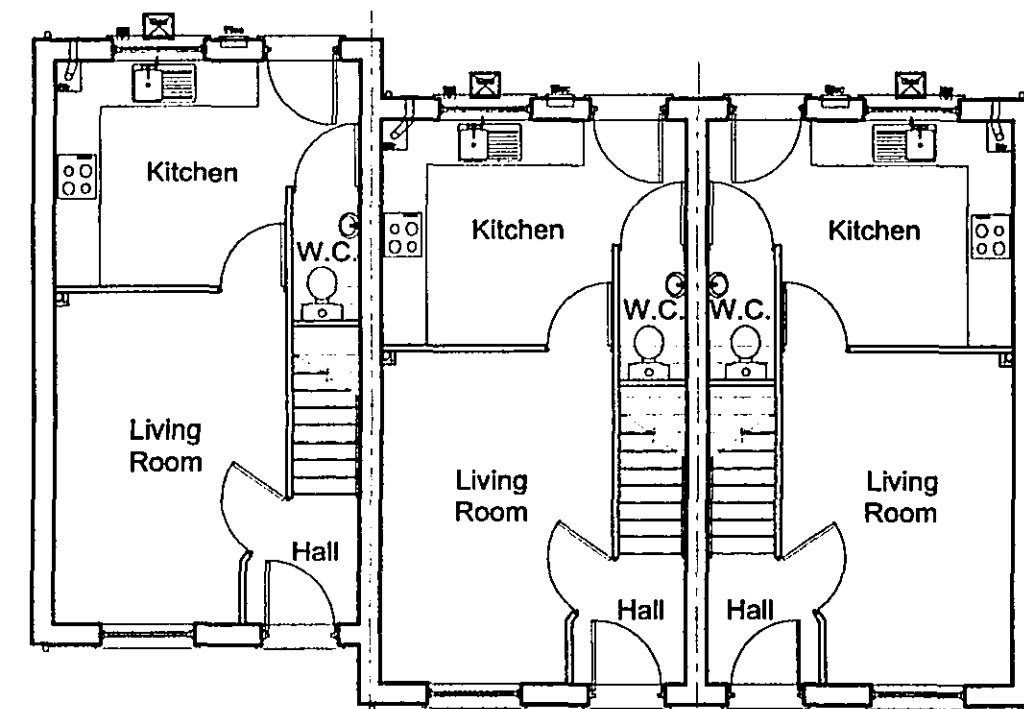

Ground Floor Plan

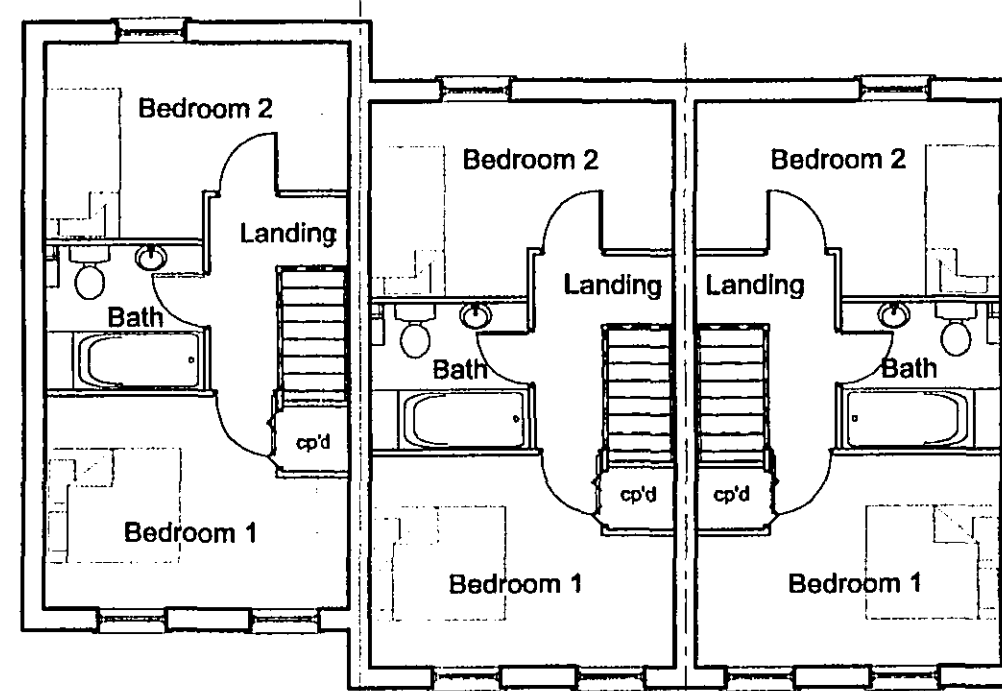

First Floor Plan

DETERMINED
PLAN

DRAWING
16 JAN 2007
ISSUED

THIS DRAWING IS FOR THE
PURPOSE OF OBTAINING
PLANNING PERMISSION ONLY

SHDC
PLANNING & DEVELOPMENT
16 JAN 2007
Ref. 0079/07

ORIGINAL
IF
RED

C	JB	Rear wins amended, services added	08-11-06
B	JB	Bed 1 reverted back to two windows	01-11-06
A	JB	Bed 1 windows revised to single window	10-05-06
Rev.	By	Notes	Date

rdc THE ROBERT DOUGHTY CONSULTANCY LIMITED
TOWN AND COUNTRY PLANNING-LANDSCAPE ARCHITECTURE
32 High Street, Helpingsham, Spalding, Lincolnshire, NG34 0RA
Tel: (01526) 421846 Fax: (01526) 421358
Website: www.rdc-landplan.demon.co.uk
E-mail: admin@rdc-landplan.demon.co.uk

Client:			
Fieldview Homes			
Project:			
London Rd / Magellan Way, Spalding			
Drawing title:			
Plots 5 - 7 - Design Details - 650sqft			
Job No.	Drawing No.	Rev.	Drawn
544-15	03-DD-01	C	J.r.b.
Scale	Date	Checked	
1:100	01/11/05		

DO NOT SCALE from this drawing. All measurements should be checked against on site conditions and any discrepancies should be brought to the attention of the Robert Doughty Consultancy.