


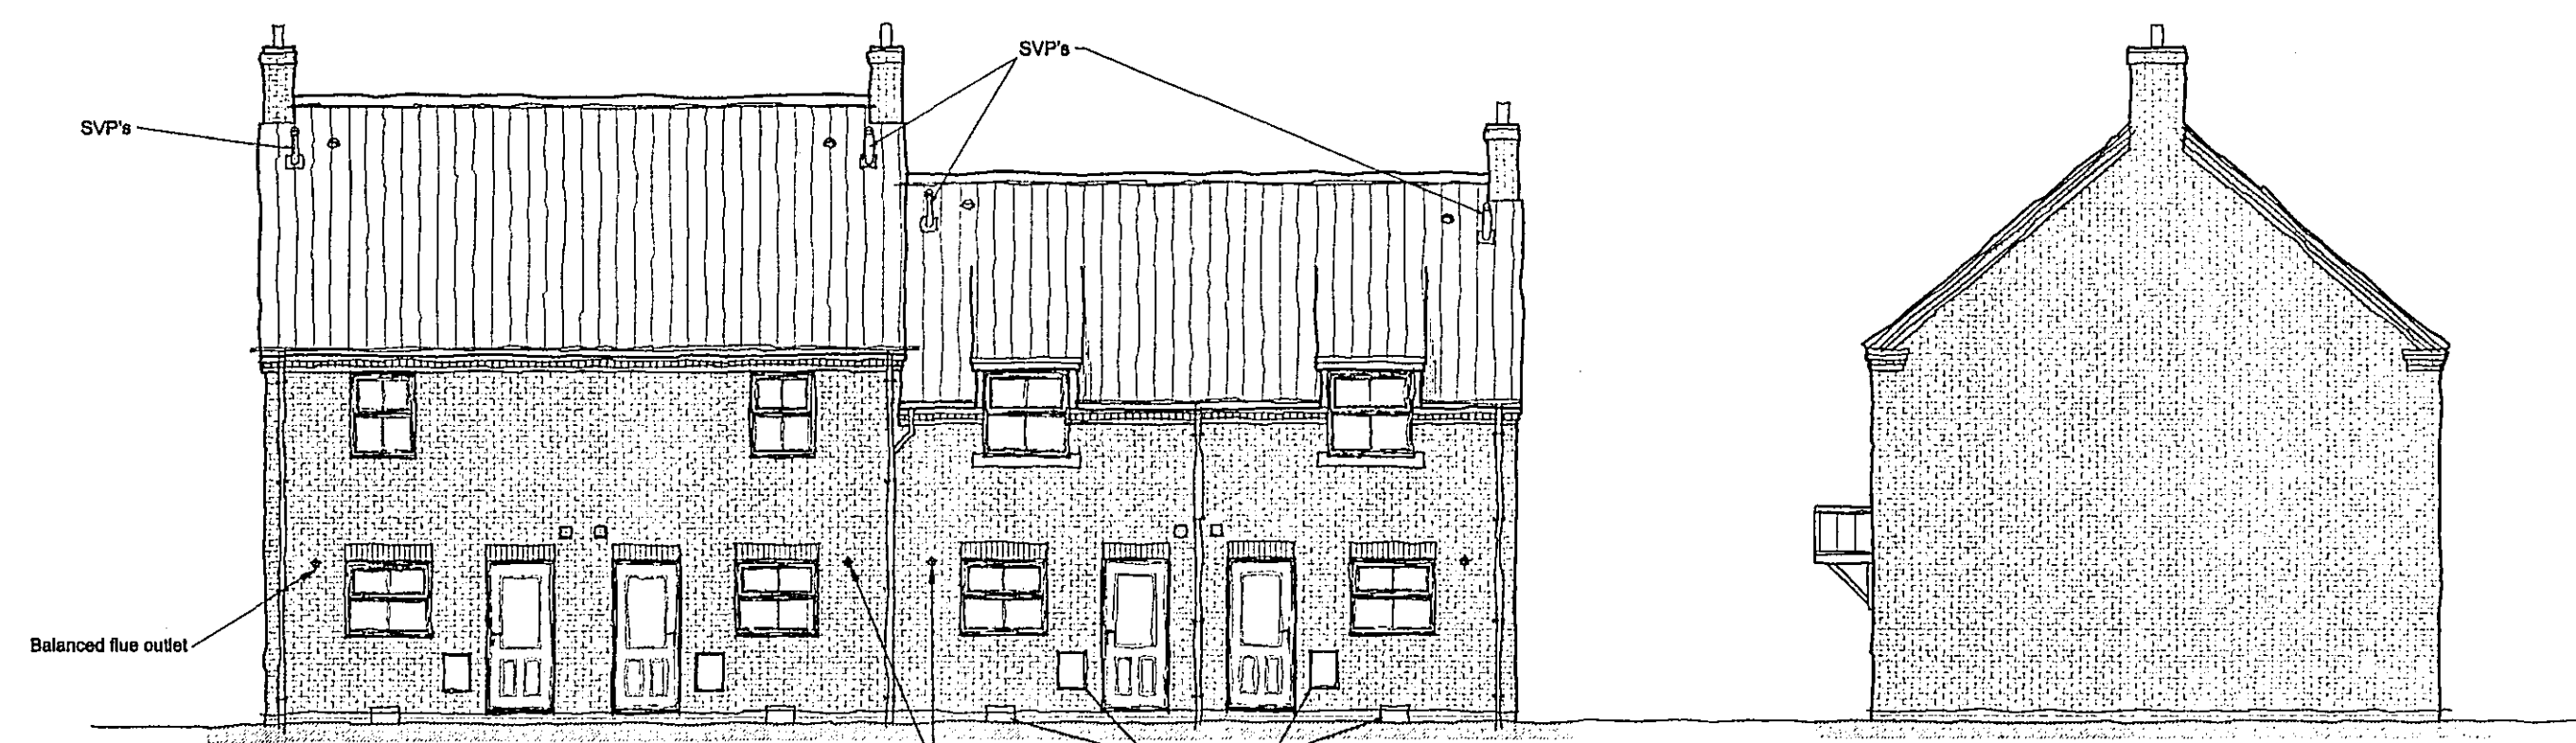

Existing Terrace


Front Elevation

Side Elevation




Rear Elevation

Side Elevation

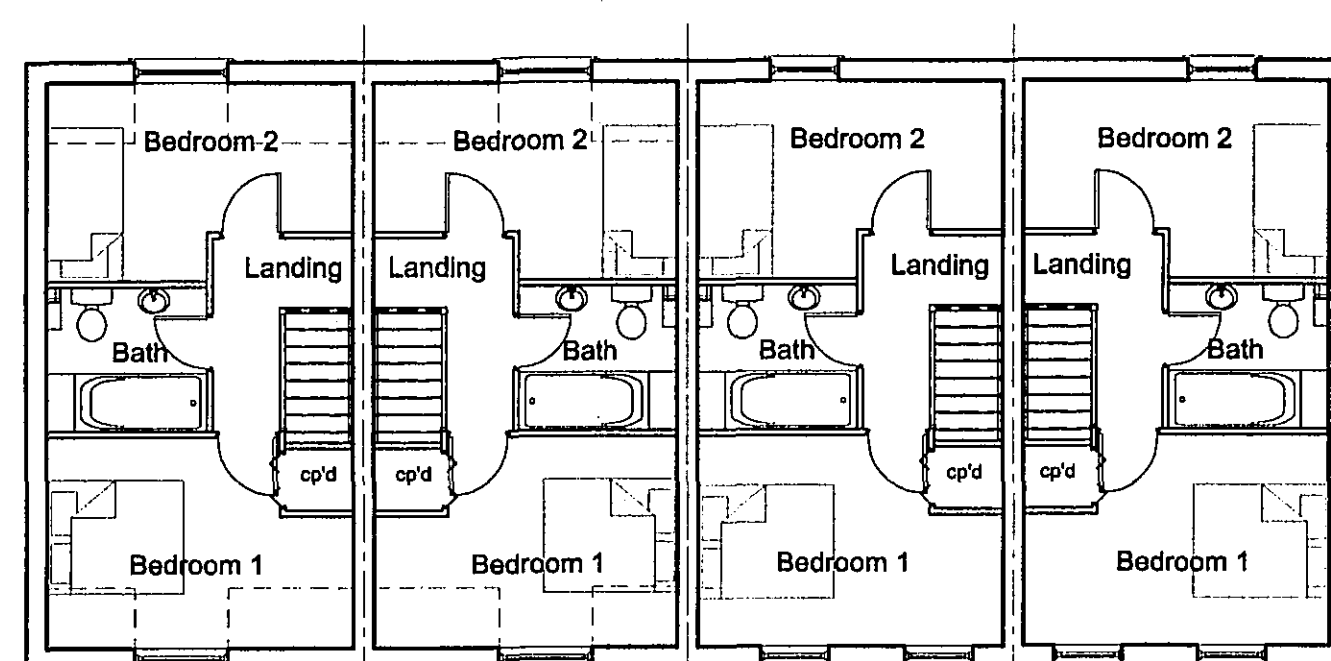

First Floor Plan

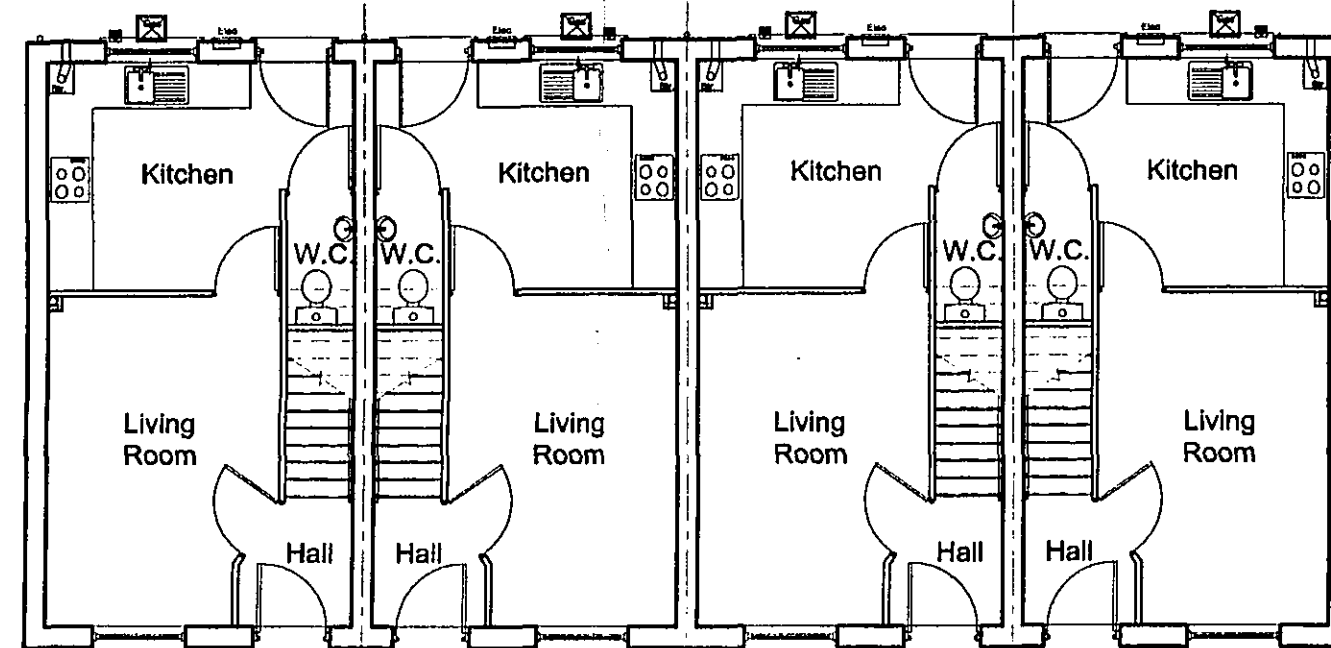

Ground Floor Plan

THIS DRAWING IS FOR THE
PURPOSE OF OBTAINING
PLANNING PERMISSION ONLY

DRAWING

16 JAN 2007

ISSUED

SHDC
PLANNING & DEVELOPMENT
16 JAN 2007
Plot. 0079/07

ORIGINAL
IF
RED

Rev.	By	Notes	Date
C	JB	Rear wins amended, services added	08-11-06
B	JB	Bed 1 reverted back to two windows	01-11-06
A	JB	Bed 1 windows revised to single window	10-05-06

DETERMINED
PLAN

rdc THE ROBERT DOUGHTY CONSULTANCY LIMITED
TOWN AND COUNTRY PLANNING-LANDSCAPE ARCHITECTURE
32 High Street, Helpingsham, Tel: (01529) 421646 Fax: (01529) 421358
Sleaford, Lincolnshire, Website: www.rdc-landplan.demon.co.uk
© NG34 0RA E mail: admin@rdc-landplan.demon.co.uk

Client:			
Fieldview Homes			
Project:			
London Rd/Magellan Way, Spalding			
Drawing title:			
Plots 1 - 4		- Design Details	650sqft
Job No.	Drawing No.	Rev.	Drawn
544-15	03-DD-02	C	j.r.b.
Scale	Date	Checked	
1:100	01-11-05		

DO NOT SCALE from this drawing. All measurements should be checked against site conditions and any discrepancies should be brought to the attention of the Robert Doughty Consultancy.