


THIS DRAWING IS FOR THE  
PURPOSE OF OBTAINING  
PLANNING PERMISSION ONLY




Front Elevation




Side Elevation

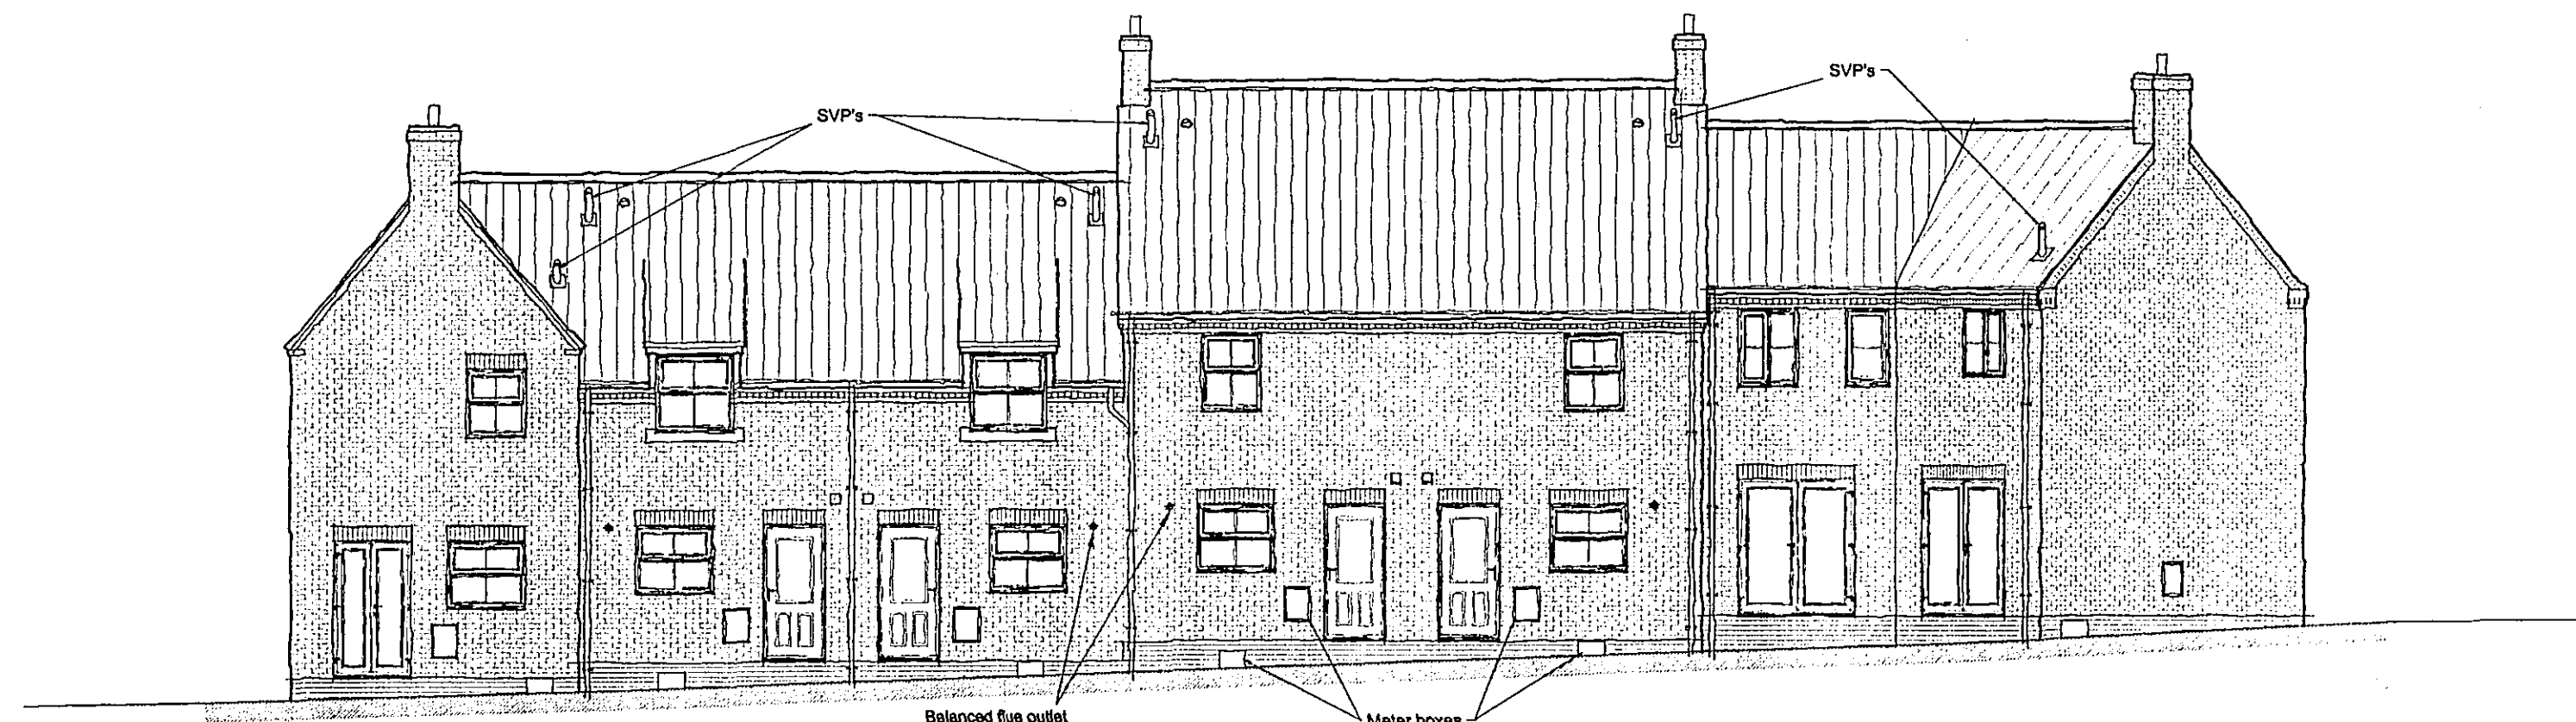


Rear Elevation

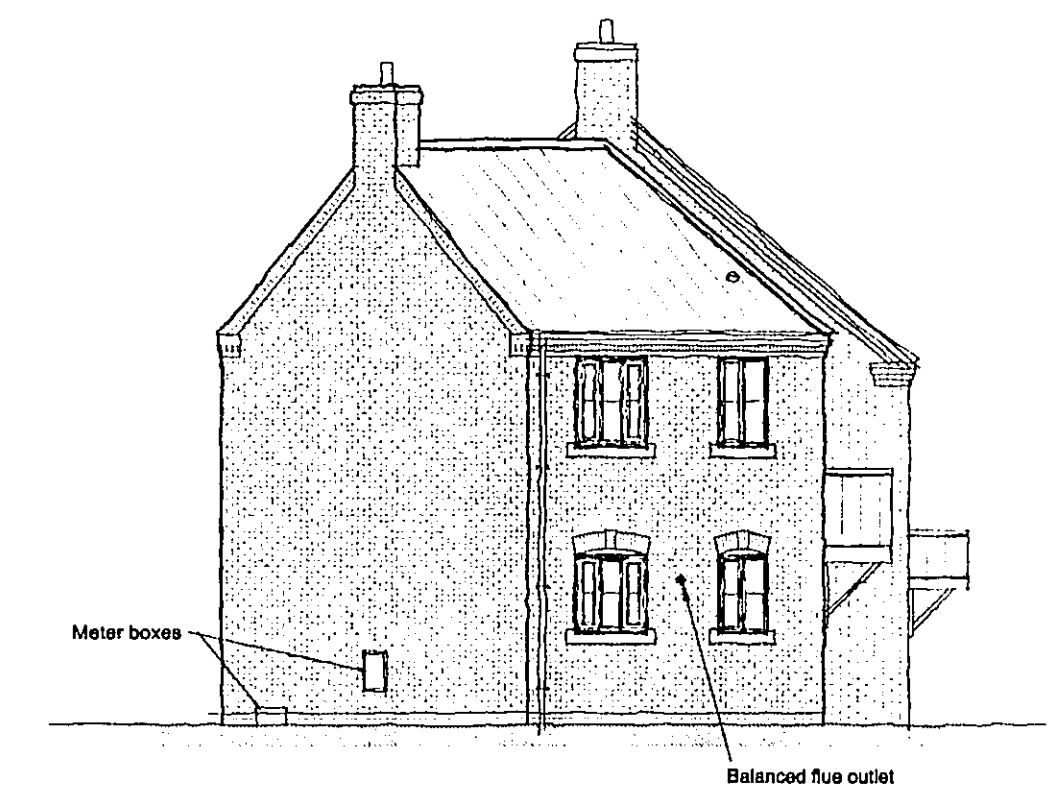

Side Elevation

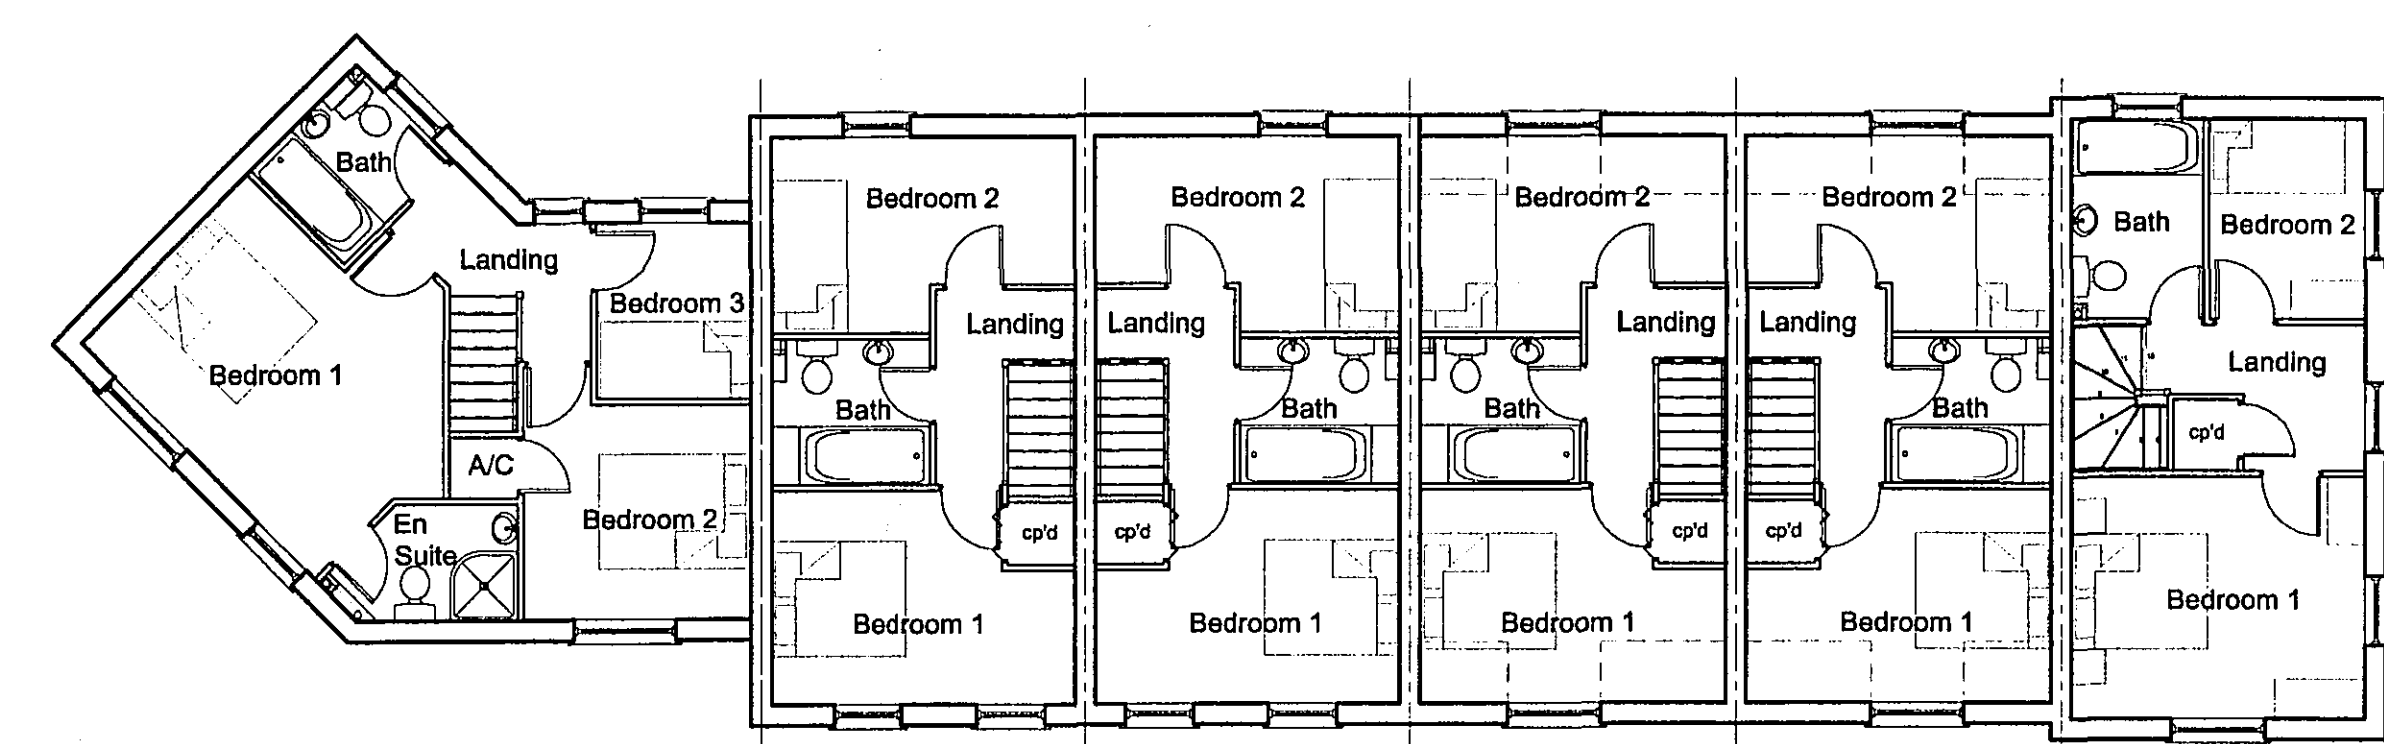

First Floor Plan

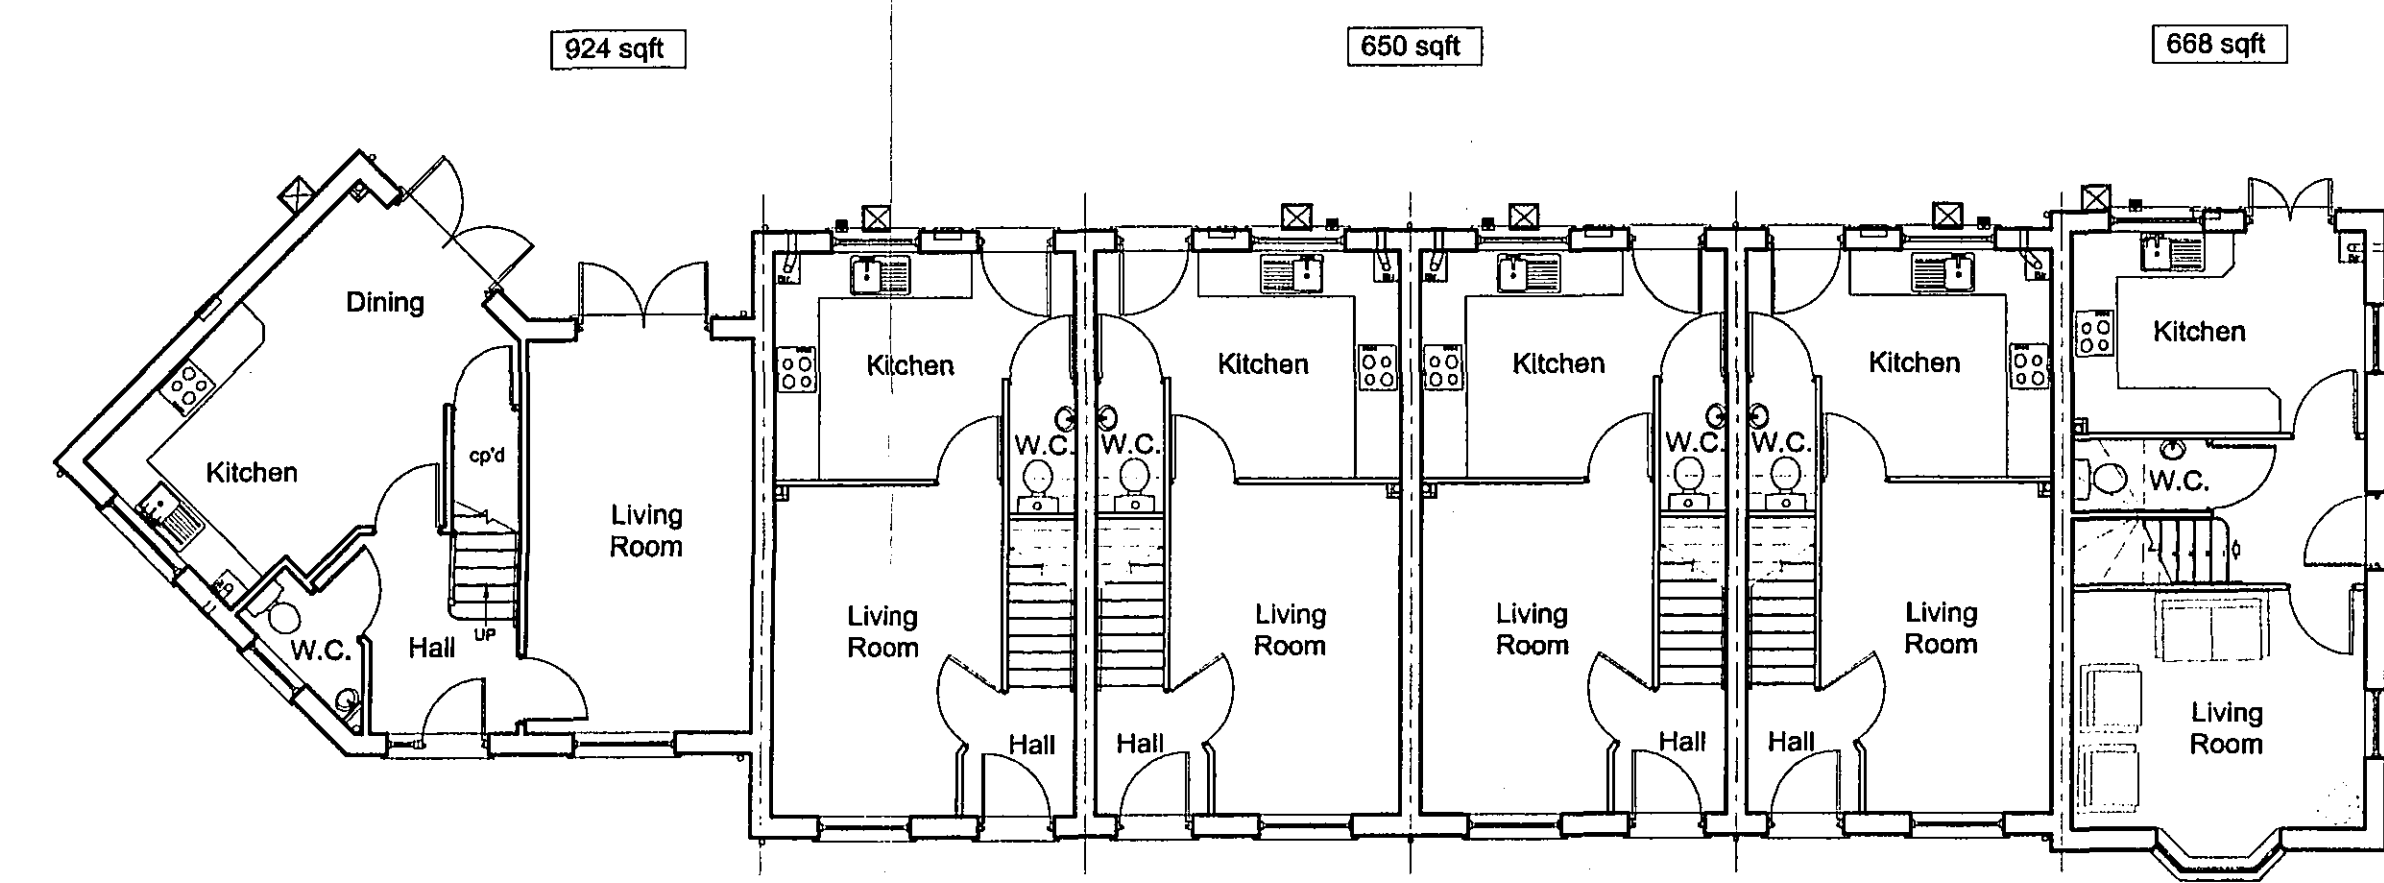

Ground Floor Plan

SHDC  
PLANNING & DEVELOPMENT  
16 JAN 2007  
0079/07

DRAWING  
16 JAN 2007  
ISSUED

ORIGINAL  
IF  
RED

|      |    |                                        |          |
|------|----|----------------------------------------|----------|
| C    | JB | Rear wins amended, services added      | 07-11-06 |
| B    | JB | Bed 1 reverted back to two windows     | 31-10-06 |
| A    | JB | Bed 1 windows revised to single window | 10-05-06 |
| Rev. | By | Notes                                  | Date     |

**rdc** THE ROBERT DOUGHTY CONSULTANCY LIMITED  
TOWN AND COUNTRY PLANNING-LANDSCAPE ARCHITECTURE  
32 High Street, Helpingsham, Spalding, Lincolnshire, NG34 0RA  
Tel: (01529) 421646 Fax: (01529) 421358  
Website: www.rdc-landplan.demon.co.uk  
E mail: admin@rdc-landplan.demon.co.uk

|                |                                  |             |          |          |   |         |        |
|----------------|----------------------------------|-------------|----------|----------|---|---------|--------|
| Client:        | Fieldview Homes                  |             |          |          |   |         |        |
| Project:       | London Rd/Magellan Way, Spalding |             |          |          |   |         |        |
| Drawing title: | Plots 8 - 13 Design Details      |             |          |          |   |         |        |
| Job No.        | 544-15                           | Drawing No. | 02-DD-01 | Rev.     | C | Drawn   | j.r.b. |
| Scale          | 1:100                            |             | Date     | 31-10-05 |   | Checked |        |

DETERMINED  
PLAN

DO NOT SCALE from this drawing. All measurements should be checked against on site conditions and any discrepancies should be brought to the attention of the Robert Doughty Consultancy.