




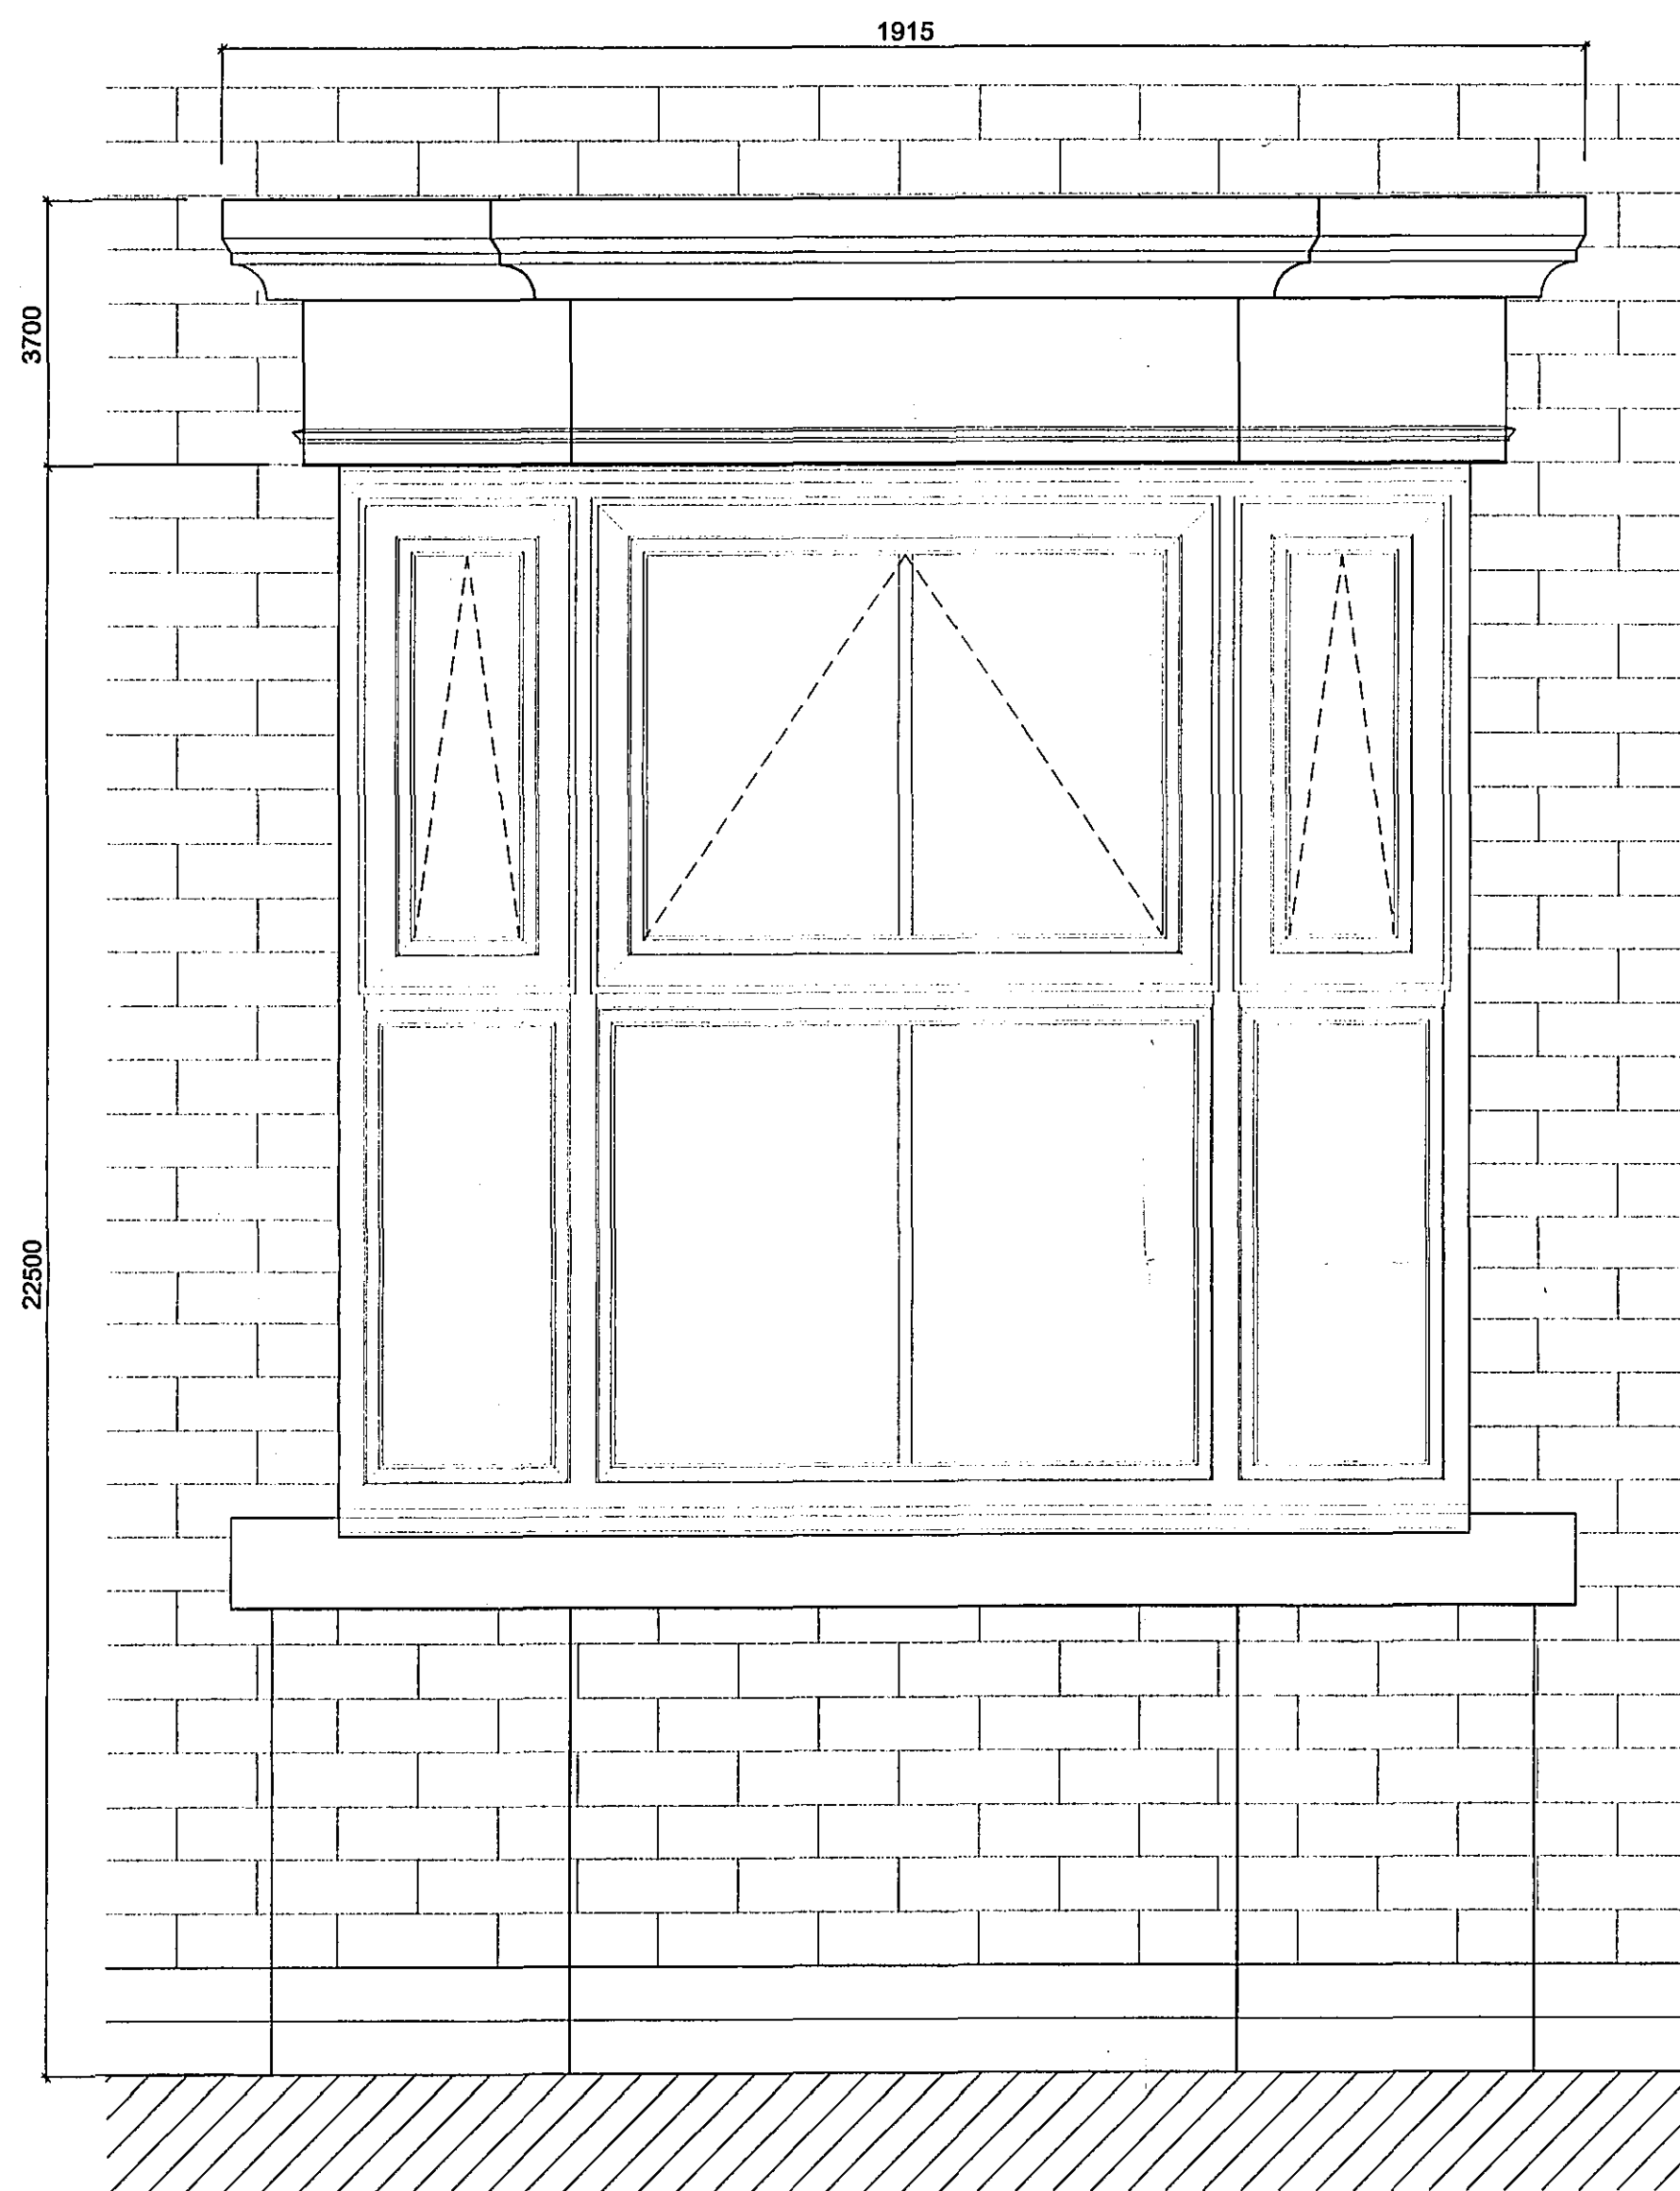

Bay Window Front Elevation

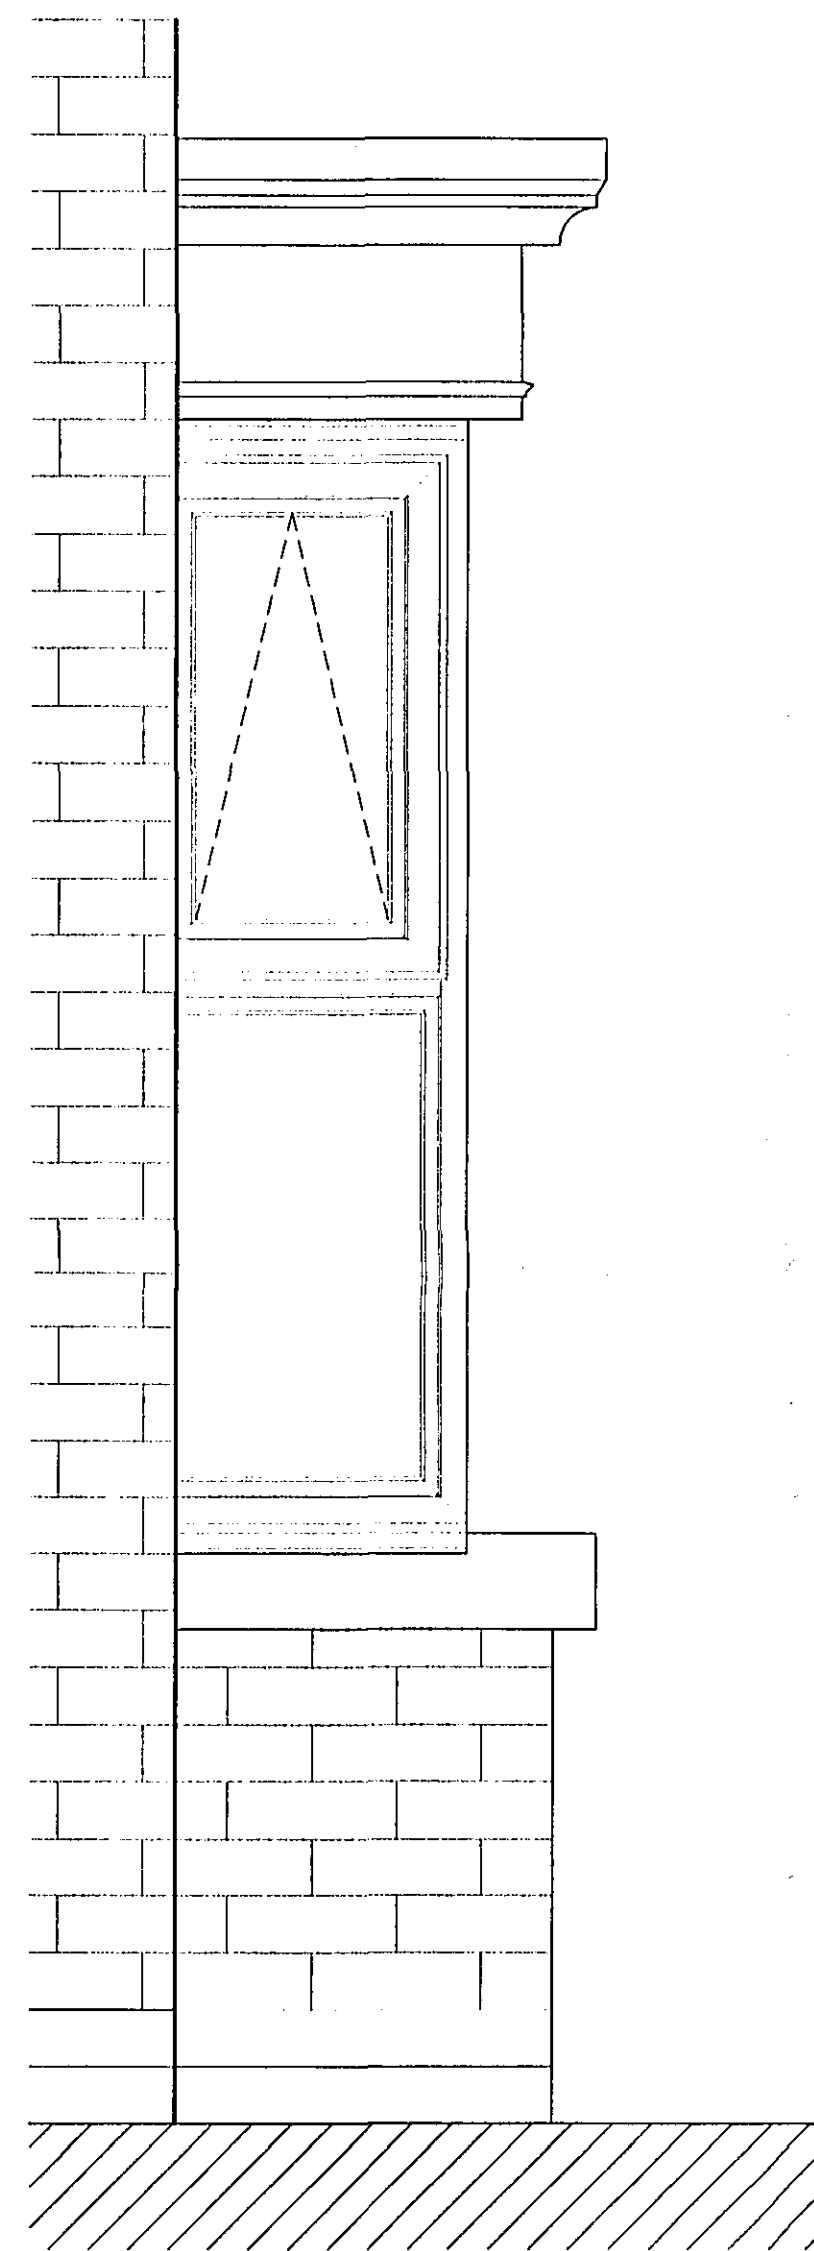

Bay Window Side Elevation

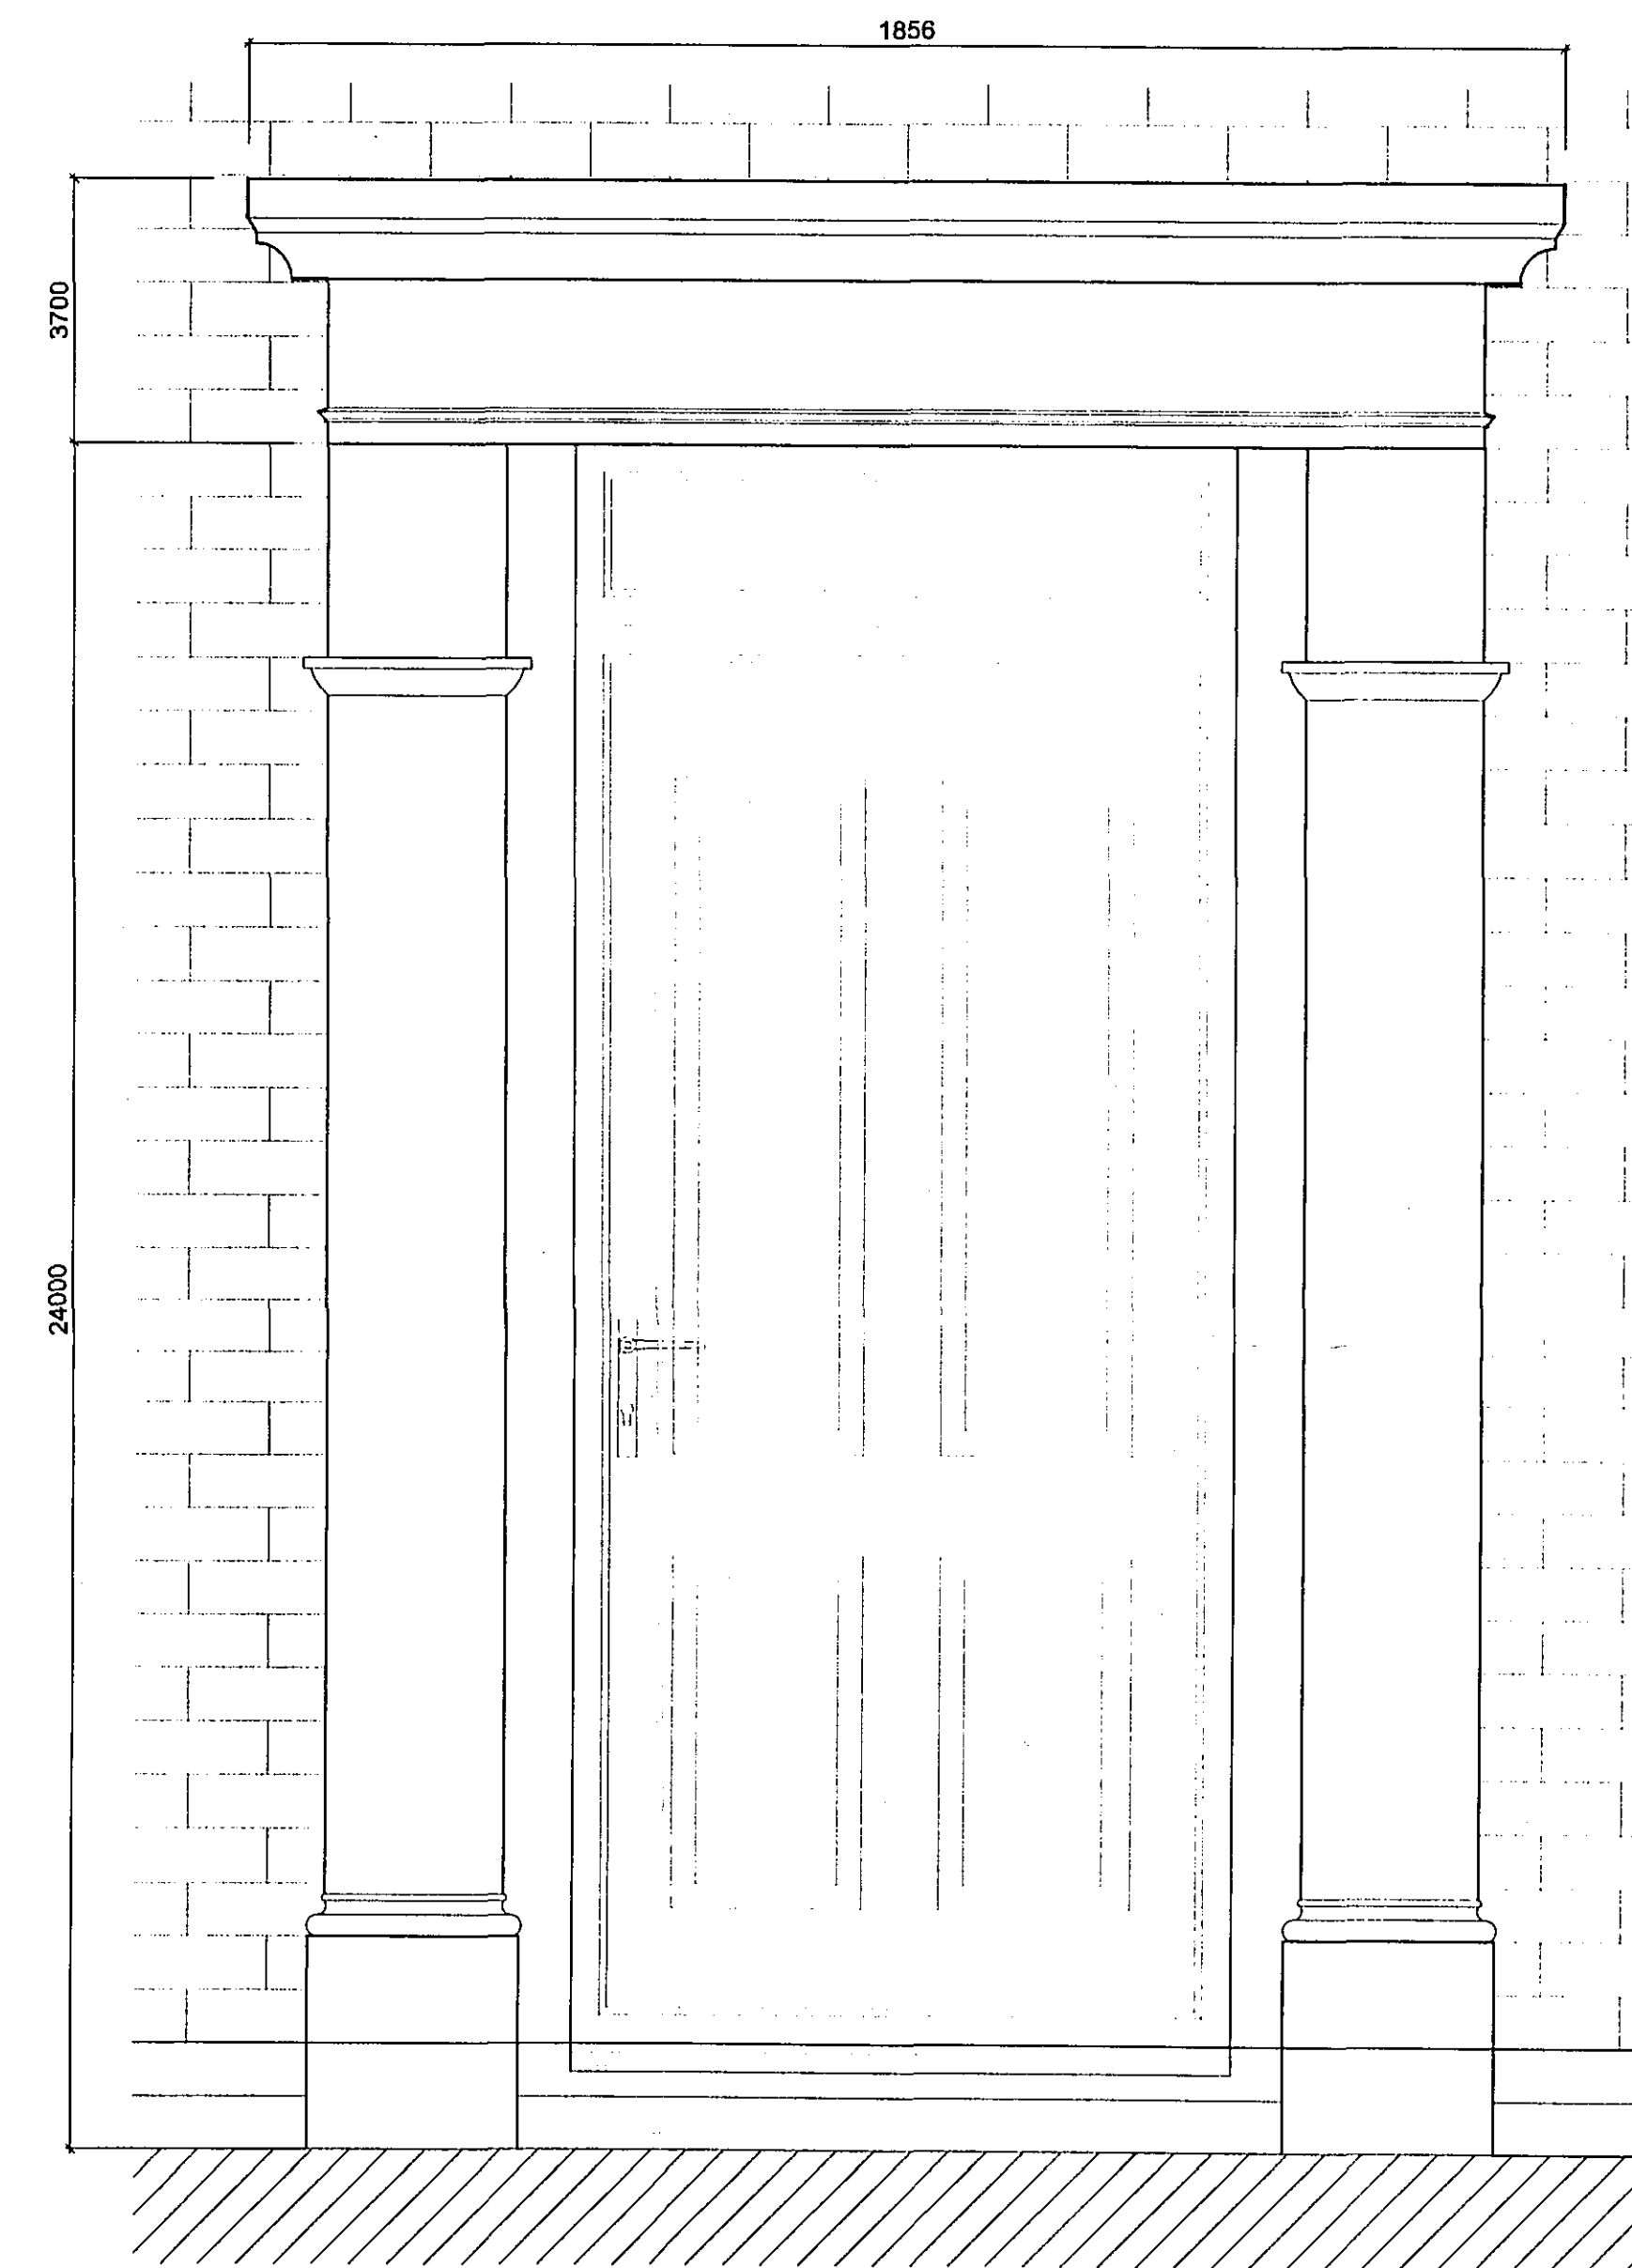

Door Surround Front Elevation

DRAWING
16 JAN 2007
ISSUED

SHDC
PLANNING & DEVELOPMENT
16 JAN 2007
Ref. 008.1/07

ORIGINAL
IF
RED

Rev.	By	Notes	Date
------	----	-------	------

DETERMINED
PLAN

THIS DRAWING IS FOR THE
PURPOSE OF OBTAINING
PLANNING PERMISSION ONLY

Please Note :
These drawings may be subject to the CDM Regulations
and should be considered prior to work commencing on site

rdc THE ROBERT DOUGHTY CONSULTANCY LIMITED
TOWN AND COUNTRY PLANNING-LANDSCAPE ARCHITECTURE
32 High Street, Helpingsham, Spalding, Lincolnshire, NG34 6RA
Tel: (01529) 421646 Fax: (01529) 421358
Website: www.rdc-landplan.demon.co.uk
E mail: admin@rdc-landplan.demon.co.uk

Client:	Fieldview Homes				
Project:	London Rd / Magellan Way, Spalding				
Drawing title:	Plots 13 & 14 - Planning Details				
Job No.	544-15	Drawing No.	01-PD-02	Rev.	Drawn j.r.b.
Scale	1:10	Date	07-11-05	Checked	

DO NOT SCALE from this drawing. All measurements should be checked against on site conditions and any discrepancies should be brought to the attention of the Robert Doughty Consultancy.