




P:\projects\500-590\544 Fieldview Developments\544-15 Magellan Way, Spalding\CAD Files\00-RDC Drawings\Current\544-15-01.dwg, 08/11/2005 17:16:38

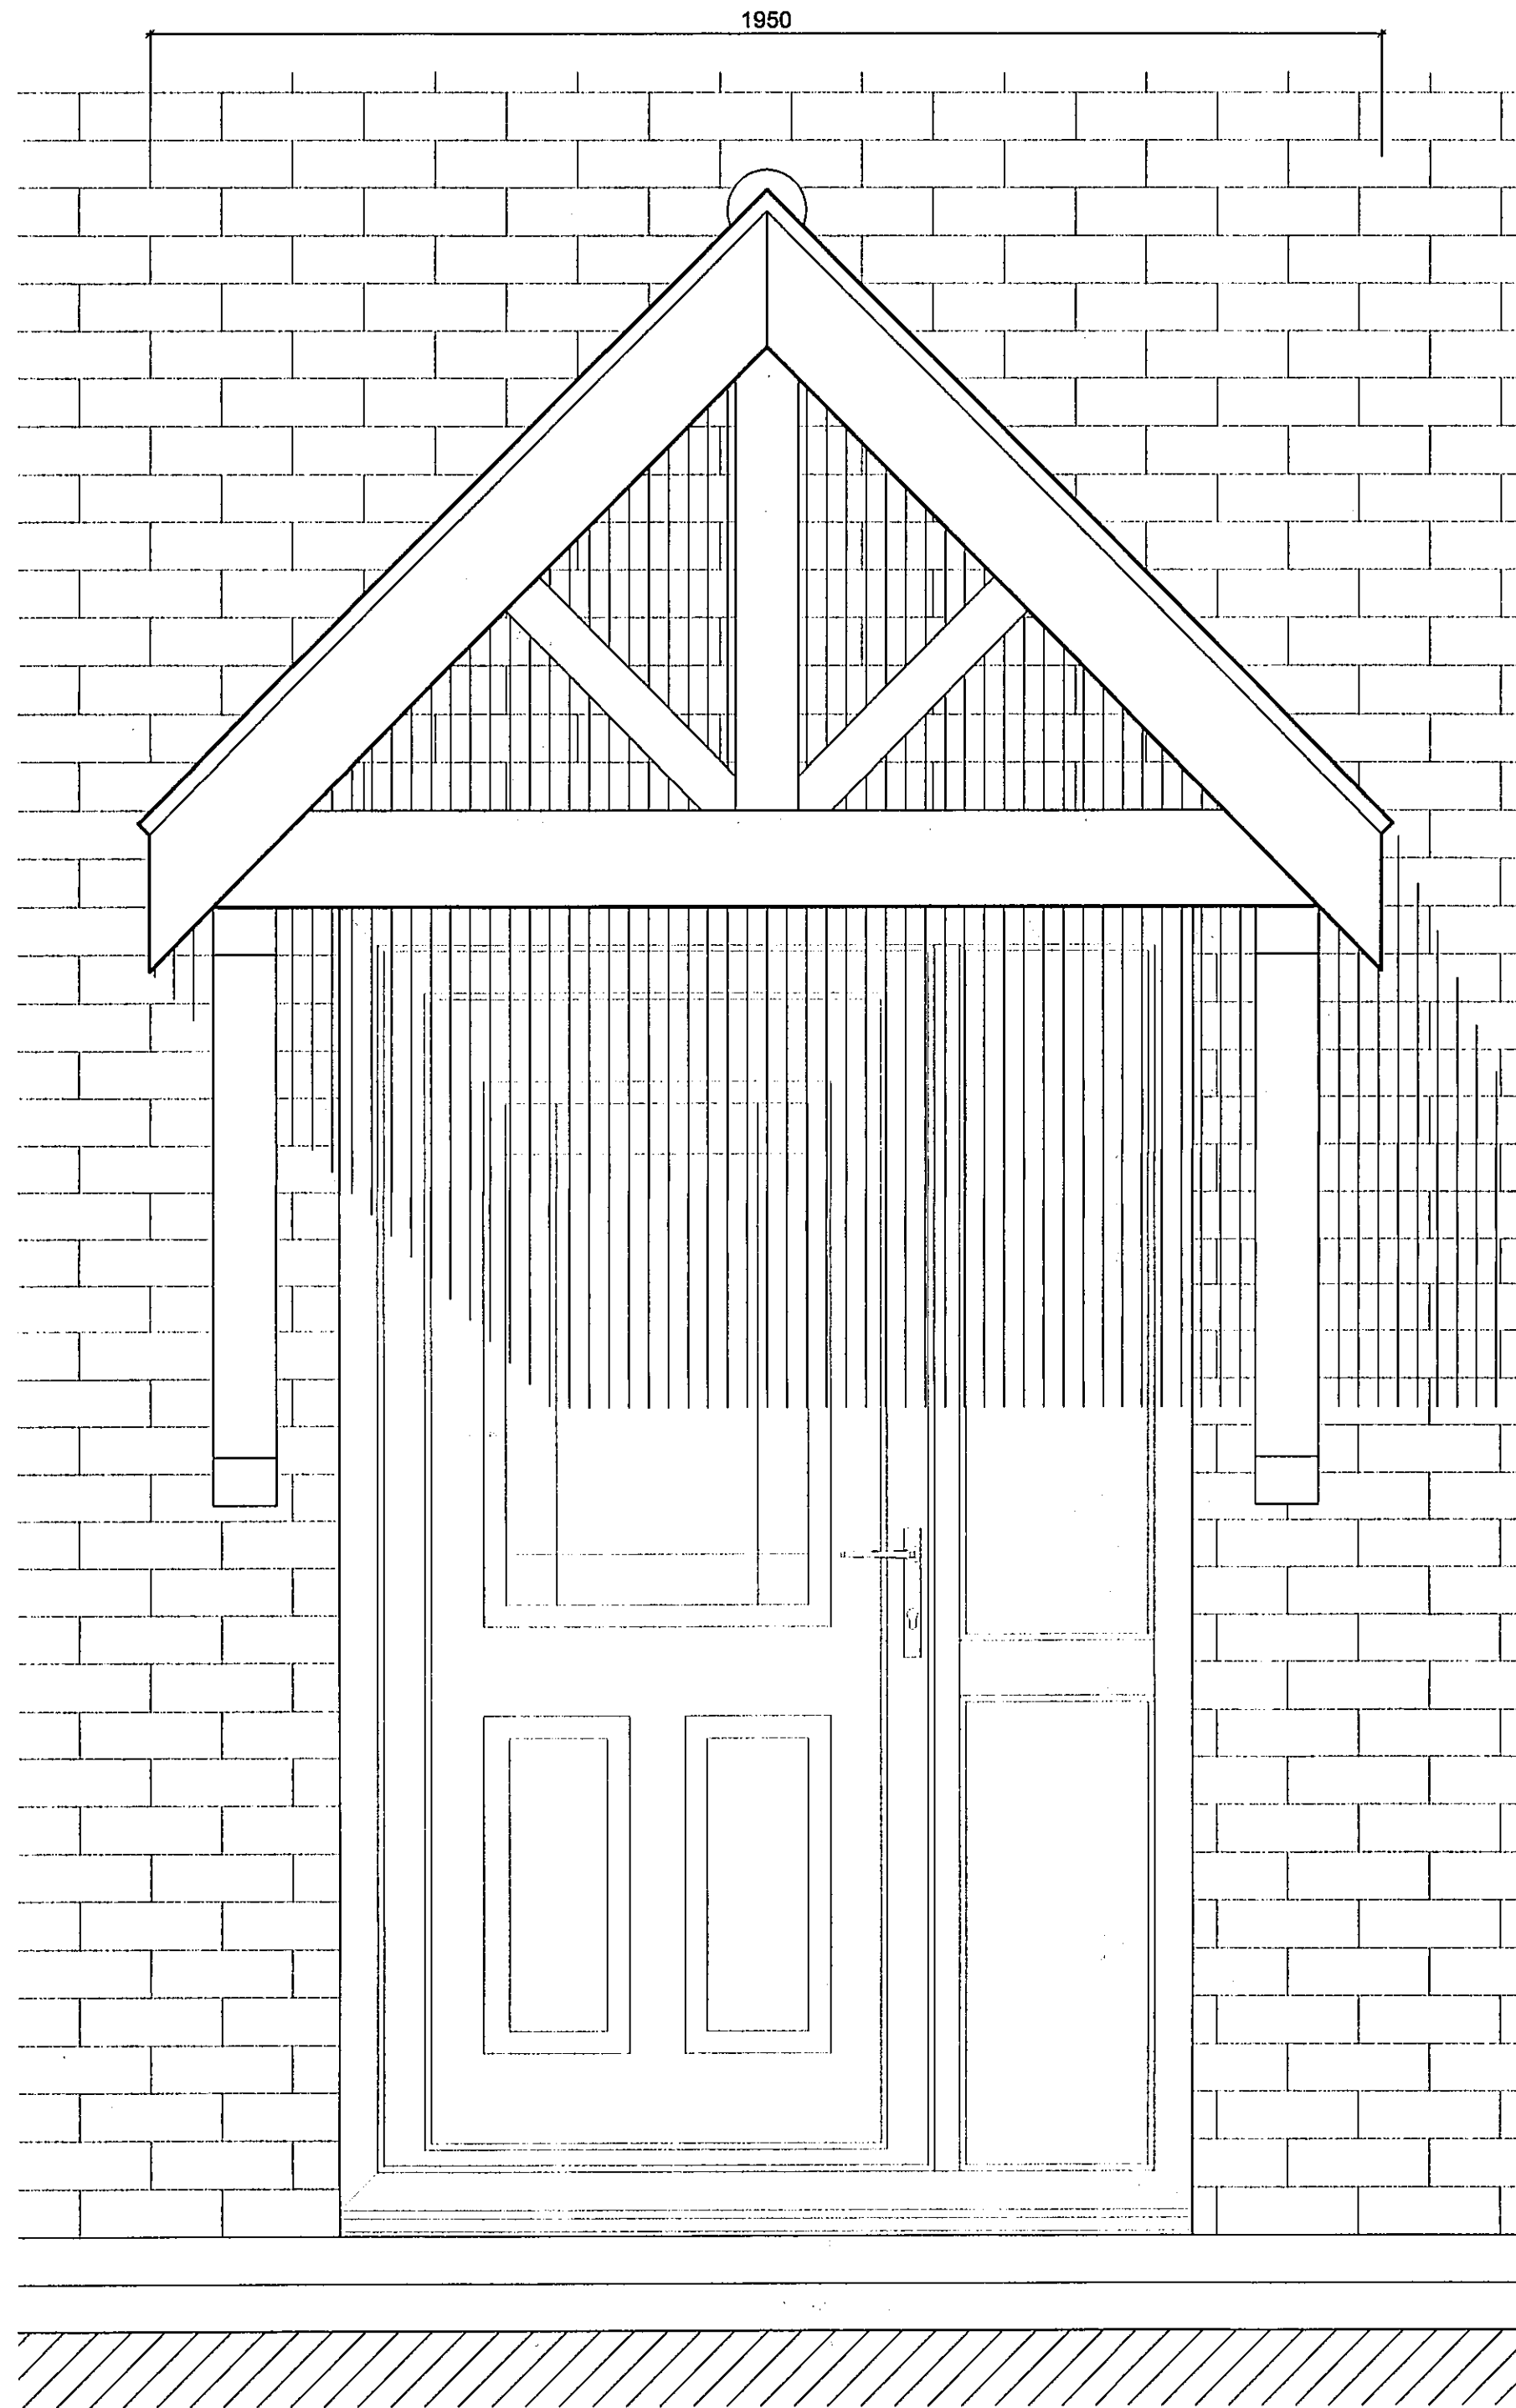

Door Canopy Front Elevation

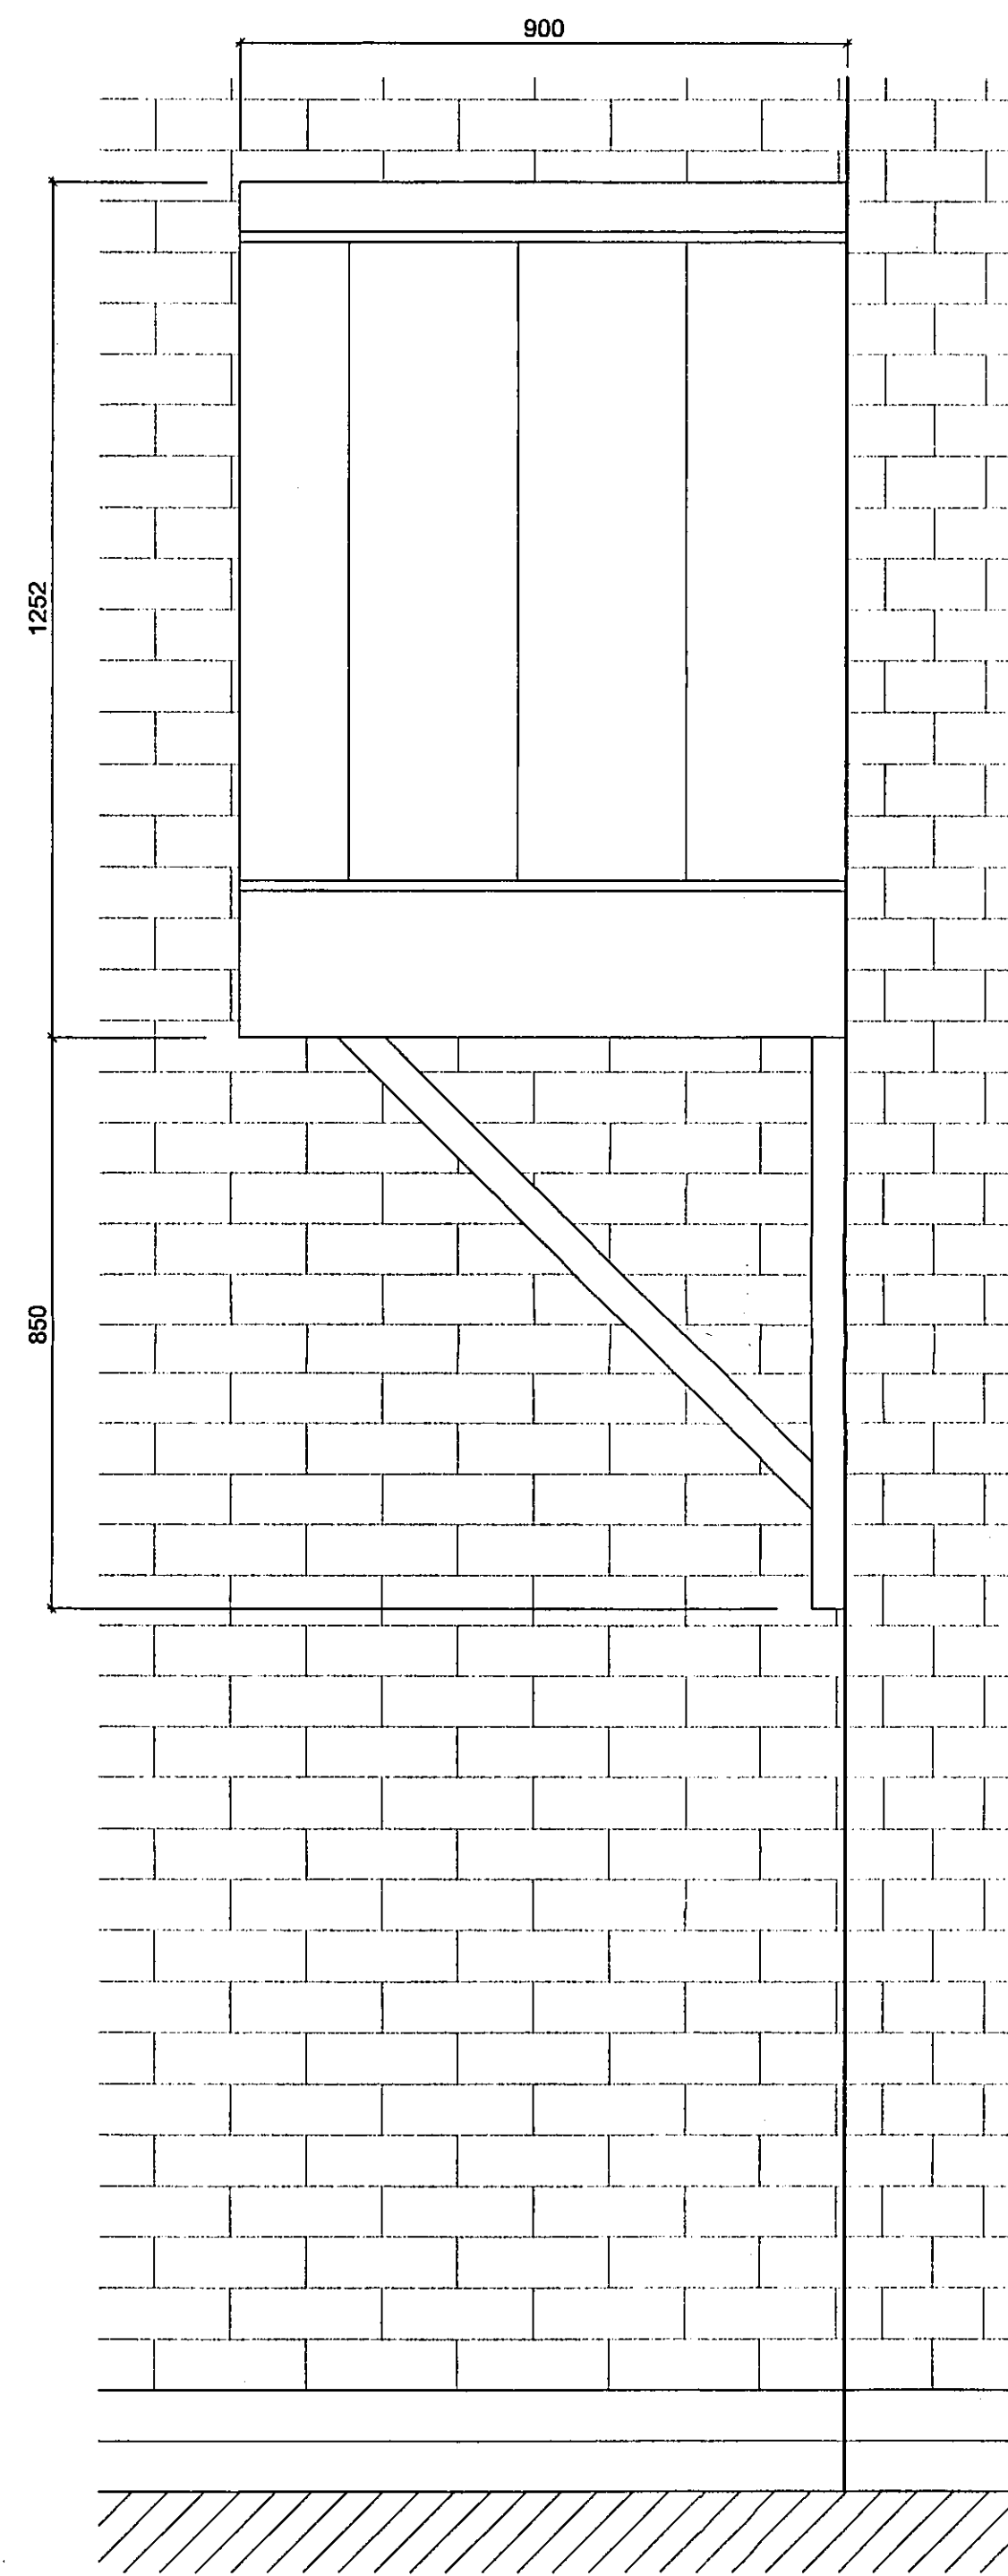

Door Canopy Side Elevation

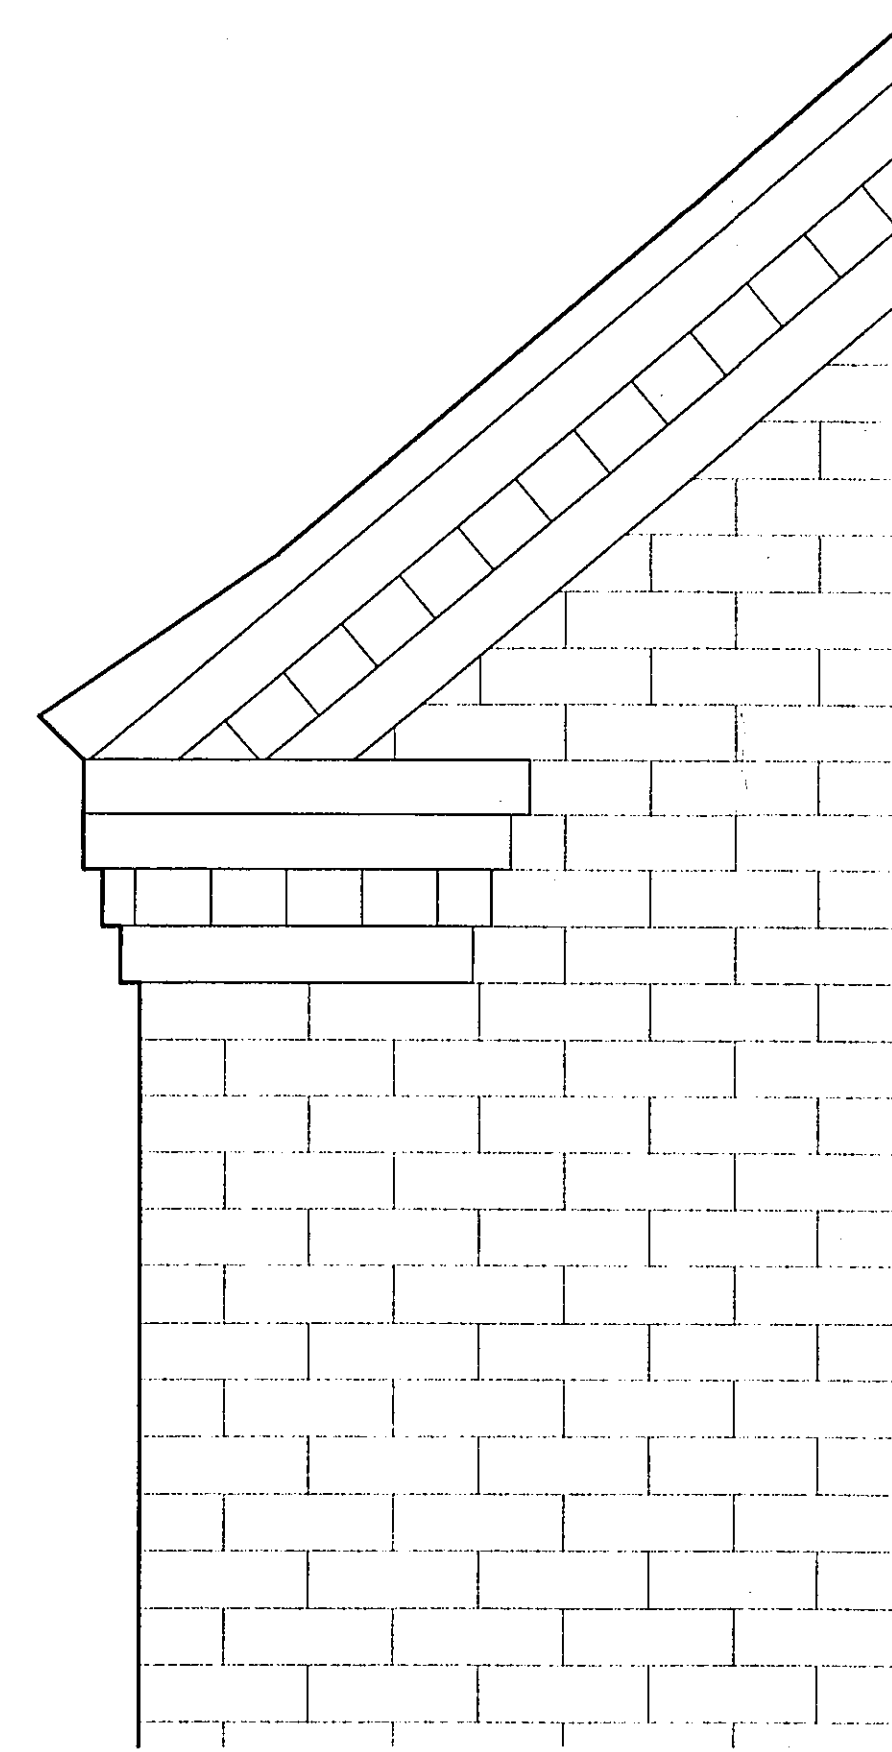

EAVES/VERGE GABLE DETAIL SCALE 1:10

Please Note :
These drawings may be subject to the CDM Regulations
and should be considered prior to work commencing on site

THIS DRAWING IS FOR THE
PURPOSE OF OBTAINING
PLANNING PERMISSION ONLY

SHDC
PLANNING & DEVELOPMENT
16 JAN 2007
Ref. 008107

DRAWING
16 JAN 2007
ISSUED

ORIGINAL
IF
RED

DETERMINED
PLAN

Rev.	By	Notes	Date
rdc THE ROBERT DOUGHTY CONSULTANCY LIMITED TOWN AND COUNTRY PLANNING-LANDSCAPE ARCHITECTURE 32 High Street, Helpringham, Steaford, Lincolnshire, NG34 0RA Tel: (01529) 421646 Fax: (01529) 421358 Website: www.rdc-landplan.demon.co.uk E mail: admin@rdc-landplan.demon.co.uk			
Client: Fieldview Homes			
Project: London Rd / Magellan Way, Spalding			
Drawing title: Plots 8 & 15 - Planning Details			
Job No. 544-15	Drawing No. 01-PD-04	Rev.	Drawn j.r.b.
Scale 1:10		Date 08-11-05	Checked

DO NOT SCALE from this drawing. All measurements should be checked against on site conditions and any discrepancies should be brought to the attention of the Robert Doughty Consultancy.