




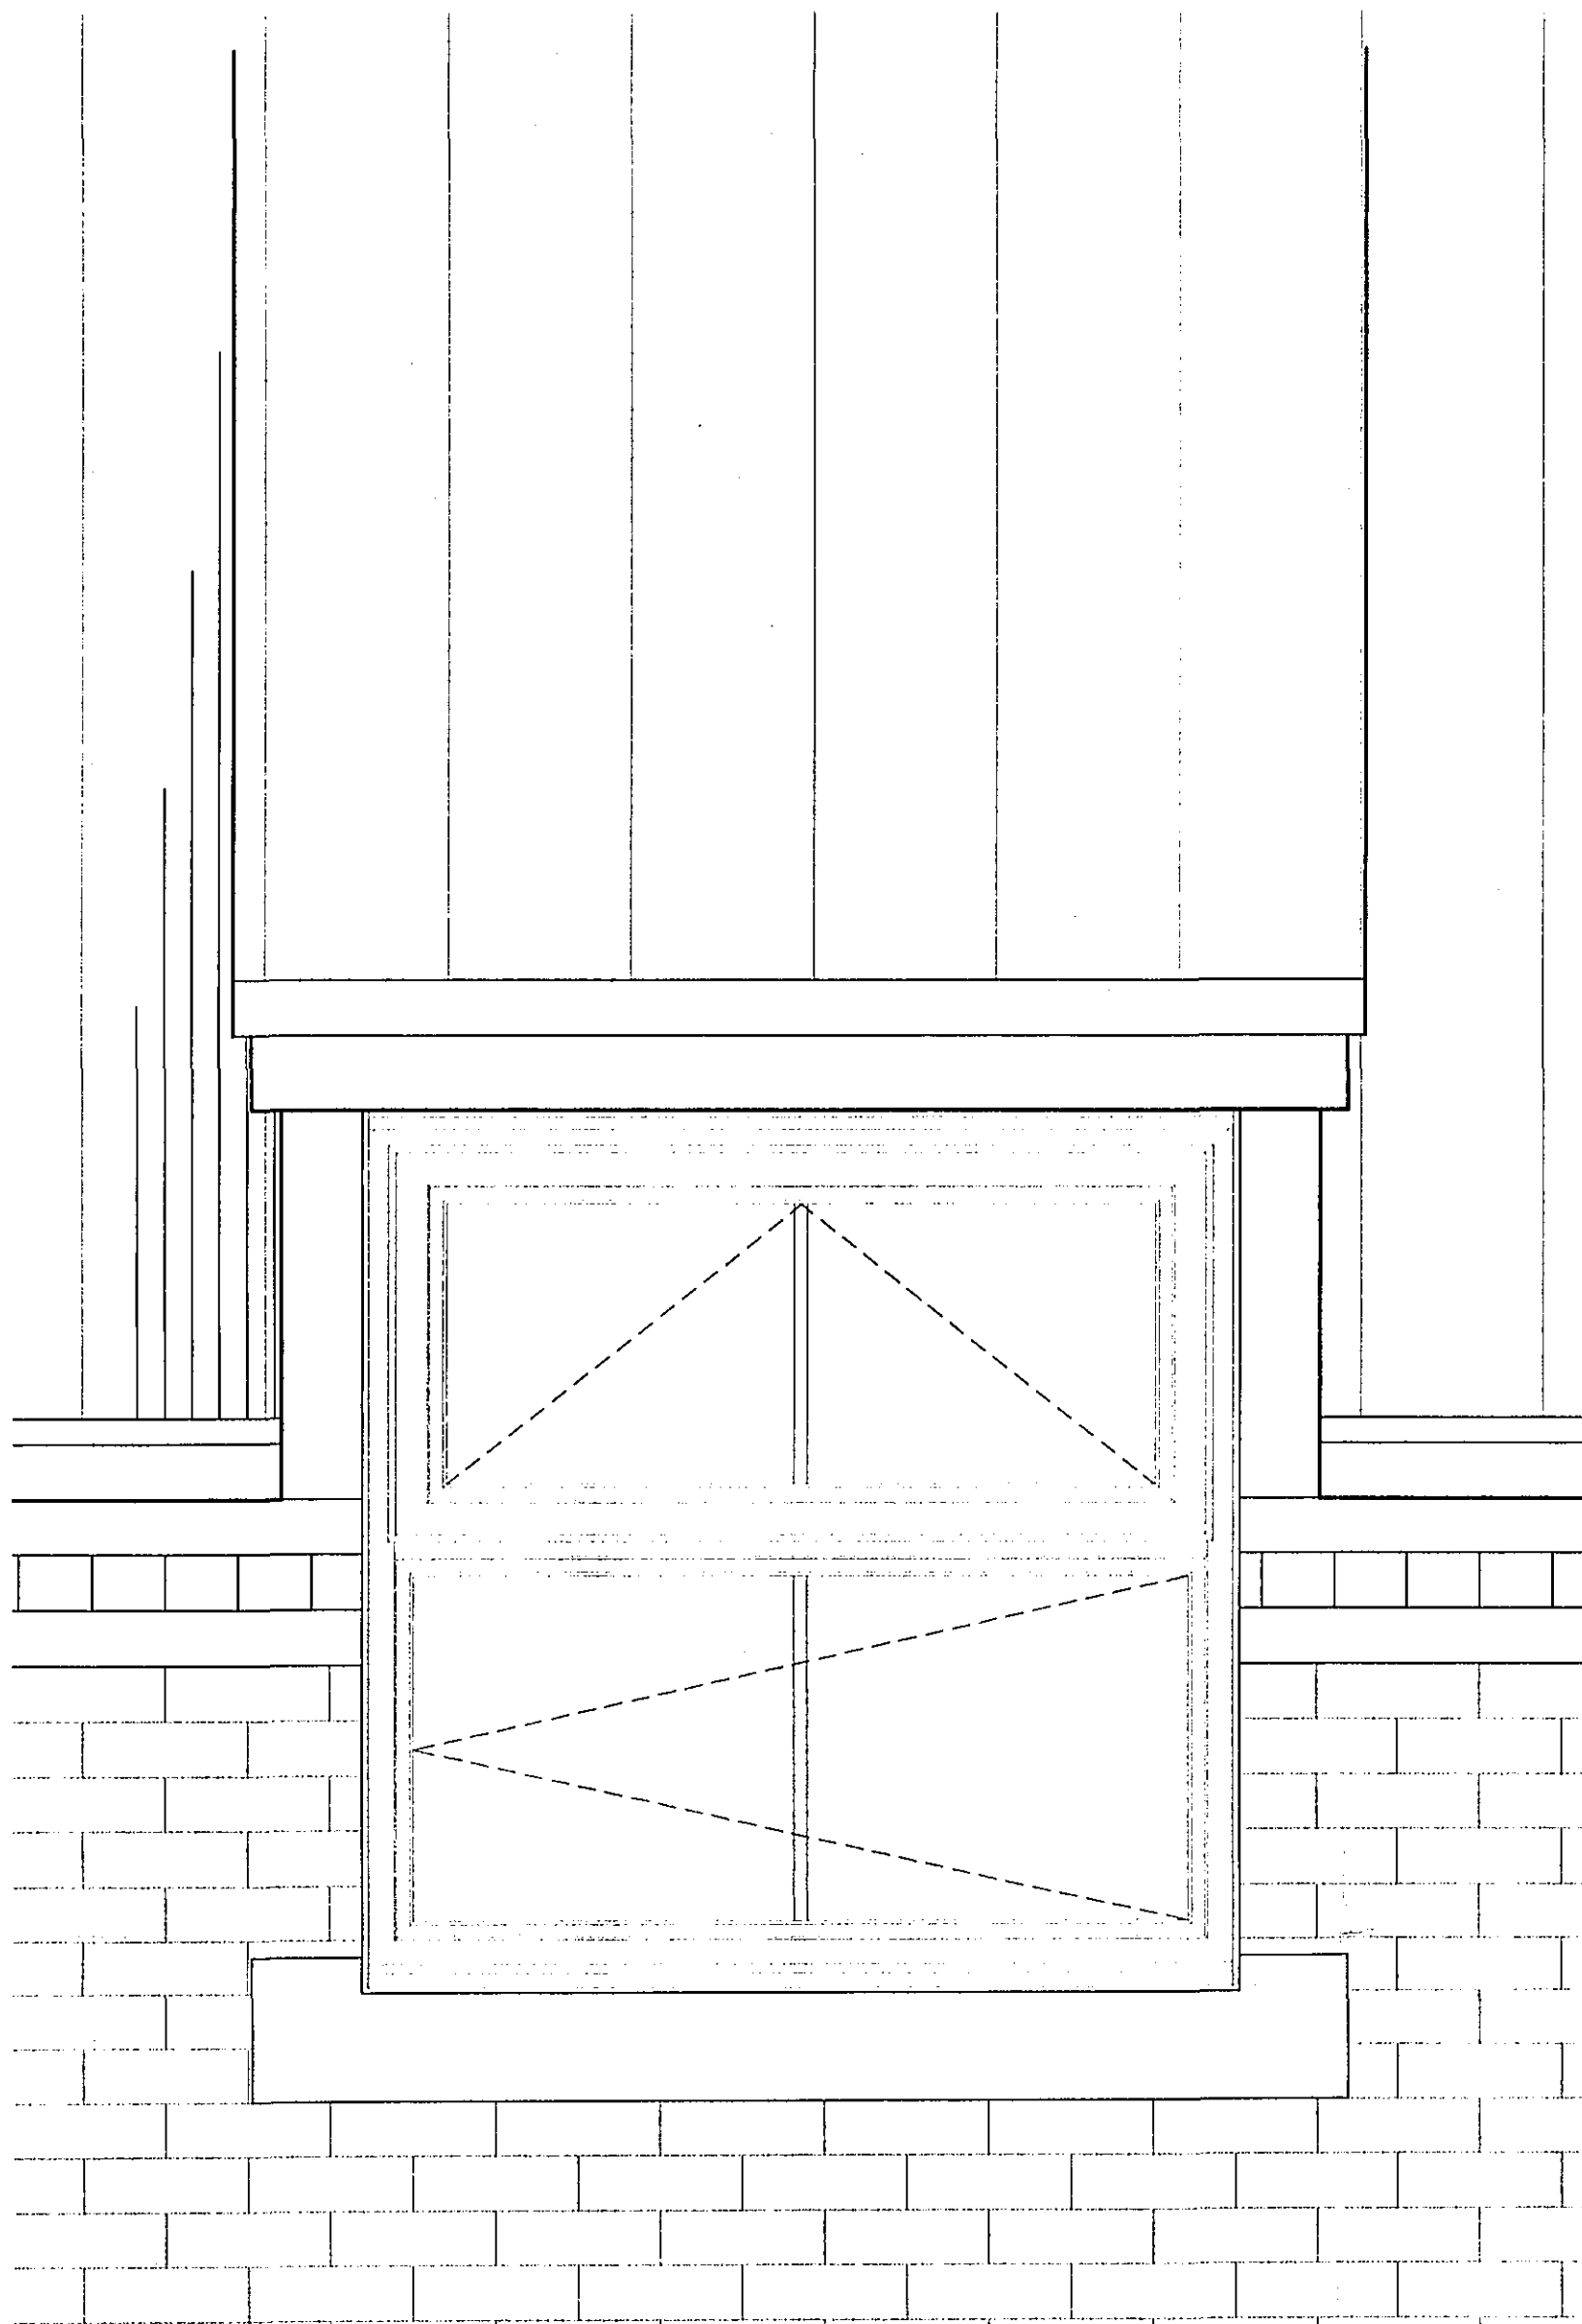


Dormer Front Elevation

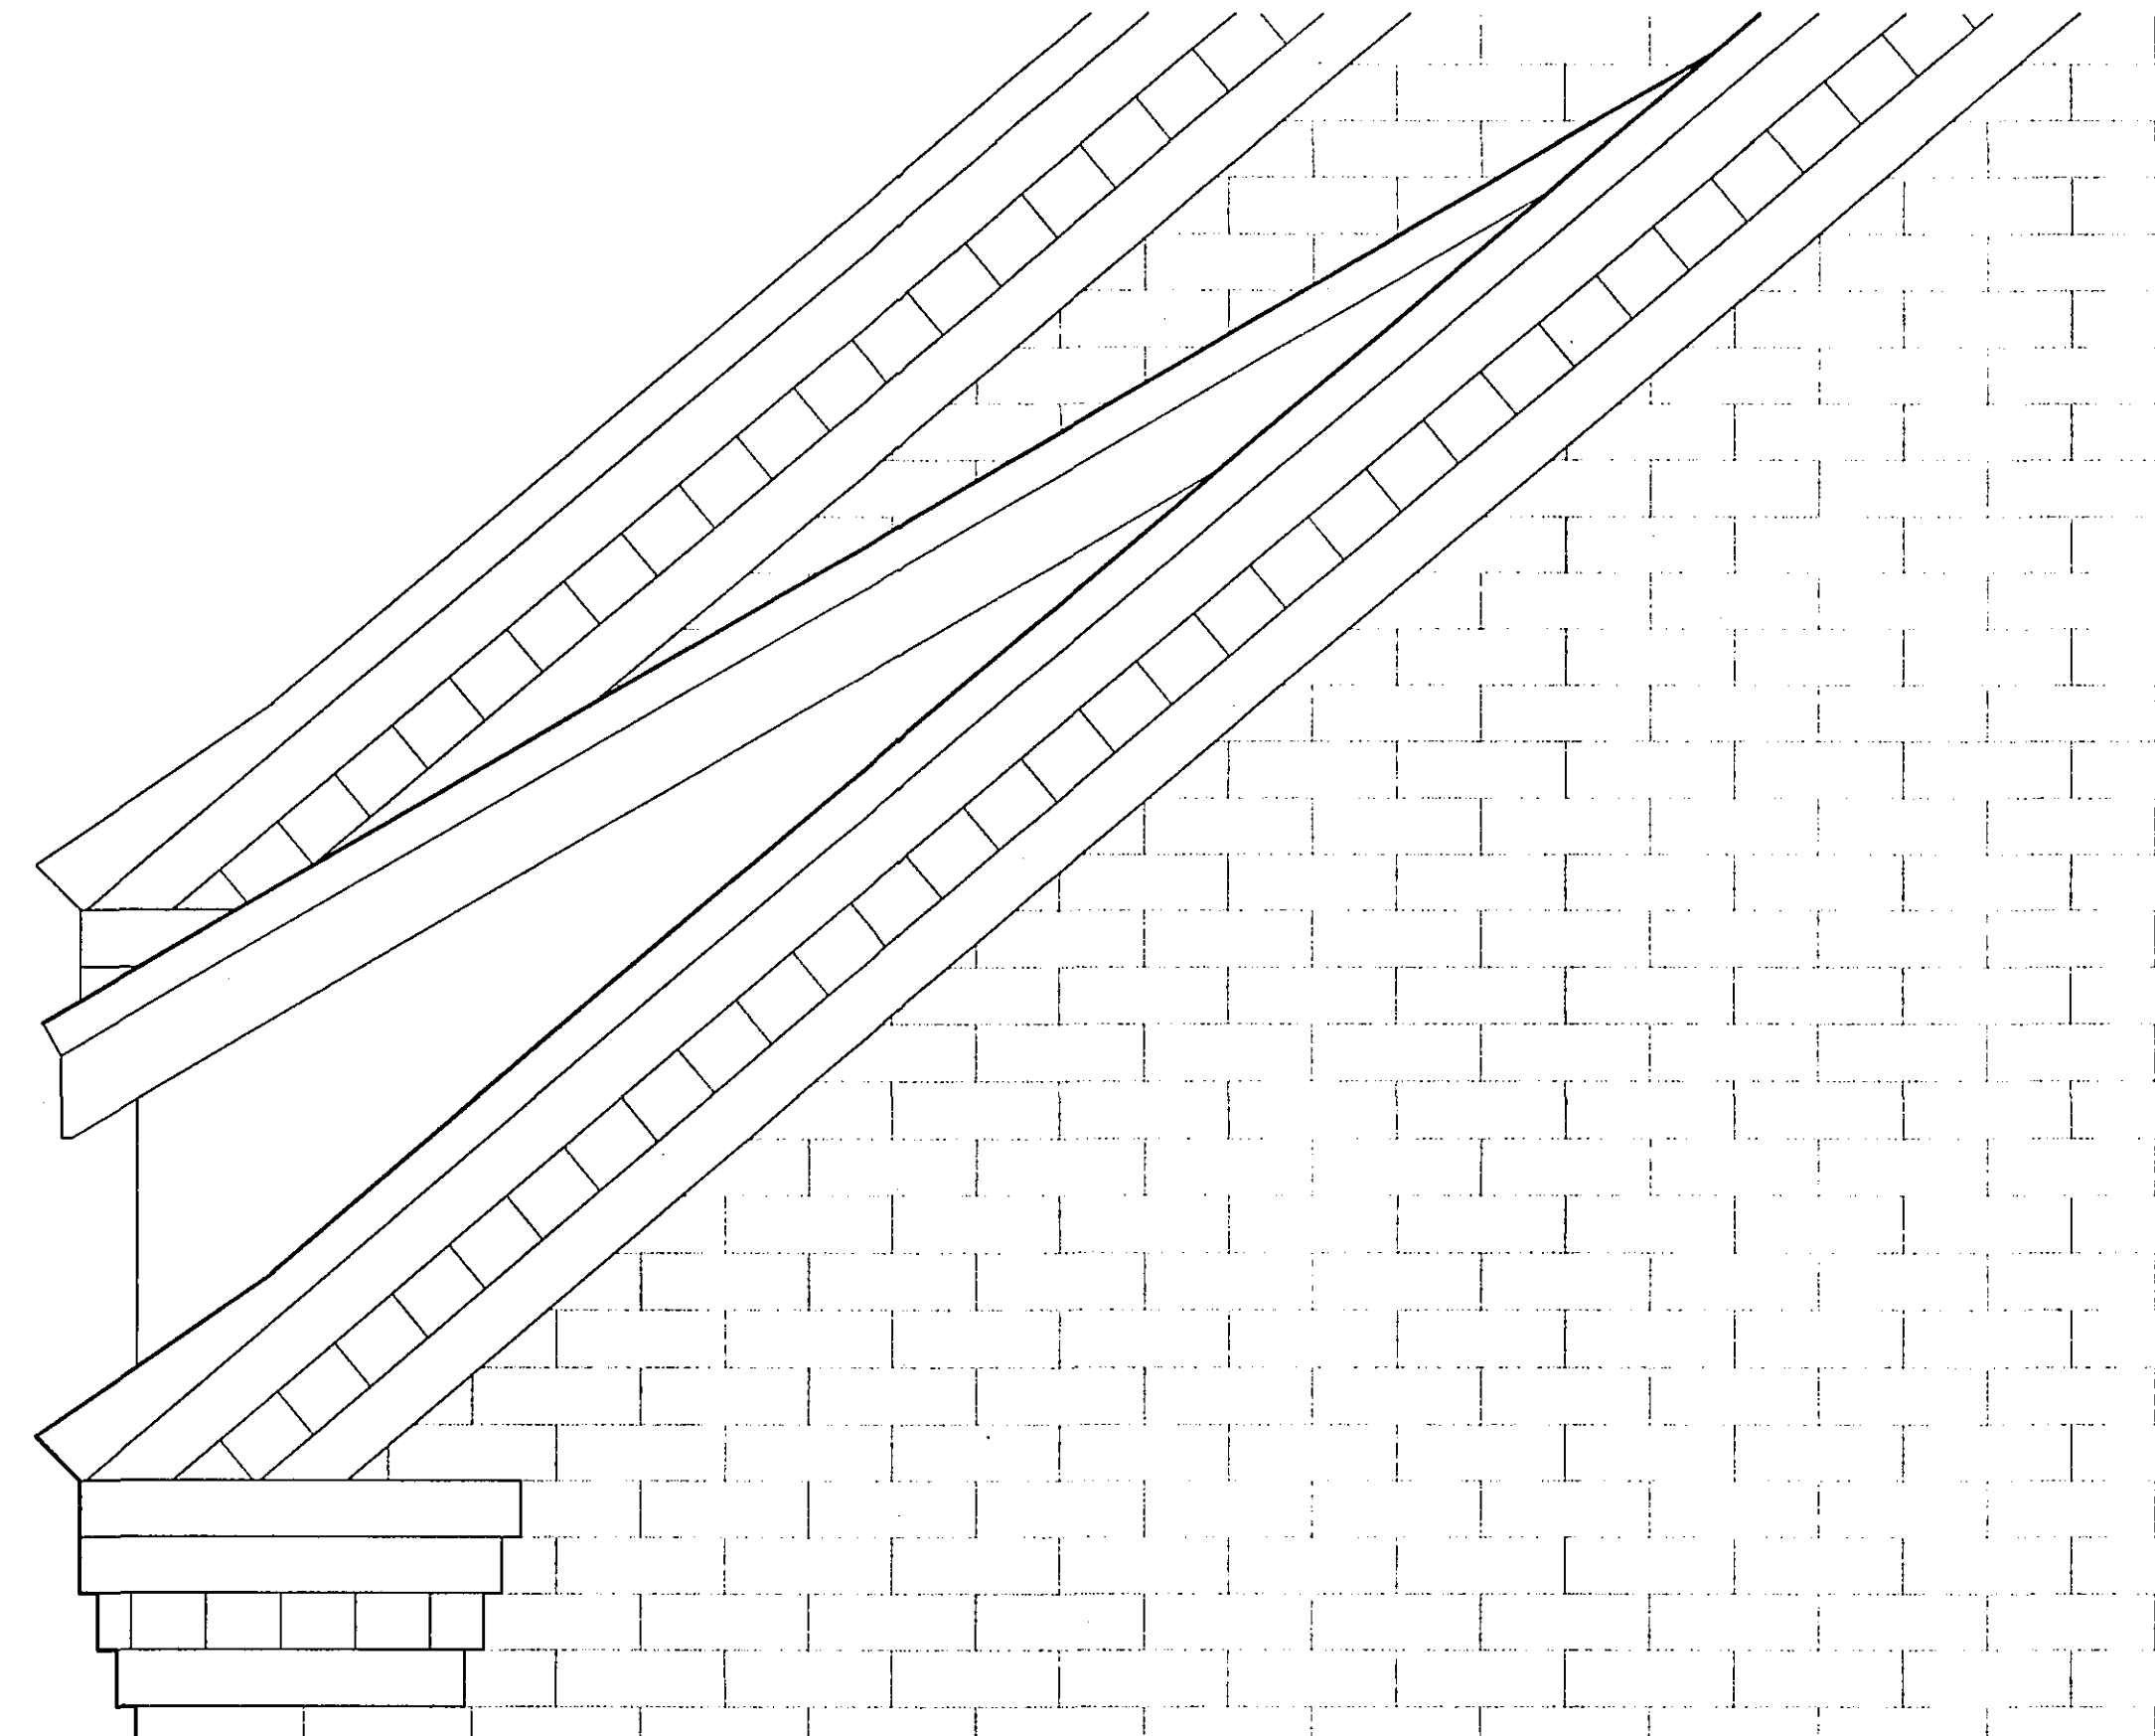

Dormer Side Elevation

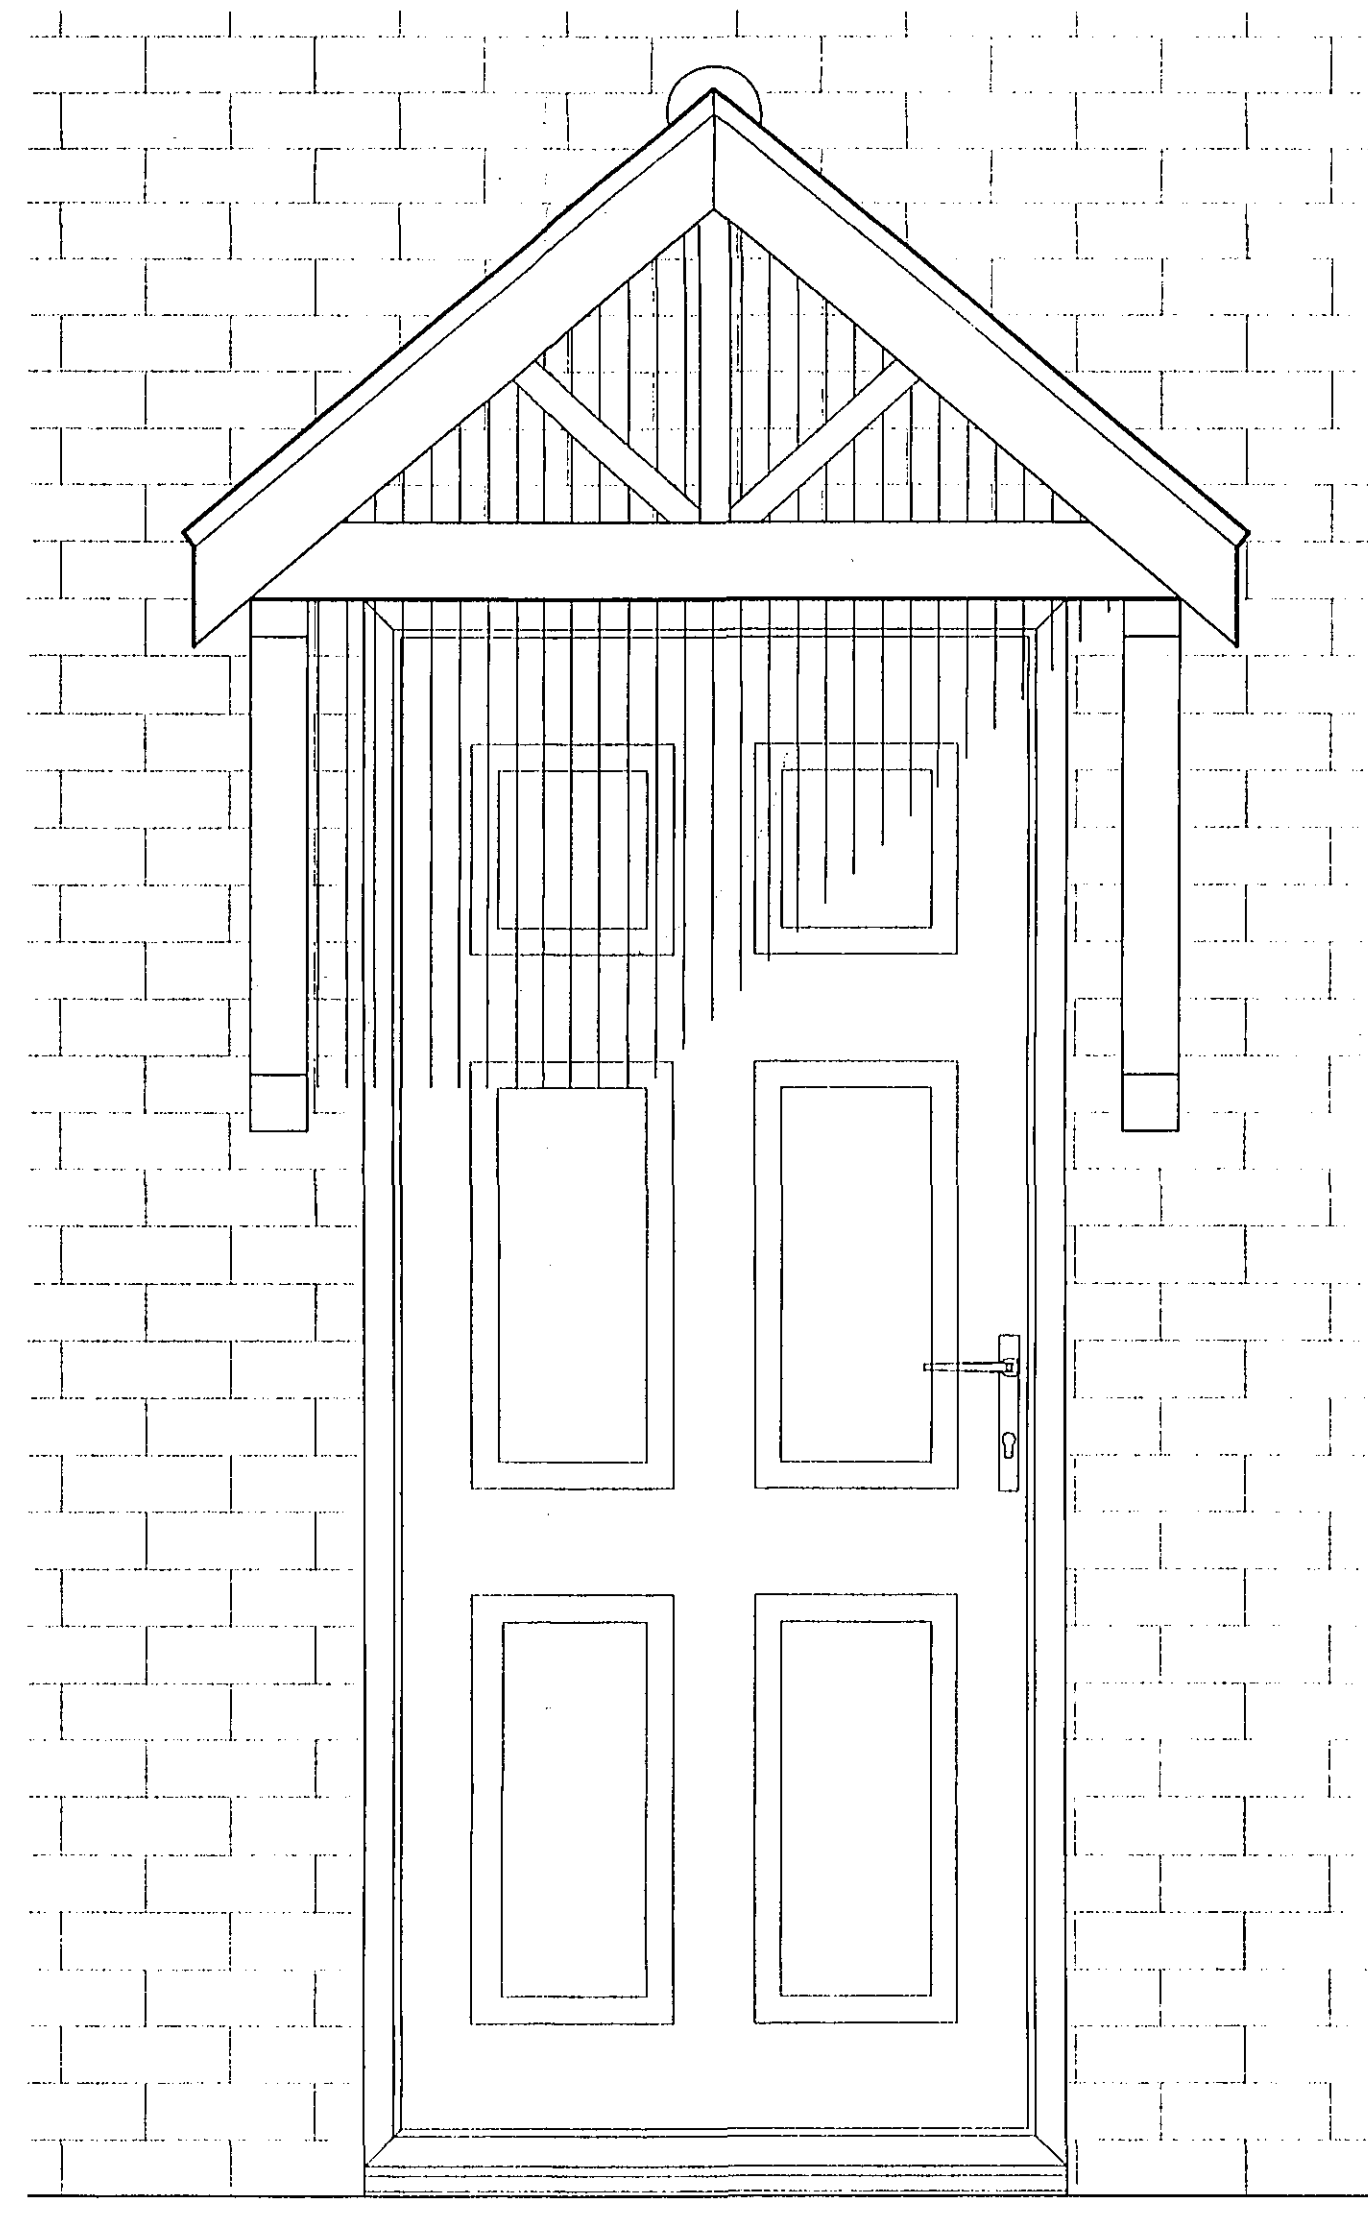

Door Canopy Front Elevation

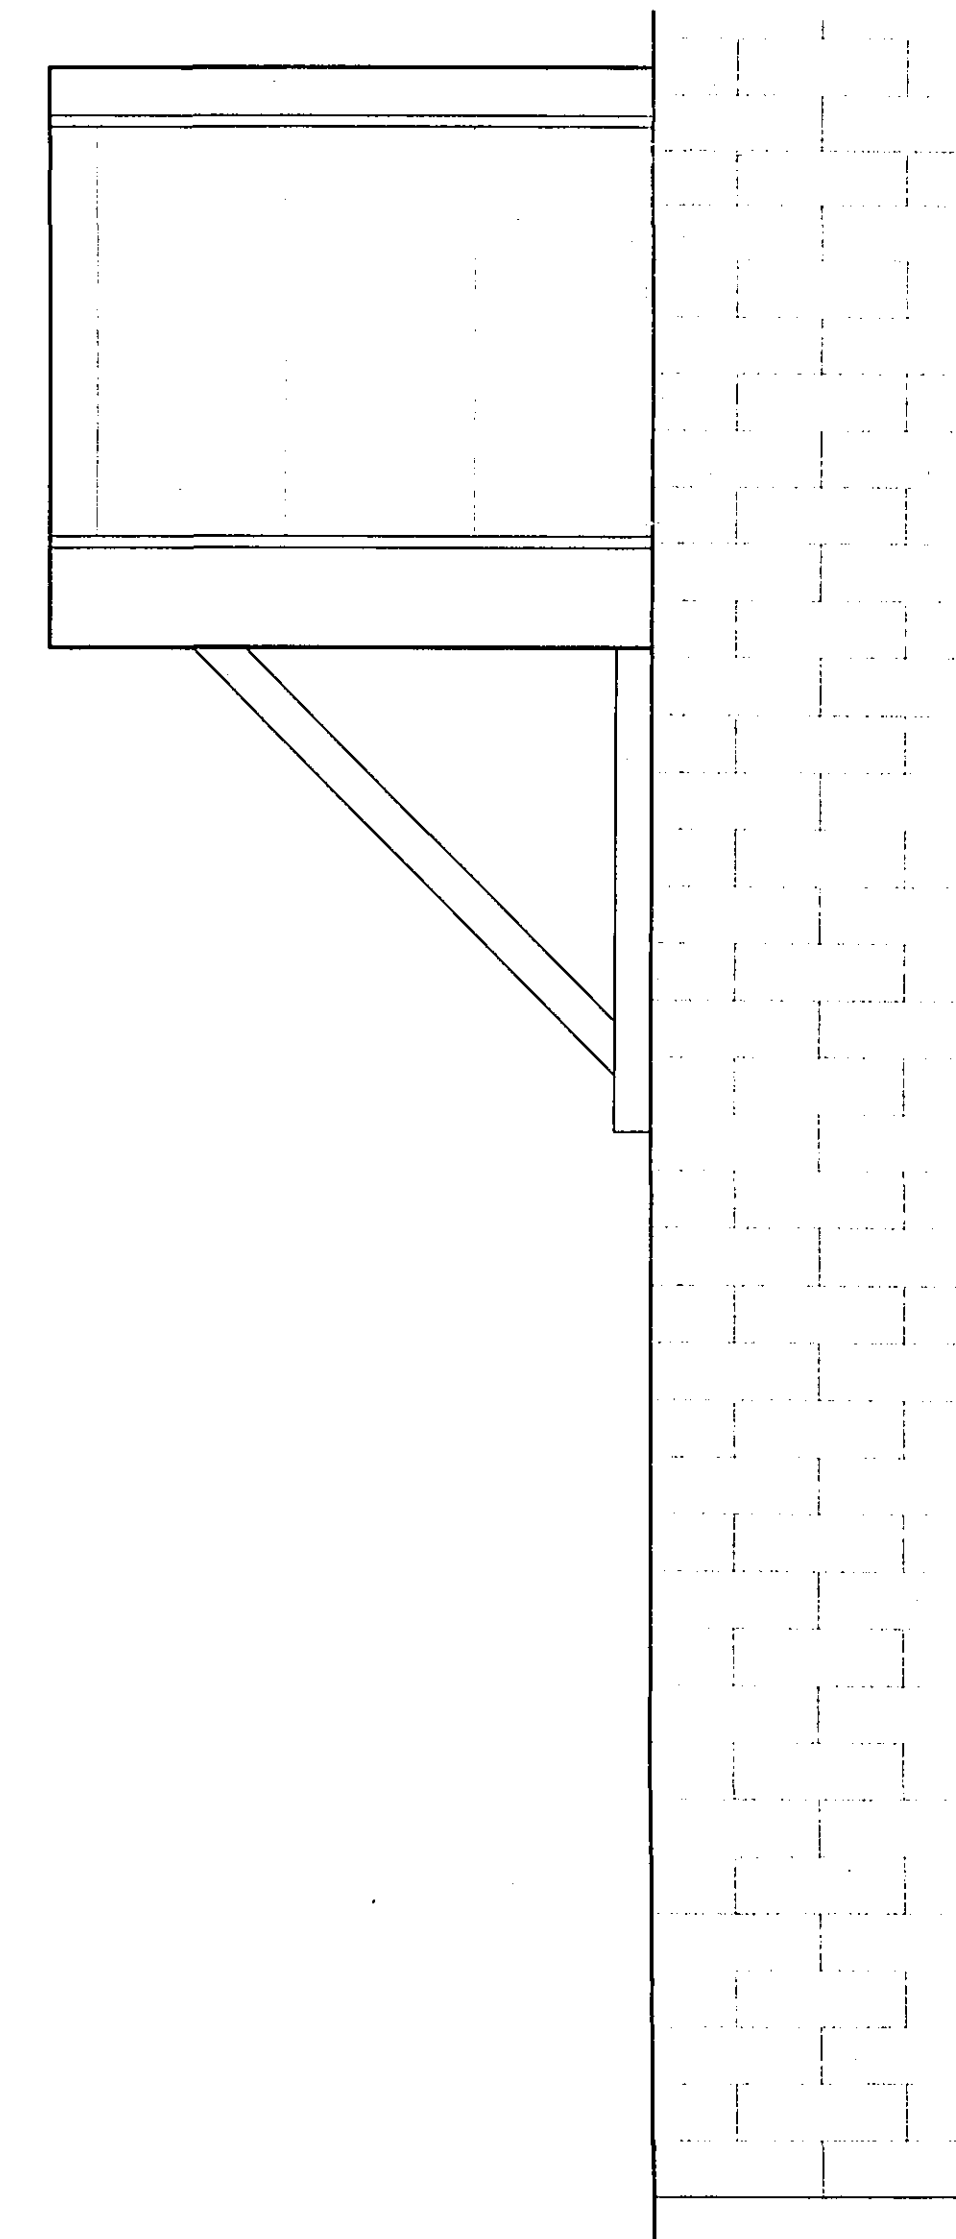

Door Canopy Side Elevation

Please Note :
These drawings may be subject to the CDM Regulations
and should be considered prior to work commencing on site

THIS DRAWING IS FOR THE
PURPOSE OF OBTAINING
PLANNING PERMISSION ONLY

DRAWING
16 JAN 2007
ISSUED

SHDC
PLANNING & DEVELOPMENT
16 JAN 2007
Ref. 0081107

ORIGINAL
IF
RED

DETERMINED
PLAN

Rev.	By	Notes	Date
------	----	-------	------

rdc THE ROBERT DOUGHTY CONSULTANCY LIMITED
TOWN AND COUNTRY PLANNING-LANDSCAPE ARCHITECTURE
32 High Street, Helpingsham, Tel: (01529) 421646 Fax: (01529) 421358
Sleaford, Lincolnshire, Website: www.rdc-landplan.demon.co.uk
© NCS4 ORA E mail: admin@rdc-landplan.demon.co.uk

Client:
Fieldview Homes

Project:
London Rd / Magellan Way, Spalding

Drawing title:
Plots 9 - 12 - Planning Details

Job No.	Drawing No.	Rev.	Drawn
544-15	02-PD-02		j.r.b.

Scale	Date	Checked
1:10	17-11-05	

DO NOT SCALE from this drawing. All measurements should be checked against on site conditions and any discrepancies should be brought to the attention of the Robert Doughty Consultancy.