

Please Note :
These drawings may be subject to the CDM Regulations
and should be considered prior to work commencing on site

THIS DRAWING IS FOR THE
PURPOSE OF OBTAINING
PLANNING PERMISSION ONLY

SHDC
PLANNING & DEVELOPMENT
16 JAN 2007
Ref. 0081/07


DRAWING
16 JAN 2007
ISSUED

ORIGINAL
IF
RED


DETERMINED
PLAN

Rev.	By	Notes	Date
-	-	-	-
rdc THE ROBERT DOUGHTY CONSULTANCY LIMITED TOWN AND COUNTRY PLANNING-LANDSCAPE ARCHITECTURE 32 High Street, Helpington, Sleaford, Lincolnshire, NG34 0RA Tel: (01529) 421646 Fax: (01529) 421358 Website: www.rdc-landplan.demon.co.uk E mail: admin@rdc-landplan.demon.co.uk			
Client: Fieldview Homes			
Project: London Rd / Magellan Way, Spalding			
Drawing title: Plots 1 - 7 - Planning Details			
Job No. 544-15	Drawing No. 03-PD-02	Rev.	Drawn j.r.b.
Scale 1:10	Date 17-11-05	Checked	


DO NOT SCALE from this drawing. All measurements should be checked against on site conditions and any discrepancies should be brought to the attention of the Robert Doughty Consultancy.

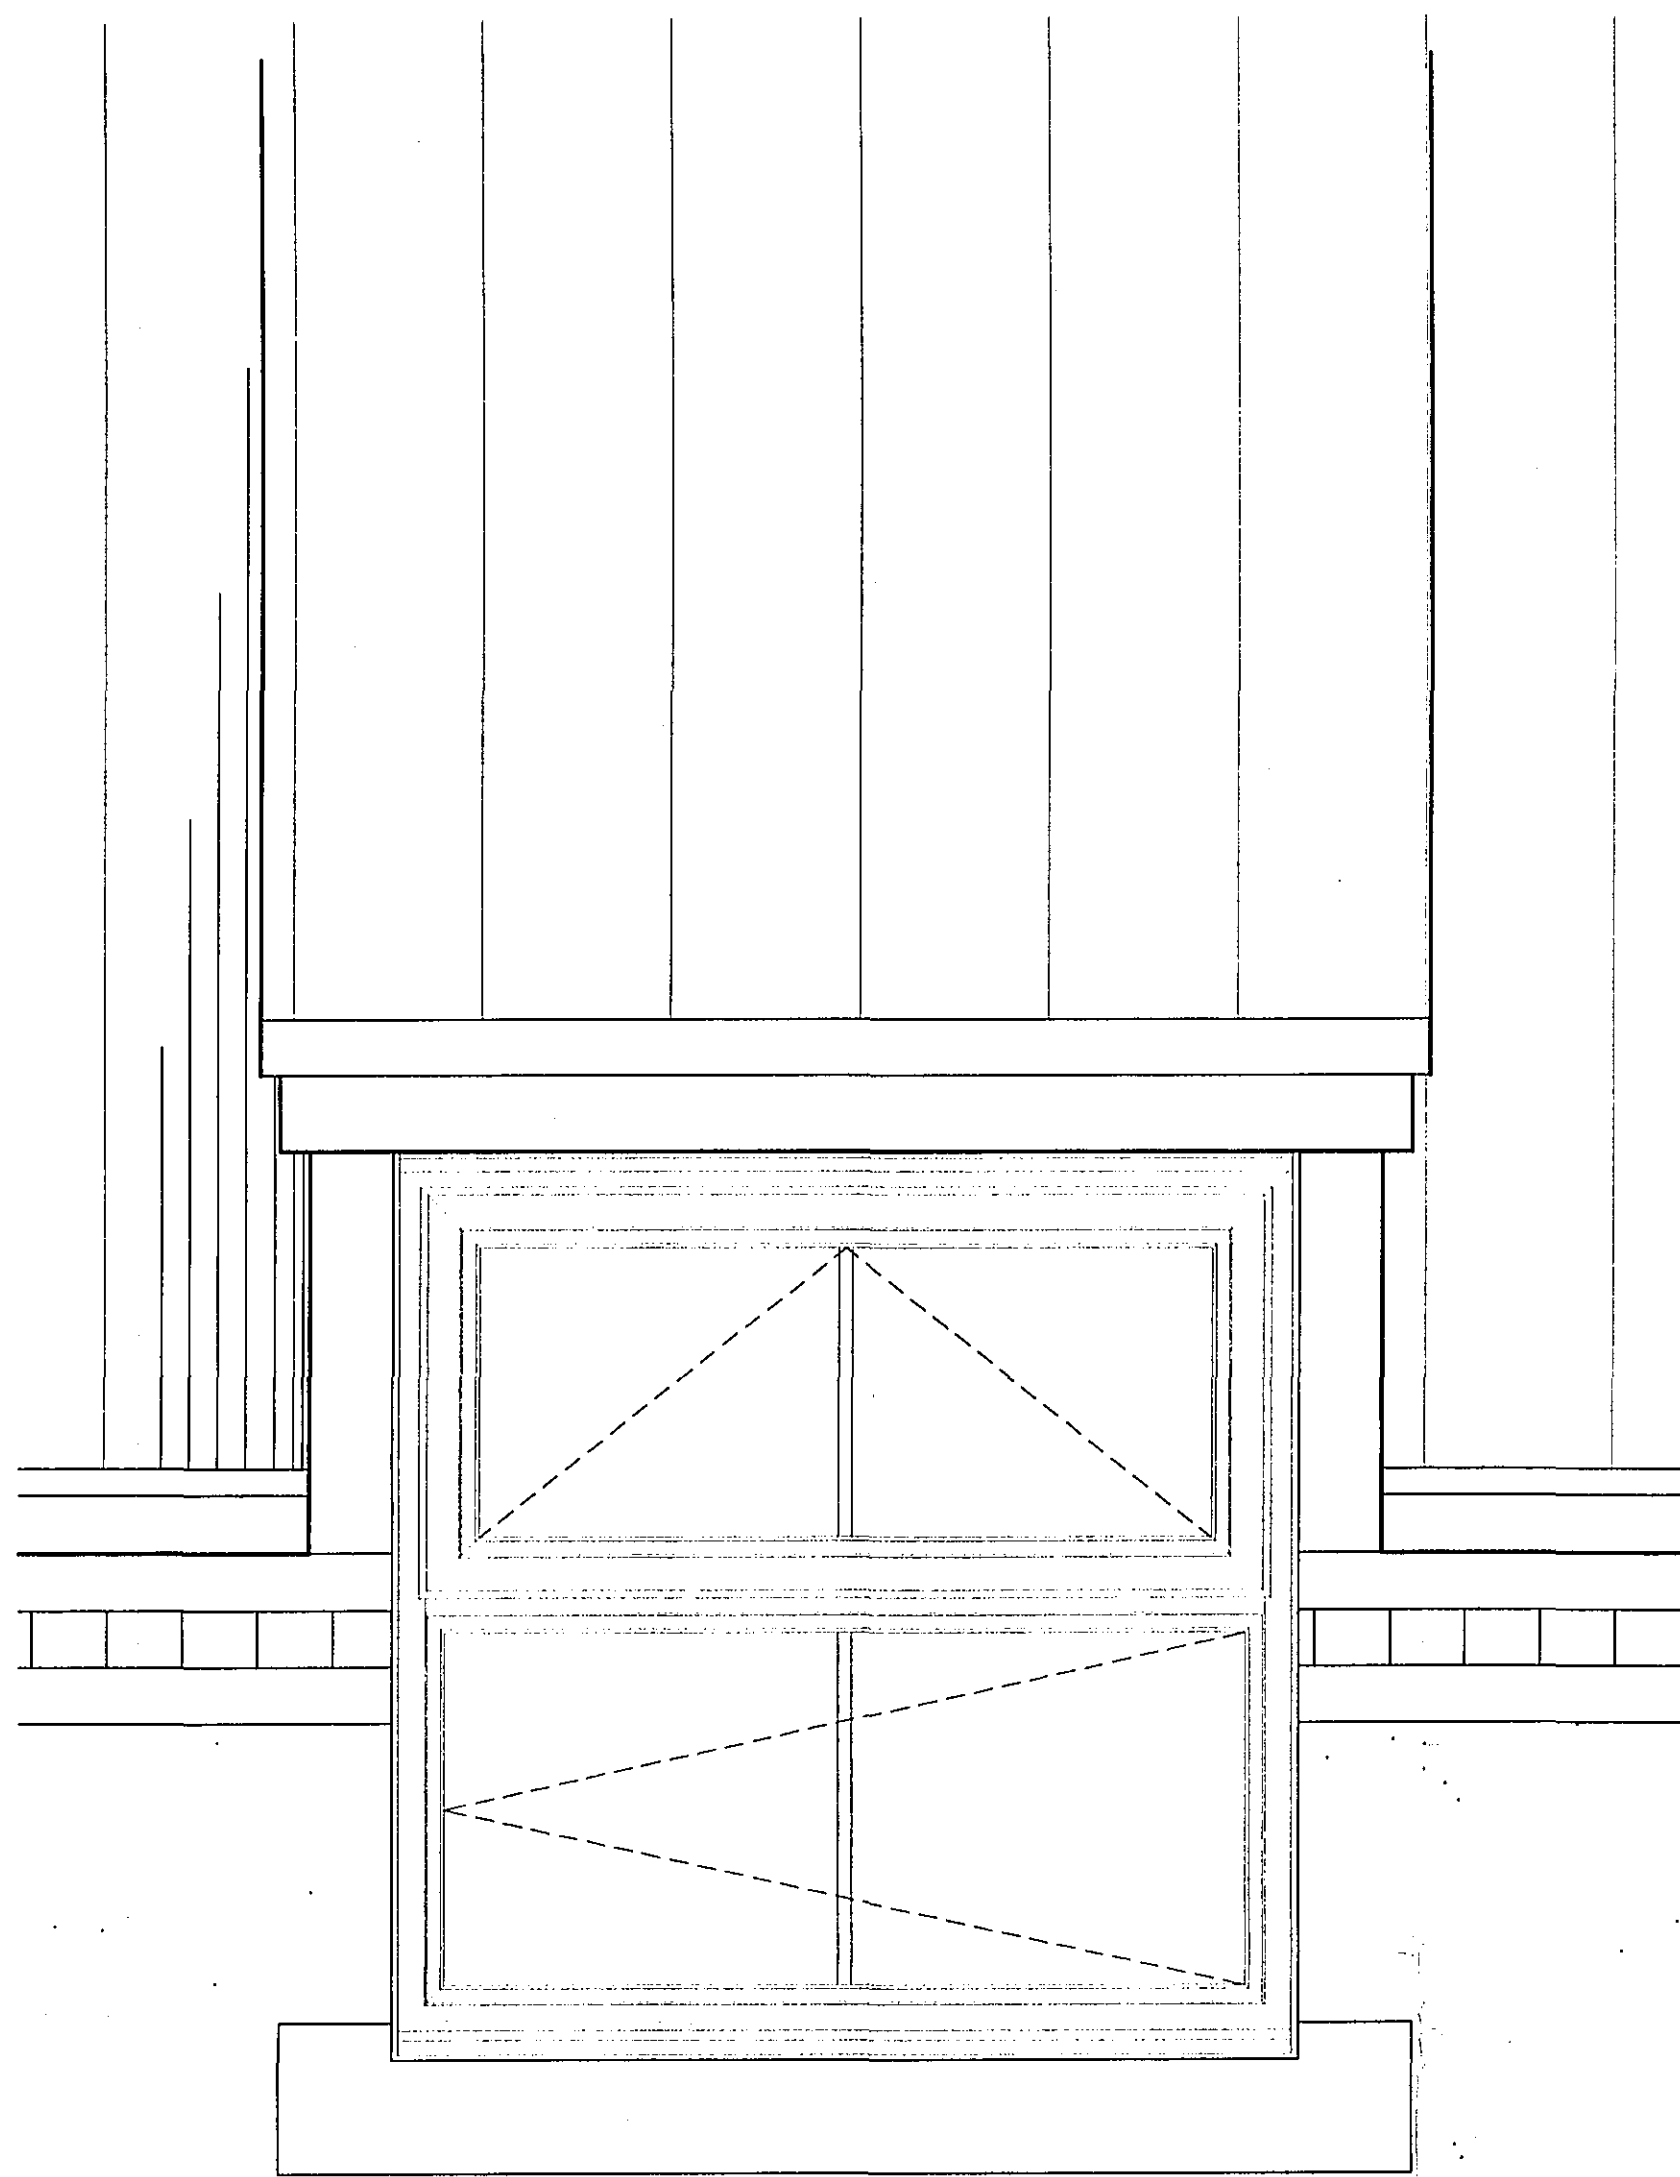


Dormer Front Elevation

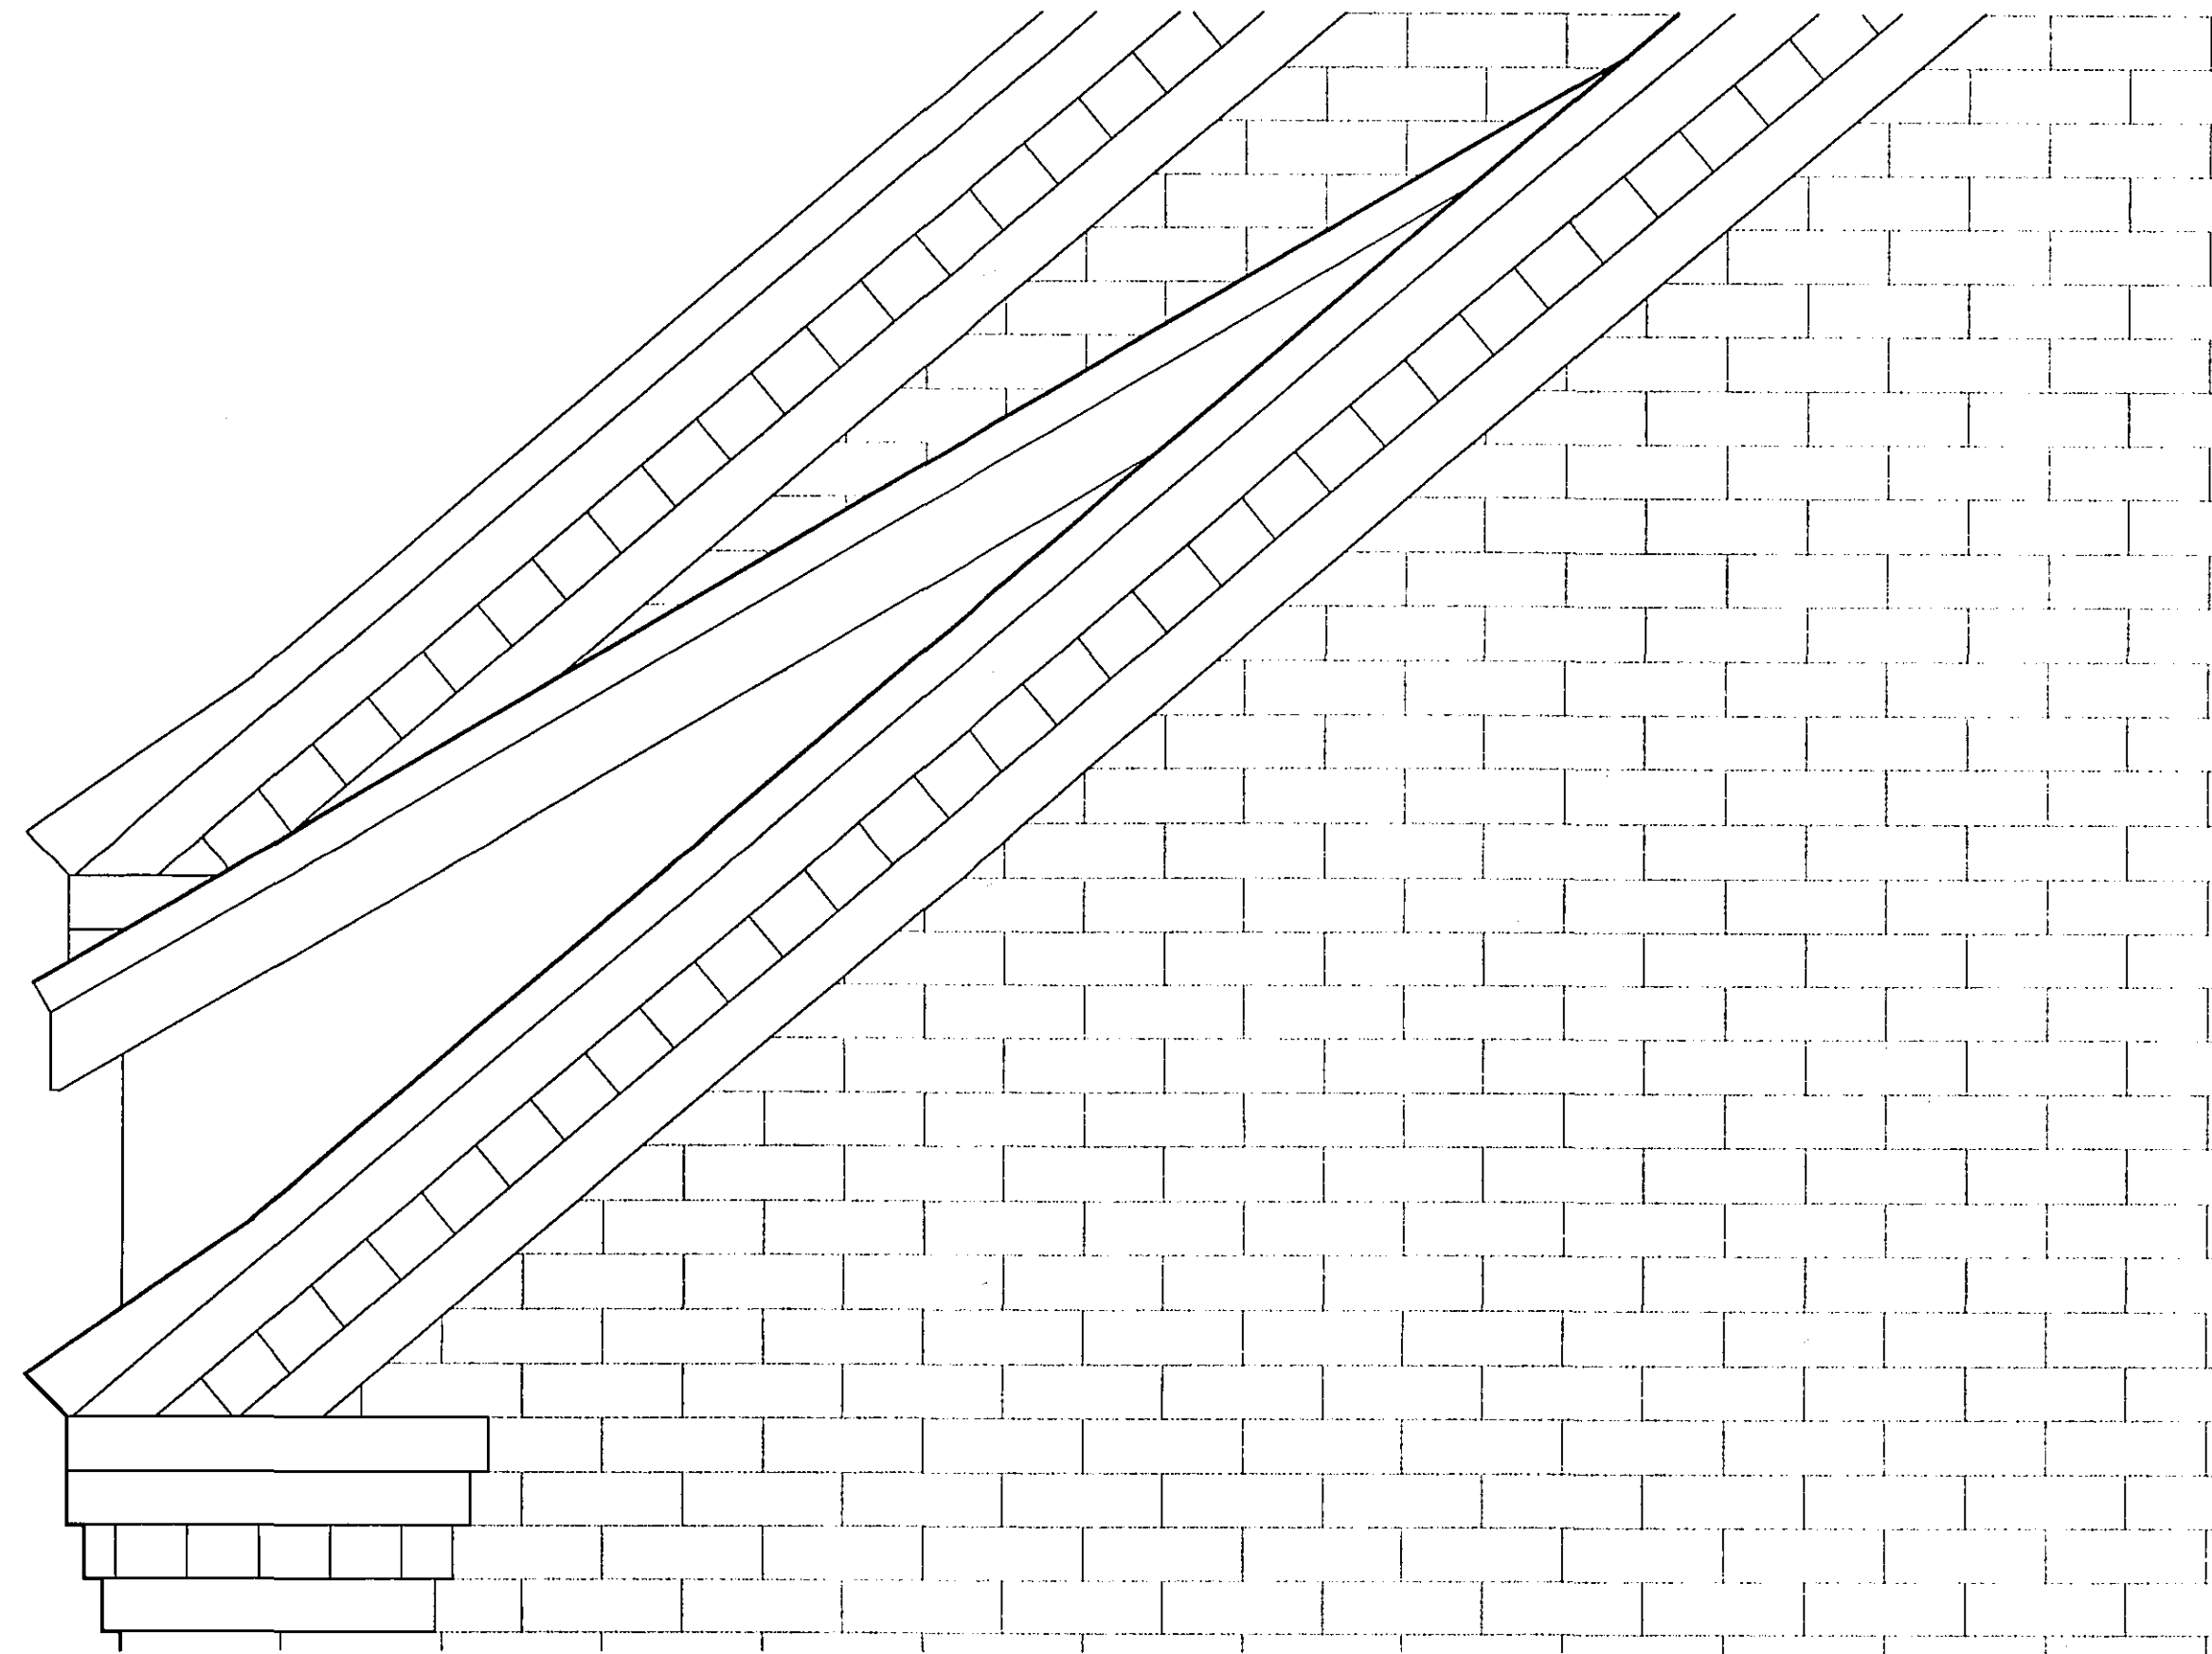


Dormer Side Elevation

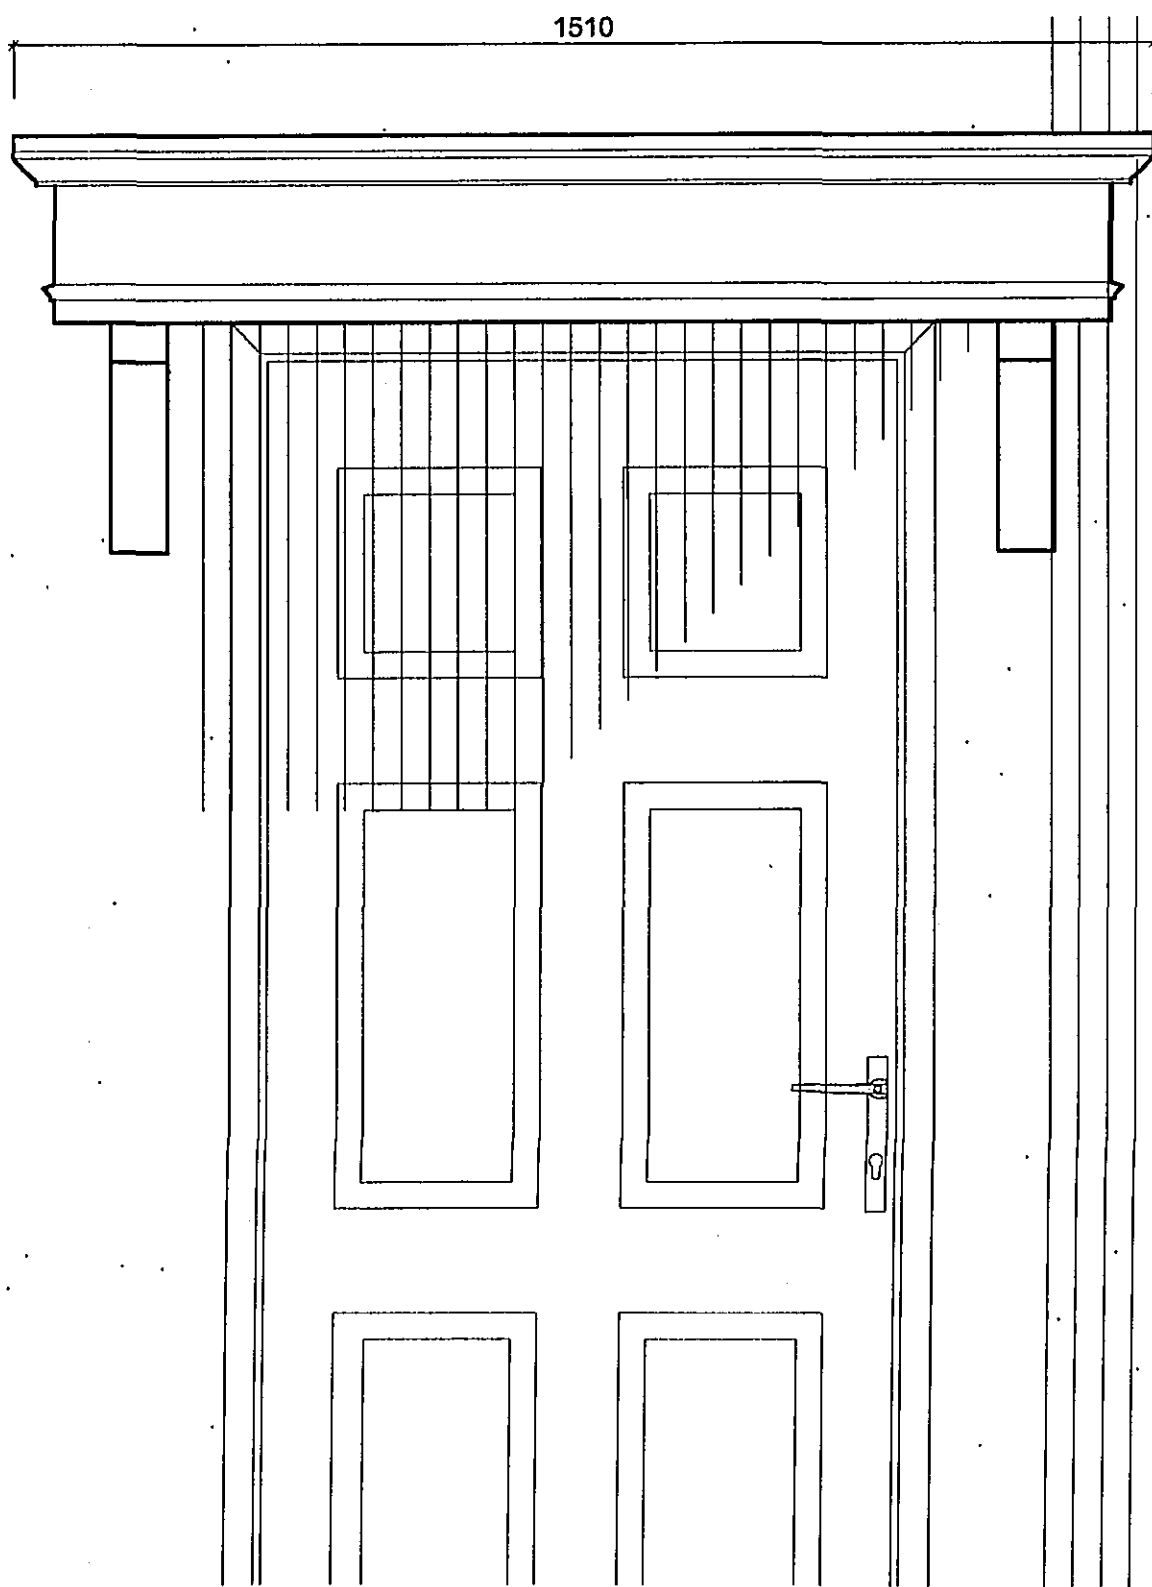


Door Canopy Front Elevation

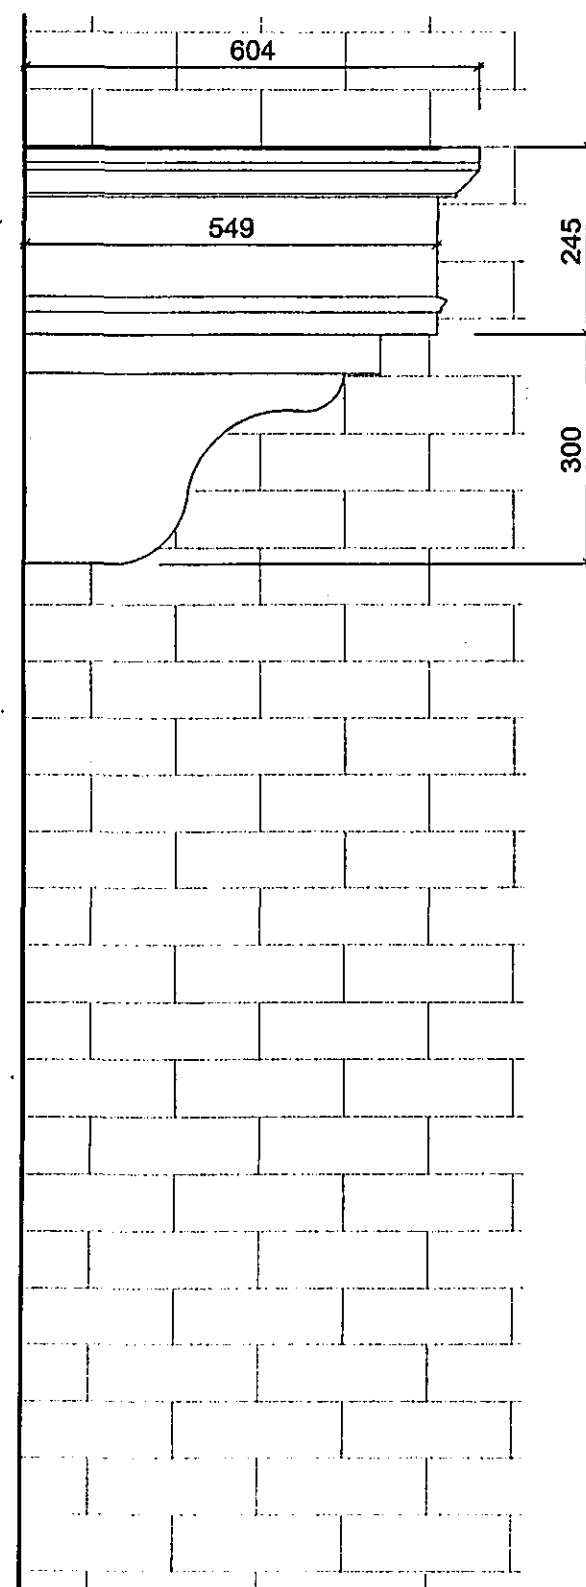

Door Canopy Side Elevation

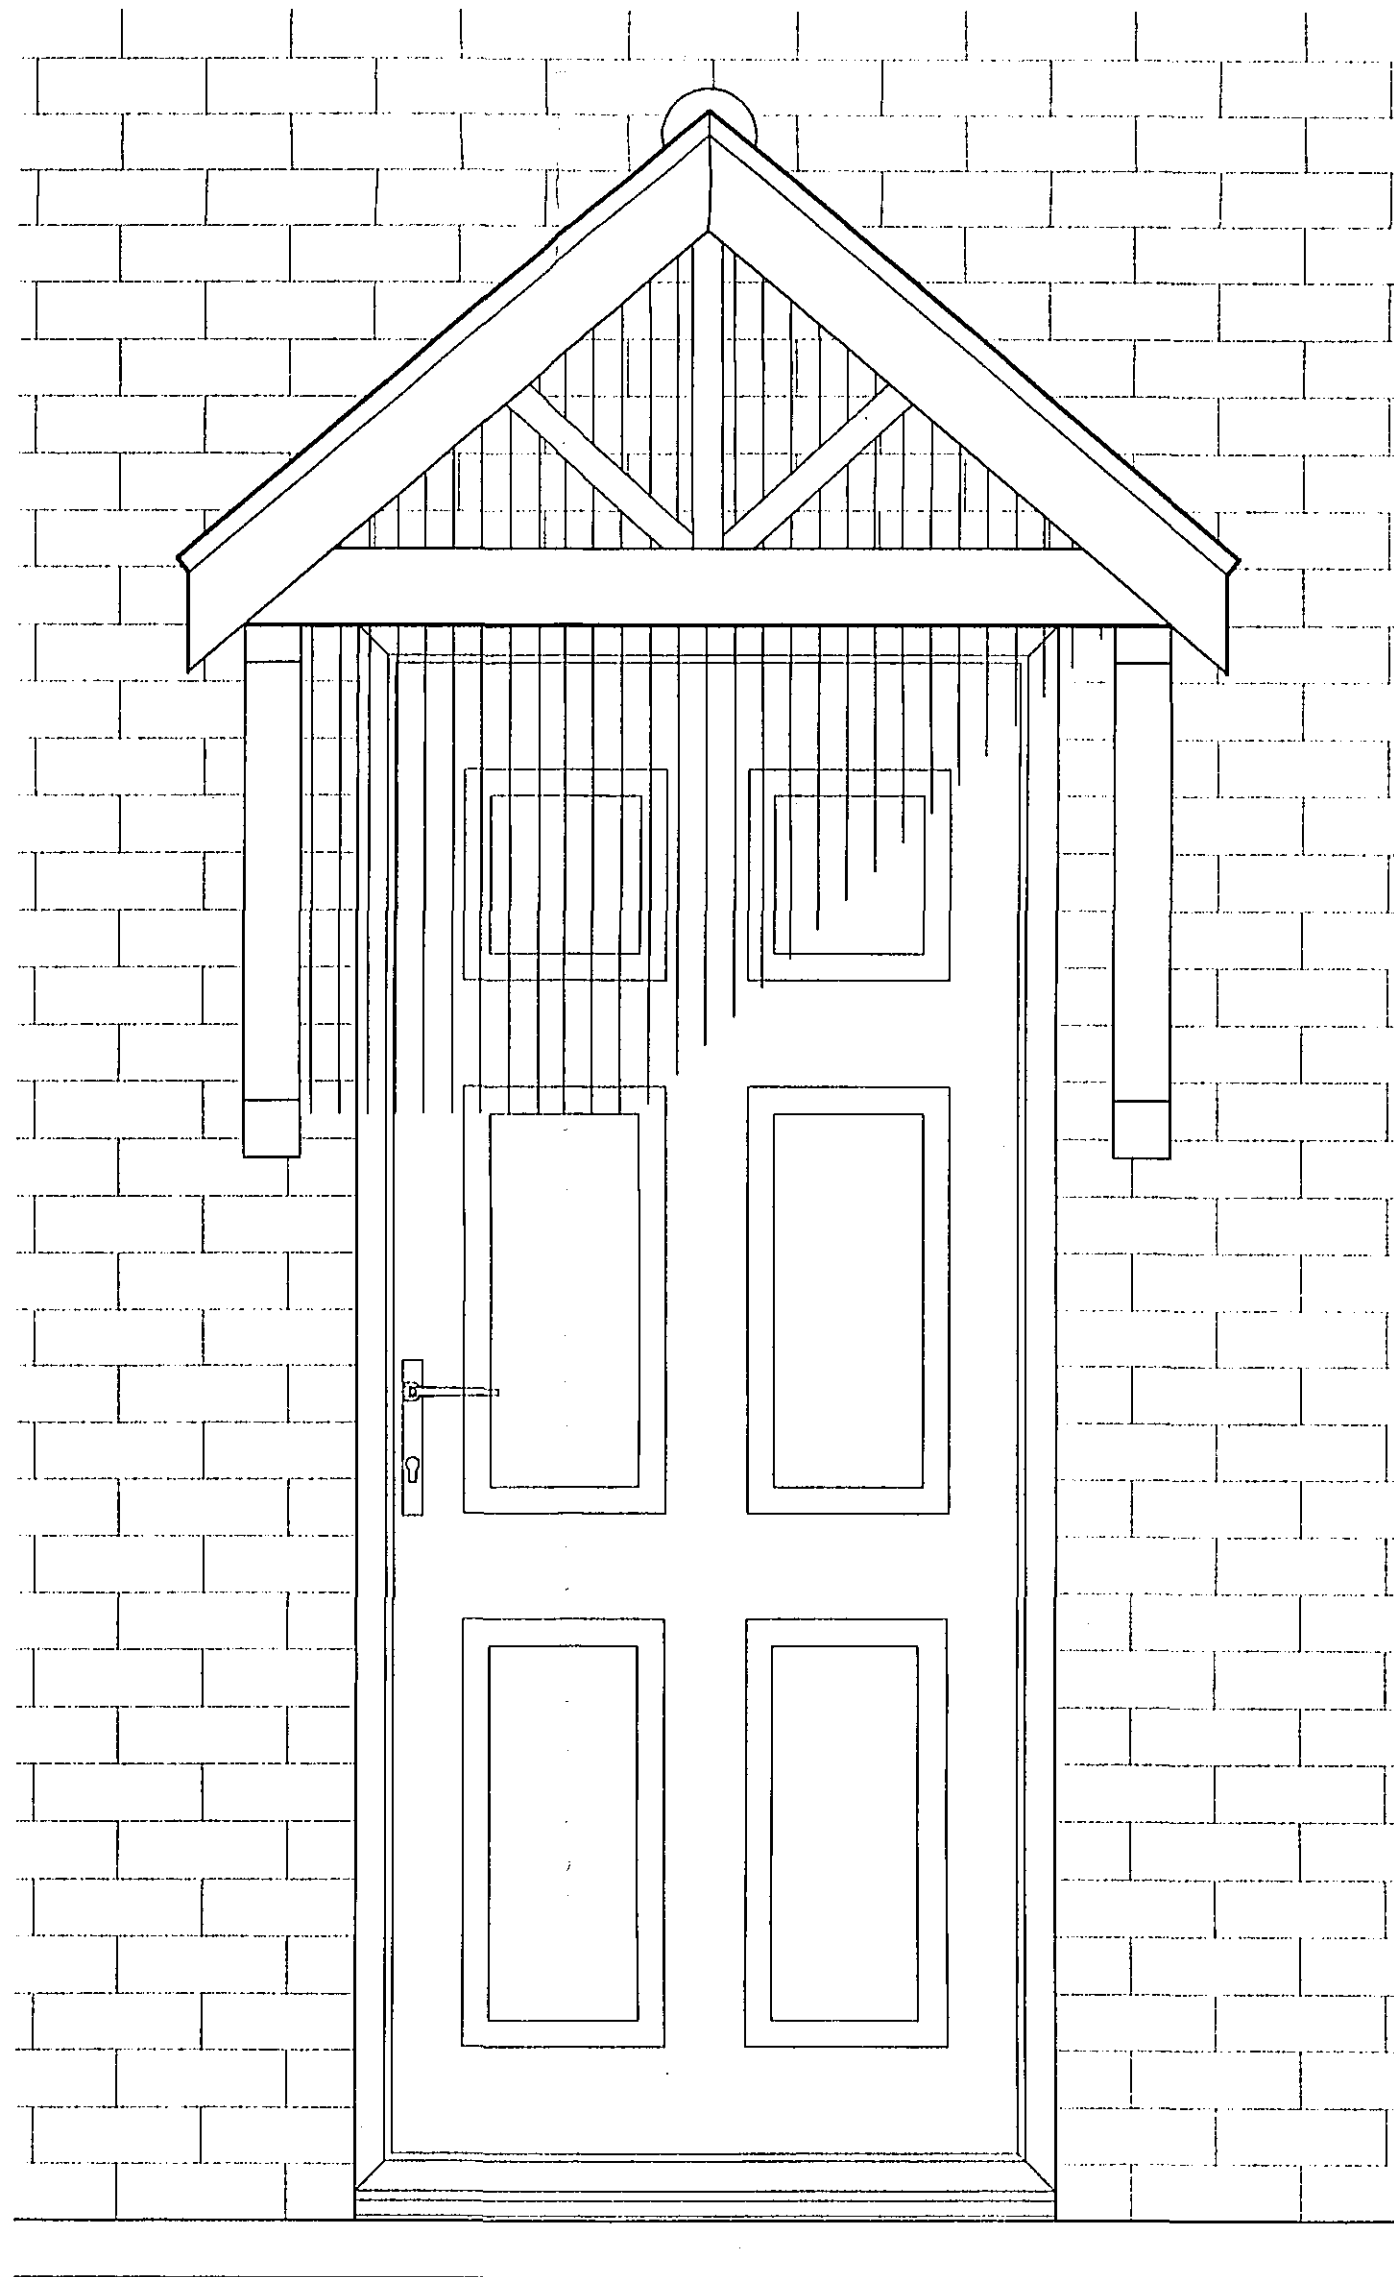

Door Canopy Front Elevation

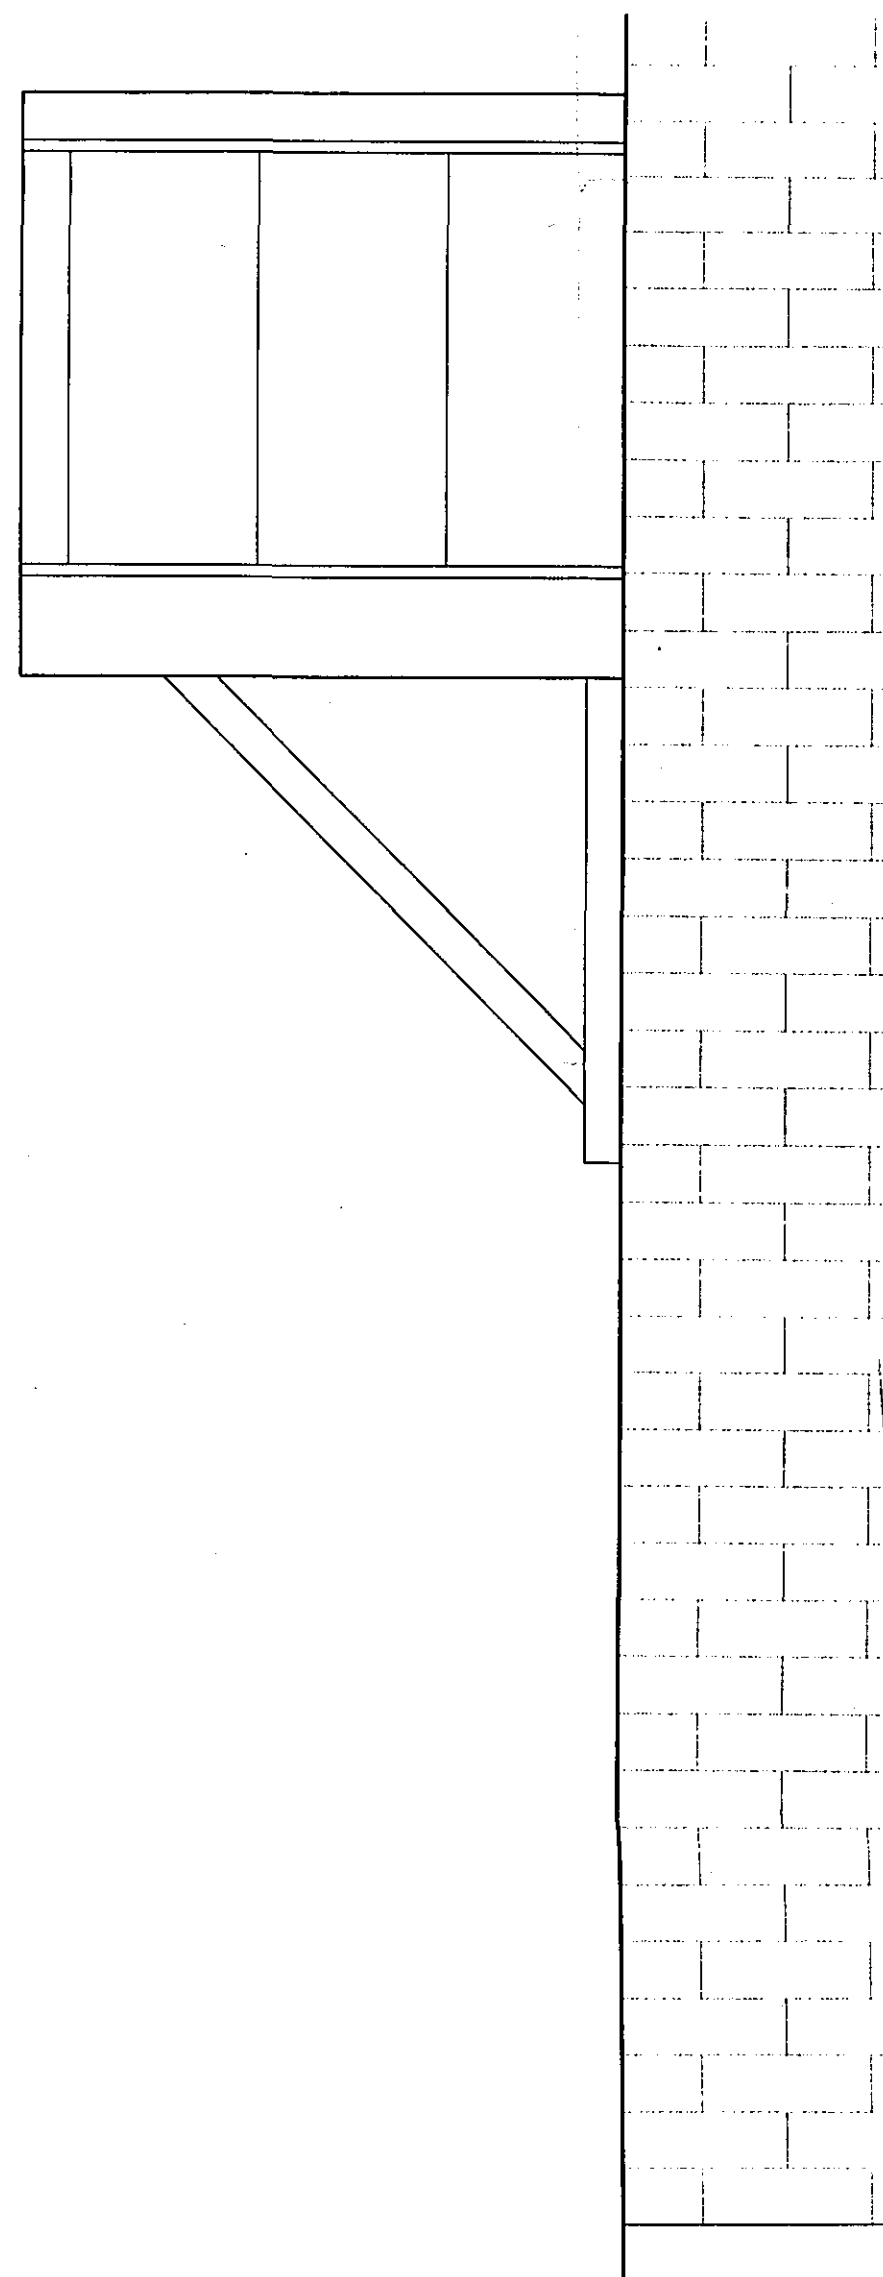

Door Canopy Side Elevation