


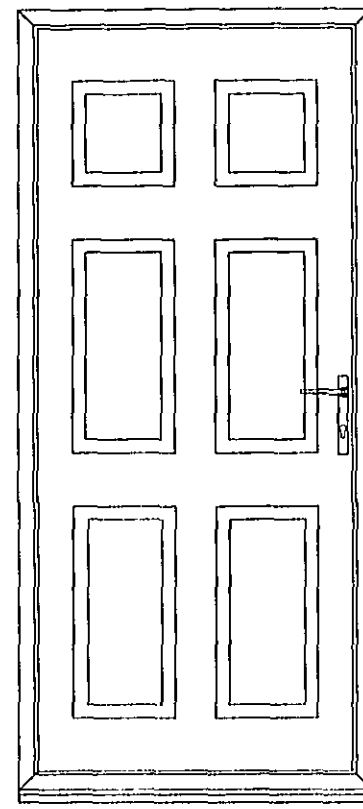
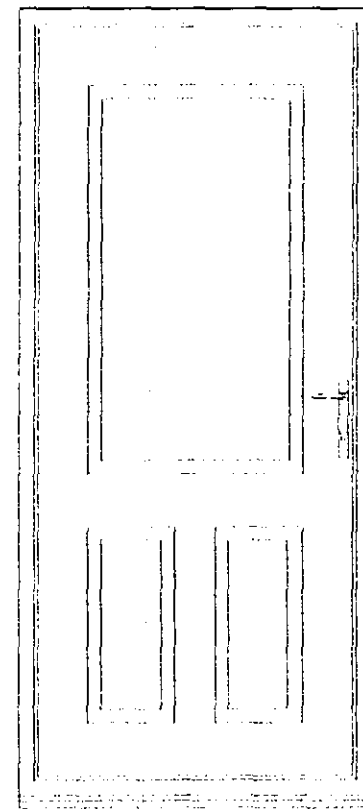
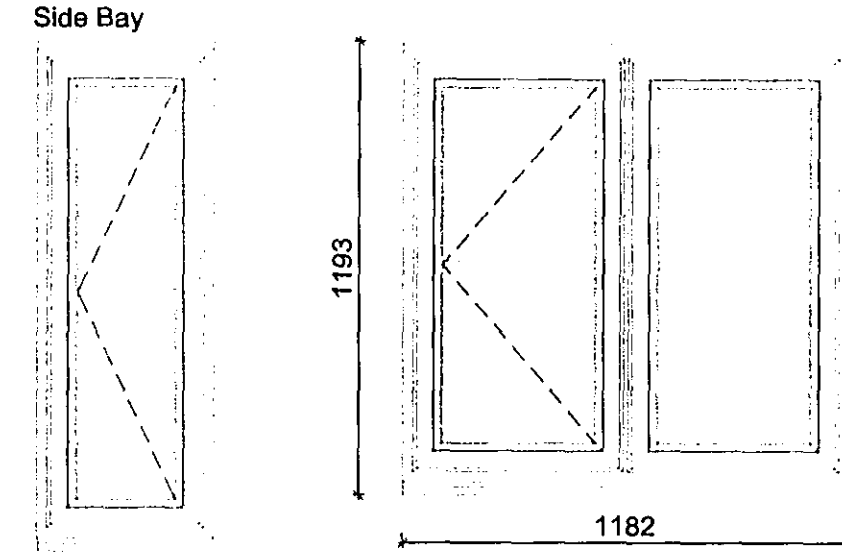
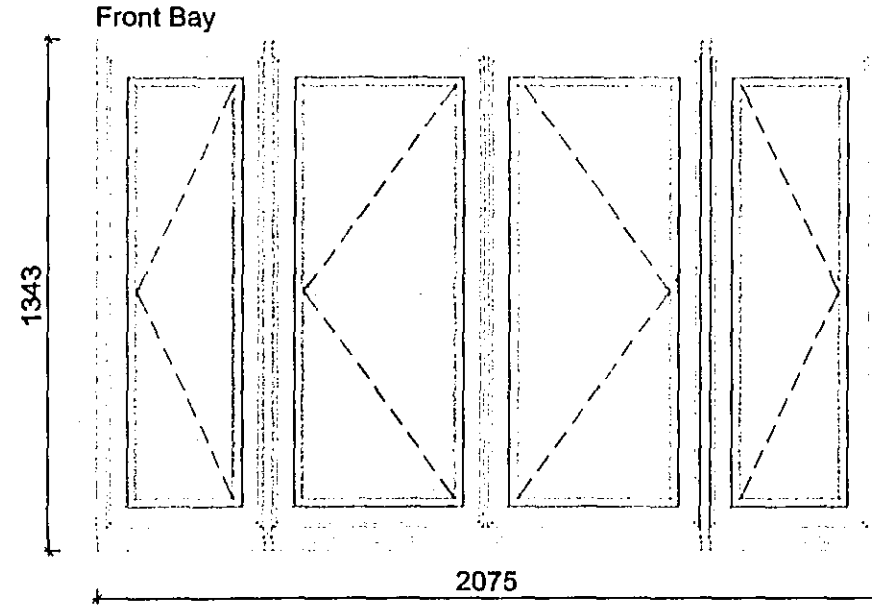
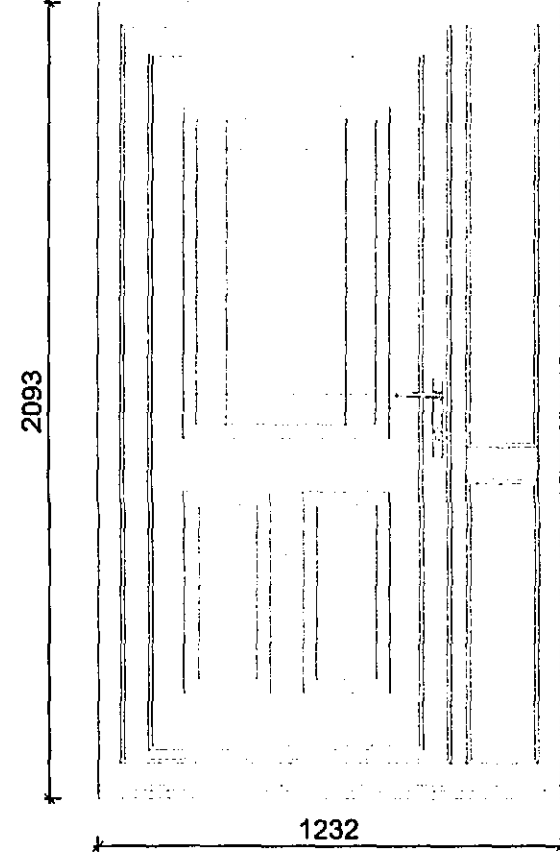
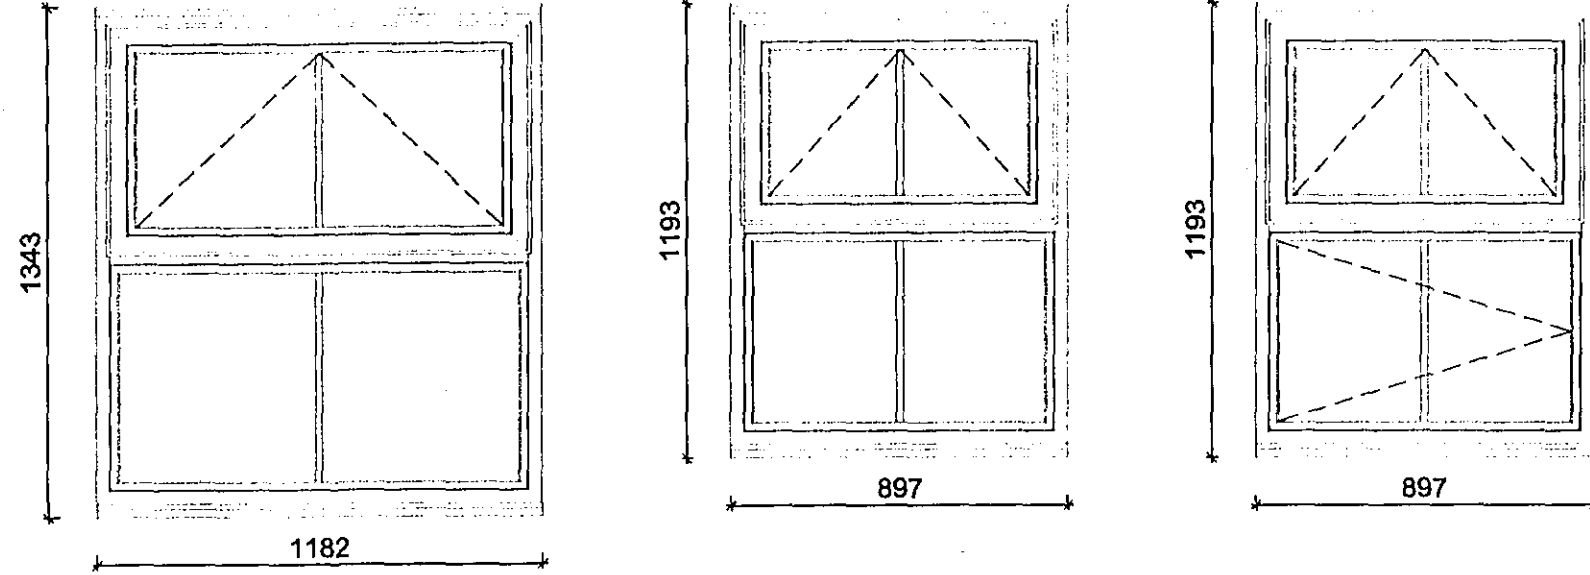
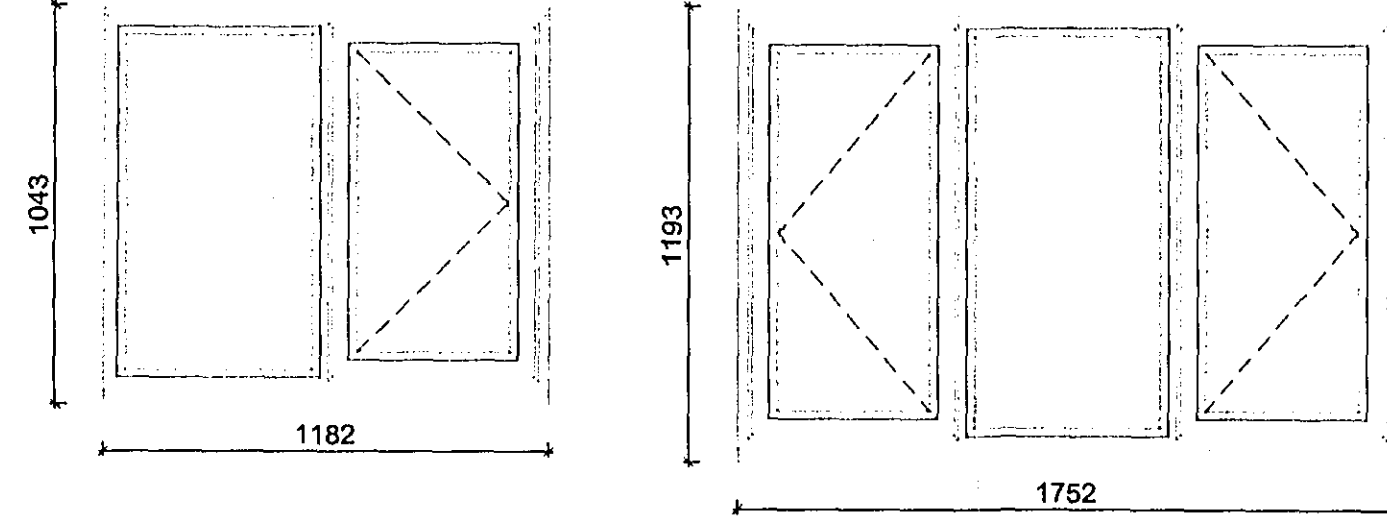


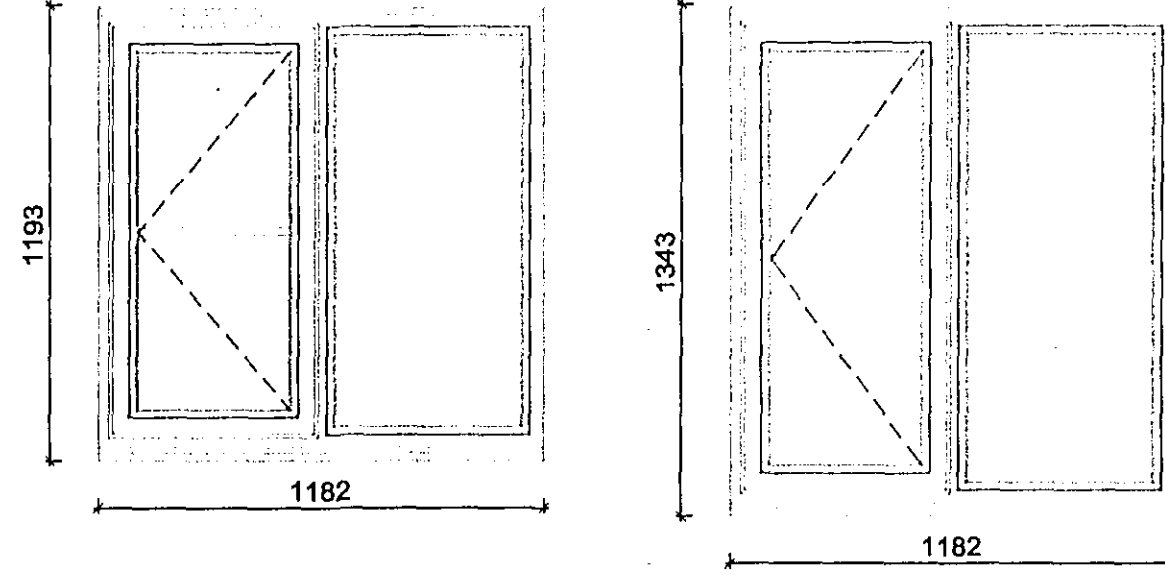


Front Elevation Doors & Windows

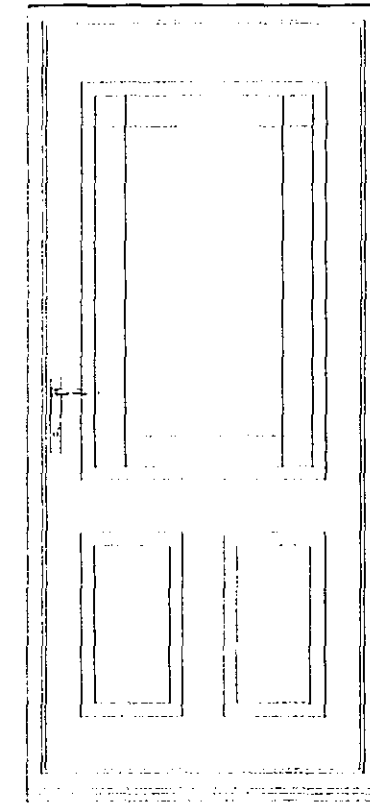


Rear Elevation Doors & Windows

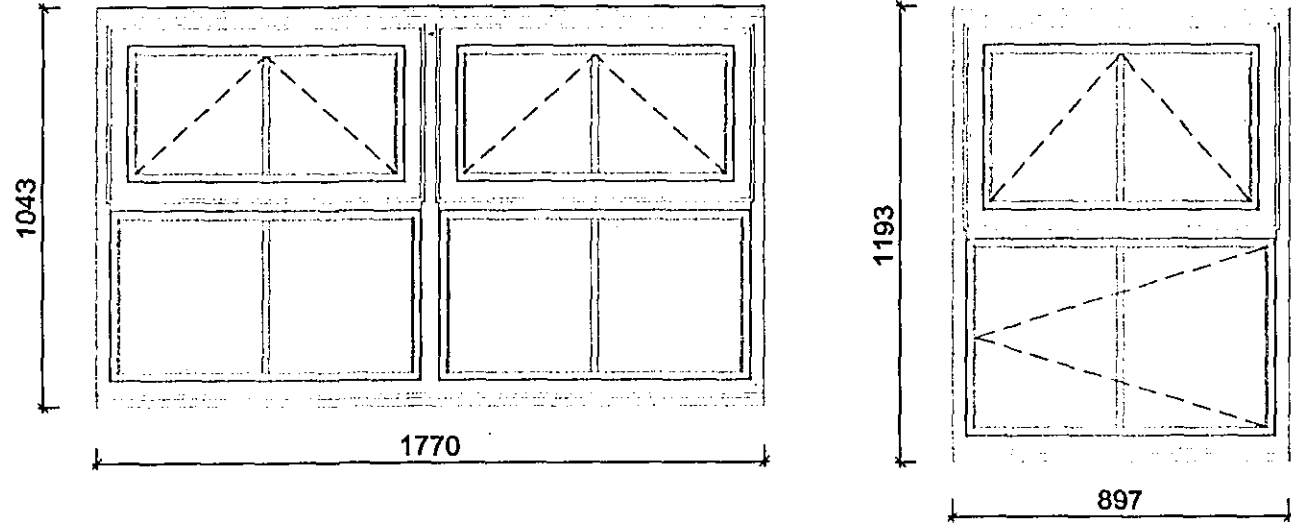

ELEVATION

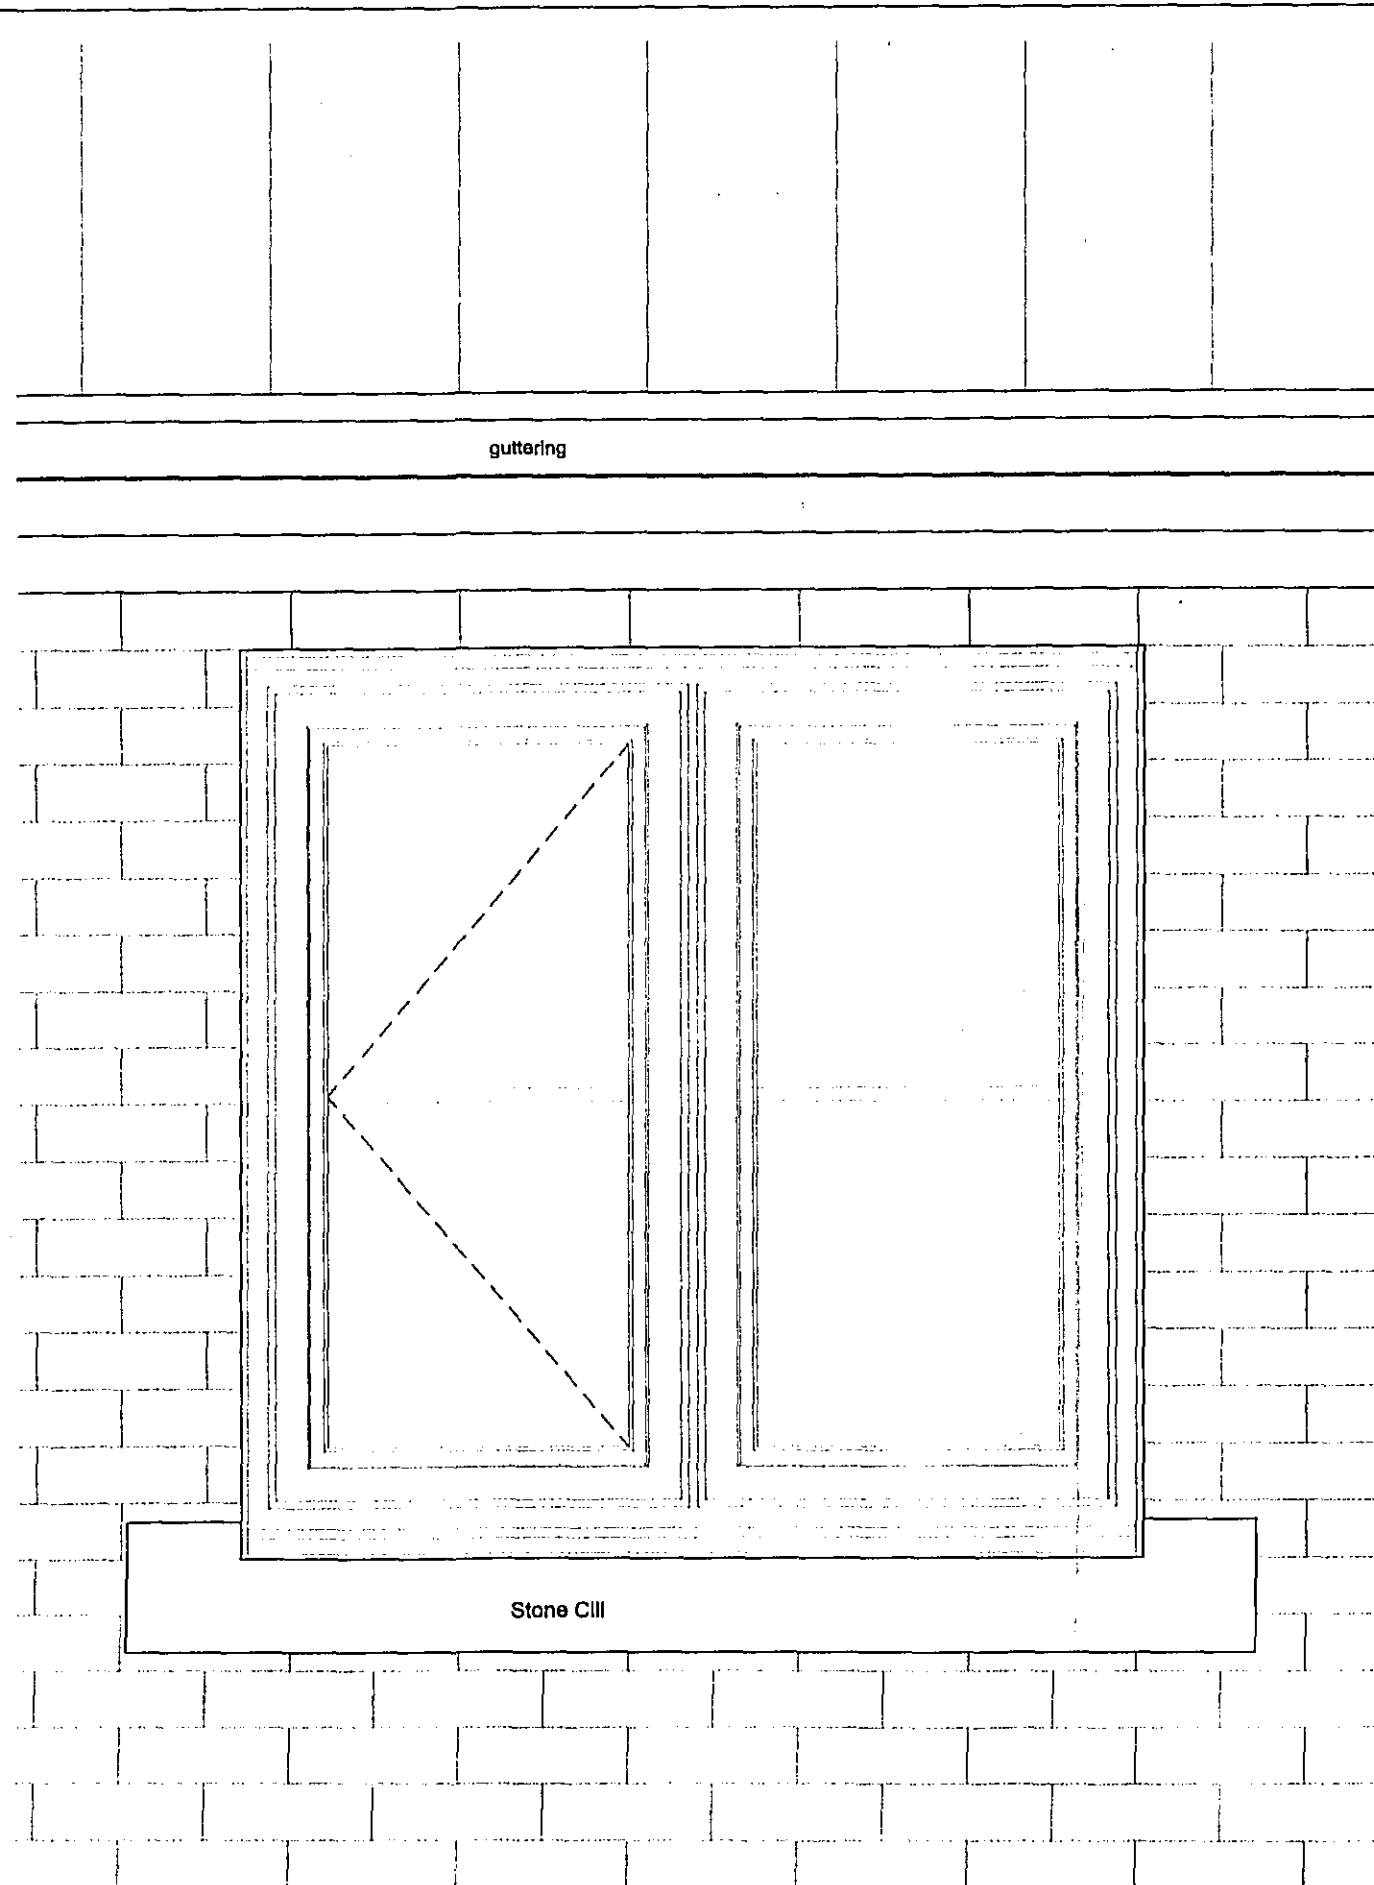


EAVES & CILL SECTION

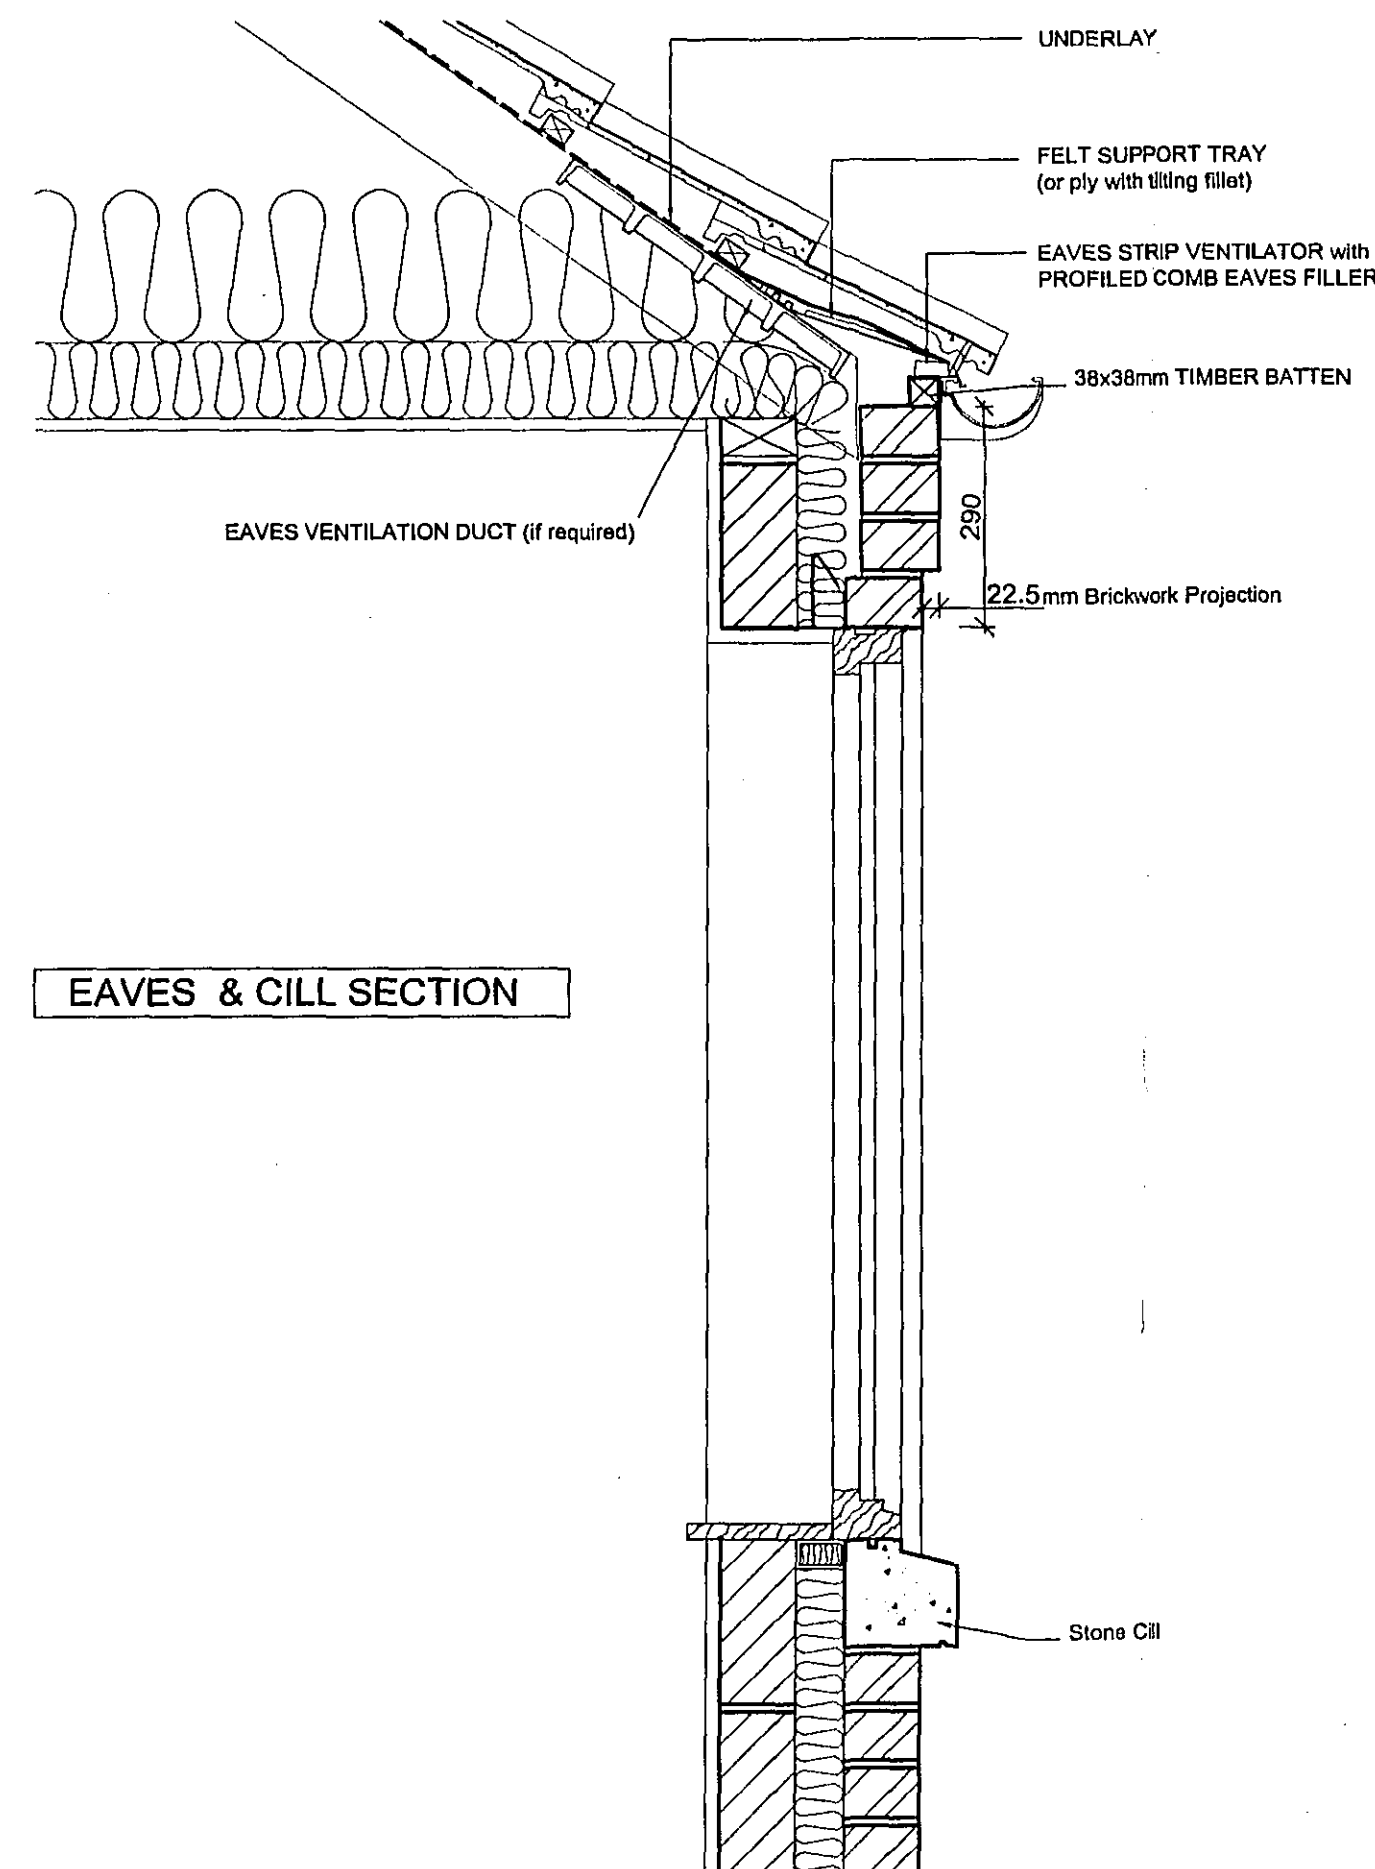


EAVES DETAIL SCALE 1:10


EAVES SECTION

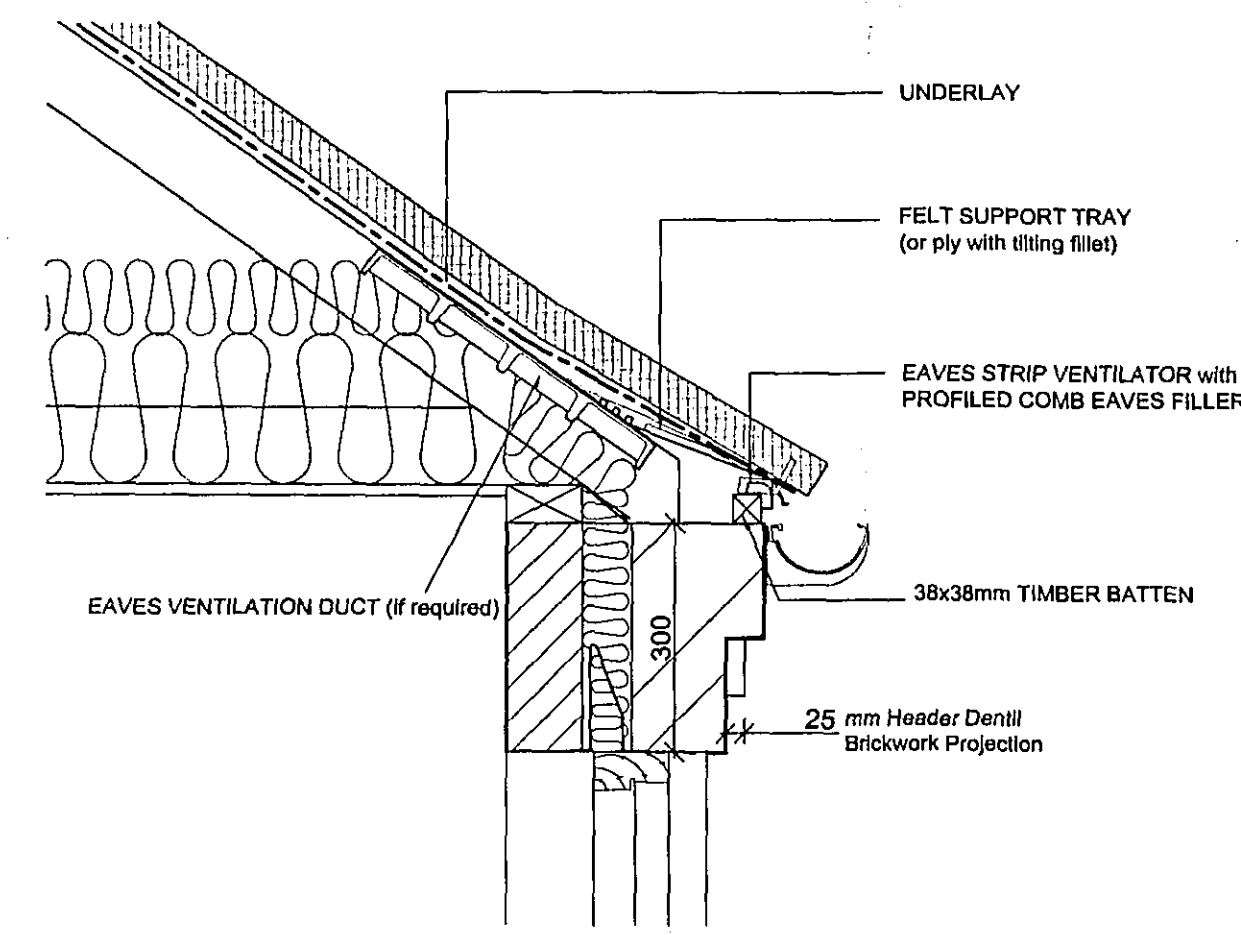

LEGEND
s Stretcher Brick
h Header Brick Dentil

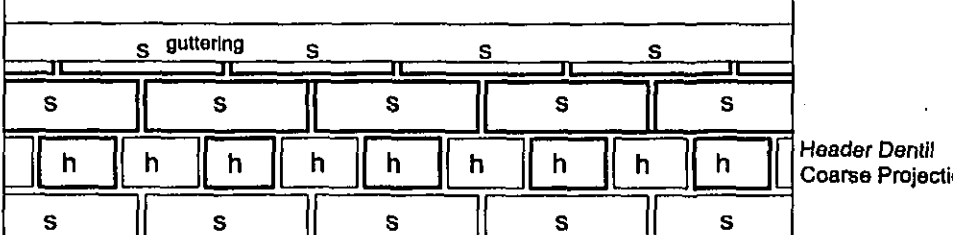

ELEVATION

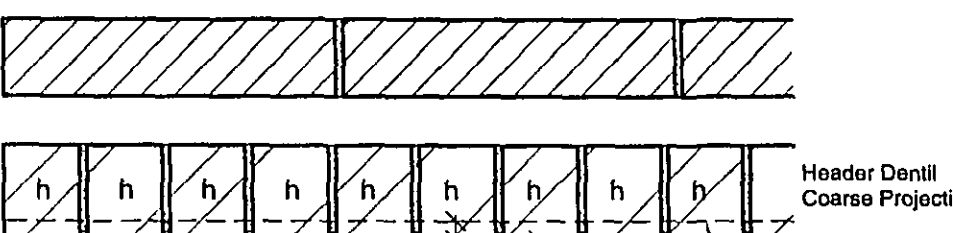

PLAN SECTION

EAVES DETAIL SCALE 1:10

Please Note :
These drawings may be subject to the CDM Regulations
and should be considered prior to work commencing on site

THIS DRAWING IS FOR THE
PURPOSE OF OBTAINING
PLANNING PERMISSION ONLY

DRAWINGS
16 JAN 2007
ISSUED

SHDC
PLANNING & DEVELOPMENT
16 JAN 2007
Ref. 008167

ORIGINAL
IF
RED

DETERMINED
PLAN

Rev. By Notes Date

rdc THE ROBERT DOUGHTY CONSULTANCY LIMITED
TOWN AND COUNTRY PLANNING-LANDSCAPE ARCHITECTURE
32 High Street, Holvingham, Tel: (01529) 421546 Fax: (01529) 421358
Stanford, Lincolnshire, Website: www.rdc-landplan.demon.co.uk
© NG34 0RA E mail: admin@rdc-landplan.demon.co.uk

Client: Fieldview Homes
Project: London Rd / Magellan Way, Spalding
Drawing title: Plots 16 - 18 - Planning Details
Job No. 544-15 Drawing No. 04-PD-01 Rev. Drawn j.r.b.
Scale 1:10, 1:20 Date 17-11-05 Checked

DO NOT SCALE from this drawing. All measurements should be checked against on site conditions and any discrepancies should be brought to the attention of the Robert Doughty Consultancy.