


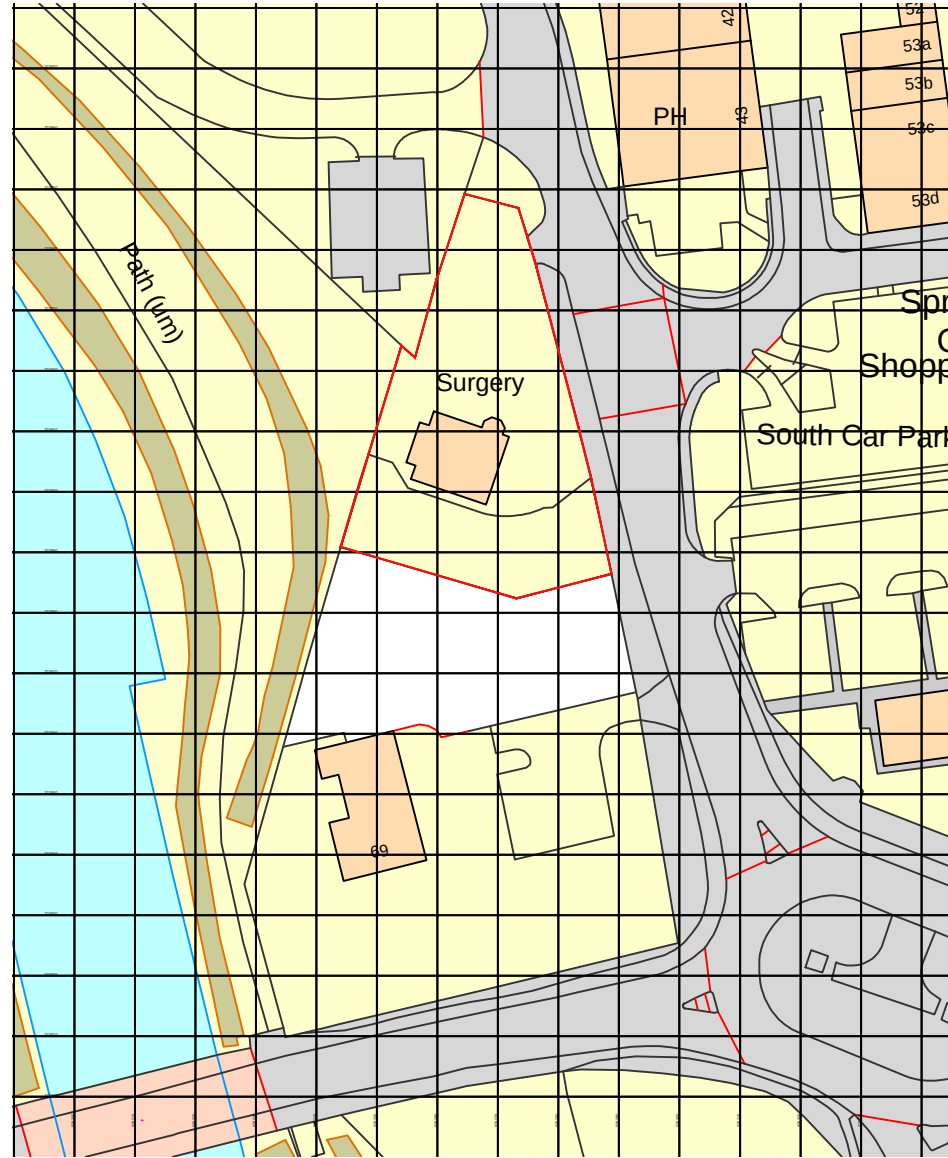
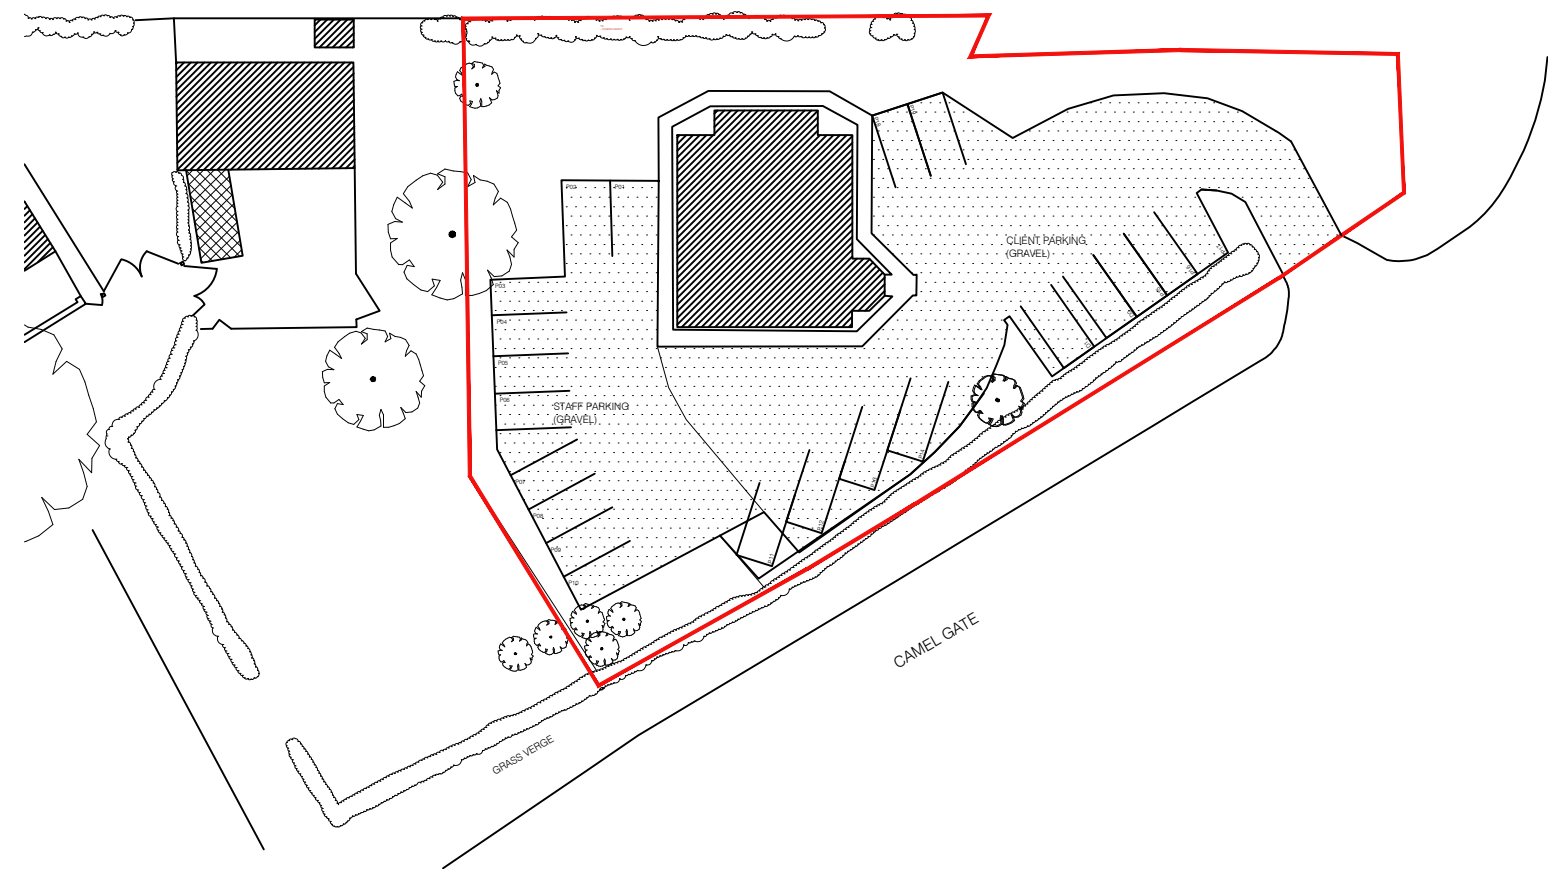


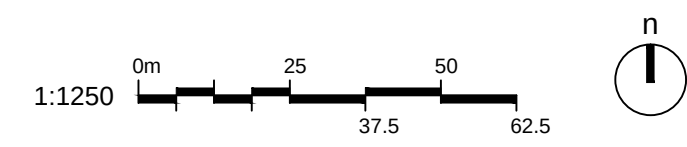


1 SITE LOCATION PLAN
A-100 SCALE 1:1250 @A1

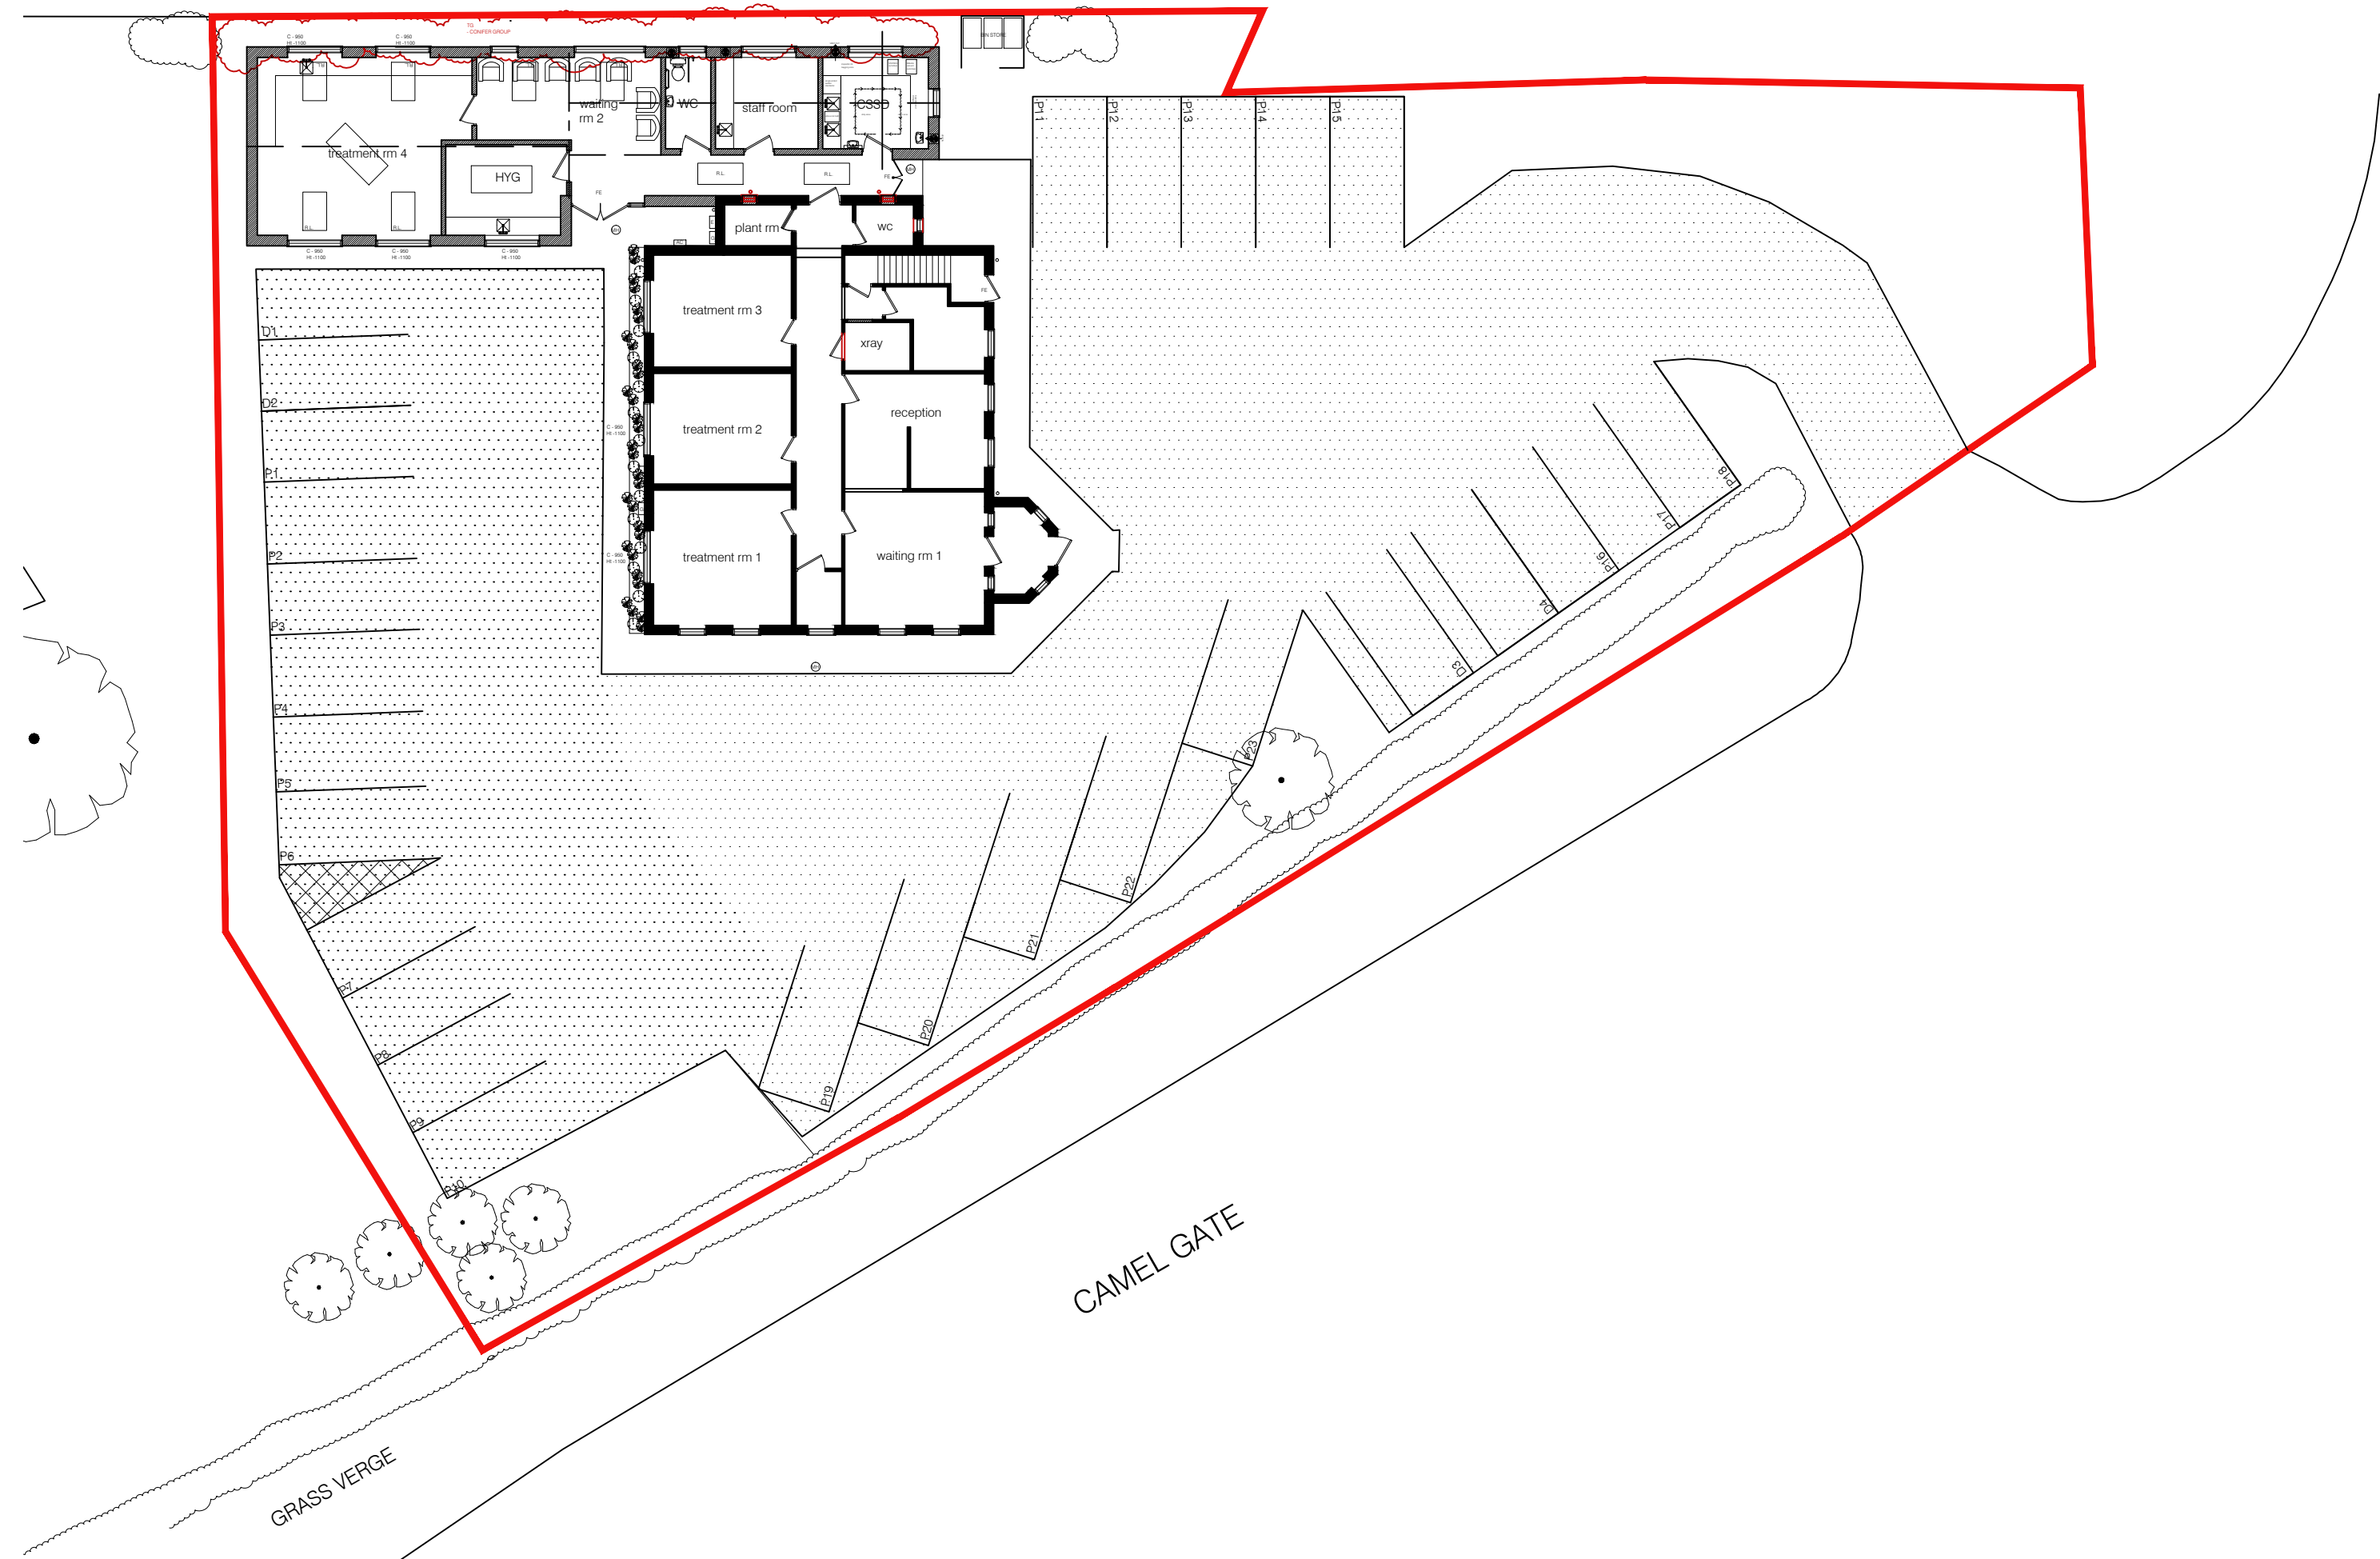

2 BLOCK PLAN EXTG
A-100 SCALE 1:500 @A1

 

3 SITE PLAN PROPOSED
A-100 SCALE 1:200 @A1

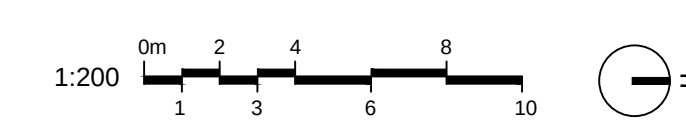

revisions REV A 17/01/18 - landscape amended	key extg / unknown brickwork blockwork stud	notes This drawing is the copyright of the Architects and may not be reproduced or used except by written permission. Dimensions must not be scaled from this drawing. The Contractor is to check and verify all building and site dimensions before work is put in hand. The Contractor is to check and verify with all the Statutory Authorities and the Employer the location and condition of any underground or overhead services or confirm that none exist prior to work commencing on site. The Contractor shall comply with enactments regulations and working rules relating to safety health and welfare of workpeople.	client Spalding Dental Practice Camelgate Spalding		architect RAW ARCHITECTURE Westfields Barnack Road Bairton Stamford Lincs PE9 3AE 01780 740385 info@rawarchitecture.net	0277 - SPALDING DENTAL PRACTICE				
						drawing title SITE LOCATION & SITE PLAN				
						job no 0277	scale SEE DWG	package no	drawing no / rev A100 / A	status Planning
						date 08.12.17	checked DW			