




 



1 NORTH ELEVATION PROPOSED
A-301 SCALE 1:100 @A1

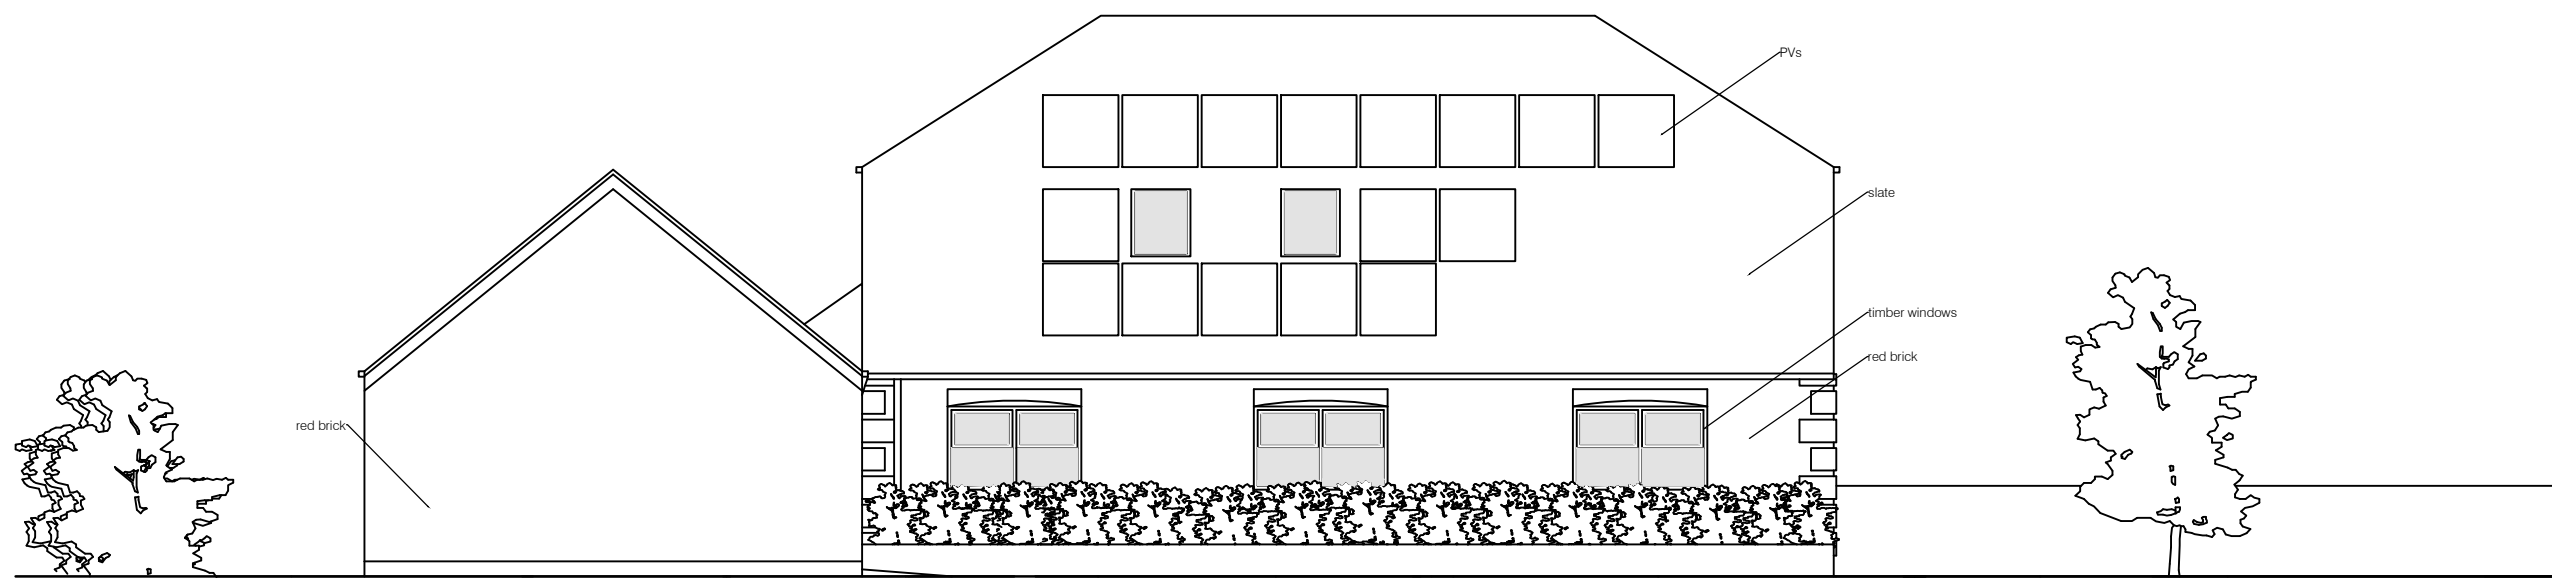


2 EAST ELEVATION PROPOSED
A-301 SCALE 1:100 @A1

 

3 SOUTH ELEVATION PROPOSED
A-301 SCALE 1:100 @A1

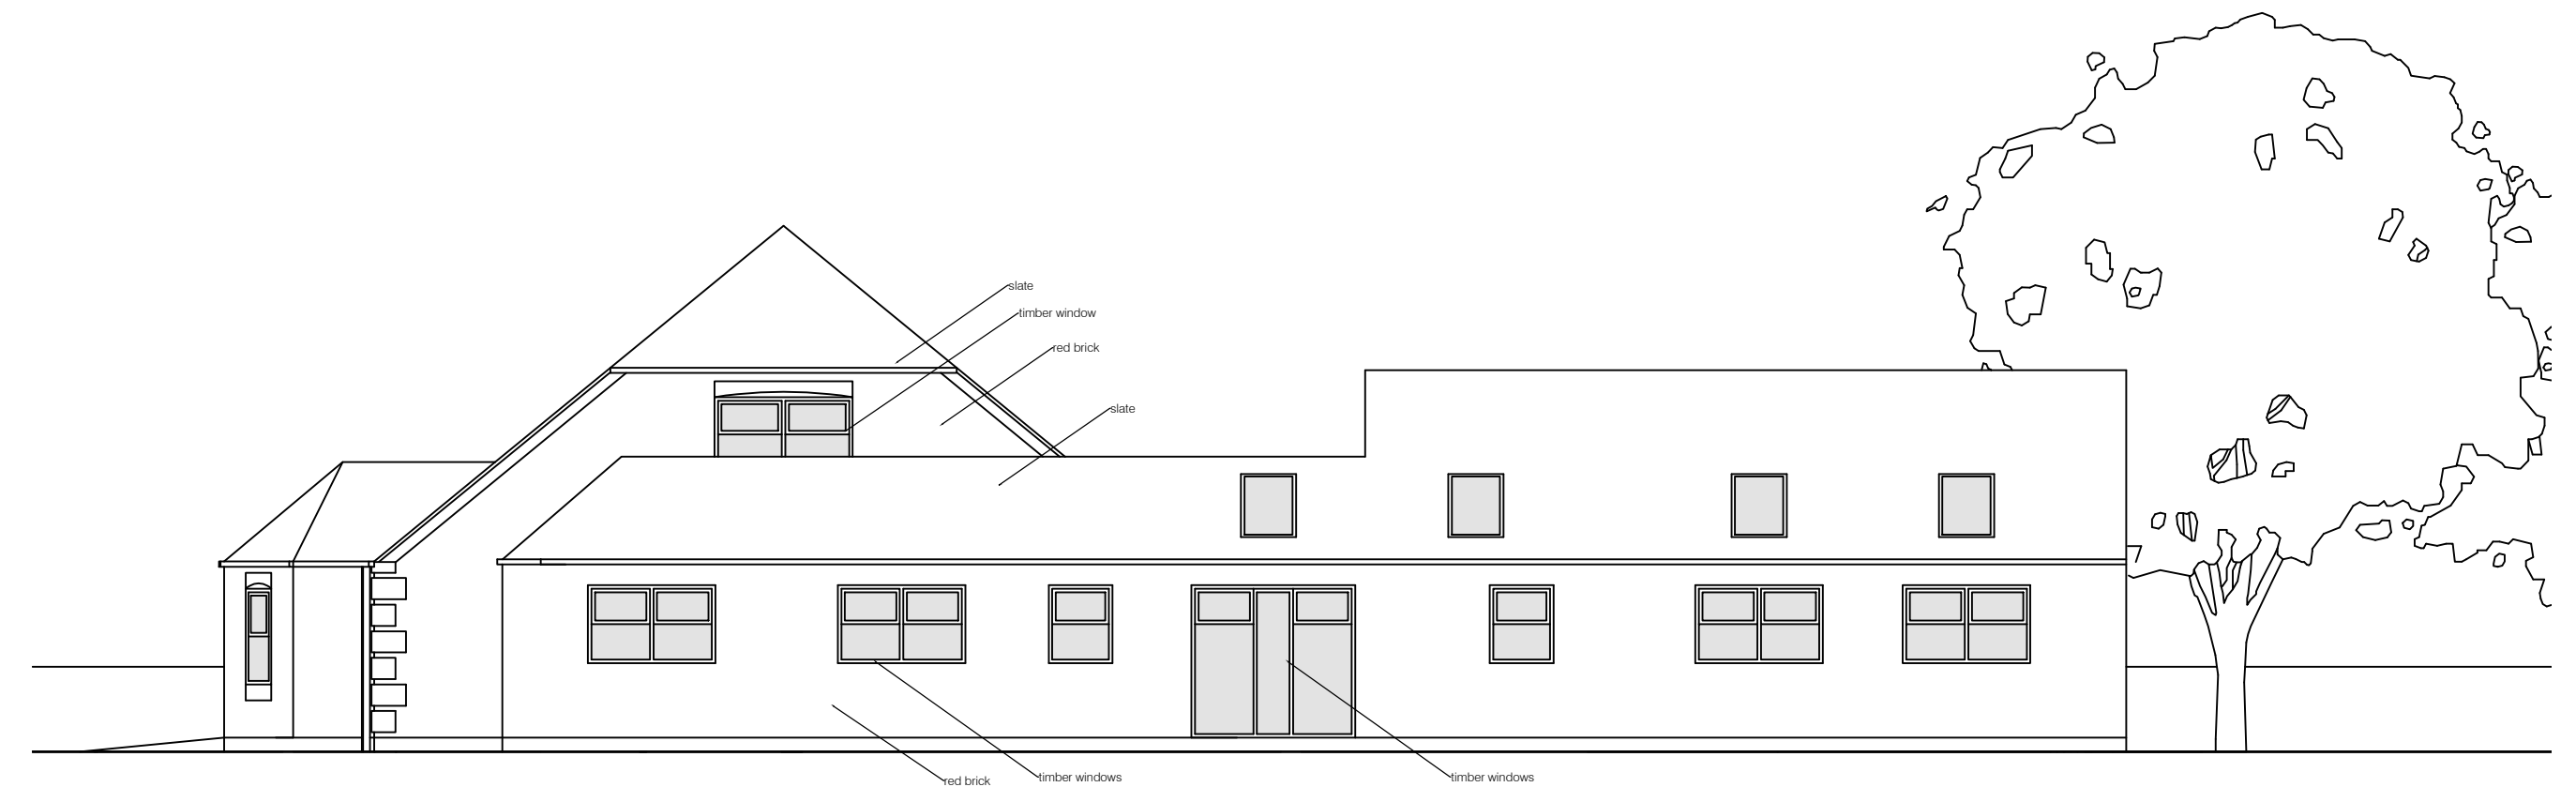 

4 WEST ELEVATION PROPOSED
A-301 SCALE 1:100 @A1

 

revisions REV X XXXXXX - MINOR AMENDMENTS	key ■ extg / unknown ▨ brickwork ▩ blockwork ▧ stud	notes This drawing is the copyright of the Architects and may not be reproduced or used except by written permission. Dimensions must not be scaled from this drawing. The Contractor is to check and verify all building and site dimensions before work is put in hand. The Contractor is to check and verify with all the Statutory Authorities and the Employer the location and condition of any underground or overhead services or confirm that none exist prior to work commencing on site. The Contractor shall comply with enactments regulations and working rules relating to safety health and welfare of workpeople.	client Spalding Dental Practice Camelgate Spalding	architect RAW ARCHITECTURE Westfields Barnack Road Bairton Stamford Lincs PE9 3AE 01780 740385 info@rawarchitecture.net	0277 - SPALDING DENTAL PRACTICE drawing title ELEVATIONS - PROPOSED job no 0277 scale SEE DWG package no drawing no / rev A301 / status Planning date 08.12.17 checked DW
--	---	--	---	---	--