


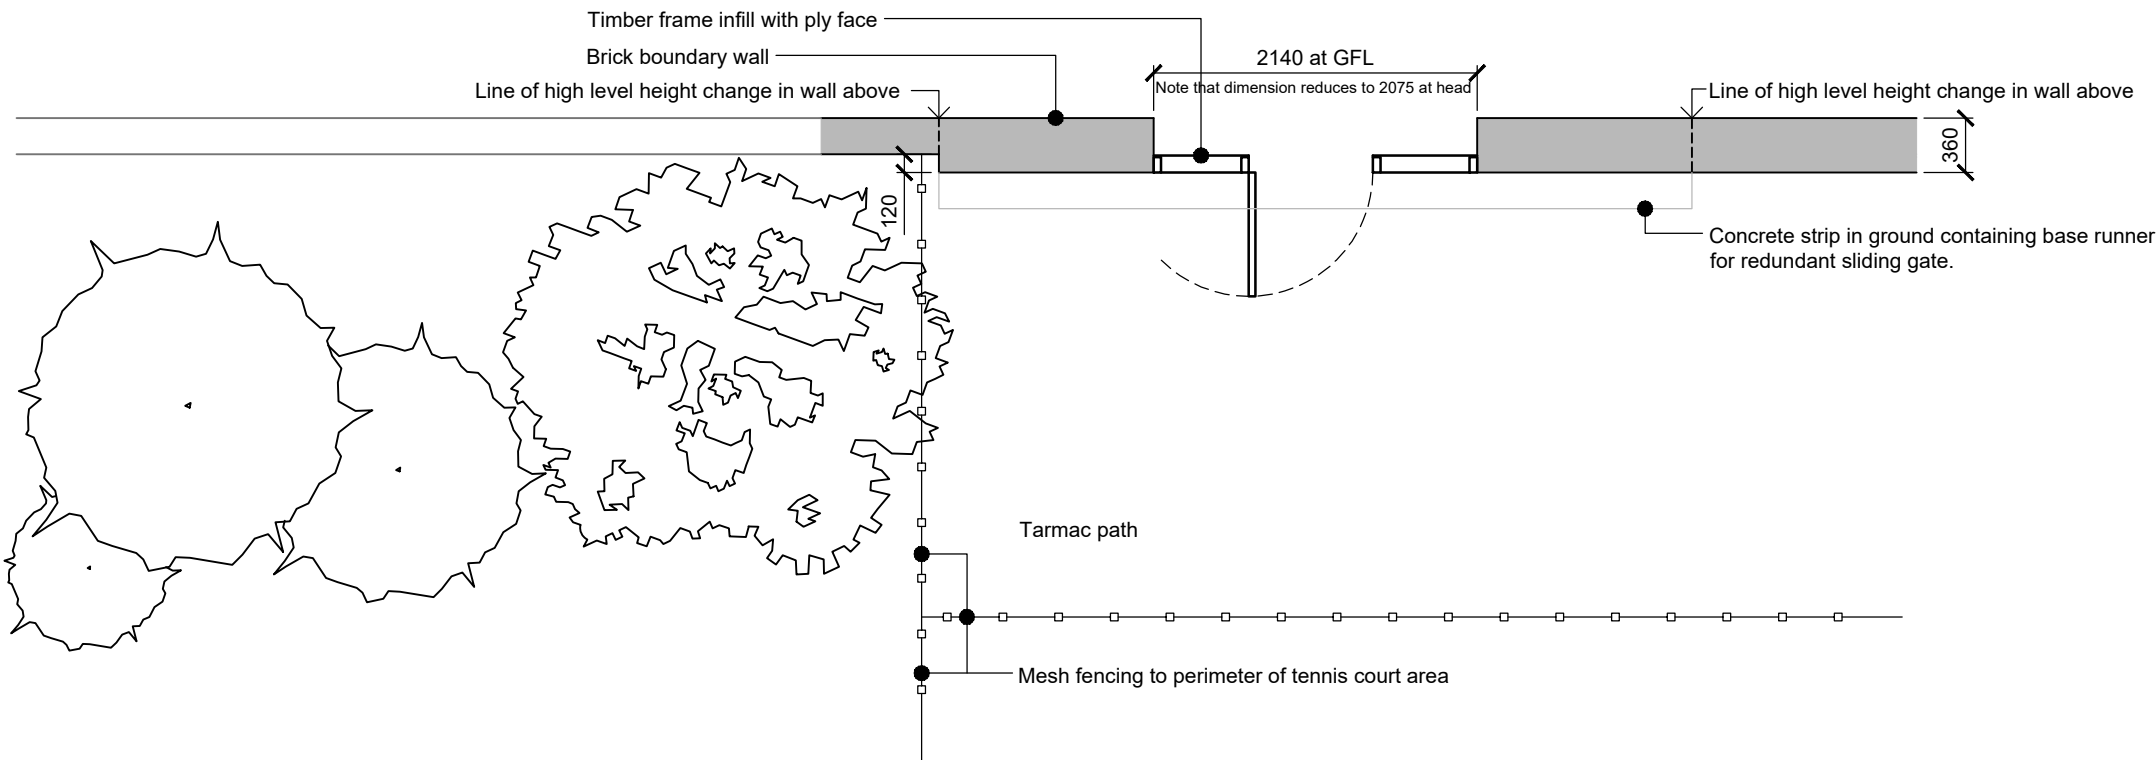


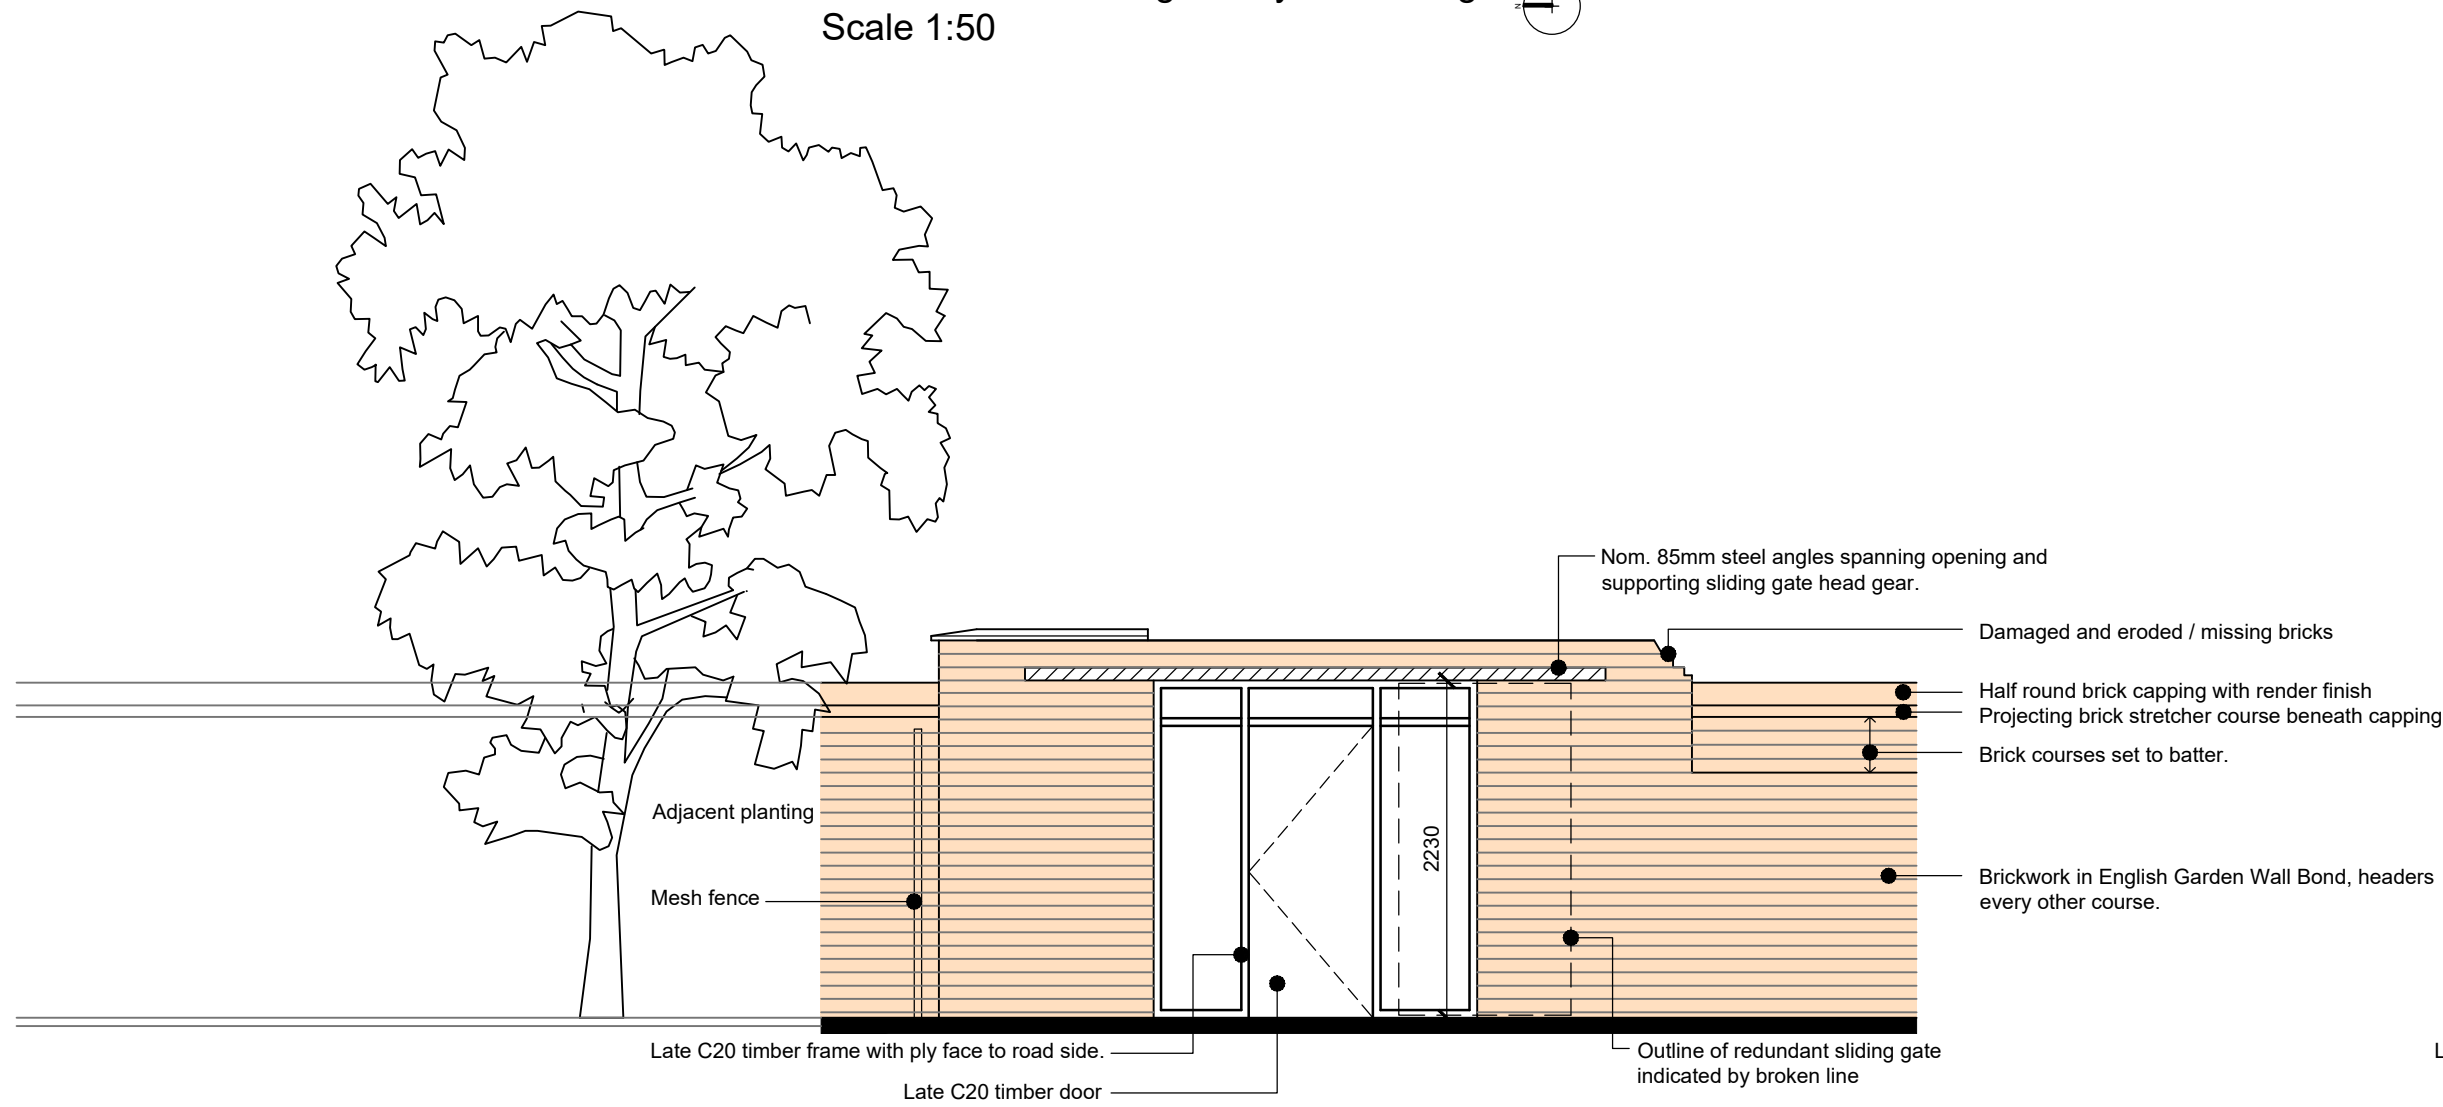

Plan at floor level of gateway as existing
Scale 1:50

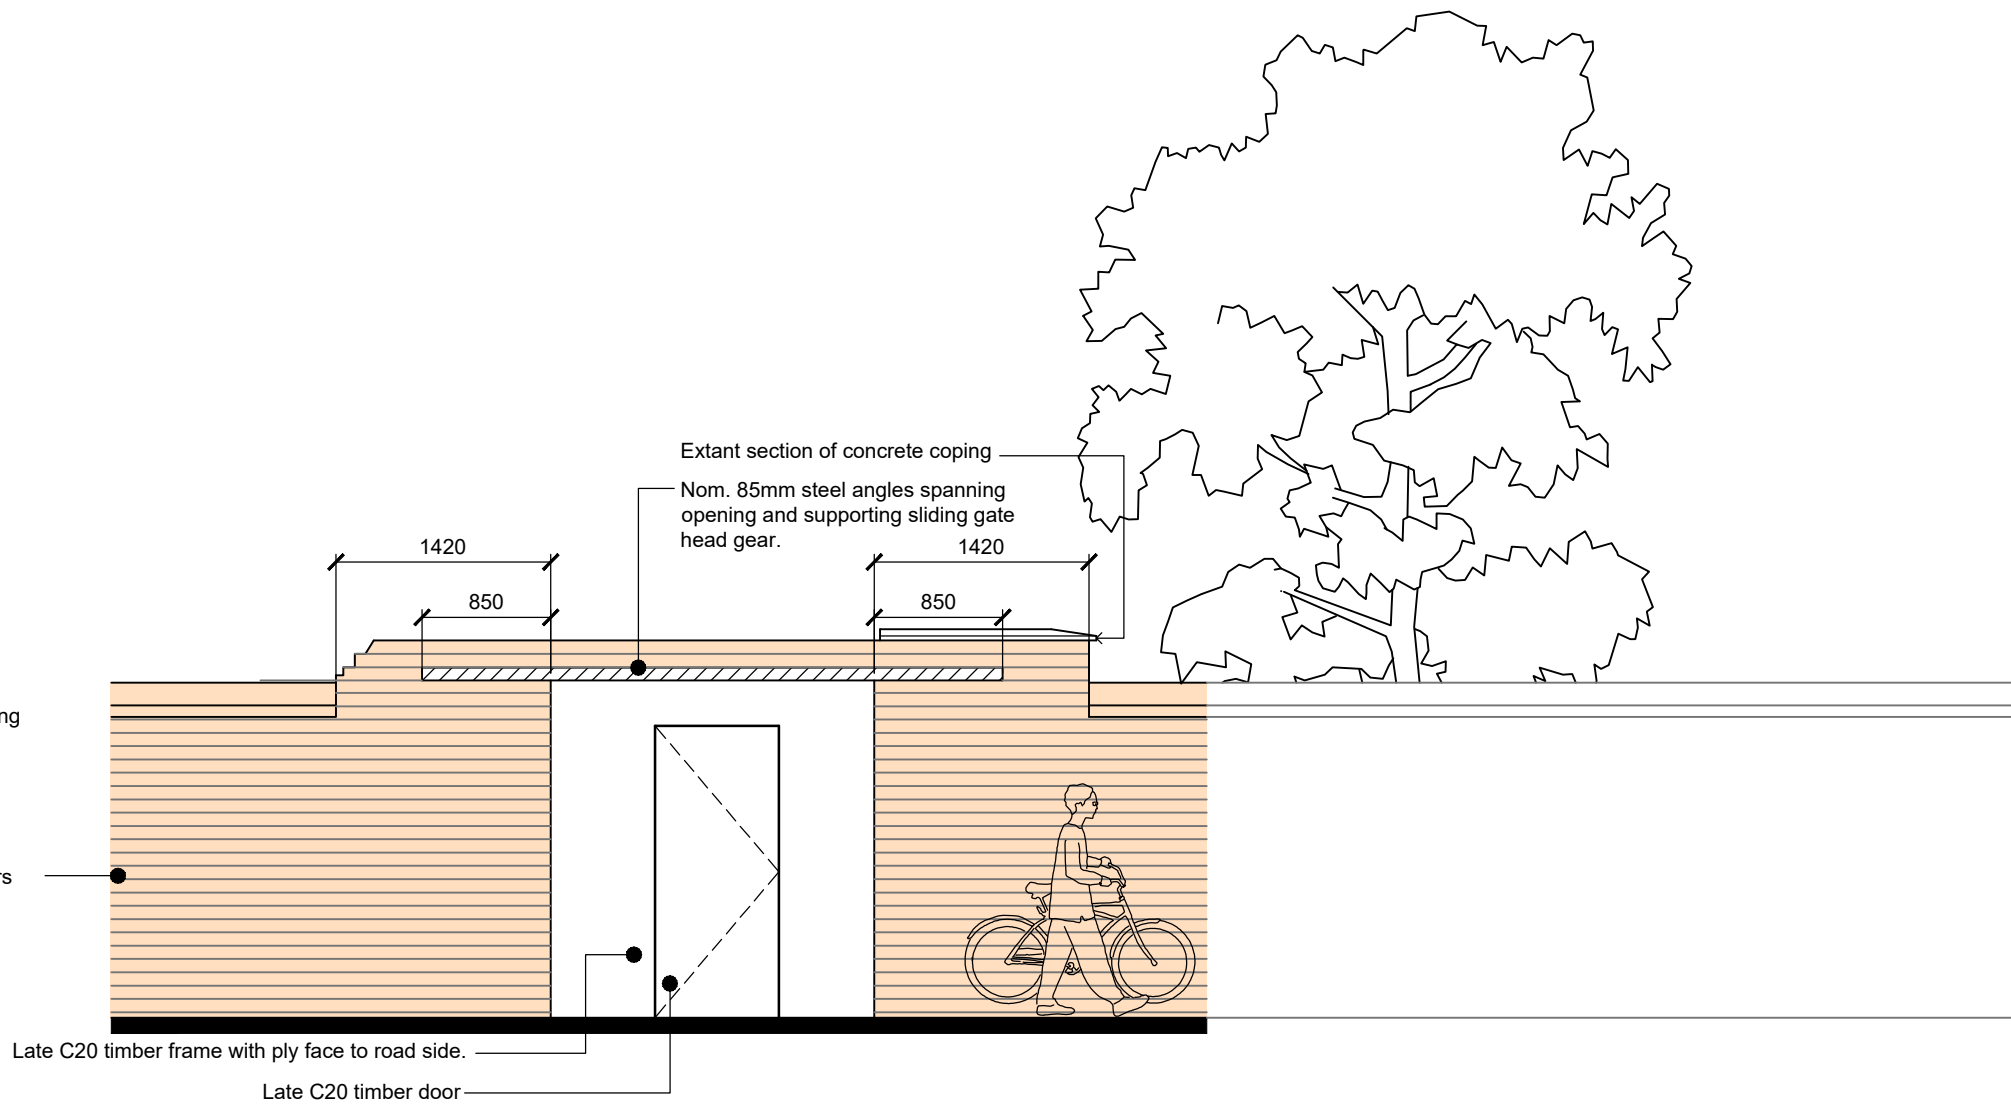

West elevation of gateway as existing (from Tennis Courts)
Scale 1:50

 

East elevation of gateway as existing (from Love Lane)
Scale 1:50



View of gate from east (Love Lane)



View of gate from west (Ayscoughfee Hall Gardens)



Rendered half round capping detail



Sliding gate base rail detail

DO NOT SCALE THIS DRAWING. THE CONTRACTOR IS DEEMED TO HAVE CHECKED ALL DIMENSIONS ON SITE AND REPORT ANY DISCREPANCIES TO OGLESBY & LIMB LTD. THE CONTENTS OF THIS DRAWING ARE COVERED BY COPYRIGHT AND REMAIN THE PROPERTY OF OGLESBY & LIMB LTD. WRITTEN APPROVAL MUST BE OBTAINED FROM OGLESBY & LIMB LTD PRIOR TO DUPLICATION OR REPRODUCTION OF THIS DRAWING OR ITS CONTENTS. ANY DIMENSIONS NOT SHOWN ARE TO BE CHECKED AND AGREED WITH OGLESBY & LIMB LTD.

X	XX.XX.XX	XXXXX	XXX
Ref.	Date	Description	Initial

Oglesby & Limb Ltd

Chartered Architect

Suite 1, Market Chambers
12 Market Place, Spalding, Lincs
PE11 1SL

Tel: 01775 761196

e-mail: design@o-l-ltd.co.uk

Client:
South Holland District Council

Project:
**Ayscoughfee Hall Museum & Gardens
Church Gate, Spalding, PE11 2RA**
**Proposed replacement gate to Love
Lane boundary wall**

Drawing Title:

**Plans, elevations and photos as
existing**

PLANNING & LBC APPLICATION ISSUE

Date:	October 2021	Scale:	as shown @ A1
Drawn by:	ajo	Checked by:	cls

Drawing Number:	Rev:
A1572-12	P1