





EXISTING FLANK ELEVATION SHOWING PROPOSED ALTERATIONS AT REAR



EXISTING REAR ELEVATION SHOWING PROPOSED ALTERATIONS

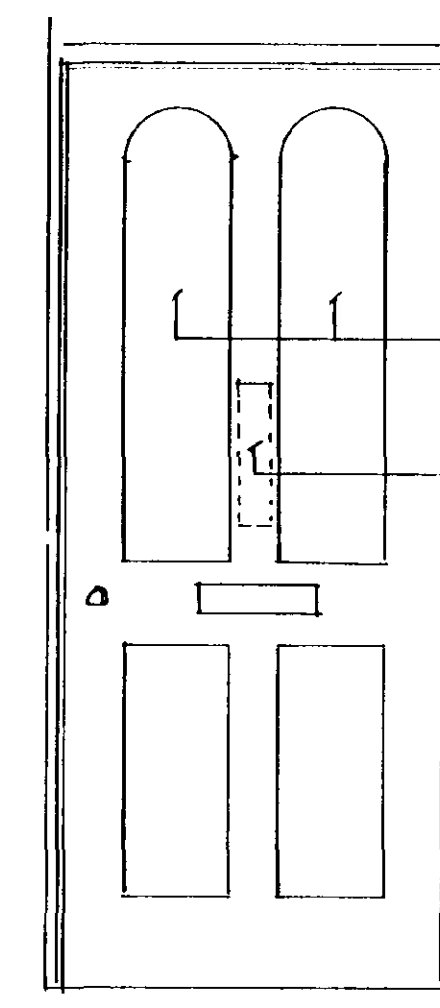

PROPOSED ALTERATIONS TO FRONT MAIN DOOR 1:20

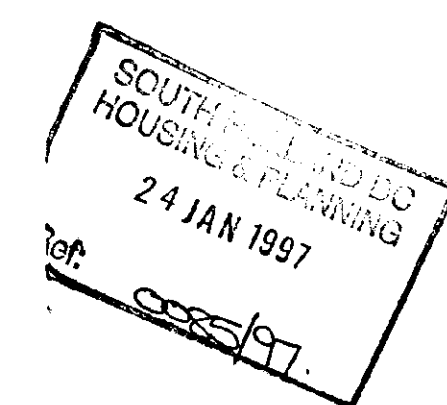

DATE	NO	REVISION	BY

APPLICANTS

MR & MRS N.C. CLARKE

CONTRACT

28 PINCHBARK ROAD
SPALDING
LINKS

TITLE

EXISTING & PROPOSED ELEVATIONS

**DETERMINED
PLAN**


DRUG NO
001/2

SCALE
1:100 1:50 1:20

DATE
JAN 1997


DRAWN BY
NCC

NEIL CLARKE
38 NEW ROAD
SPALDING
LINKS PE11 1DU
01775 711344

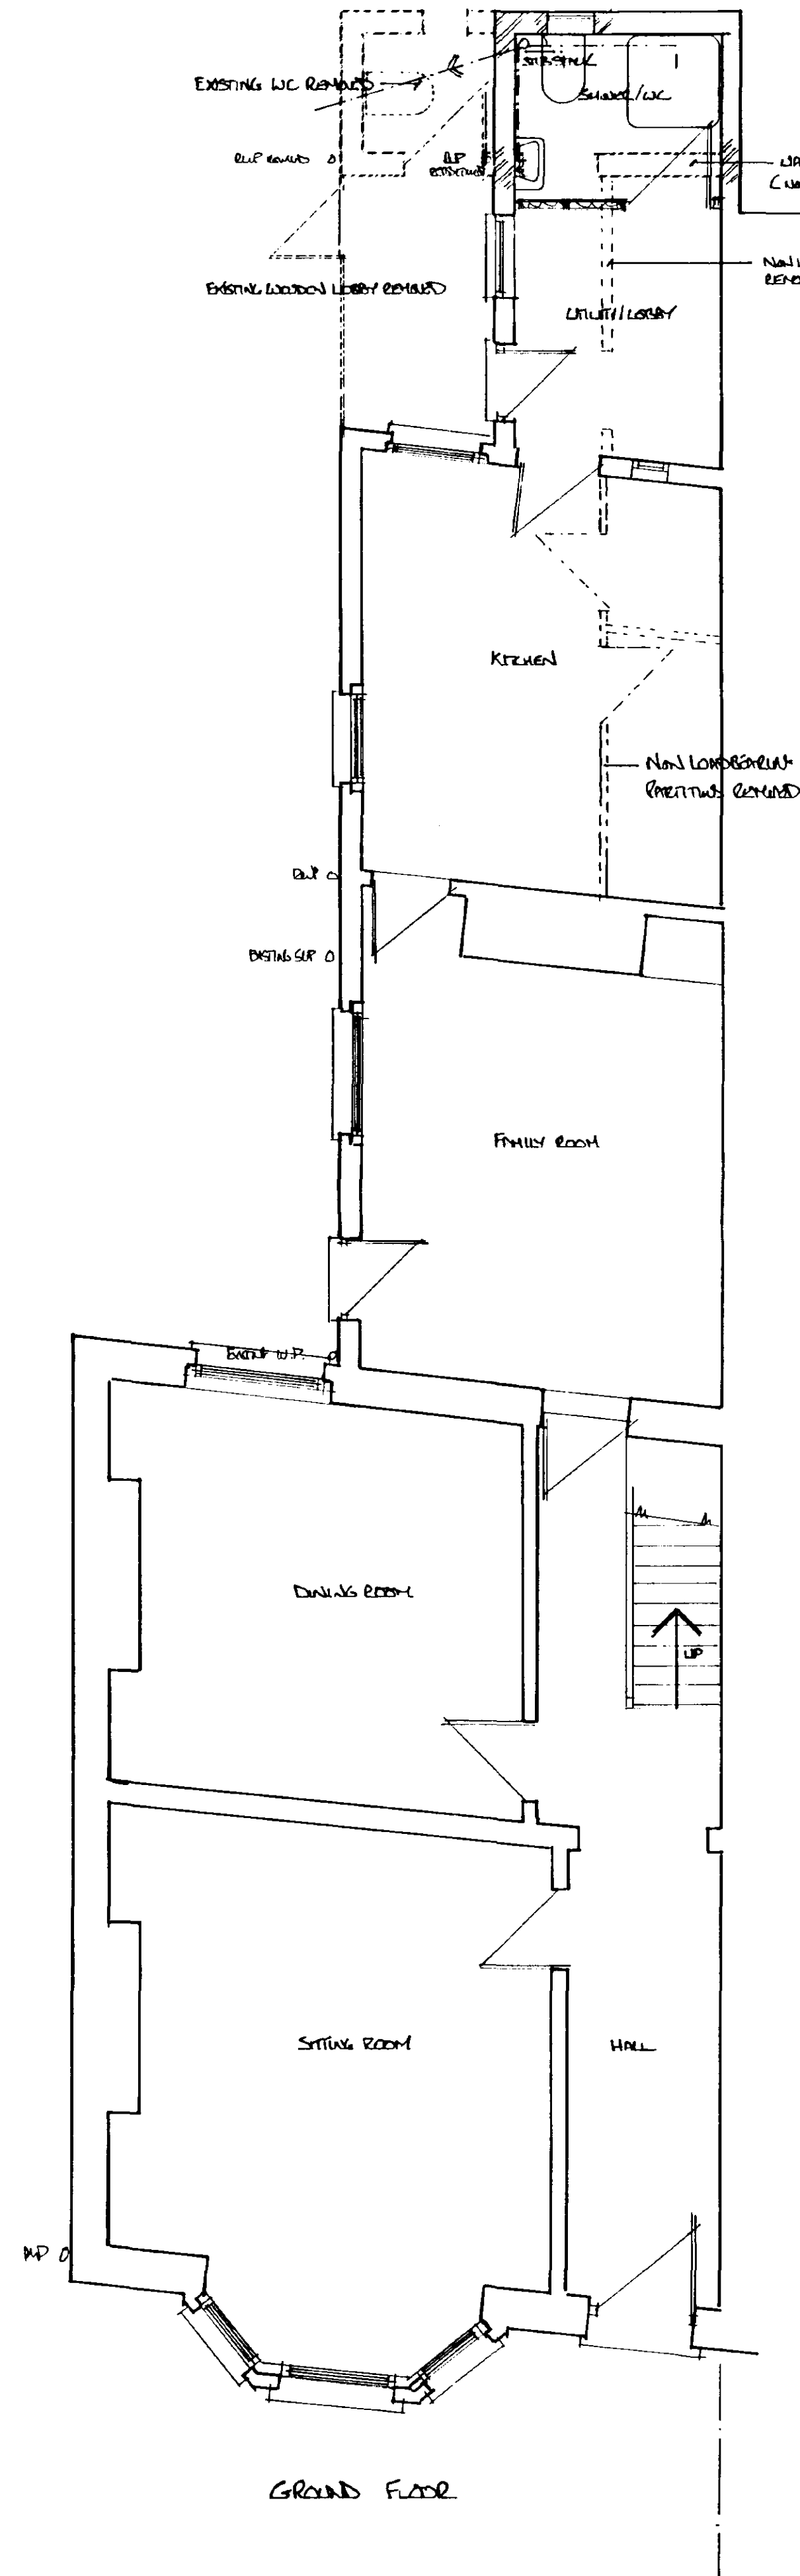

EXISTING WC & WOODEN LOBBY TO BE
REMOVED AND REMAINING WALLS MADE
GOOD. ROOF TO FORMER STORE & COAL
STORE TO BE RENOVATED USING CONCRETE
TILES TO MATCH MAIN HOUSE. NEW
WC TO BE CLOSE COUPLED WITH 2
GALLON WASHDOWN CISTERN. DRAIN
TO BE EXTENDED USING 100MM DIA
SUPPLY OR SIMILAR LAYED TO 1:60
FALL SURFACED IN 150MM PEA
SHINGLE TO CONNECT TO EXISTING
DRAIN.

NEW BATH, BATHING, SHOWER & BIDET TO
HAVE 50MM DIA OVERSIZED WASTE CONNECTED
TO SUP (EXISTING) WITH 75MM DEEP
SEAL TRAPS. BOILER TO HAVE EXPOSED
FLUE.

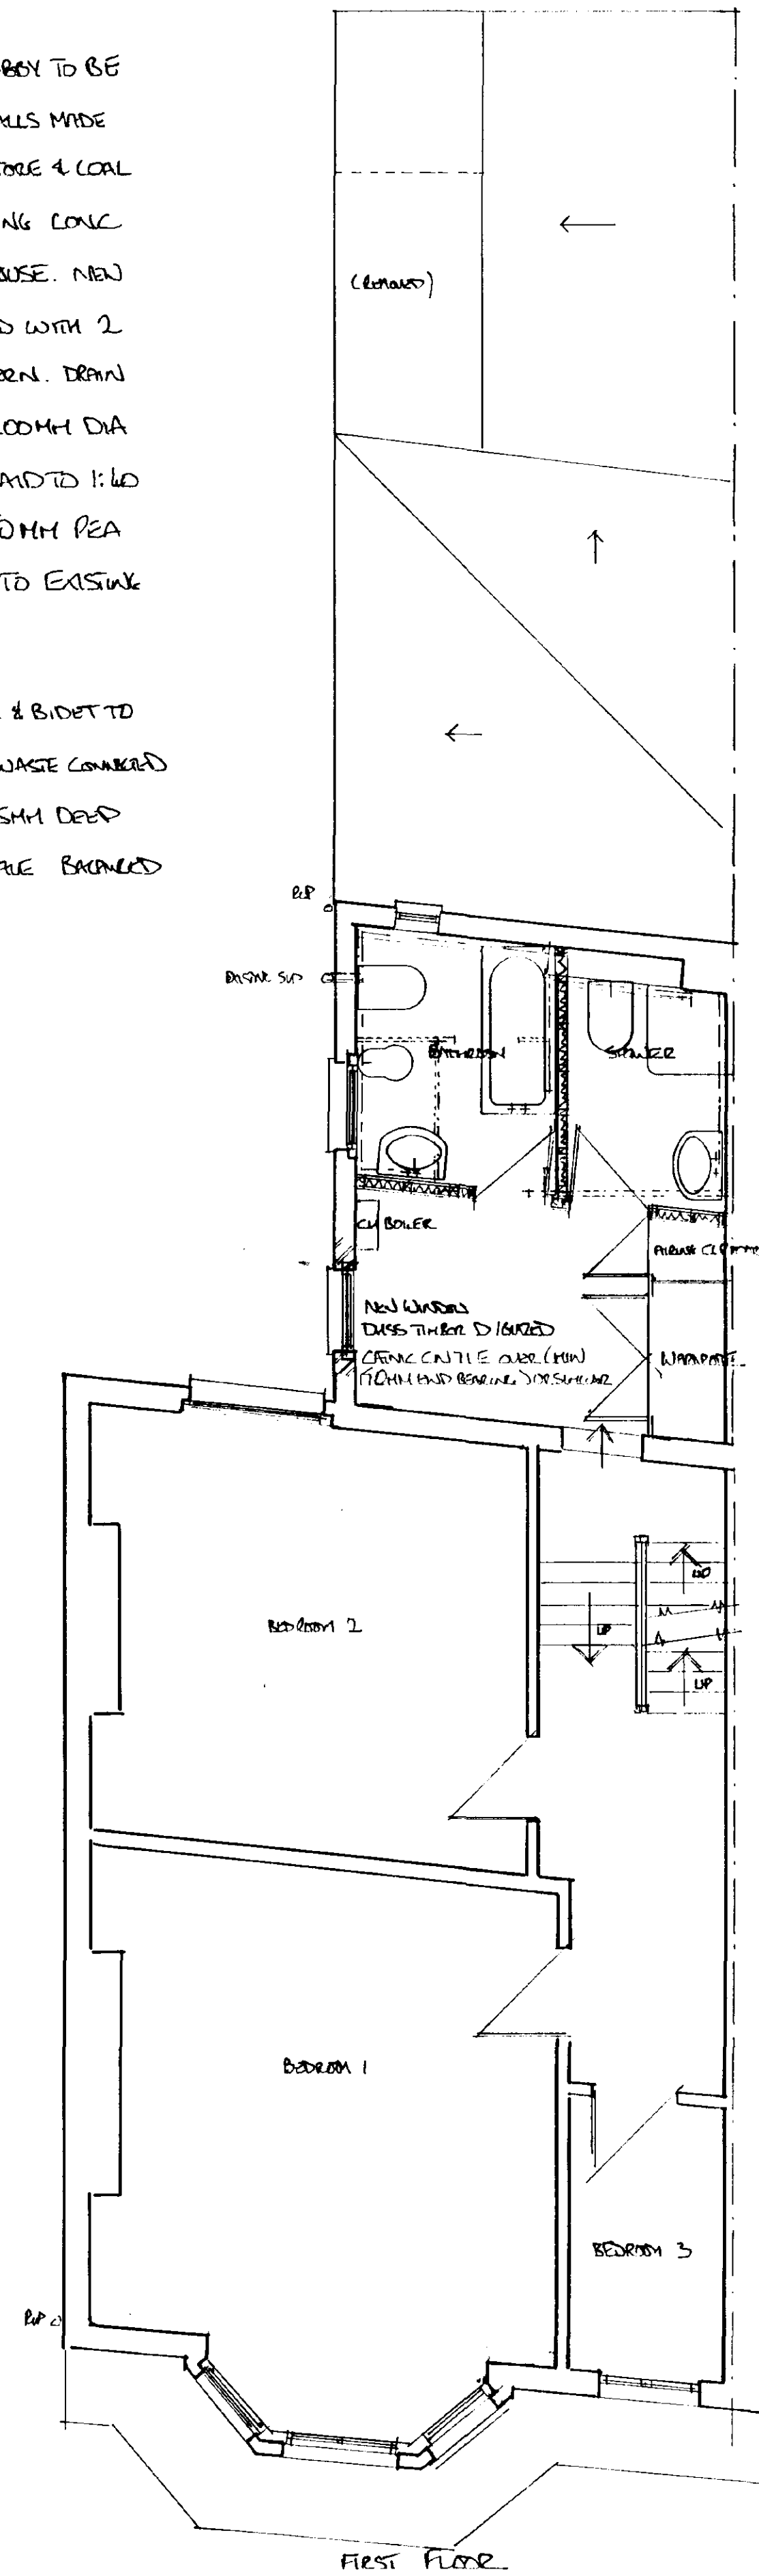

LIMITED PREVIOUS WORK AND NEW
STUP PREVIOUS EXISTED ASSUMED. FLOOR
JOISTS TO BE DOUBLED UP UNDER NEW WALLS.

DATE	NO	REVISION	BY

APPLICANTS
MR & MRS N.C. CLARKE

CONTRACT
28 PINCHBECK ROAD
SPALDING LINKS

TITLE
EXISTING & PROPOSED PLANS
DETERMINED PLAN

DEVELOPER
001/1

DATE
JAN 1997

SCALE
1:100 1:50 1:20

DEVELOPER
NCC

NEIL CLARKE
38 NEW ROAD
SPALDING
LINKS PER 1 DW
01775 711344

SCHEMATIC
HOU-1
24 JAN 1997
Ref: 005/97